



Proposed ramp
to front garden to
match
neighbouring
properties


FOR PLANNING

Project Name	VALLANCE ROAD	Project No.	2202
Drawing Name	PROPOSED SITE PLAN	Drawing No.	300
Address	36 Vallance Road London N22 7UB	Issue	-
Date	25.04.2023		
Scale / Format	1:200/A2 - 1:400/A4		

undefined architecture

info@undefinedarchitecture.com

DO NOT SCALE all dimensions in millimeters © UA 2022

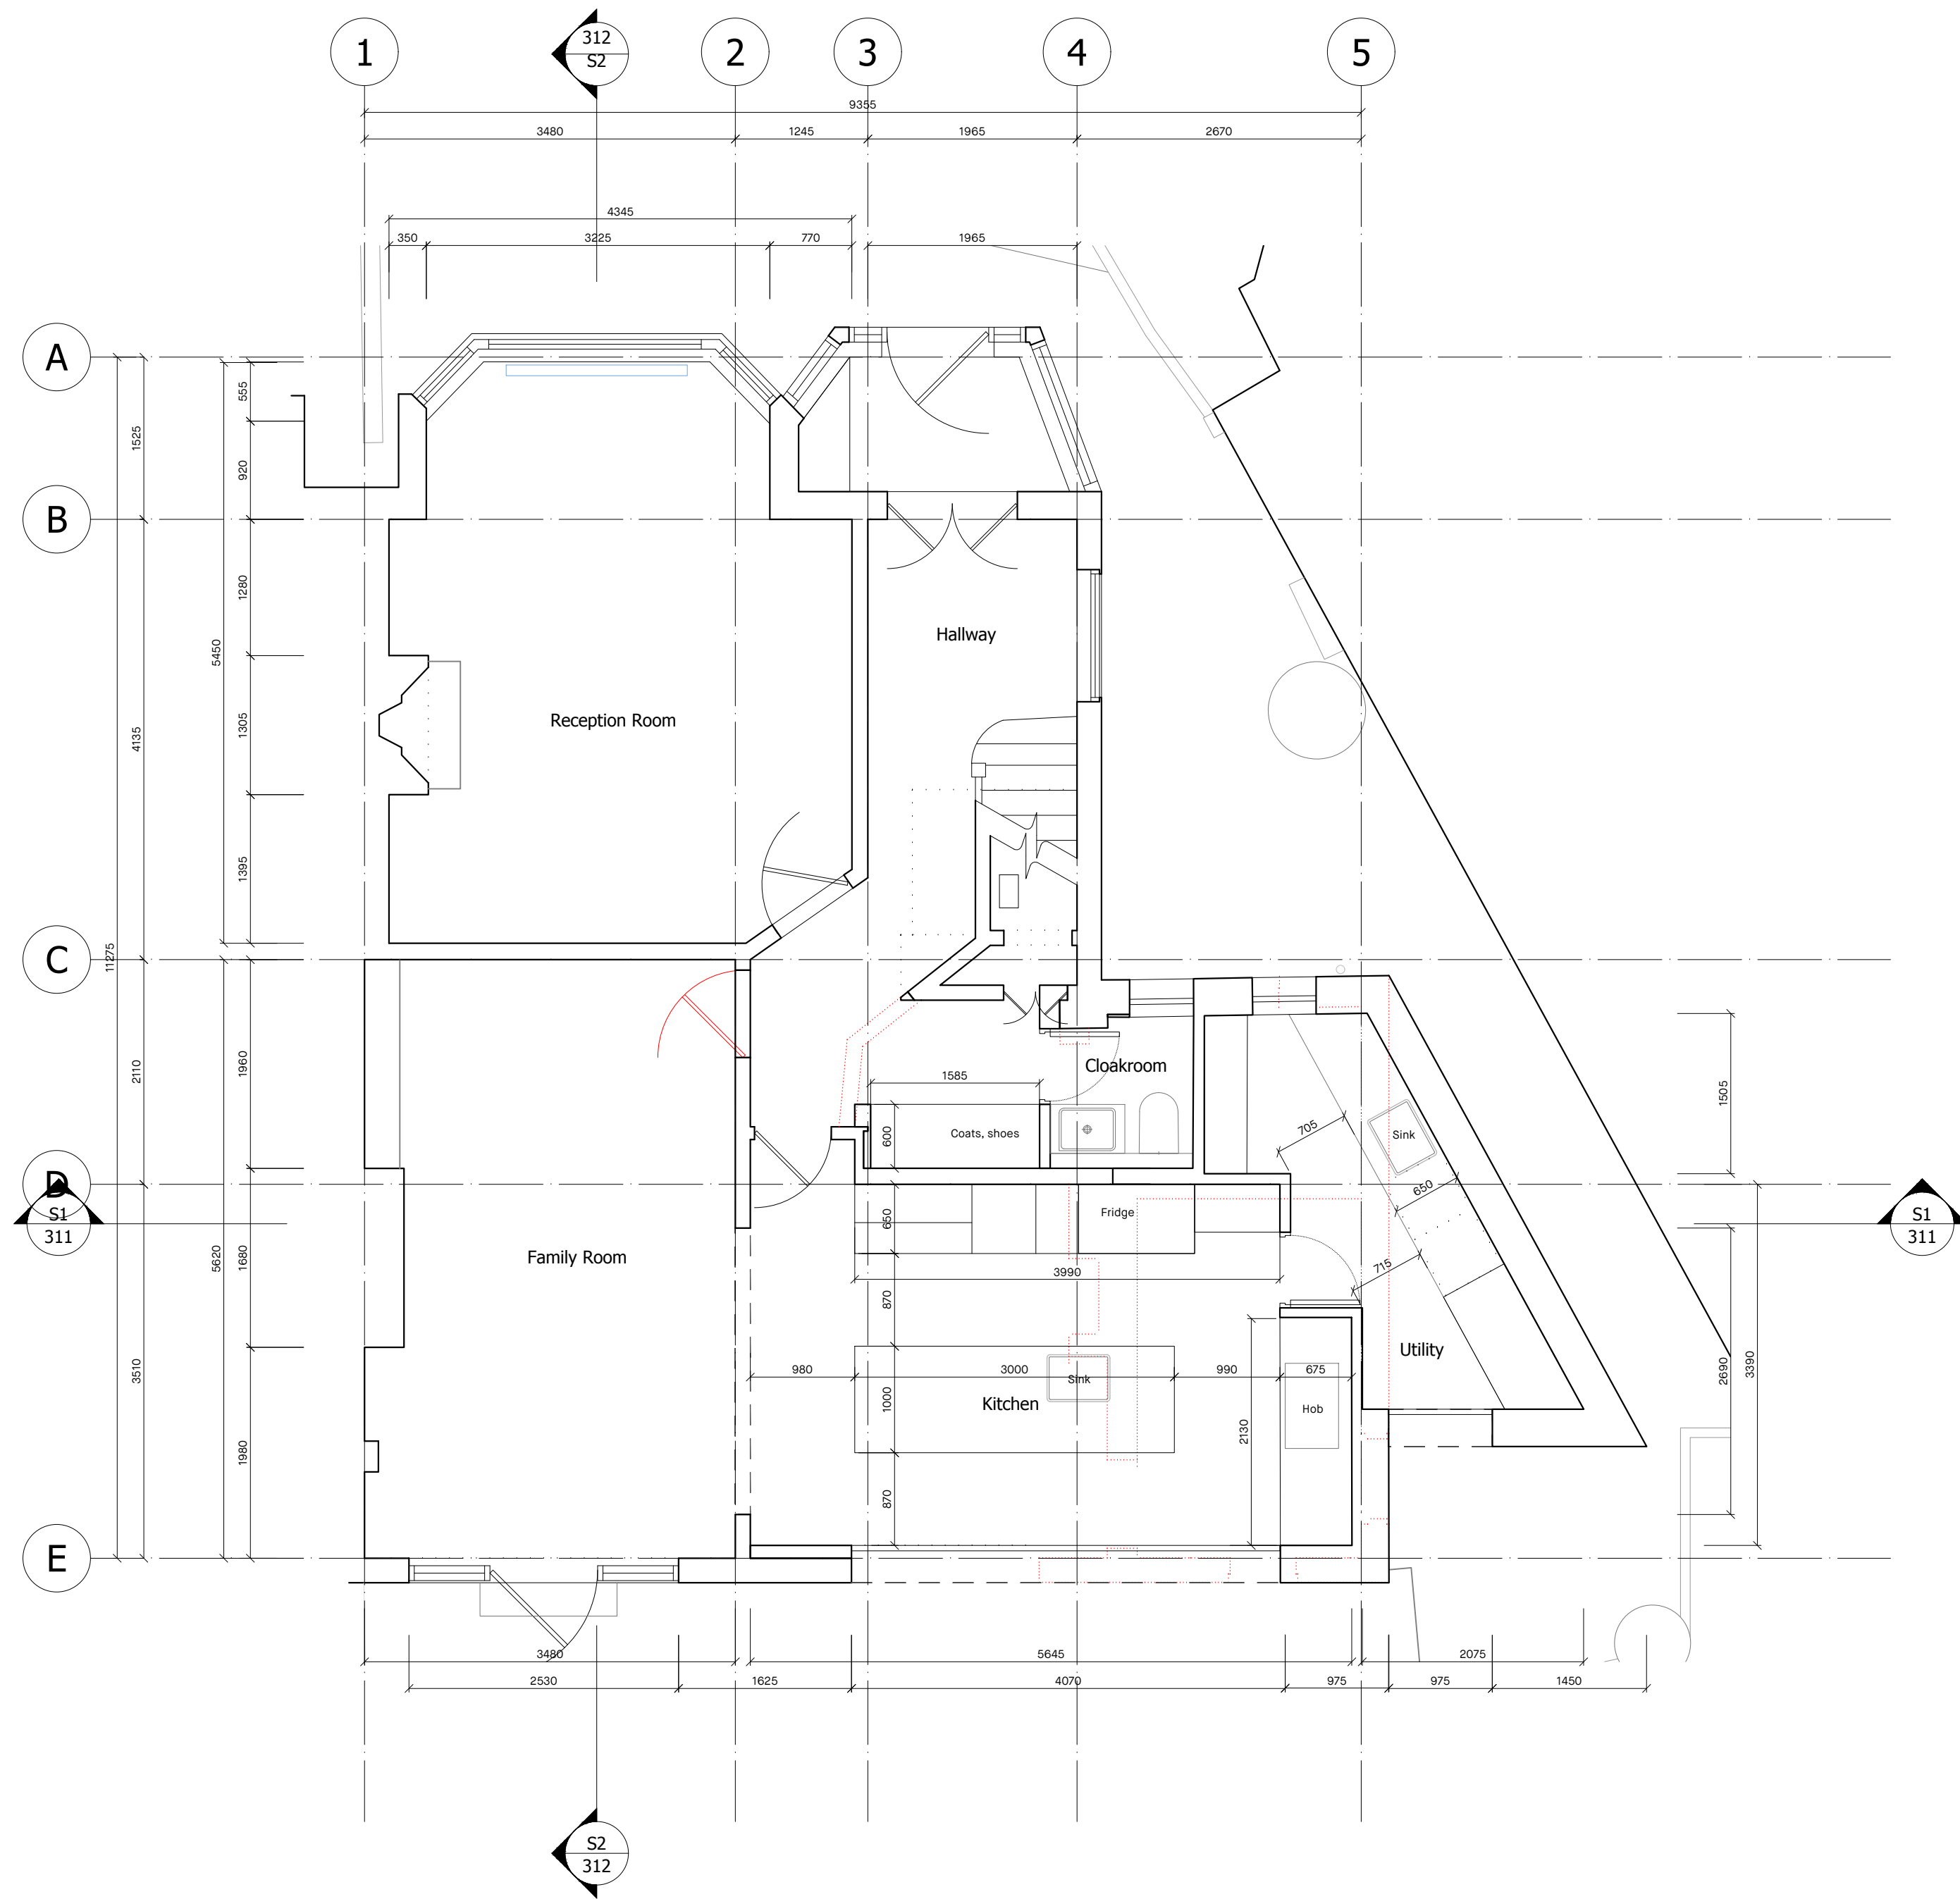

FOR PLANNING


Project Name	VALLANCE ROAD	Project No.	2202
Drawing Name	PROPOSED GROUND FLOOR PLAN	Drawing No.	301
Address	36 Vallance Road London N22 7UB	Issue	-
Date	25.04.2023		
Scale / Format	1:50/A2 - 1:100/A4		

undefined architecture

info@undefinedarchitecture.com

DO NOT SCALE all dimensions in millimeters © UA 2022

0 0.5m 1m 2m 3m 4m 5m 10m

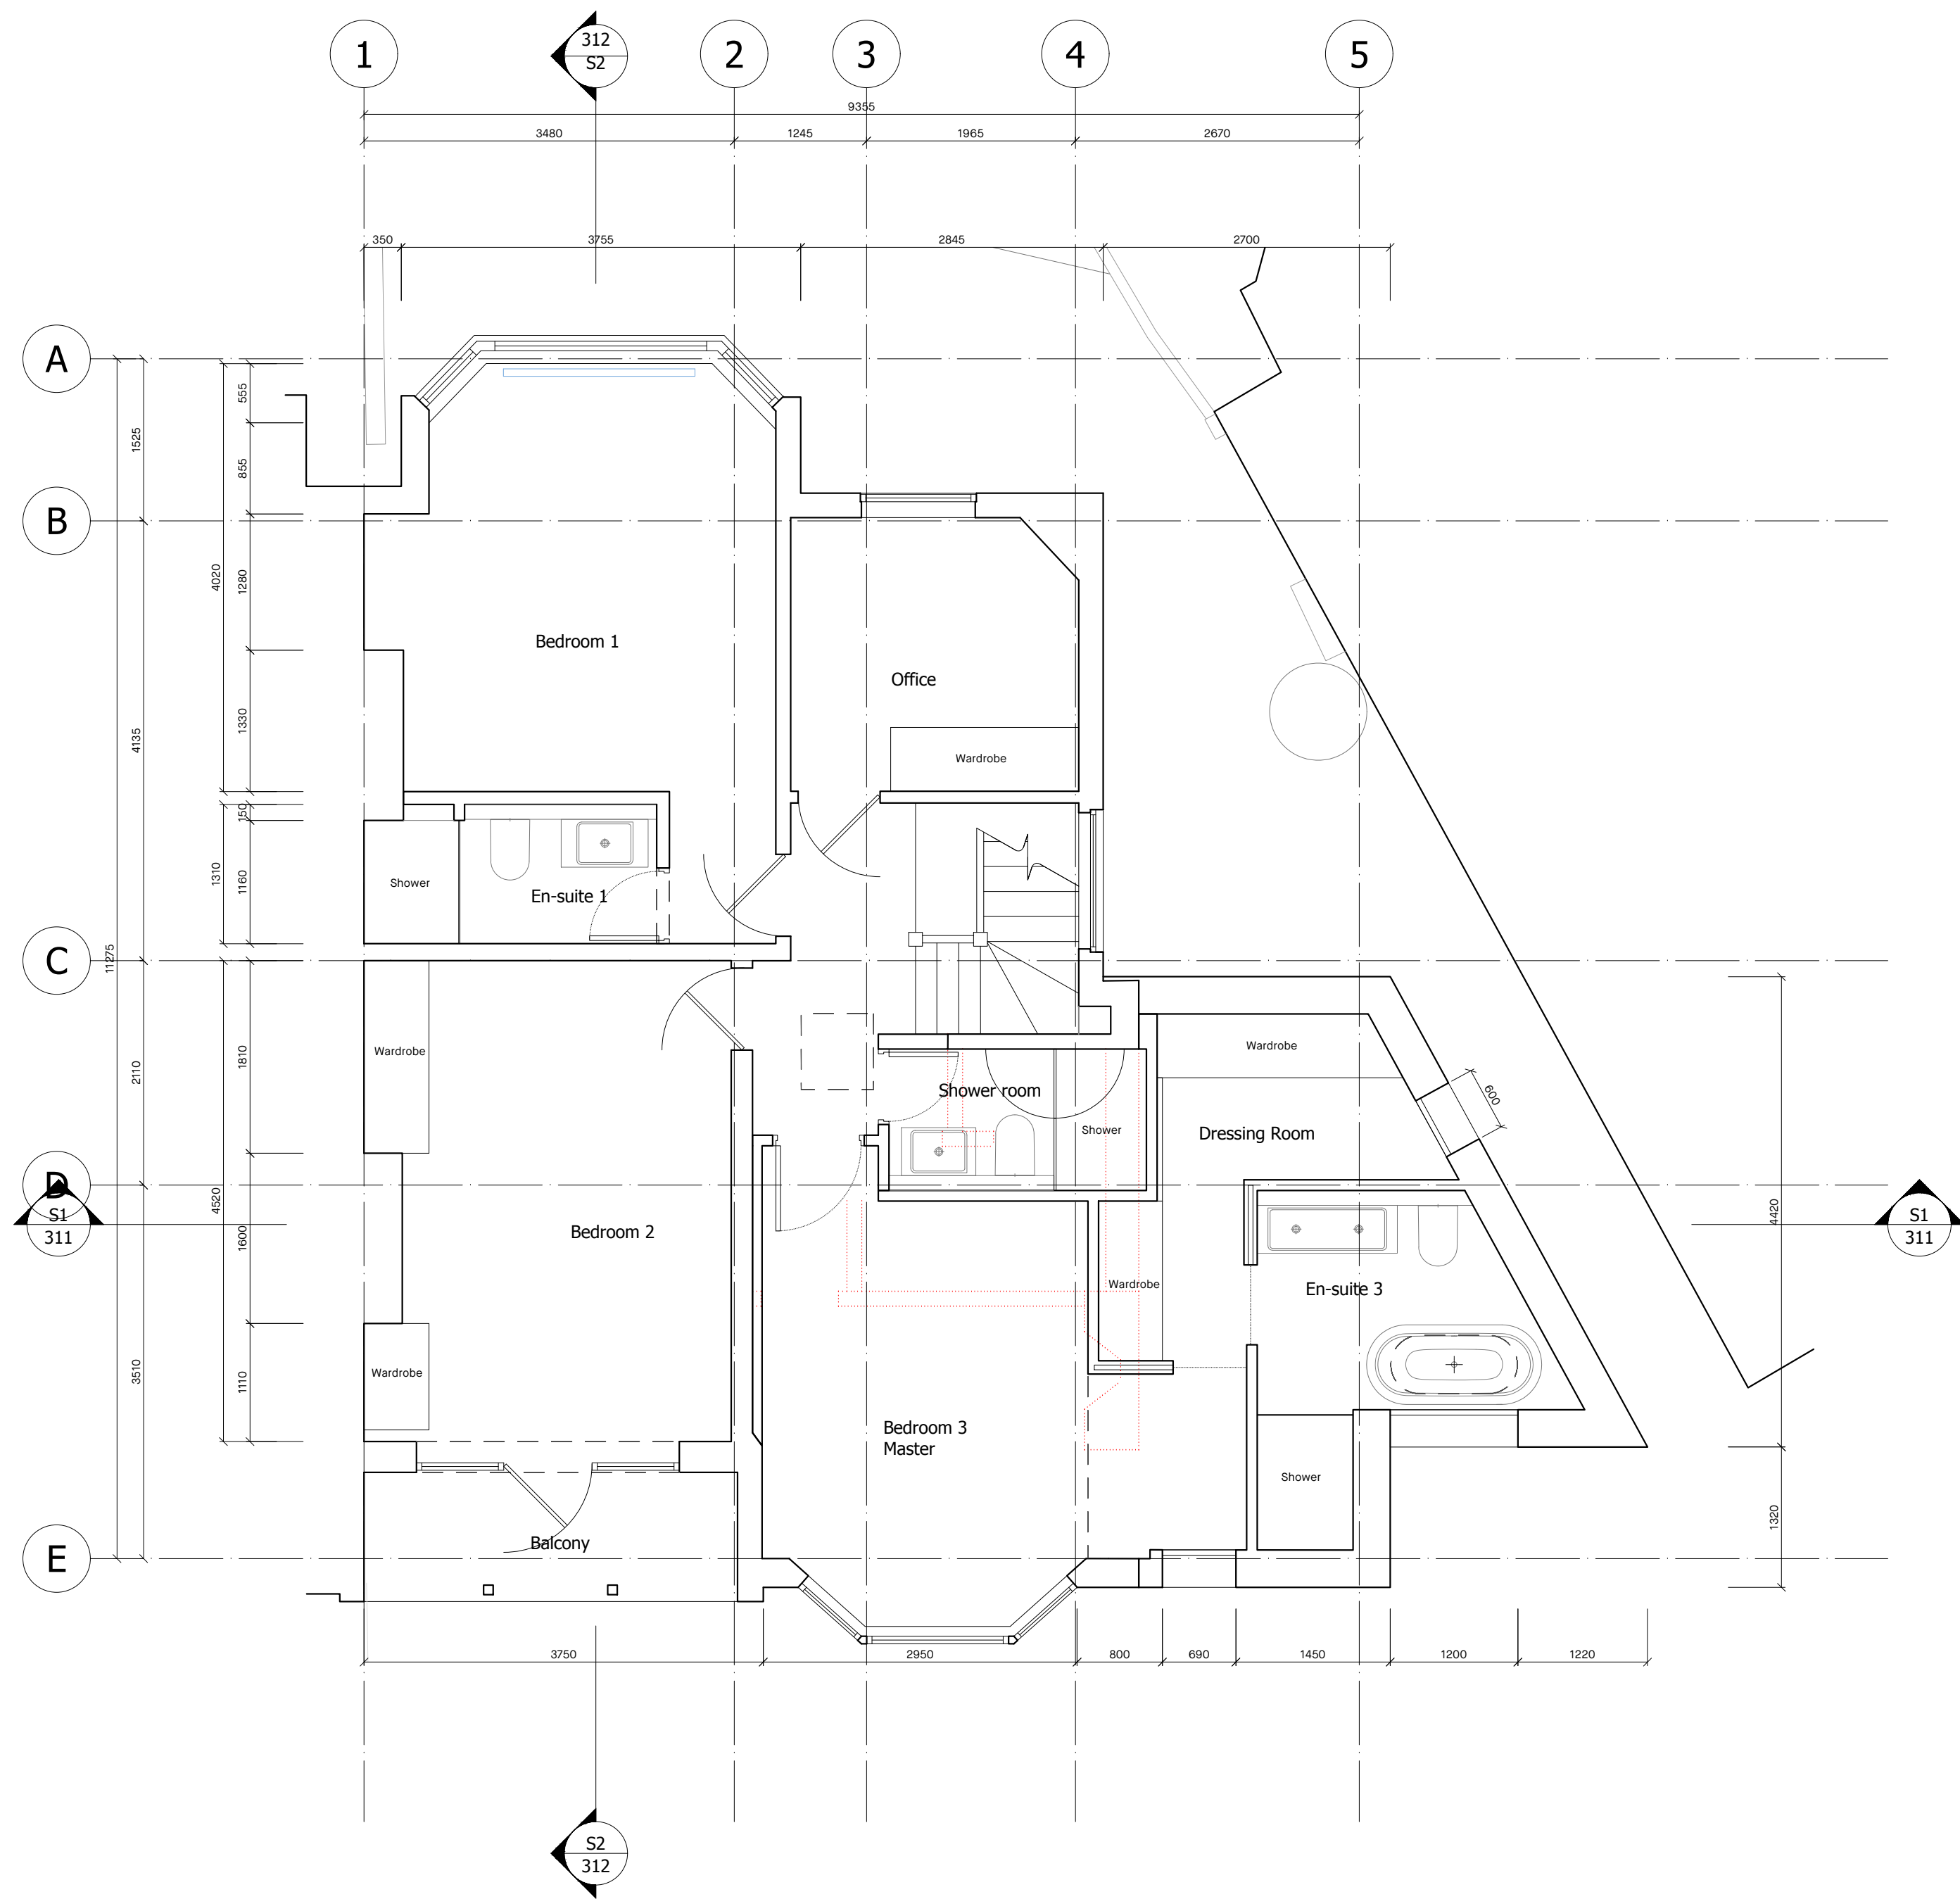

FOR PLANNING


Project Name	VALLANCE ROAD	Project No.	2202
Drawing Name	PROPOSED FIRST FLOOR PLAN	Drawing No.	302
Address	36 Vallance Road London N22 7UB	Issue	-
Date	25.04.2023		
Scale / Format	1:50/A2 - 1:100/A4		

FFP Proposed First Floor Plan
1:50@A2 - 1:100@A4

undefined architecture

info@undefinedarchitecture.com

DO NOT SCALE all dimensions in millimeters © UA 2022

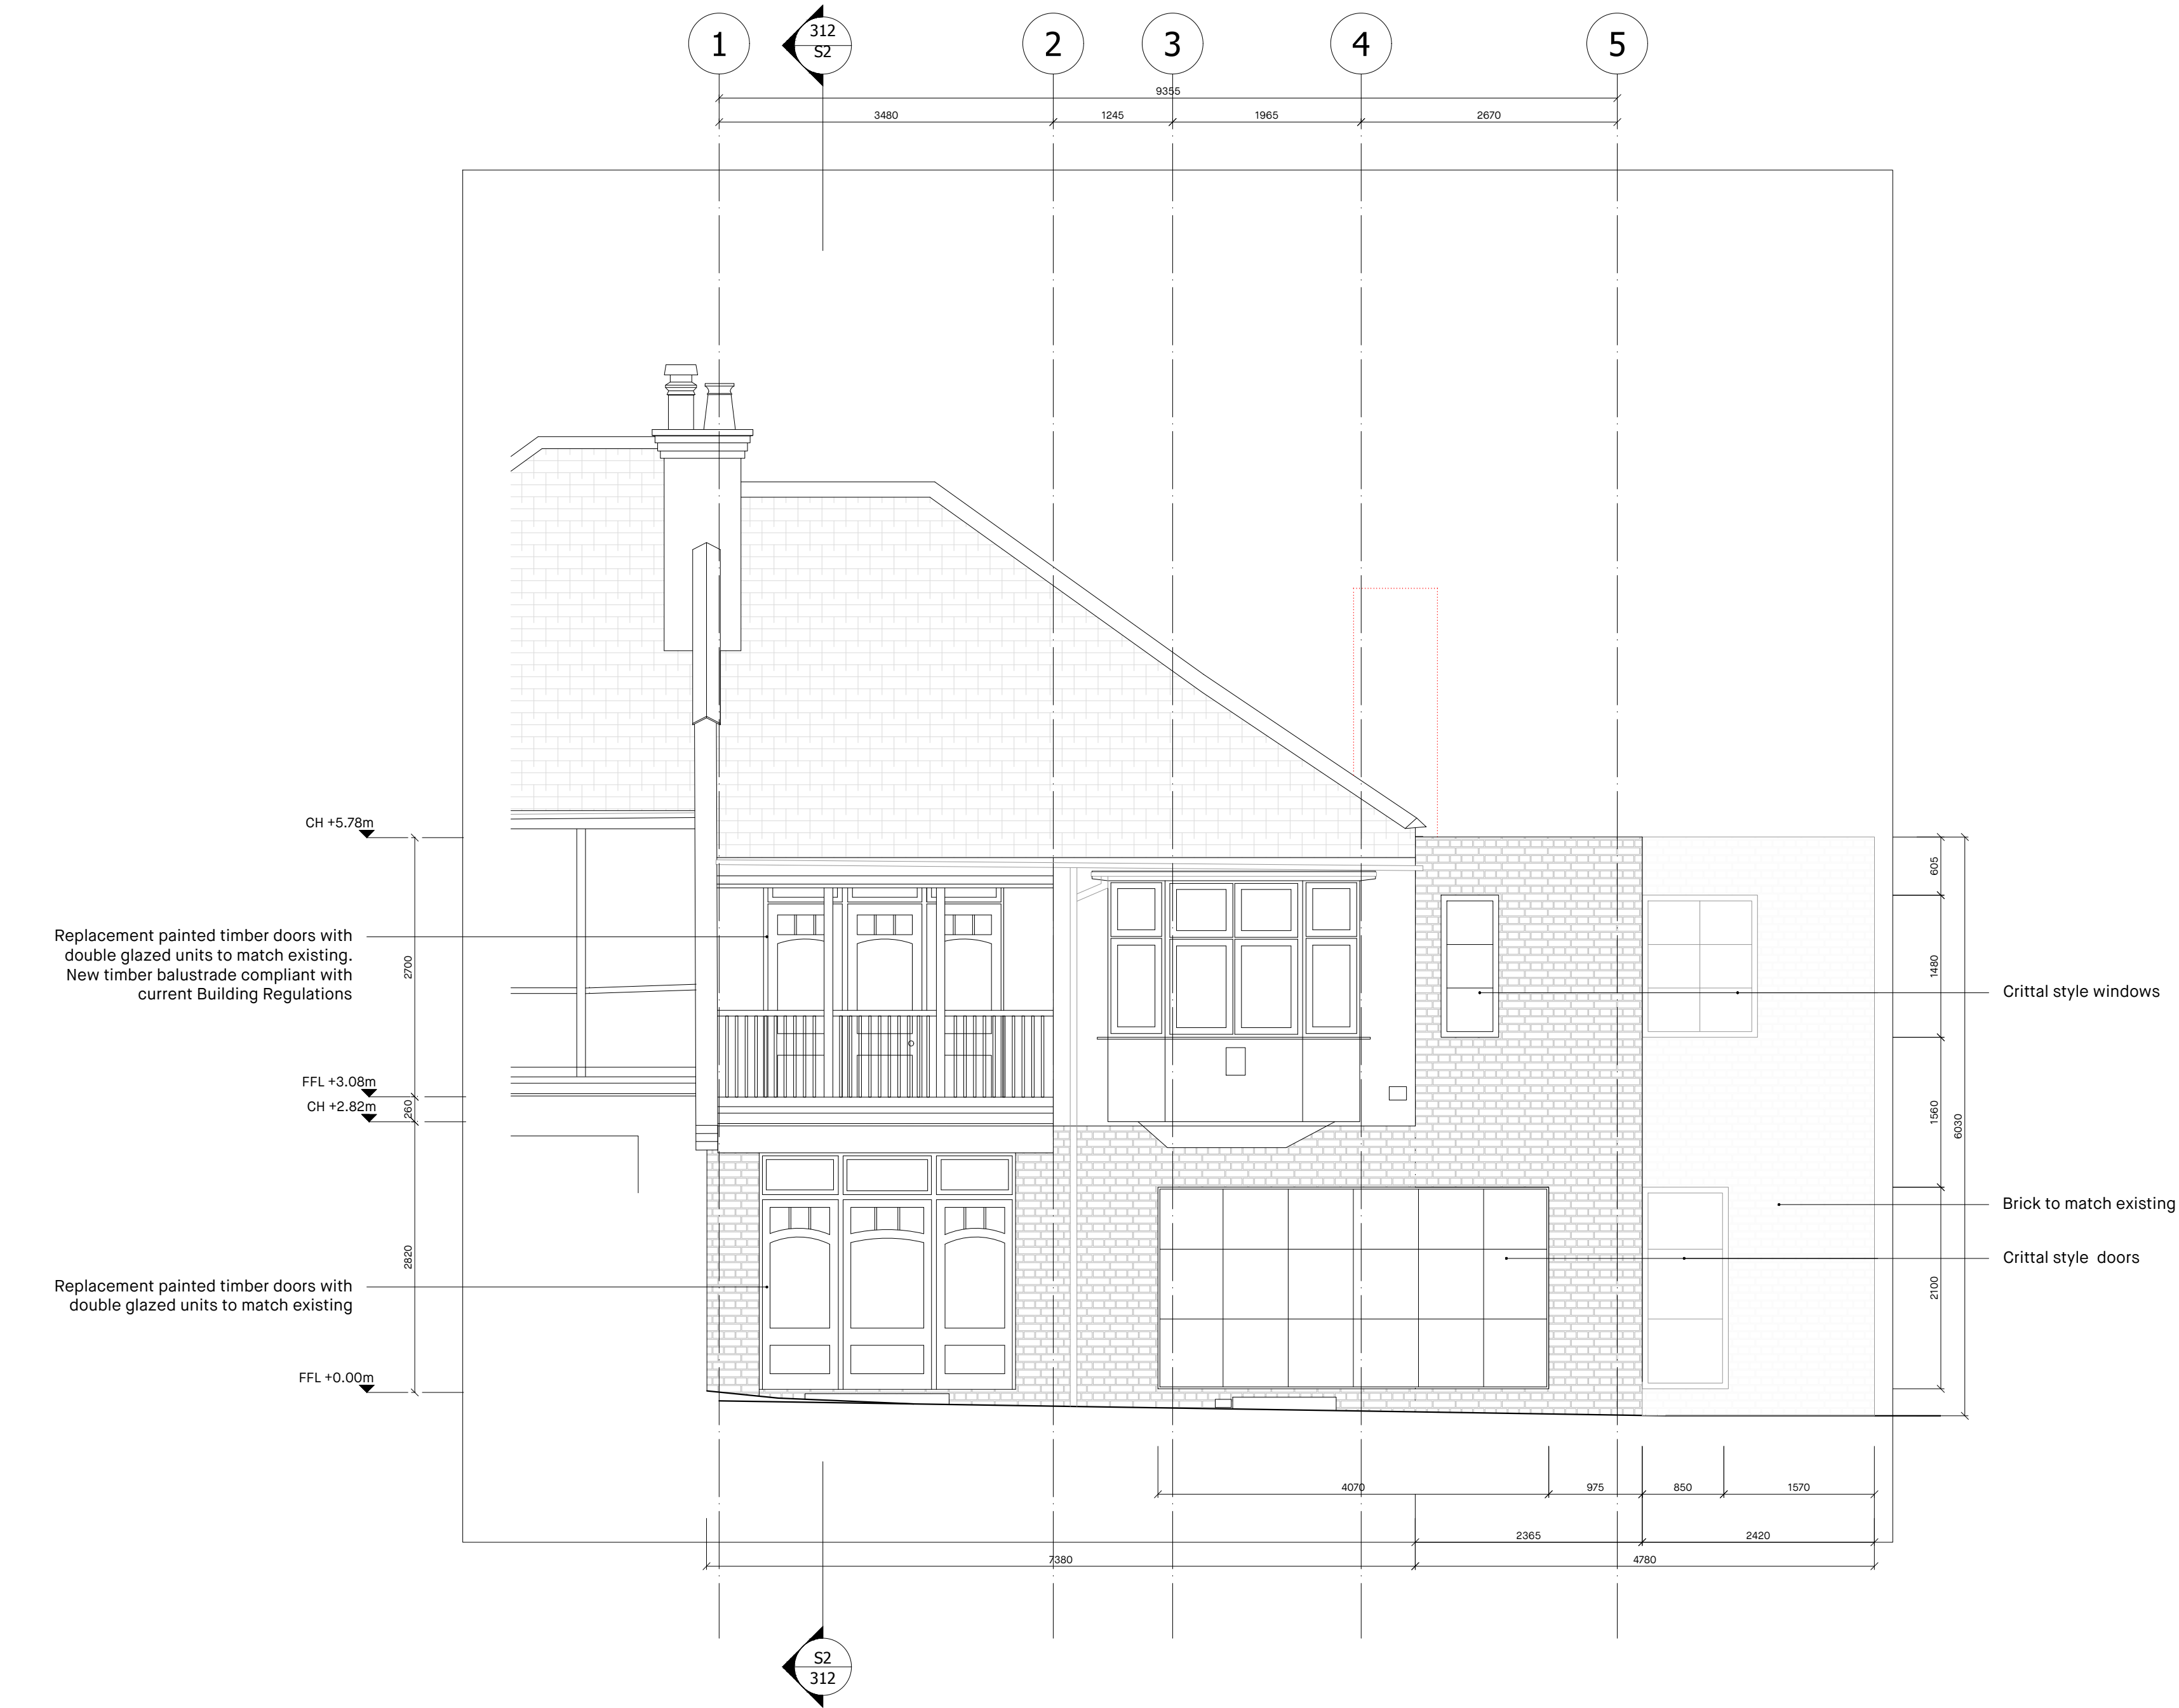


FOR PLANNING

Project Name	VALLANCE ROAD	Project No.	2202
Drawing Name	PROPOSED REAR ELEVATION	Drawing No.	305
Address	36 Vallance Road London N22 7UB	Issue	-
Date	25.04.2023		
Scale / Format	1:50/A2 - 1:100/A4		

PRE Proposed Rear Elevation
1:50@A2 - 1:100@A4

undefined architecture

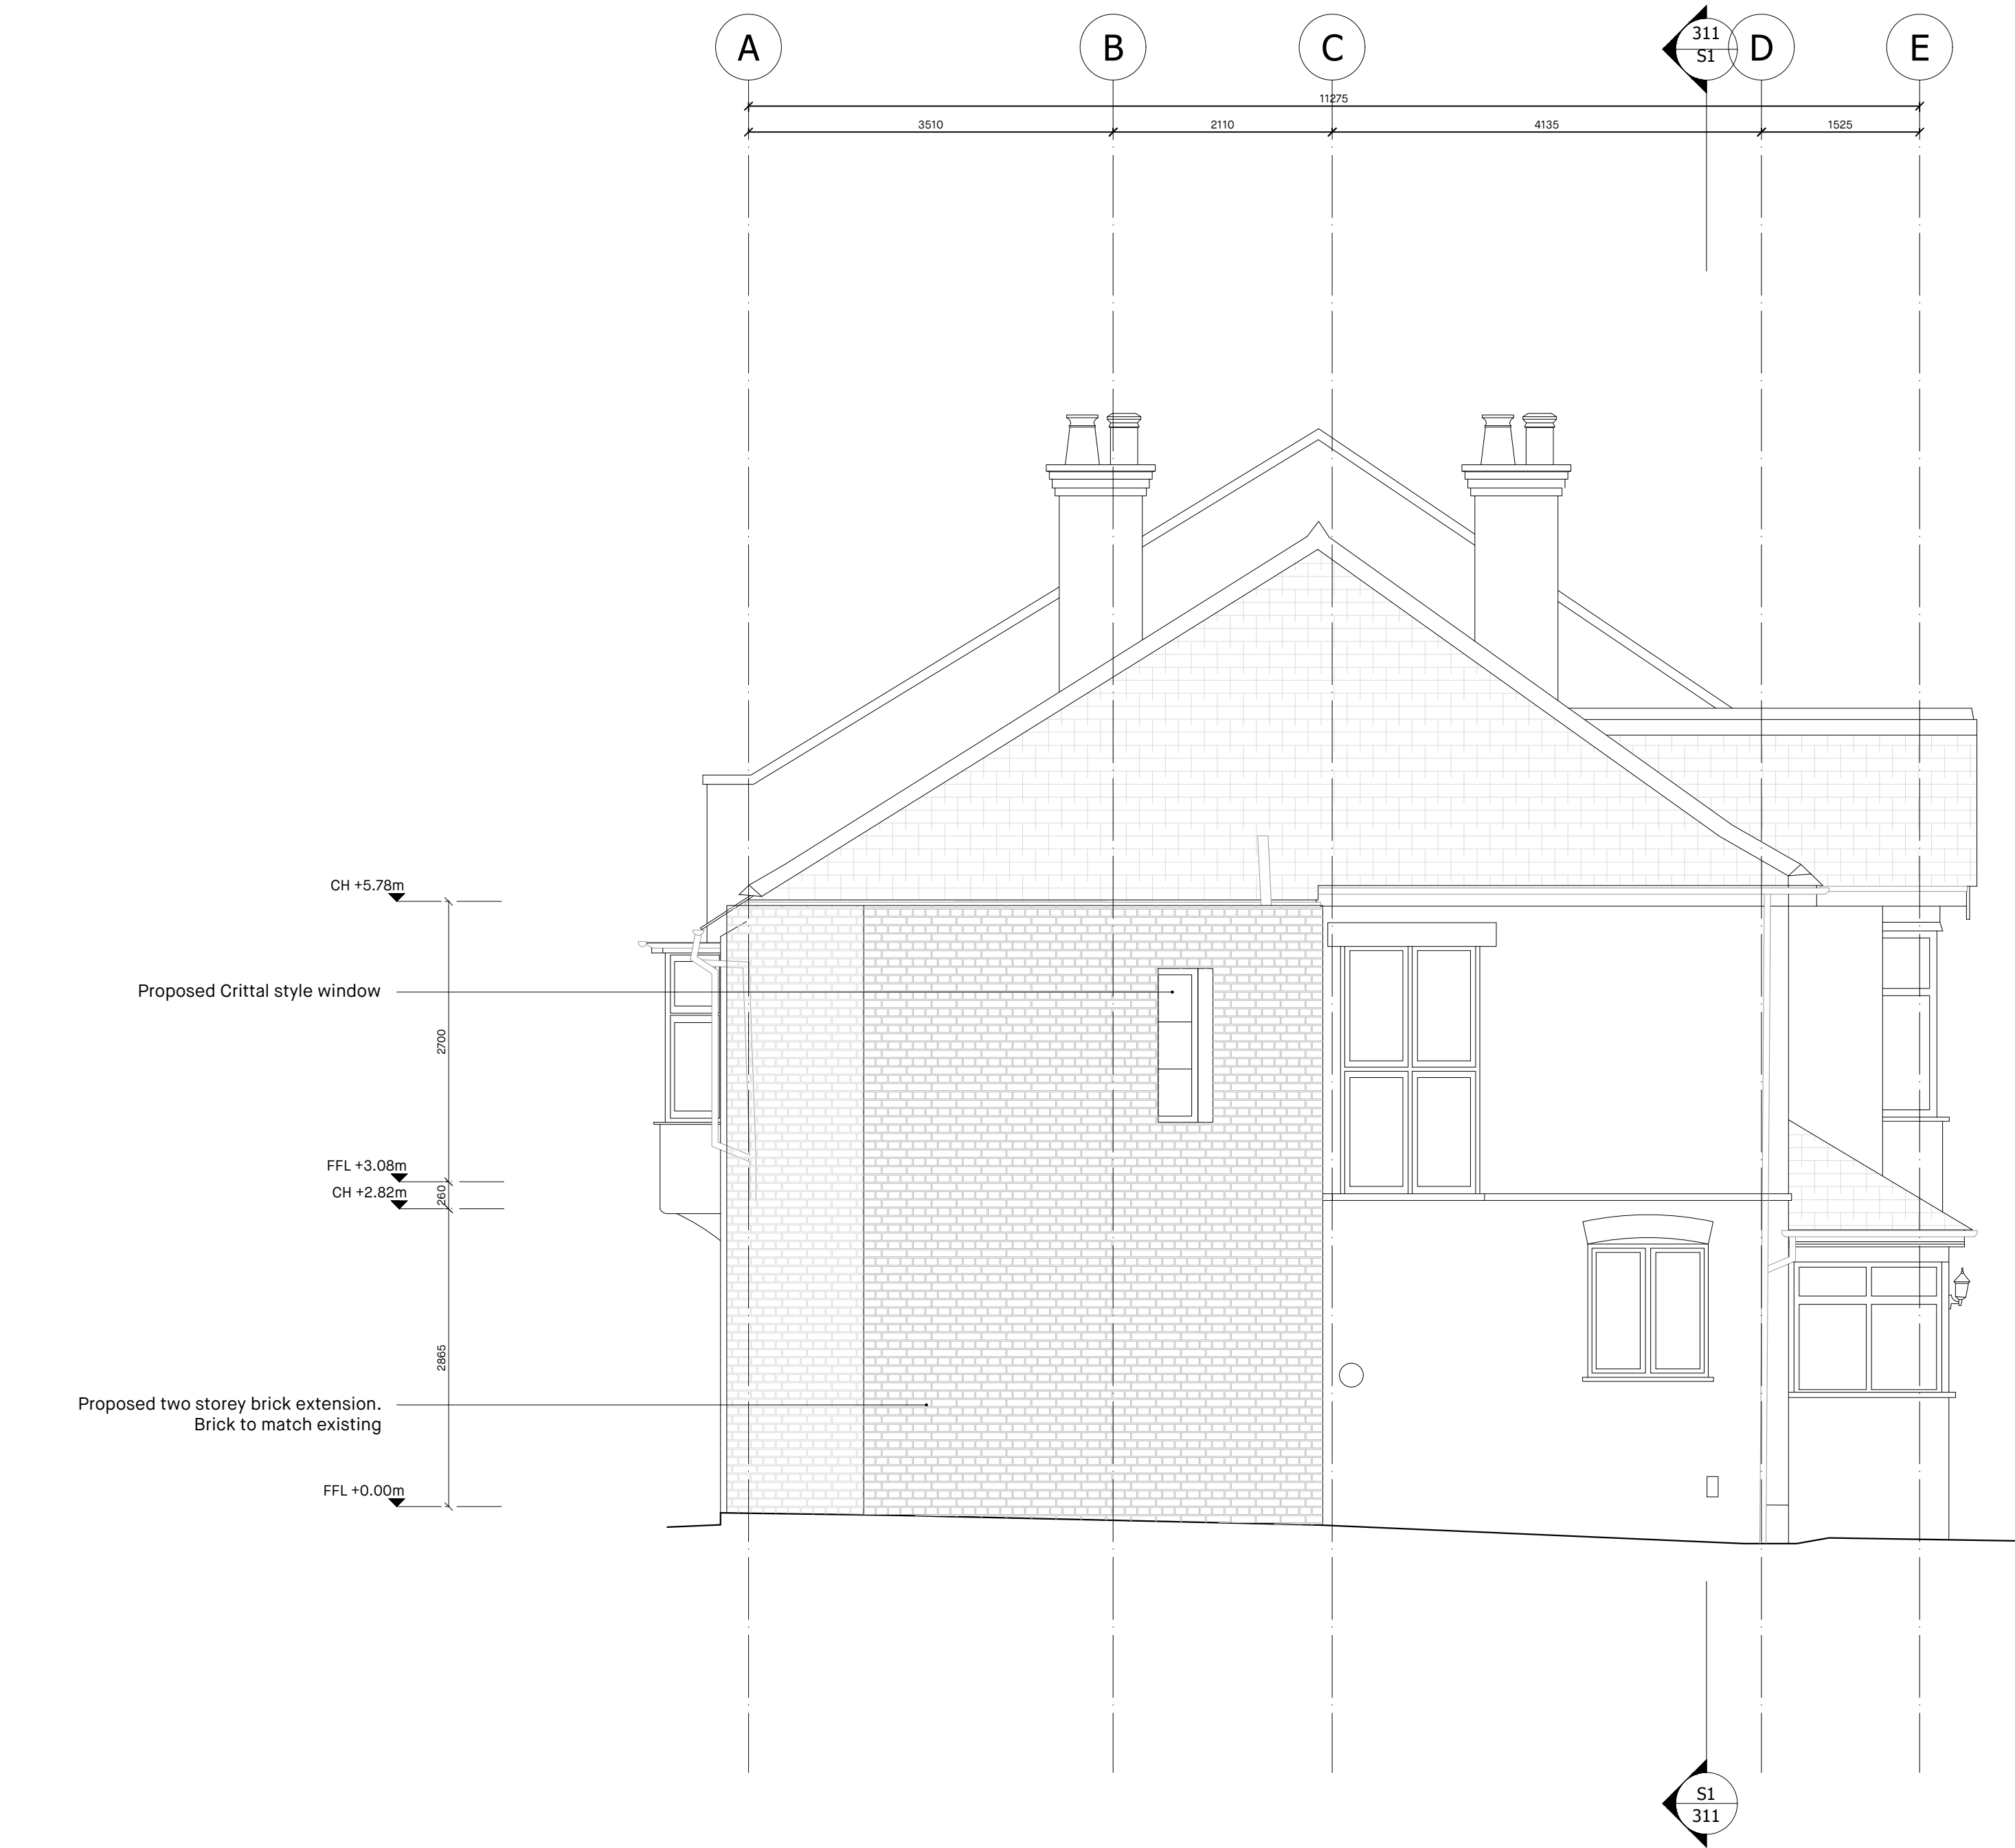


FOR PLANNING

Project Name	VALLANCE ROAD	Project No.	2202
Drawing Name	PROPOSED SIDE ELEVATION	Drawing No.	306
Address	36 Vallance Road London N22 7UB	Issue	-
Date	25.04.2023		
Scale / Format	1:50/A2 - 1:100/A4		

undefined architecture

info@undefinedarchitecture.com

DO NOT SCALE all dimensions in millimeters © UA 2022

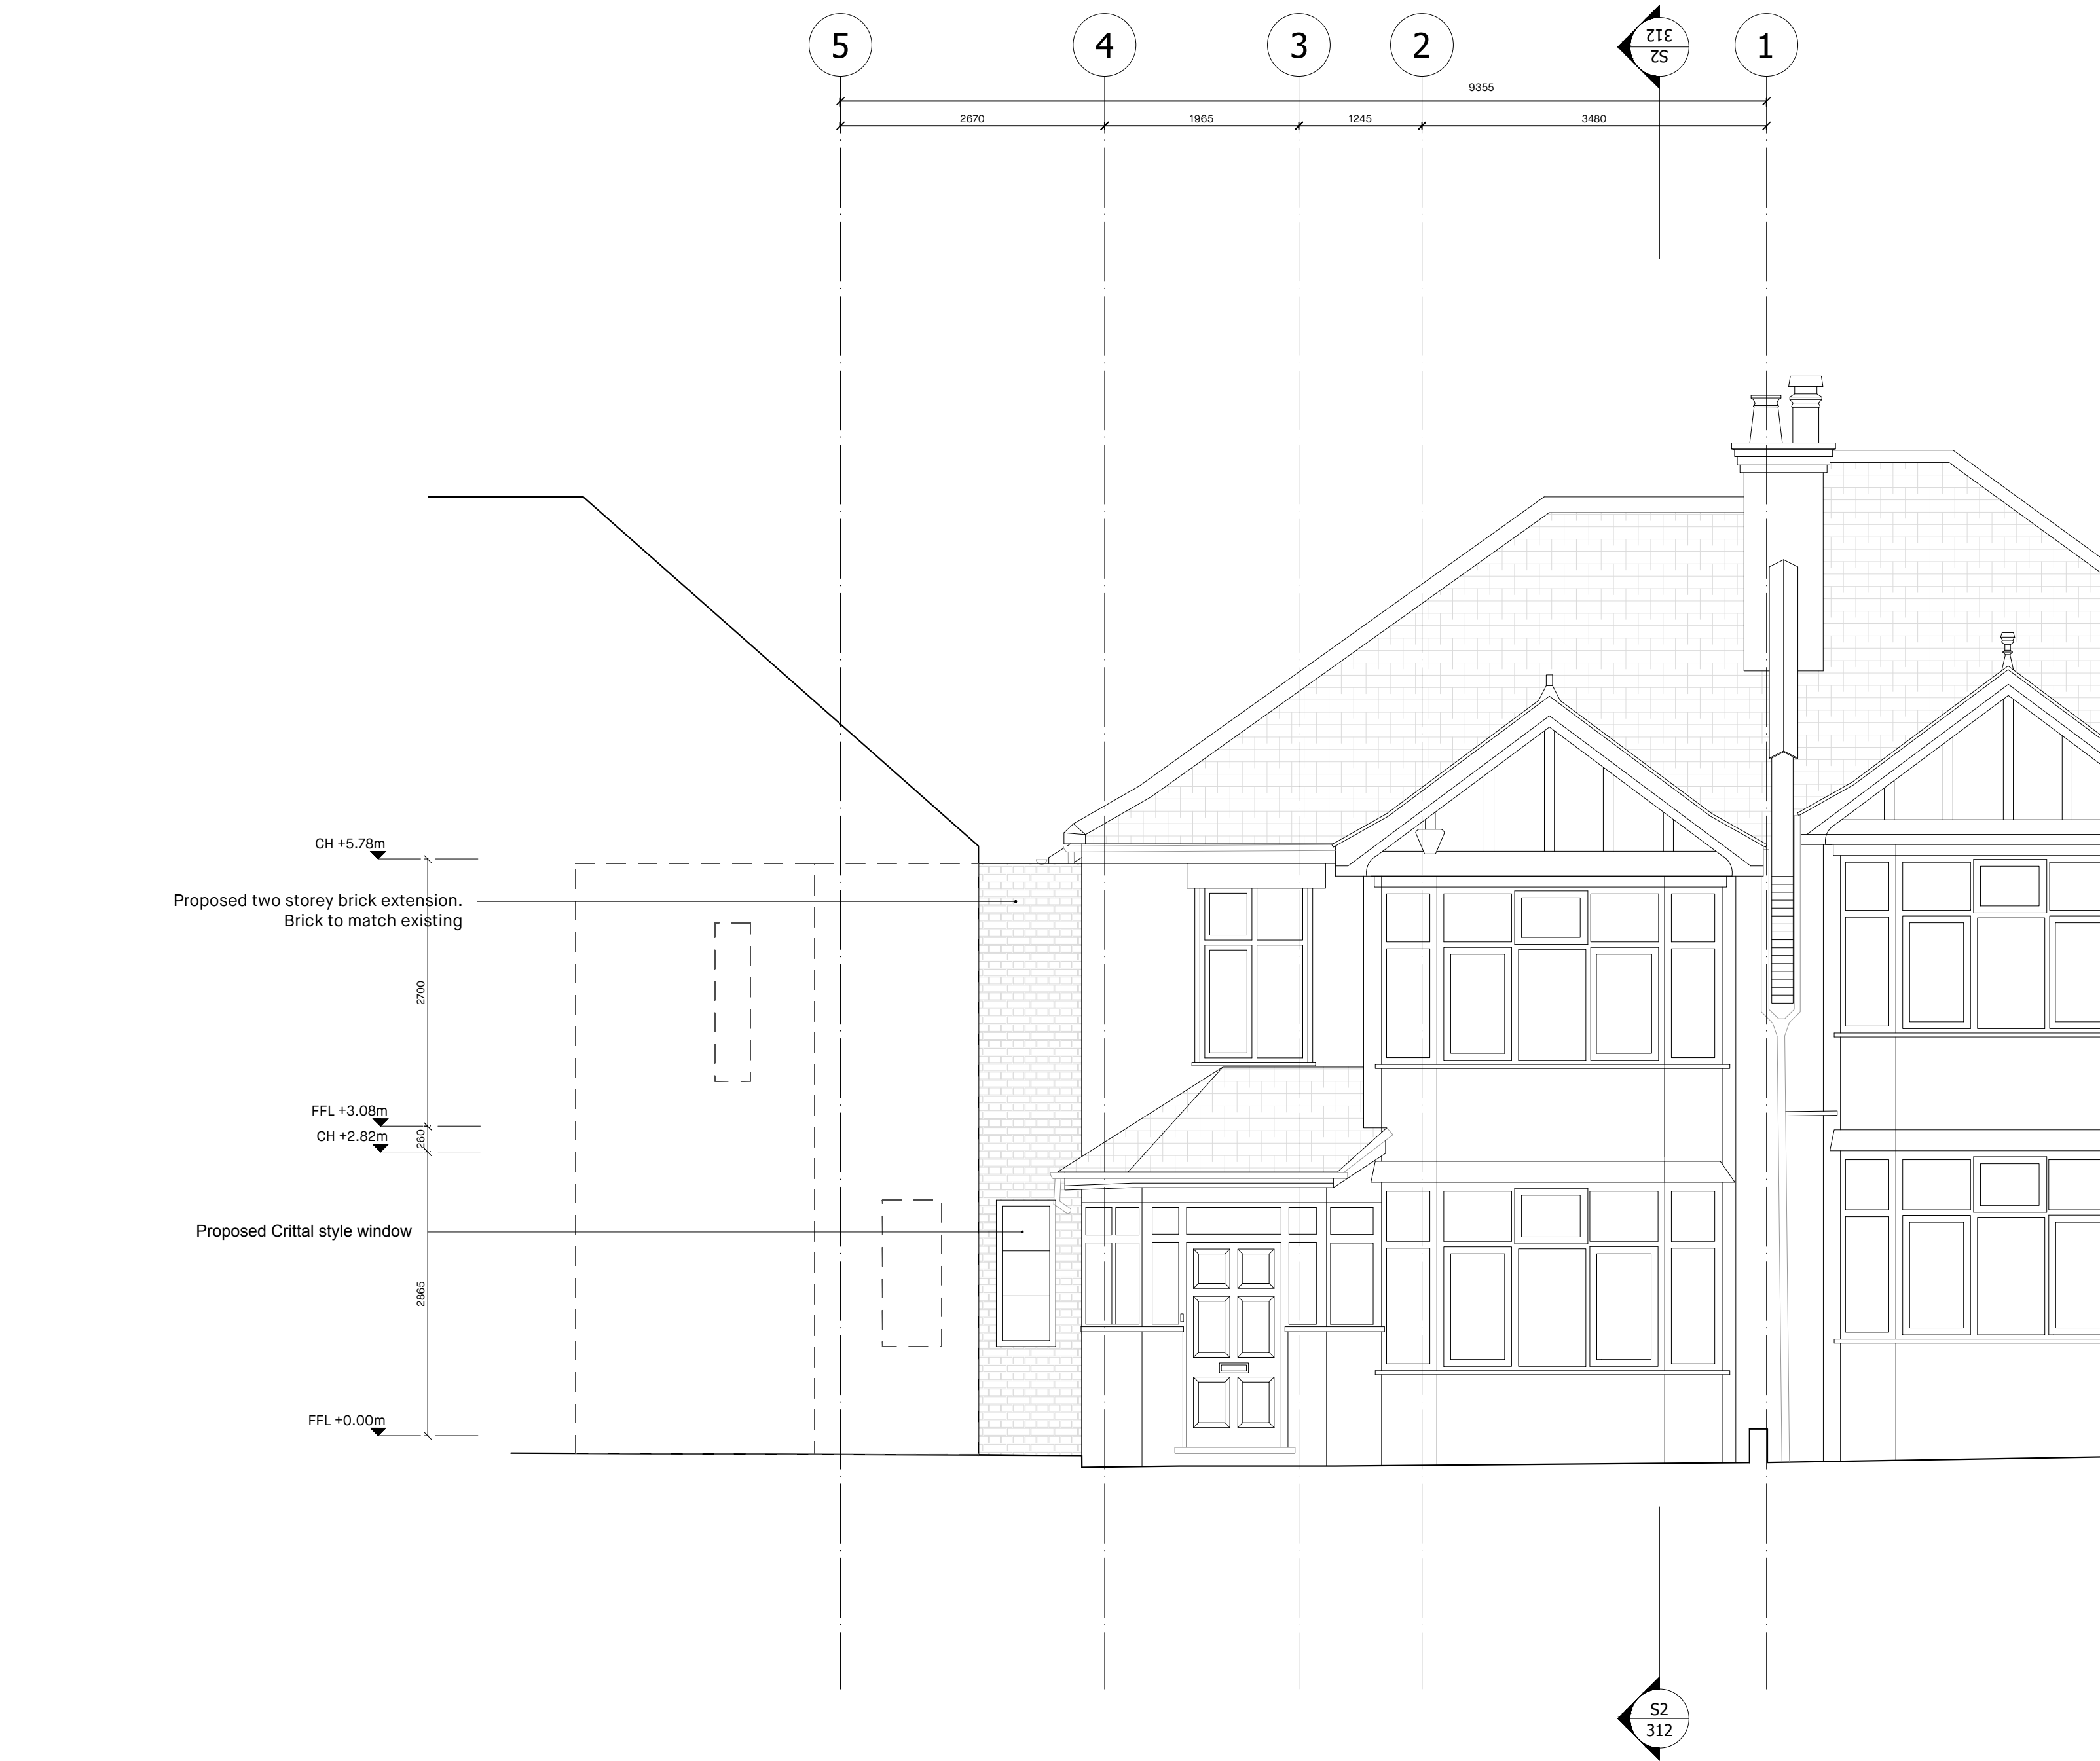

FOR PLANNING

Project Name	VALLANCE ROAD	Project No.	2202
Drawing Name	PROPOSEDE FRONT ELEVATION	Drawing No.	307
Address	36 Vallance Road London N22 7UB	Issue	-
Date	25.04.2023		
Scale / Format	1:50/A2 - 1:100/A4		