


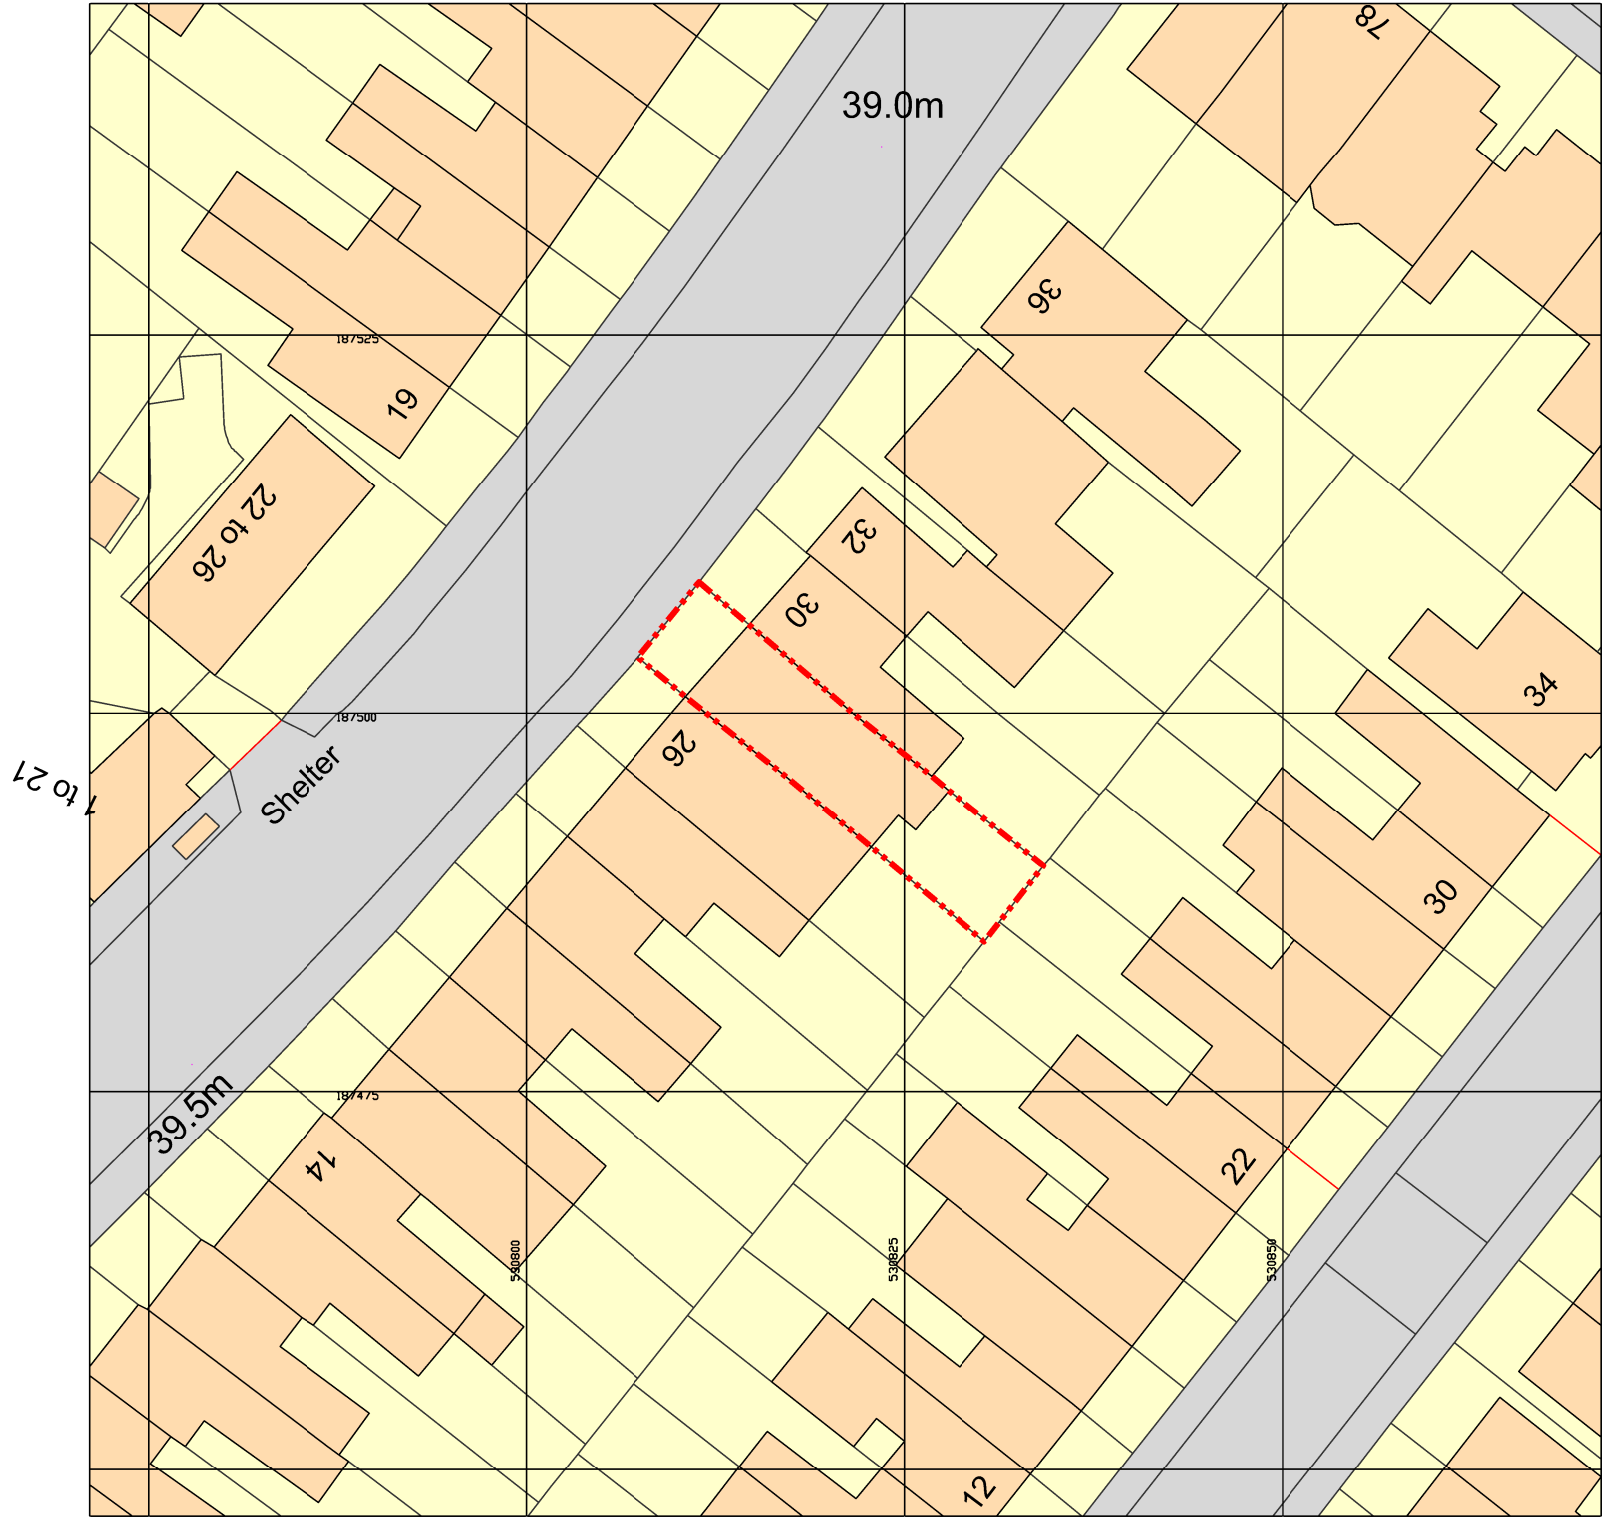

Ordnance Survey, (c) Crown Copyright 2023. All rights reserved. Licence number 100022432

01 Site plan



1200 WORKS
ARCHITECTURE + DESIGN
W: 1200WORKS.COM
E: hugo@1200WORKS.COM
T: 0786741987

Job title
28 STAPLETON HALL ROAD

Drawing title / location
SITE PLAN

drawn by RR	scale 1:500 @ A3	status INFORMATION		
project 28SHR	zone -	source A	classification 00	drawing no. E_001
		revision 00		




LOCATION

NOTE

1. Do not scale from this drawing.
2. All dimensions to be checked on site by the contractor and such dimensions to be his responsibility.
3. Report all drawing errors, omissions and discrepancies to the architect.
4. This document may be issued in an uncontrolled CAD format to enable others to use it as background information to make alterations and/or additions. In that instance the file will be accompanied by a PDF version. It is for those making such alterations and additions to ensure that they make use of current background information.
1200 Works LLP accepts no liability for any such alterations or additions to the background information or arising out of changes to background information which occur prior to alterations of additions being made.

REV	DATE	COMMENT

KEY

 

0 5 10 20 50
Metres