


THIS DRAWING IS THE © COPYRIGHT OF FRONT ARCHITECTURE LTD AND SHOULD NOT BE COPIED WITHOUT PRIOR WRITTEN CONSENT.

CONTRACTORS ARE TO CHECK ALL LEVELS AND DIMENSIONS BEFORE WORK COMMENCES ON SITE AND ANY DISCREPANCIES ARE TO BE REFERRED TO FRONT ARCHITECTURE.

DO NOT SCALE. WORK TO FIGURED DIMENSIONS ONLY.

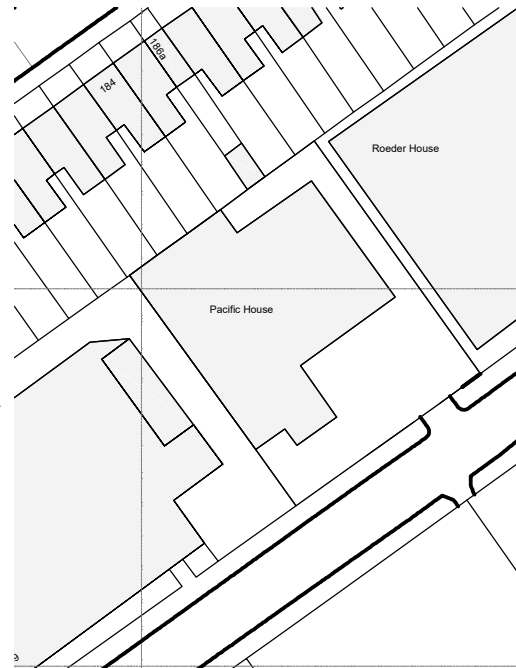

0 5 10 20 30 40m
1:1000

SITE PLAN

[SCALE 1:1000 @A3]

ELEVATION KEY/NOTES.
PLEASE REFER TO PROPOSED ELEVATIONS

① PROPOSED RENDER

② PROPOSED WINDOWS AND DOORS



0 1 2 3 4m
1:100

FRONT (SOUTH EAST) ELEVATION

[SCALE 1:100 @A3]

PROJECT:
PACIFIC HOUSE
VALE ROAD
LONDON N4 1PR

CLIENT:

DRAWING TITLE:
**PROPOSED
FRONT ELEVATION**

REV.	DATE.	AMENDMENT.	DRAWN.
PROJECT NO.	REVISION.	DRAWING NO.	
21.689	P3		
DATE.			
SEPTEMEBER.2022			
200			
FRONT. 171 HIGH STREET, RAYLEIGH, ESSEX, SS6 7QA. TEL. +44 (0)1702 831 415 EMAIL. HELLO@FRONT-ARCHITECTURE.CO.UK			