



GROUND FLOOR PLAN

Any errors and omissions to be reported to the Architect prior to commencement. Dimensions and areas are based on survey information provided by the client. This drawing is copyright © STOCKWOOL. All dimensions to be checked on site. Do not scale.

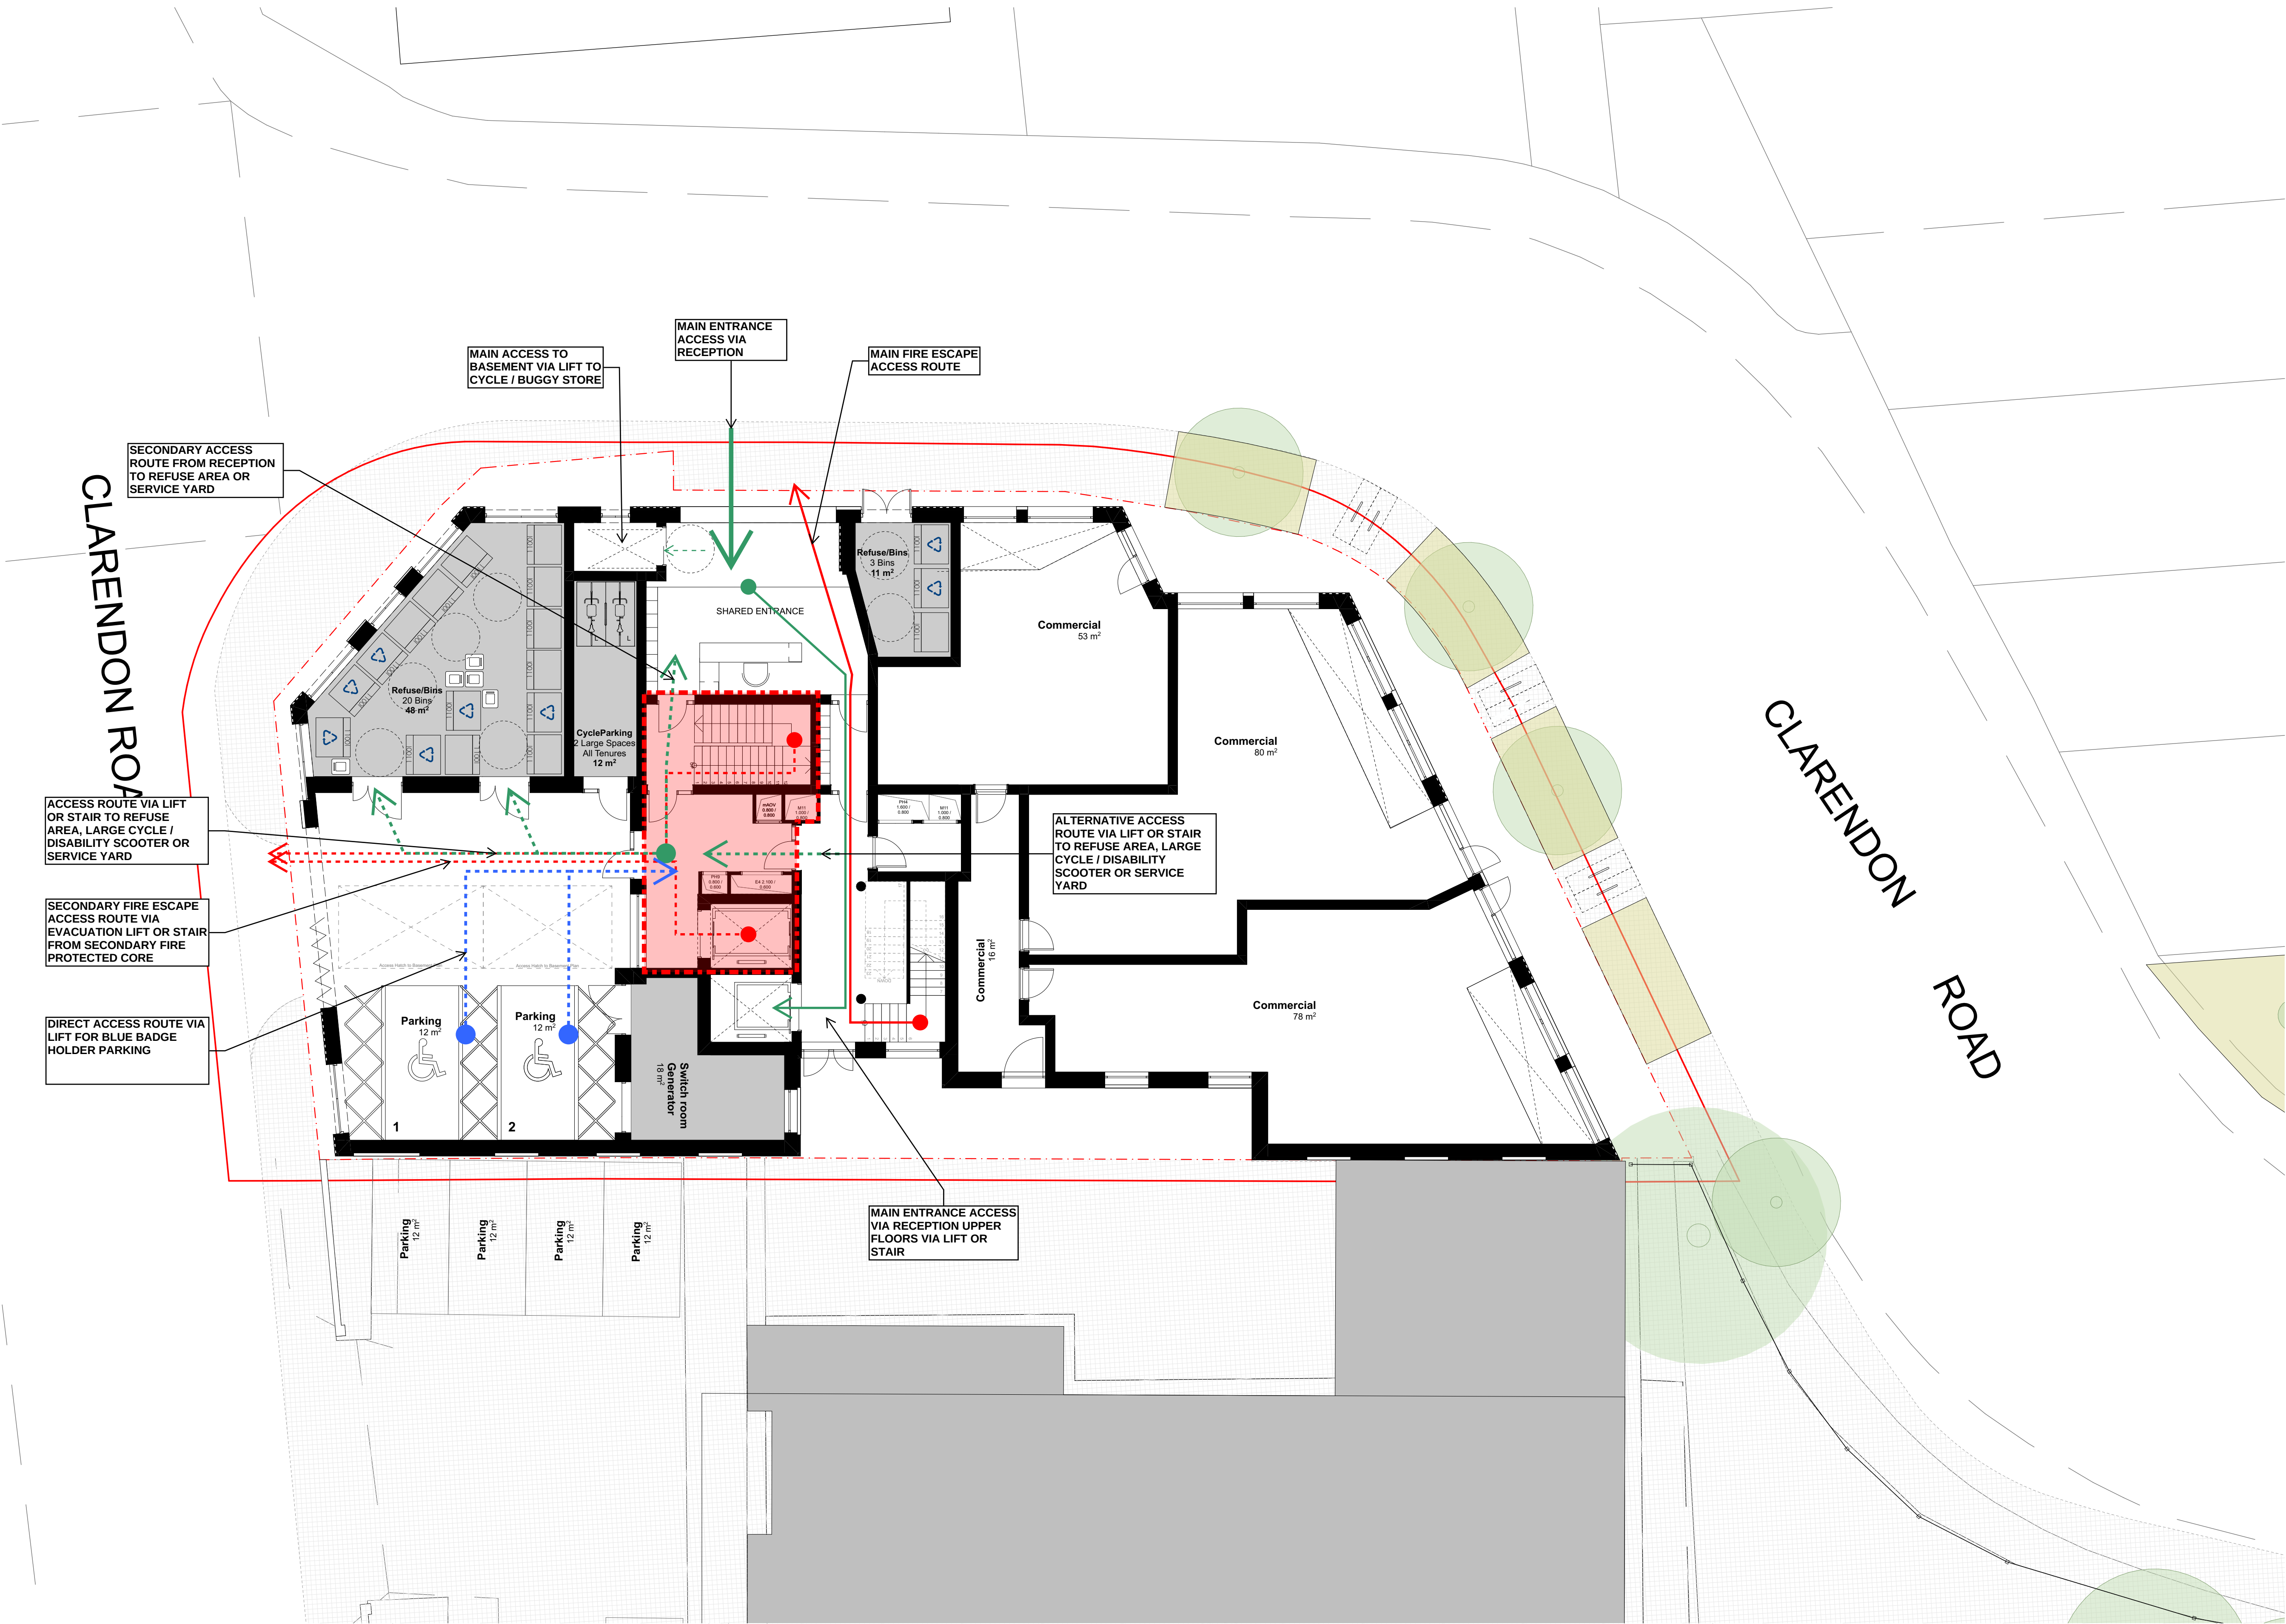

ACCESS STRATEGY  
DIAGRAMS

KEY:

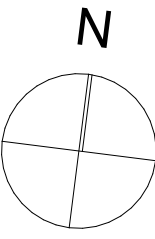

0 1000 2000 3000 4000 5000mm

APPLICATION BOUNDARY - PSMG OWNERSHIP

OWNERSHIP BOUNDARY - PSMG OWNERSHIP

STUDIO

1B2P

2B3P

2B4P

3B5P

COMMERCIAL

SERVICES

Mixed tenures

Affordable Rent

Private + Intermediate

Rent + Intermediate

Private

rev date description

stock  
wool

The Pump House 19 Hooper Street  
London E1 8BU 020 7264 8600  
info@stockwool.co.uk

Client  
Magic Living Ltd  
Paul Simon Homes


Project  
30-36 Clarendon Road, N8 ODJ  
(Jessica Buttons Factory)

Drawing  
00\_Ground floor

Project status  
PLANNING

Scale 1:100@A1  
CAD File 3572 - Buttons Factory\_MainFile\_Revised  
submission.dgn  
Date created 31.01.2023  
Drawn AB  
Checked JW

Project no\_Drawing no\_Revision  
3572\_PL(20)100\_

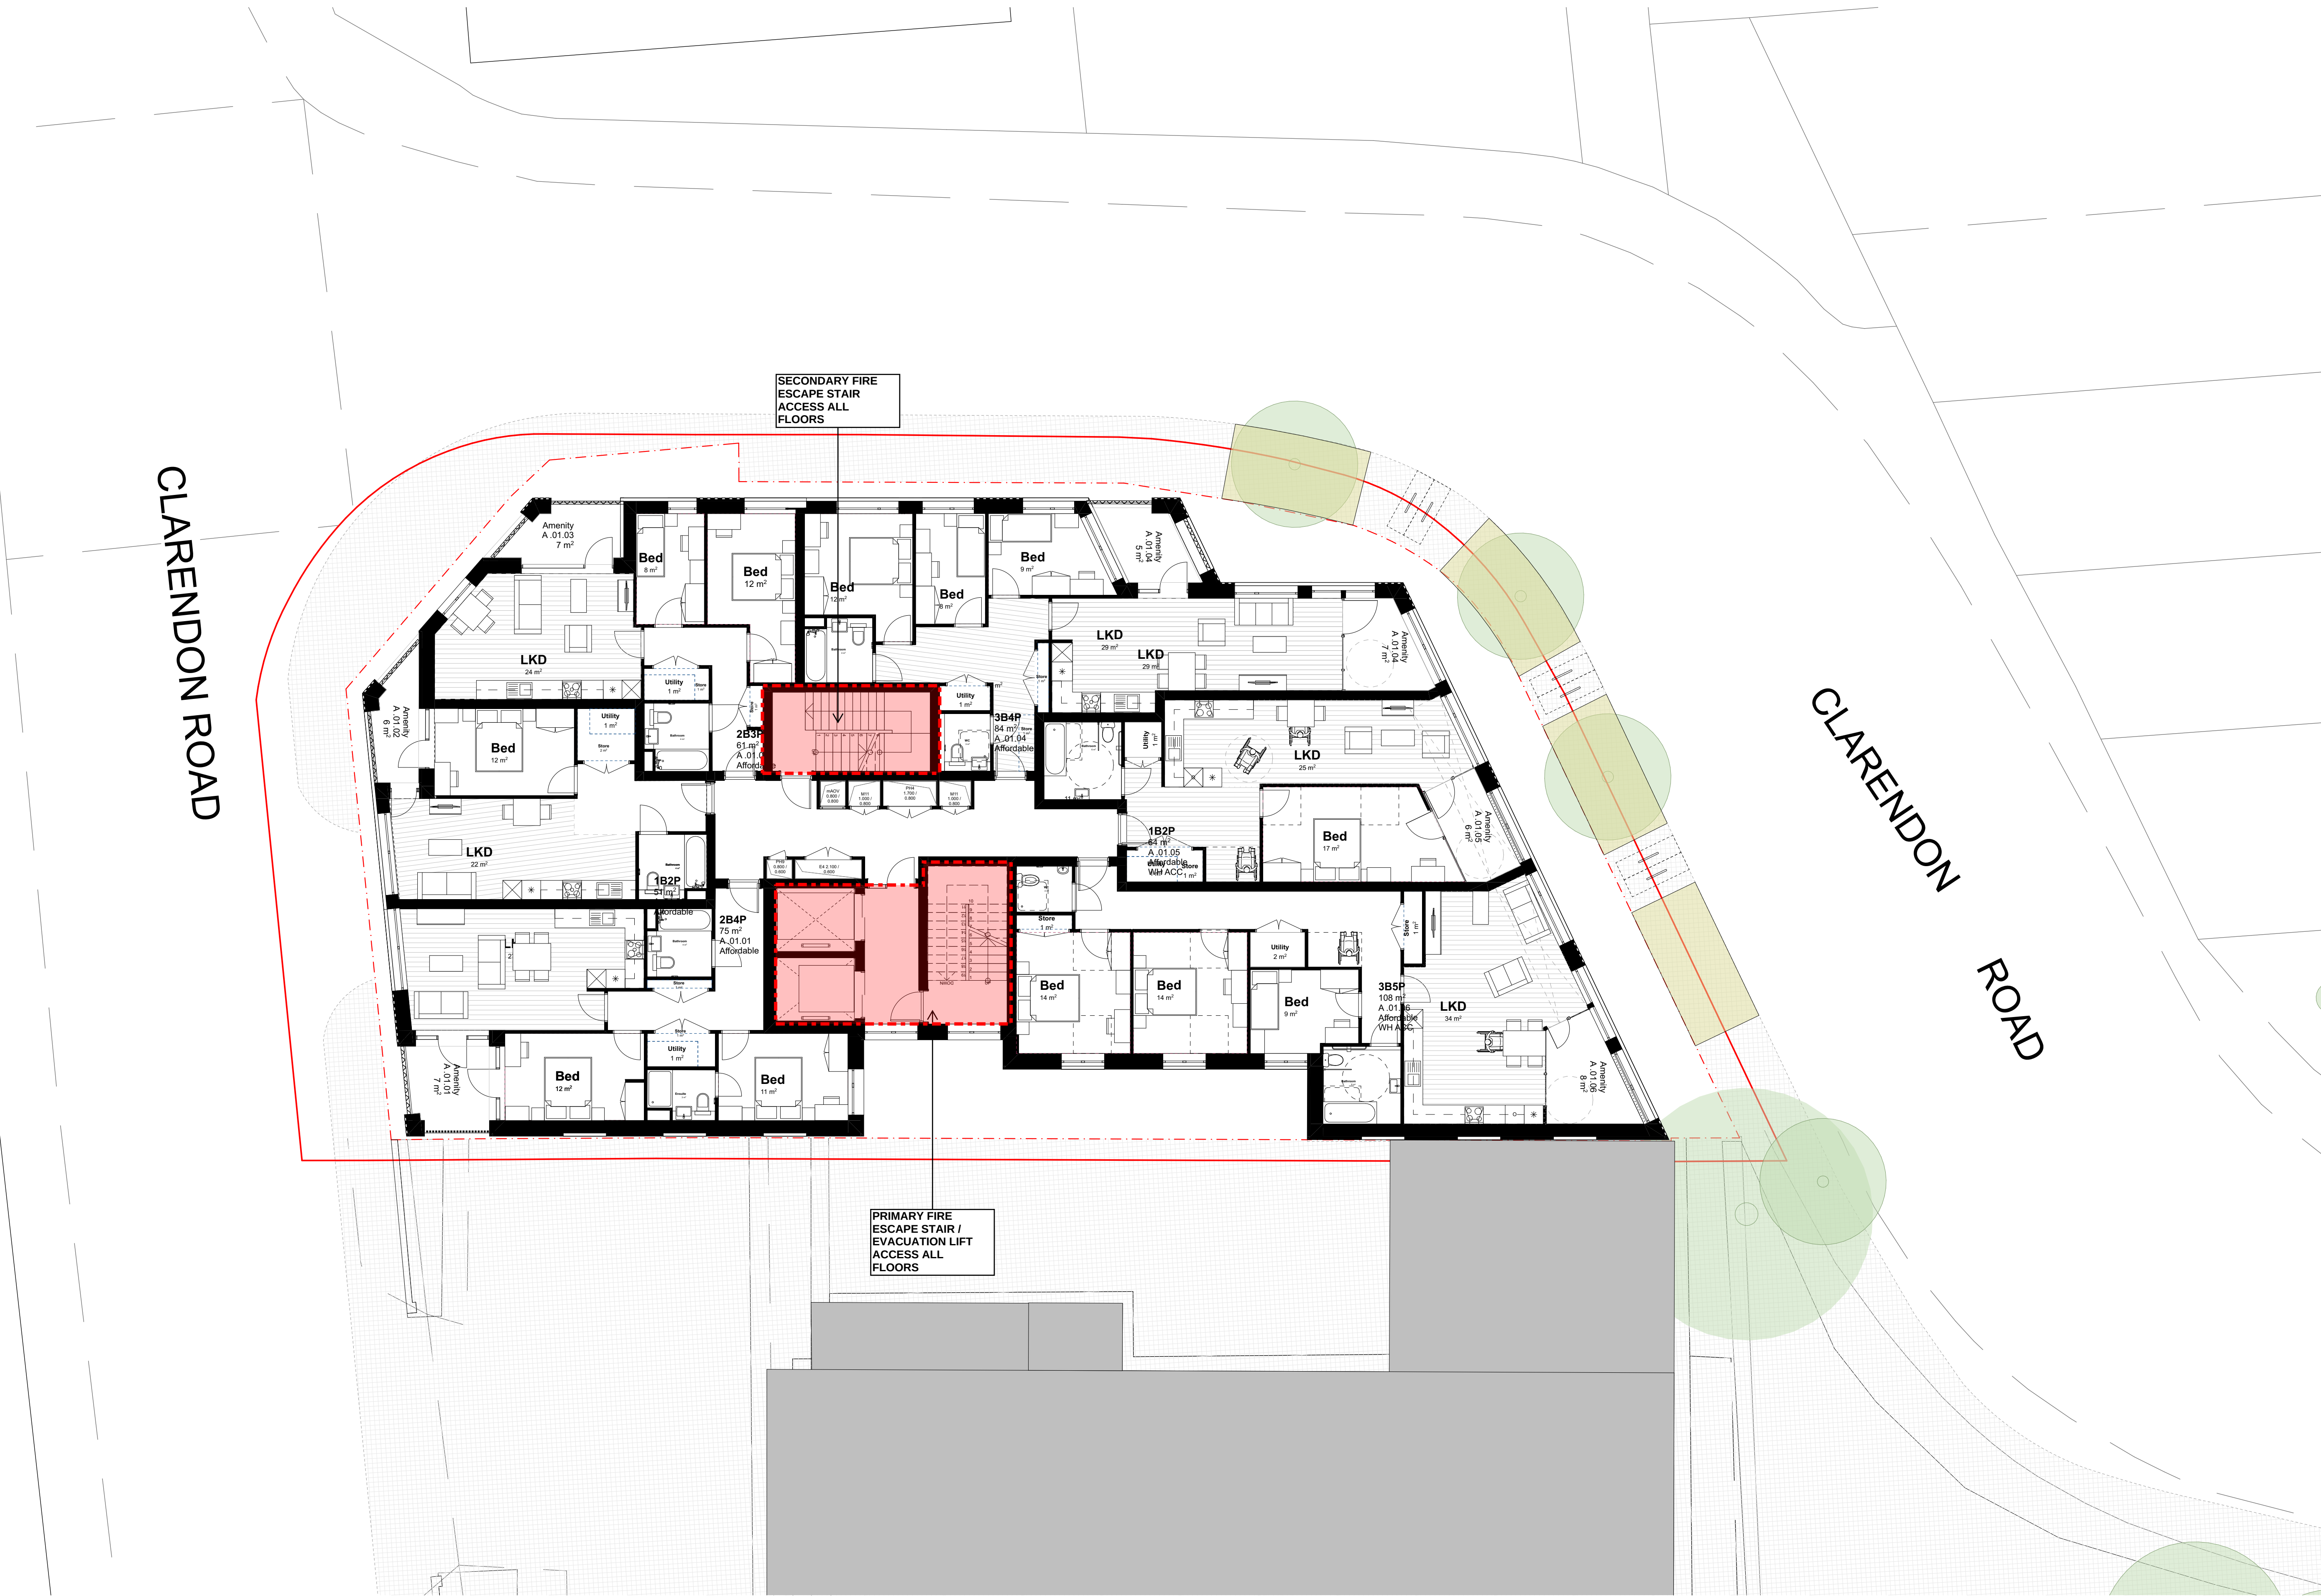

FIRST FLOOR PLAN

ACCESS STRATEGY  
DIAGRAMS

Any errors and omissions to be reported to the Architect prior to commencement. Dimensions and areas are based on survey information provided by the client. This drawing is copyright © STOCKWOOL. All dimensions to be checked on site. Do not scale.

**KEY:**

N

0 1000 2000 3000 4000 5000mm

APPLICATION BOUNDARY - PSMG OWNERSHIP

OWNERSHIP BOUNDARY - PSMG OWNERSHIP

STUDIO

1B2P

2B3P

2B4P

3B5P

COMMERCIAL

SERVICES

Mixed tenures

Affordable Rent

Private + Intermediate

Rent + Intermediate

Private

| rev | date | description |
|-----|------|-------------|
|-----|------|-------------|

**stock wool**

The Pump House 19 Hooper Street  
London E1 8BU 020 7264 8600  
info@stockwool.co.uk

Client  
Magic Living Ltd  
Paul Simon Homes

Project  
30-36 Clarendon Road, N8 ODJ  
(Jessica Buttons Factory)

Drawing  
01\_First Floor

Project status  
**PLANNING**

Scale 1:100@A1  
CAD File 3572 - Buttons Factory\_MainFile\_Revised  
submission.dgn  
Date created 21.09.22  
Drawn AB  
Checked JW


Project no\_Drawing no\_Revision  
3572\_PL(20)101\_

SECOND FLOOR PLAN

Any errors and omissions to be reported to the Architect prior to commencement. Dimensions and areas are based on survey information provided by the client. This drawing is copyright © STOCKWOOL. All dimensions to be checked on site. Do not scale.

ACCESS STRATEGY  
DIAGRAMS

KEY:

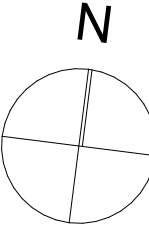

0 1000 2000 3000 4000 5000mm

APPLICATION BOUNDARY -  
PSMG OWNERSHIP

OWNERSHIP BOUNDARY -  
PSMG OWNERSHIP

STUDIO

1B2P

2B3P

2B4P

3B5P

COMMERCIAL

SERVICES

Mixed tenures

Affordable Rent

Private + Intermediate

Rent + Intermediate

Private

rev date description

stock  
wool

The Pump House 19 Hooper Street  
London E1 8BU 020 7264 8600  
info@stockwool.co.uk

Client  
Magic Living Ltd  
Paul Simon Homes

Project  
30-36 Clarendon Road, N8 ODJ  
(Jessica Buttons Factory)

Drawing  
02\_Second Floor

Project status  
PLANNING

Scale 1:100@A1  
CAD File 3572 - Buttons Factory\_MainFile\_Revised  
submission.dgn  
Date created 21.09.22  
Drawn AB  
Checked JW

Project no\_Drawing no\_Revision  
3572\_PL(20)102\_


THIRD FLOOR PLAN

Any errors and omissions to be reported to the Architect prior to commencement. Dimensions and areas are based on survey information provided by the client. This drawing is copyright © STOCKWOOL. All dimensions to be checked on site. Do not scale.



ACCESS STRATEGY  
DIAGRAMS

KEY:

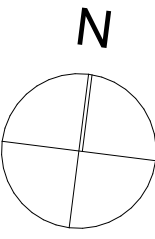

APPLICATION BOUNDARY -  
PSMG OWNERSHIP

OWNERSHIP BOUNDARY -  
PSMG OWNERSHIP

STUDIO

1B2P

2B3P

2B4P

3B5P

COMMERCIAL

SERVICES

Mixed tenures

Affordable Rent

Private + Intermediate

Rent + Intermediate

Private

| rev | date | description |
|-----|------|-------------|
|-----|------|-------------|

stock  
wool

The Pump House 19 Hooper Street  
London E1 8BU 020 7264 8600  
info@stockwool.co.uk

Client  
Magic Living Ltd  
Paul Simon Homes

Project  
30-36 Clarendon Road, N8 ODJ  
(Jessica Buttons Factory)

Drawing  
03\_Third Floor

Project status  
PLANNING

|              |                                                           |
|--------------|-----------------------------------------------------------|
| Scale        | 1:100@A1                                                  |
| CAD File     | 3572 - Buttons Factory_MainFile_Revised<br>submission.dgn |
| Date created | 21.09.22                                                  |
| Drawn        | AB                                                        |
| Checked      | JW                                                        |

Project no\_Drawing no\_Revision  
3572\_PL(20)103\_

Any errors and omissions to be reported to the Architect prior to commencement. Dimensions and areas are based on survey information provided by the client. This drawing is copyright © STOCKWOOL. All dimensions to be checked on site. Do not scale


## ACCESS STRATEGY DIAGRAMS

SIXTH FLOOR PLAN

Any errors and omissions to be reported to the Architect prior to commencement. Dimensions and areas are based on survey information provided by the client. This drawing is copyright © STOCKWOOL. All dimensions to be checked on site. Do not scale.



KEY:

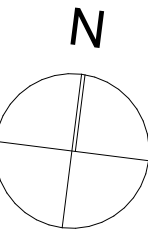

APPLICATION BOUNDARY - PSMG OWNERSHIP

OWNERSHIP BOUNDARY - PSMG OWNERSHIP

STUDIO

1B2P

2B3P

2B4P

3B5P

COMMERCIAL

SERVICES

Mixed tenures

Affordable Rent

Private + Intermediate

Rent + Intermediate

Private

rev date description

stock wool

The Pump House 19 Hooper Street  
London E1 8BU 020 7264 8600  
info@stockwool.co.uk

Client  
Magic Living Ltd  
Paul Simon Homes

Project  
30-36 Clarendon Road, N8 ODJ  
(Jessica Buttons Factory)

Drawing  
06\_Sixth Floor

Project status  
PLANNING

Scale 1:100@A1  
CAD File 3572 - Buttons Factory\_MainFile\_Revised  
submission.dgn  
Date created 21.09.22  
Drawn AB  
Checked JW

Project no\_Drawing no\_Revision  
3572\_PL(20)106\_

ACCESS STRATEGY  
DIAGRAMS

SEVENTH FLOOR PLAN

Any errors and omissions to be reported to the Architect prior to commencement. Dimensions and areas are based on survey information provided by the client. This drawing is copyright © STOCKWOOL. All dimensions to be checked on site. Do not scale.



ACCESS STRATEGY  
DIAGRAMS


EIGHTH FLOOR PLAN

Any errors and omissions to be reported to the Architect prior to commencement. Dimensions and areas are based on survey information provided by the client. This drawing is copyright © STOCKWOOL. All dimensions to be checked on site. Do not scale.



ACCESS STRATEGY  
DIAGRAMS

KEY:

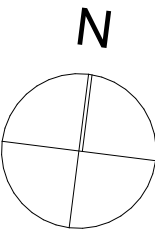

0 1000 2000 3000 4000 5000mm

APPLICATION BOUNDARY -  
PSMG OWNERSHIP

OWNERSHIP BOUNDARY -  
PSMG OWNERSHIP

STUDIO

1B2P

2B3P

2B4P

3B5P

COMMERCIAL

SERVICES

Mixed tenures

Affordable Rent

Private + Intermediate

Rent + Intermediate

Private

rev date description

**stock  
wool**

The Pump House 19 Hooper Street  
London E1 8BU 020 7264 8600  
info@stockwool.co.uk

Client  
Magic Living Ltd  
Paul Simon Homes

Project  
30-36 Clarendon Road, N8 ODJ  
(Jessica Buttons Factory)

Drawing  
08\_Eight Floor

Project status  
**PLANNING**

Scale 1:100@A1  
CAD File 3572 - Buttons Factory\_MainFile\_Revised  
submission.dgn  
Date created 21.09.22  
Drawn AB  
Checked JW

Project no\_Drawing no\_Revision  
3572\_PL(20)108\_


NINTH & TENTH FLOOR PLANS

Any errors and omissions to be reported to the Architect prior to commencement. Dimensions and areas are based on survey information provided by the client. This drawing is copyright © STOCKWOOL. All dimensions to be checked on site. Do not scale.



ACCESS STRATEGY  
DIAGRAMS

KEY:

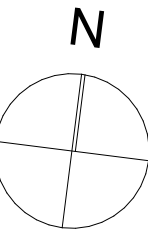

0 1000 2000 3000 4000 5000mm

APPLICATION BOUNDARY -  
PSMG OWNERSHIP

OWNERSHIP BOUNDARY -  
PSMG OWNERSHIP

STUDIO

1B2P

2B3P

2B4P

3B5P

COMMERCIAL

SERVICES

Mixed tenures

Affordable Rent

Private + Intermediate

Rent + Intermediate

Private

rev date description

stock  
wool

The Pump House 19 Hooper Street  
London E1 8BU 020 7264 8600  
info@stockwool.co.uk

Client  
Magic Living Ltd  
Paul Simon Homes

Project  
30-36 Clarendon Road, N8 ODJ  
(Jessica Buttons Factory)

Drawing  
09\_Ninth & Tenth Floors


Project status  
PLANNING

Scale 1:100@A1  
CAD File 3572 - Buttons Factory\_MainFile\_Revised  
submission.dgn  
Date created 21.09.22  
Drawn AB  
Checked JW

Project no\_Drawing no\_Revision  
3572\_PL(20)109\_


ROOF TERRACE PLAN

Any errors and omissions to be reported to the Architect prior to commencement. Dimensions and areas are based on survey information provided by the client. This drawing is copyright © STOCKWOOL. All dimensions to be checked on site. Do not scale.

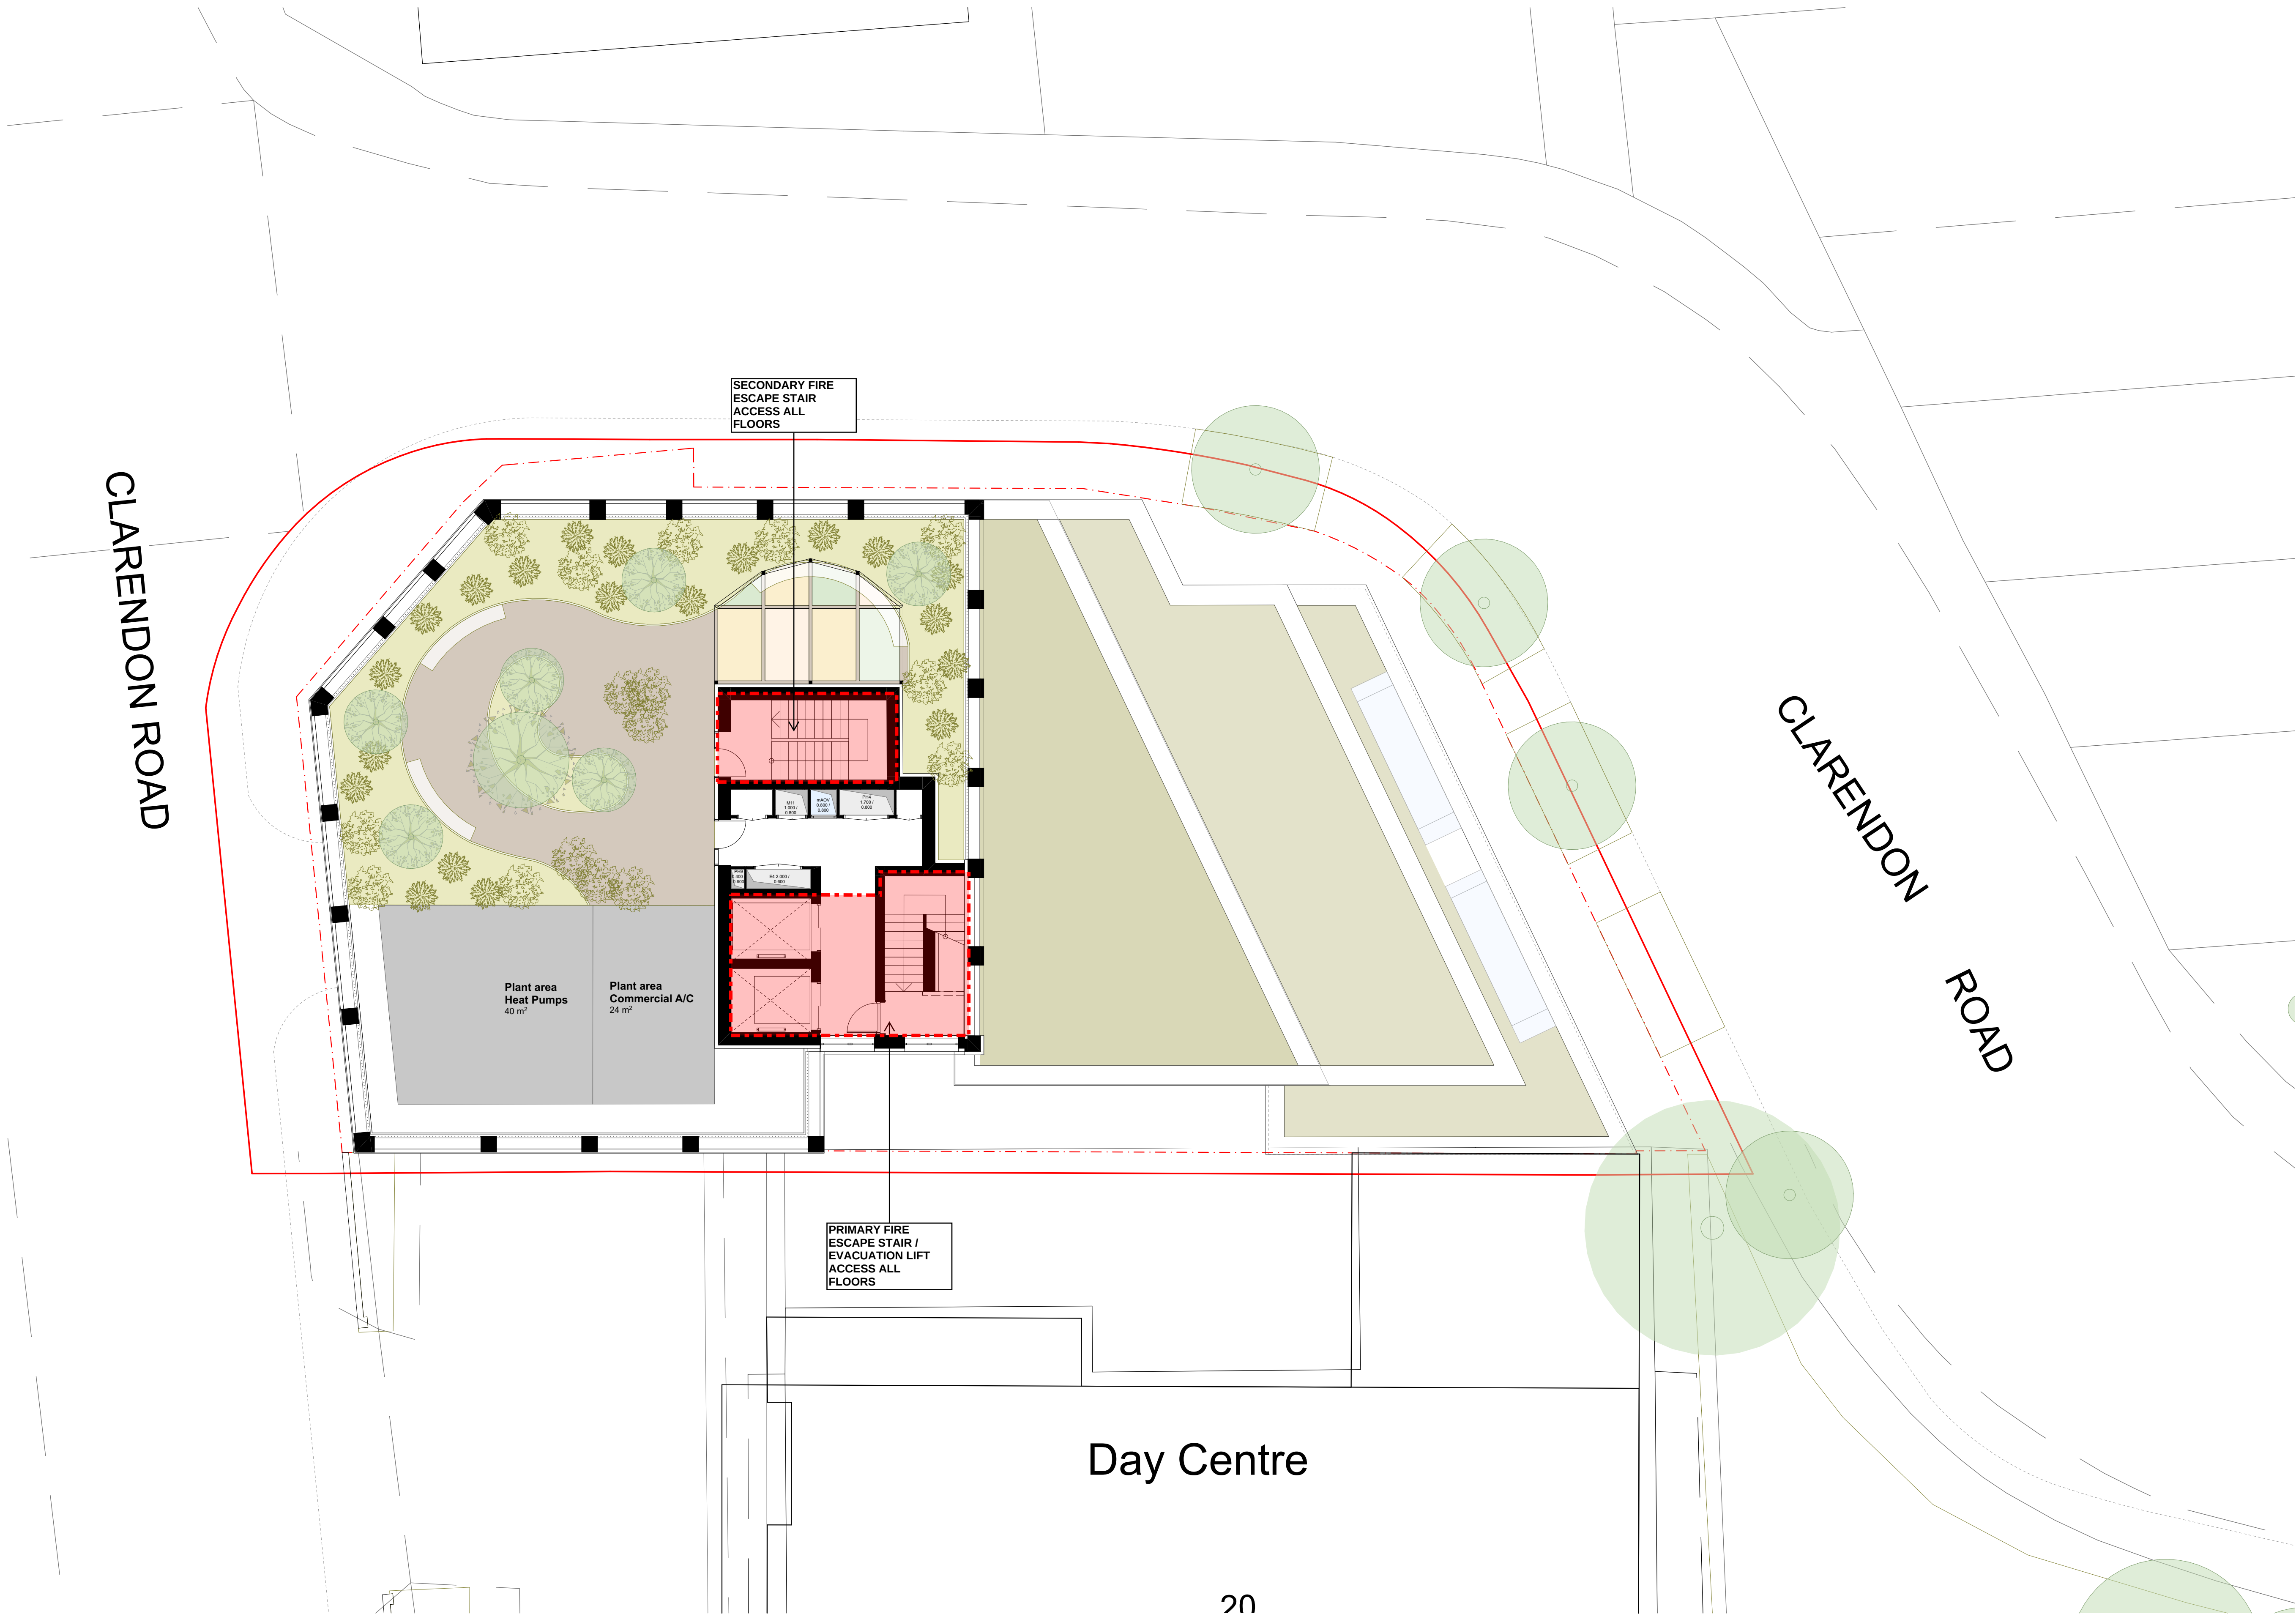

ACCESS STRATEGY  
DIAGRAMS

KEY:

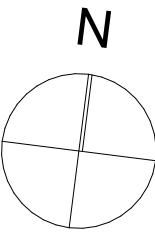

0 1000 2000 3000 4000 5000mm

APPLICATION BOUNDARY -  
PSMG OWNERSHIP

OWNERSHIP BOUNDARY -  
PSMG OWNERSHIP

STUDIO

1B2P

2B3P

2B4P

3B5P

COMMERCIAL

SERVICES

Mixed tenures

Affordable Rent

Private + Intermediate

Rent + Intermediate

Private

rev date description

stock  
wool

The Pump House 19 Hooper Street  
London E1 8BU 020 7264 8600  
info@stockwool.co.uk

Client  
Magic Living Ltd  
Paul Simon Homes

Project  
30-36 Clarendon Road, N8 ODJ  
(Jessica Buttons Factory)


Drawing  
11\_Roof Terrace

Project status  
PLANNING

Scale 1:100@A1  
CAD File 3572 - Buttons Factory\_MainFile\_Revised  
submission.dgn  
Date created 21.09.22  
Drawn AB  
Checked JW

Project no. Drawing no. Revision  
3572\_PL(20)111\_

BASEMENT LEVEL PLAN

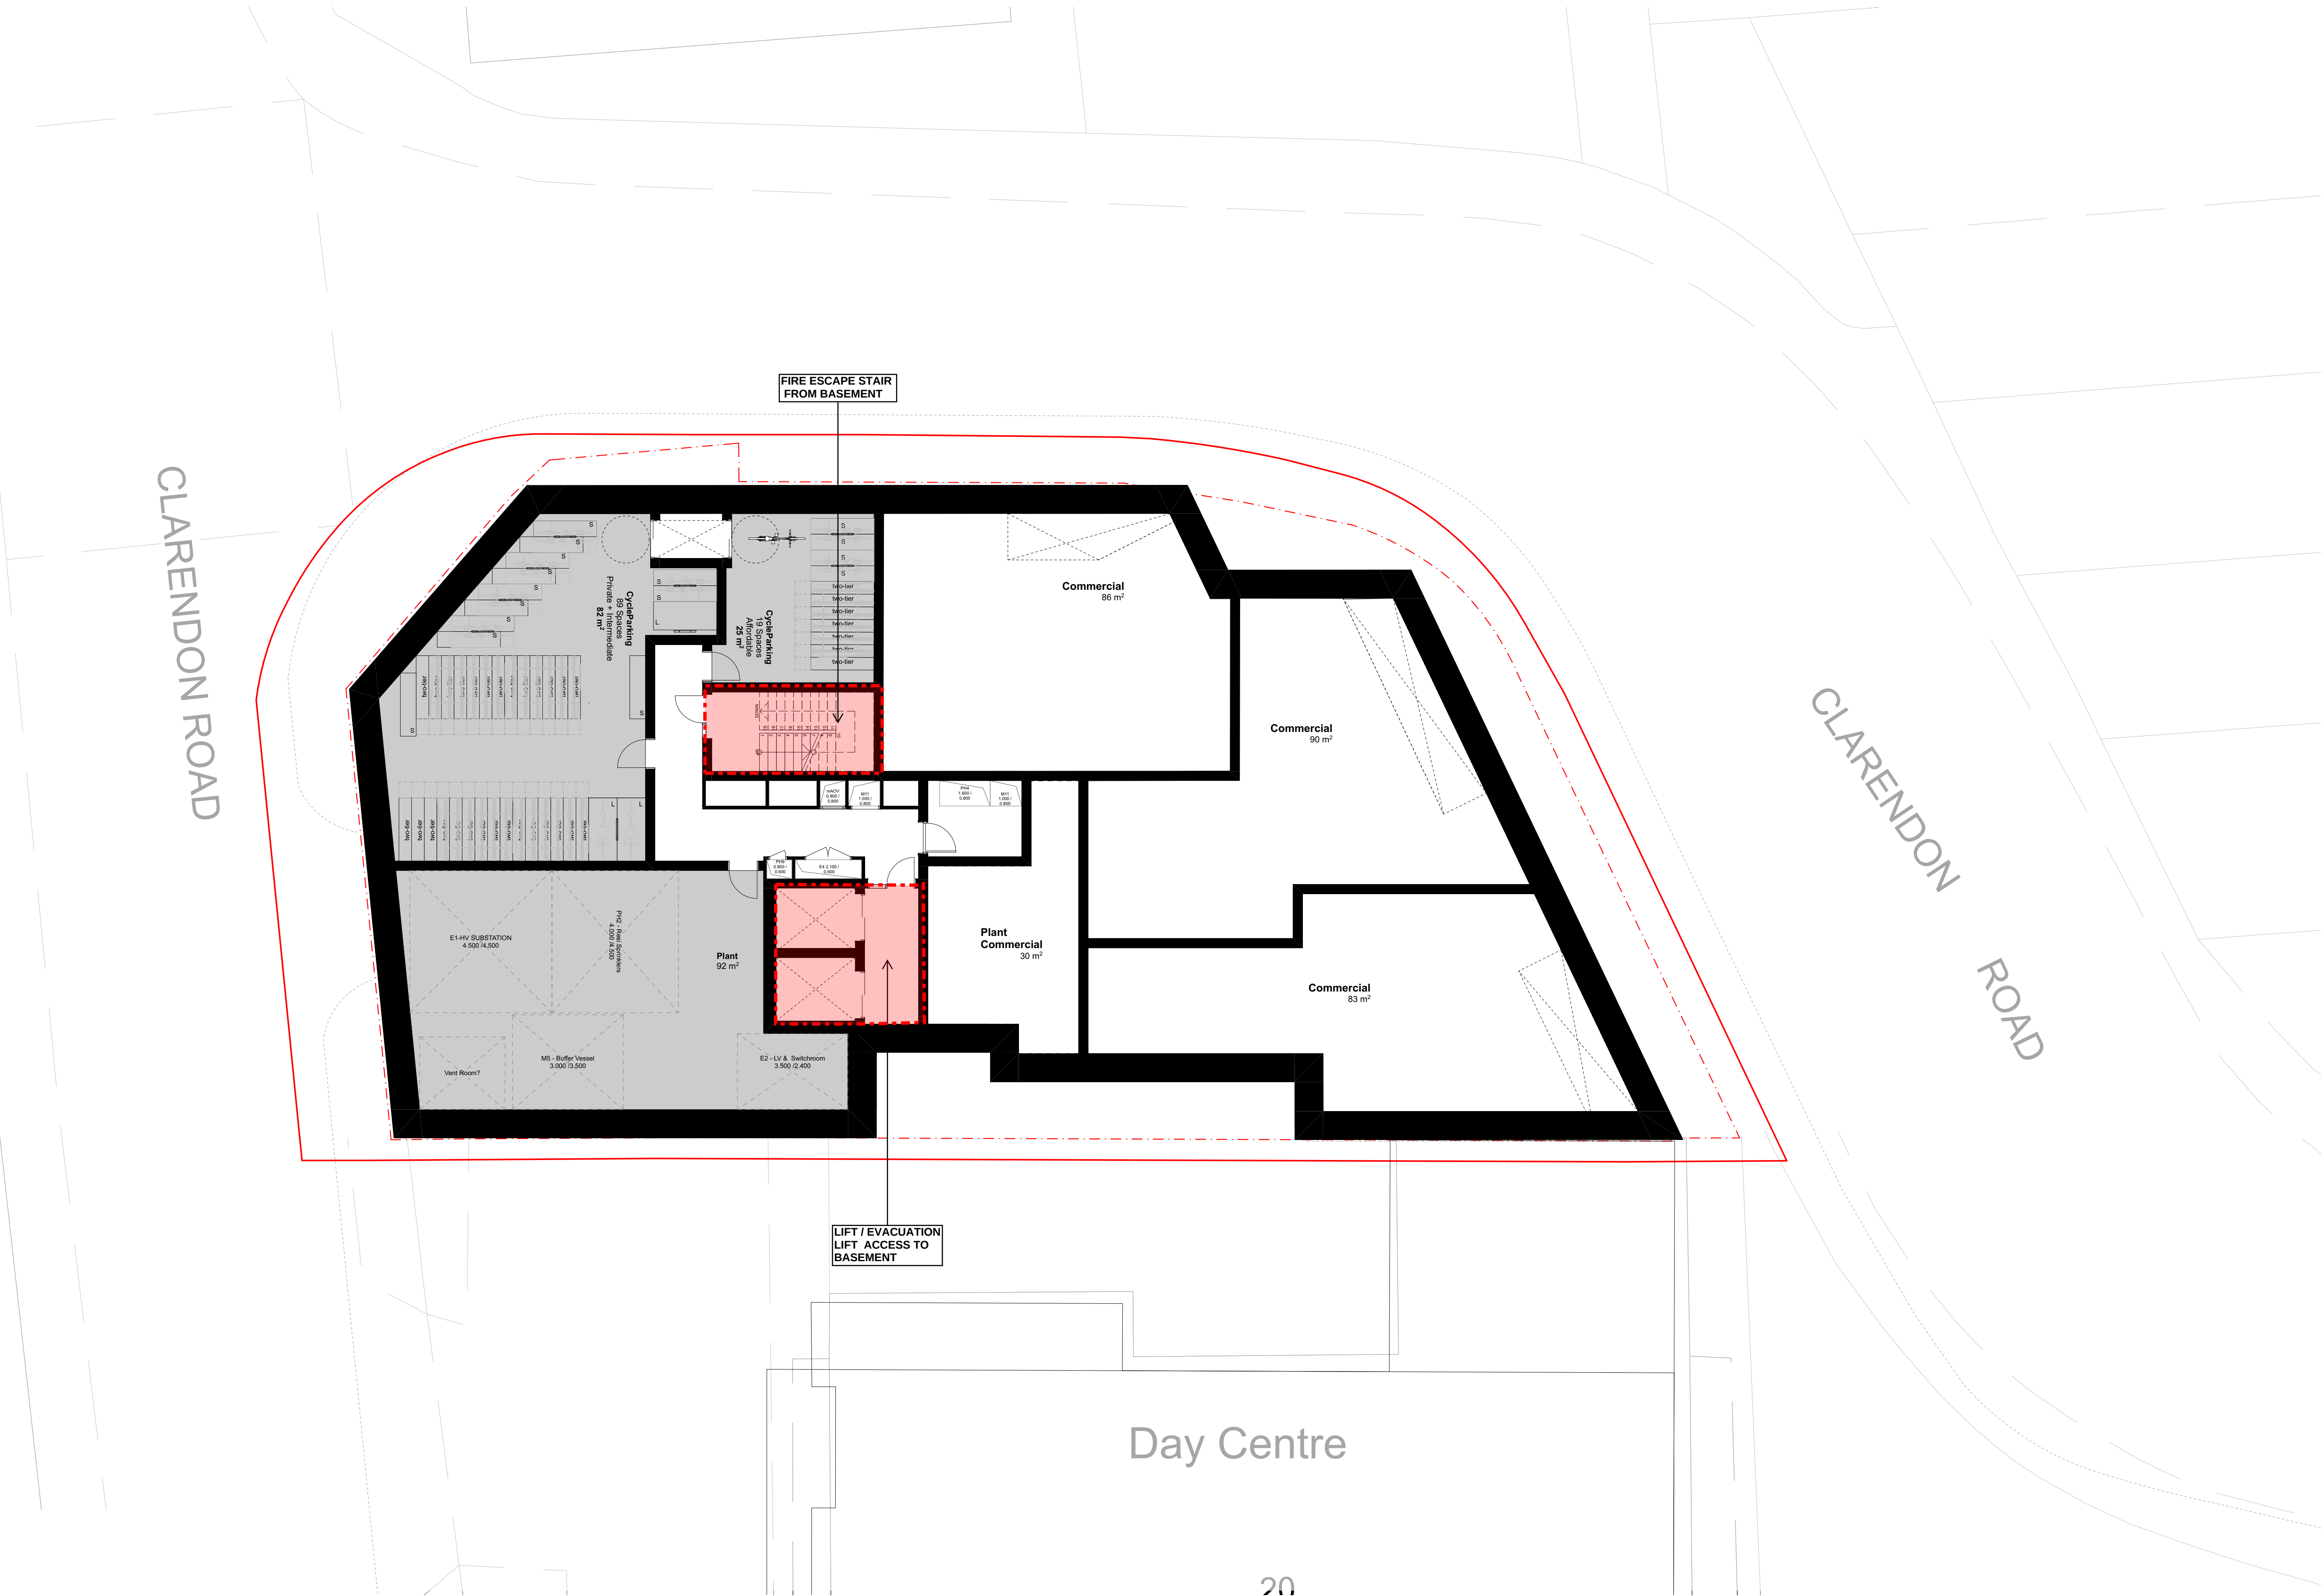

ACCESS STRATEGY  
DIAGRAMS

**stock wool**

The Pump House 19 Hooper Street  
London E1 8BU 020 7264 8600  
info@stockwool.co.uk

Client  
Magic Living Ltd  
Paul Simon Homes

Project  
30-36 Clarendon Road, N8 ODJ  
(Jessica Buttons Factory)

Drawing  
B1\_Basement Level

Project status  
PLANNING

Scale 1:100@A1  
CAD File 3572 - Buttons Factory\_MainFile\_Revised  
submission.dgn  
Date created 21.09.22  
Drawn AB  
Checked JW

Project no\_Drawing no\_Revision  
3572\_PL(20)B1\_