



THIS DRAWING IS THE © COPYRIGHT OF FRONT ARCHITECTURE LTD AND SHOULD NOT BE COPIED WITHOUT PRIOR WRITTEN CONSENT.

CONTRACTORS ARE TO CHECK ALL LEVELS AND DIMENSIONS BEFORE WORK COMMENCES ON SITE AND ANY DISCREPANCIES ARE TO BE REFERRED TO FRONT ARCHITECTURE.

DO NOT SCALE, WORK TO FIGURED DIMENSIONS ONLY.

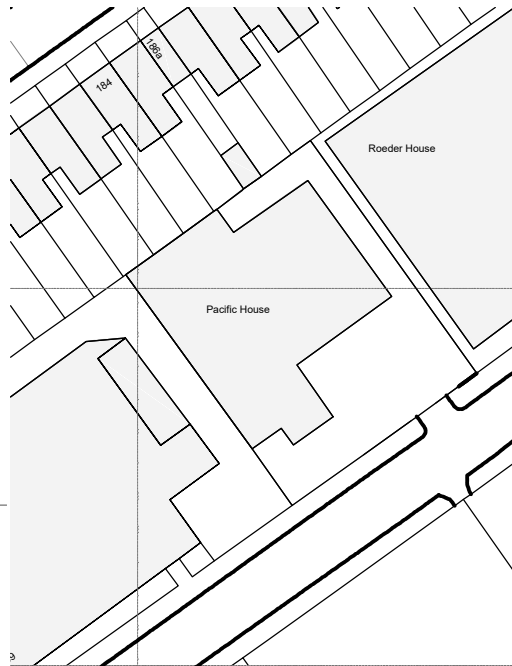

SITE PLAN
[SCALE 1:1000 @A3]

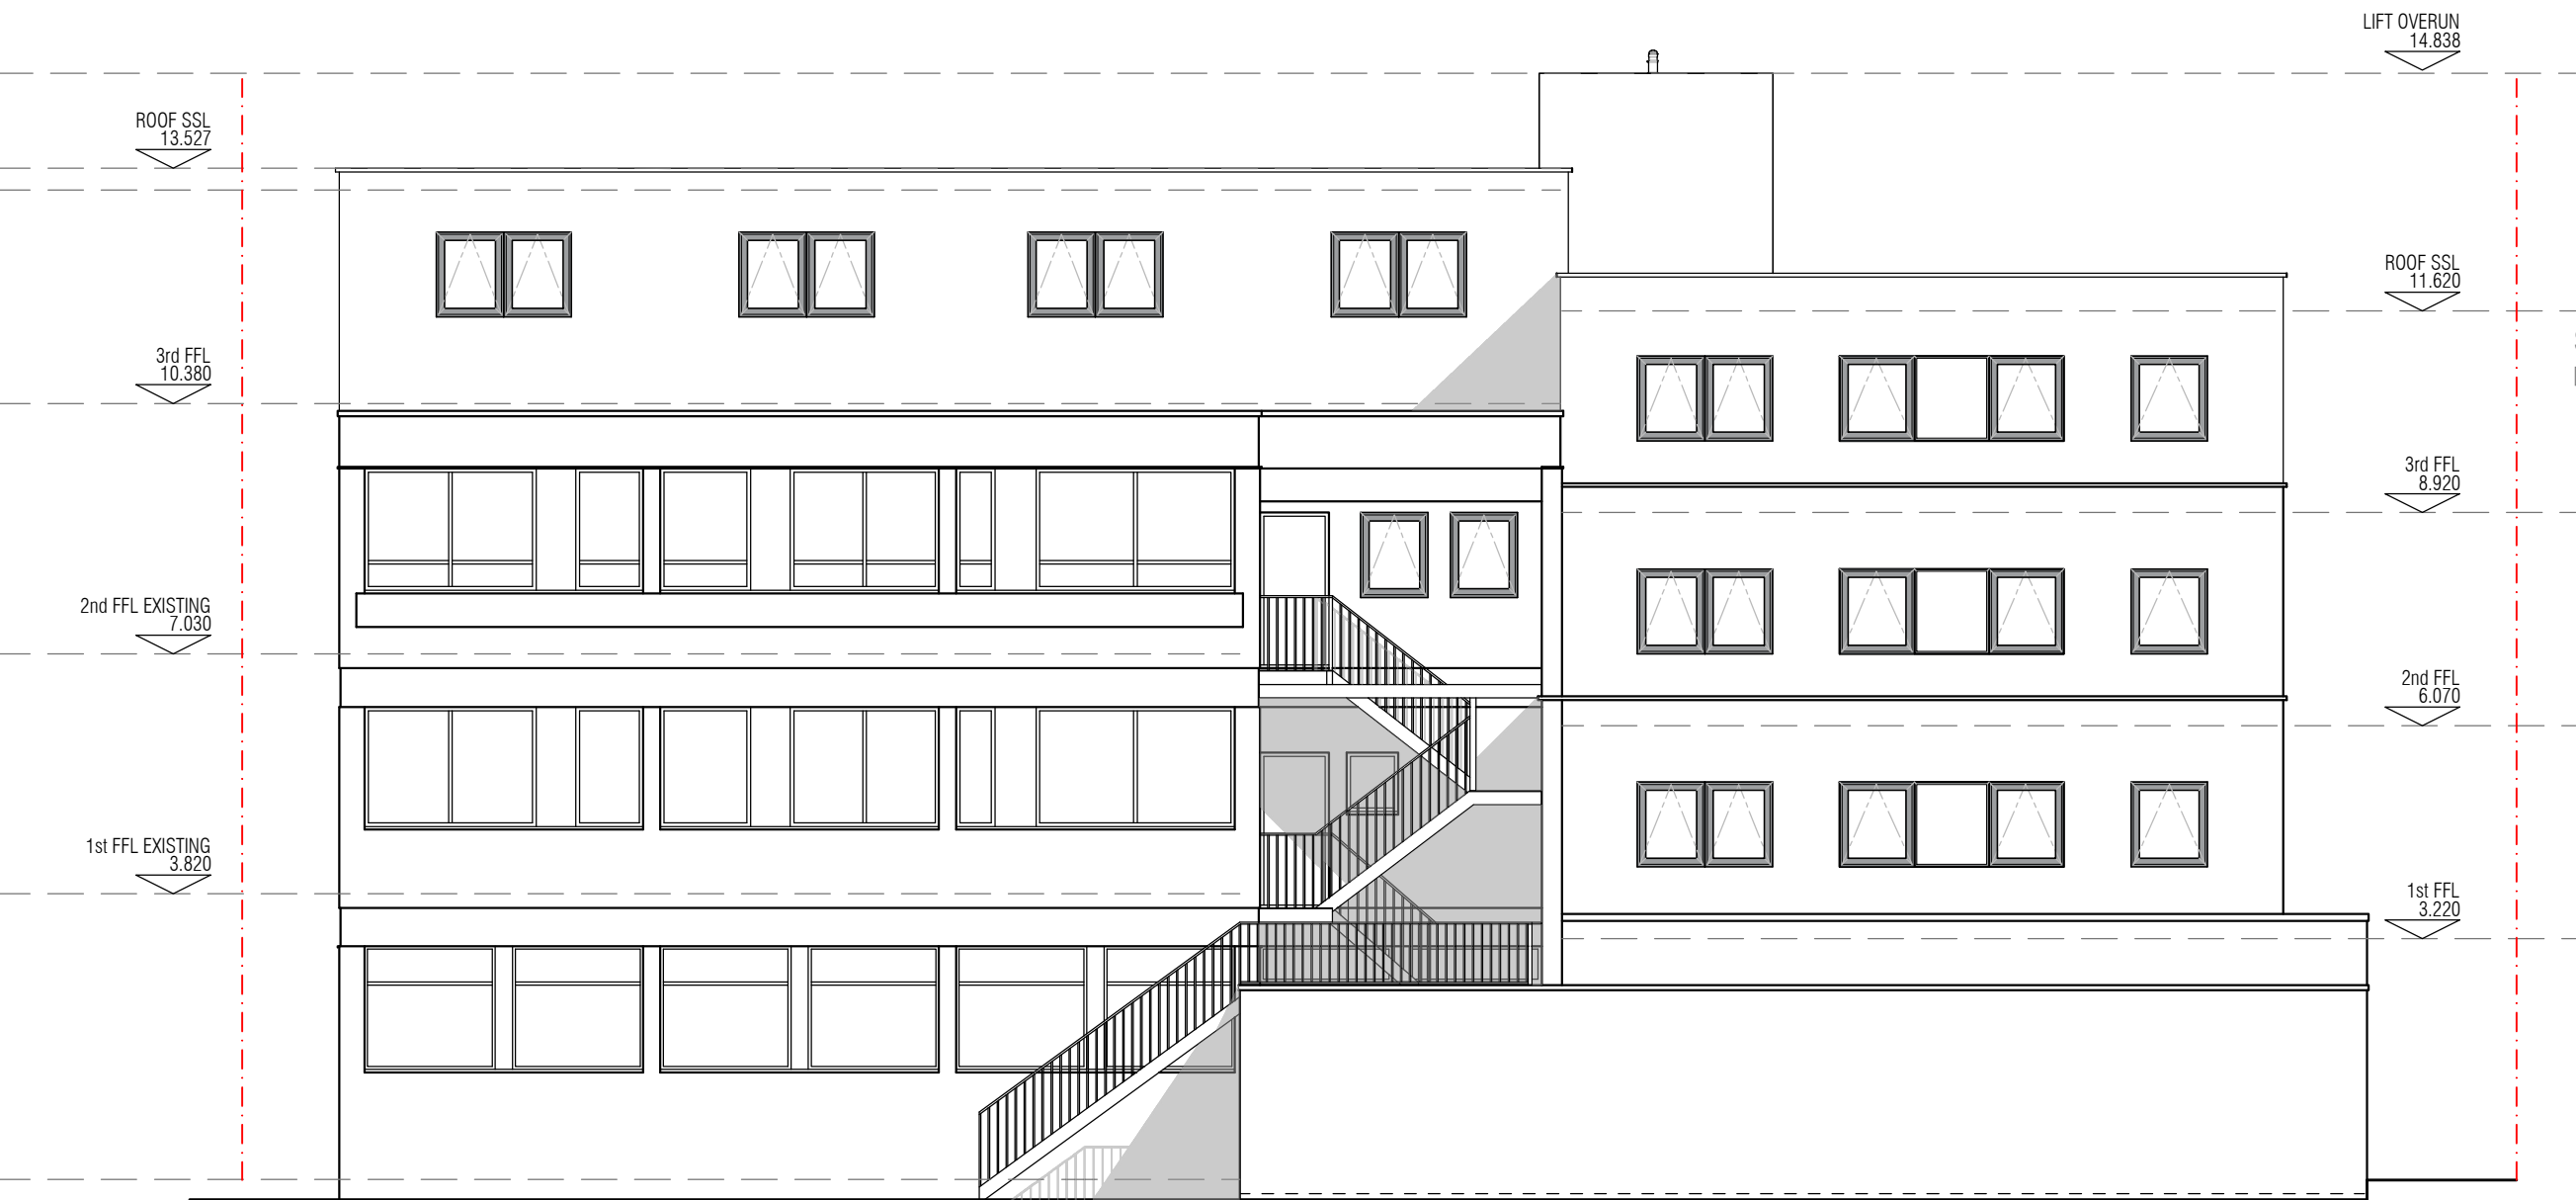

REAR (NORTH WEST) ELEVATION
[SCALE 1:100 @A3]

PROJECT.
PACIFIC HOUSE
VALE ROAD
LONDON N4 1PR

CLIENT.

DRAWING TITLE
PROPOSED
REAR ELEVATION

REV.	DATE	AMENDMENT.	DRAWN.
PROJECT NO.	21.689	REVISION.	P2
DATE.	SEPTEMEBER.2022		
201			

FRONT. | 171 HIGH STREET, RAYLEIGH, ESSEX, SS6 7QA.
TEL. +44 [0]1702 831 415 | EMAIL. HELLO@FRONT-ARCHITECTURE.CO.UK