


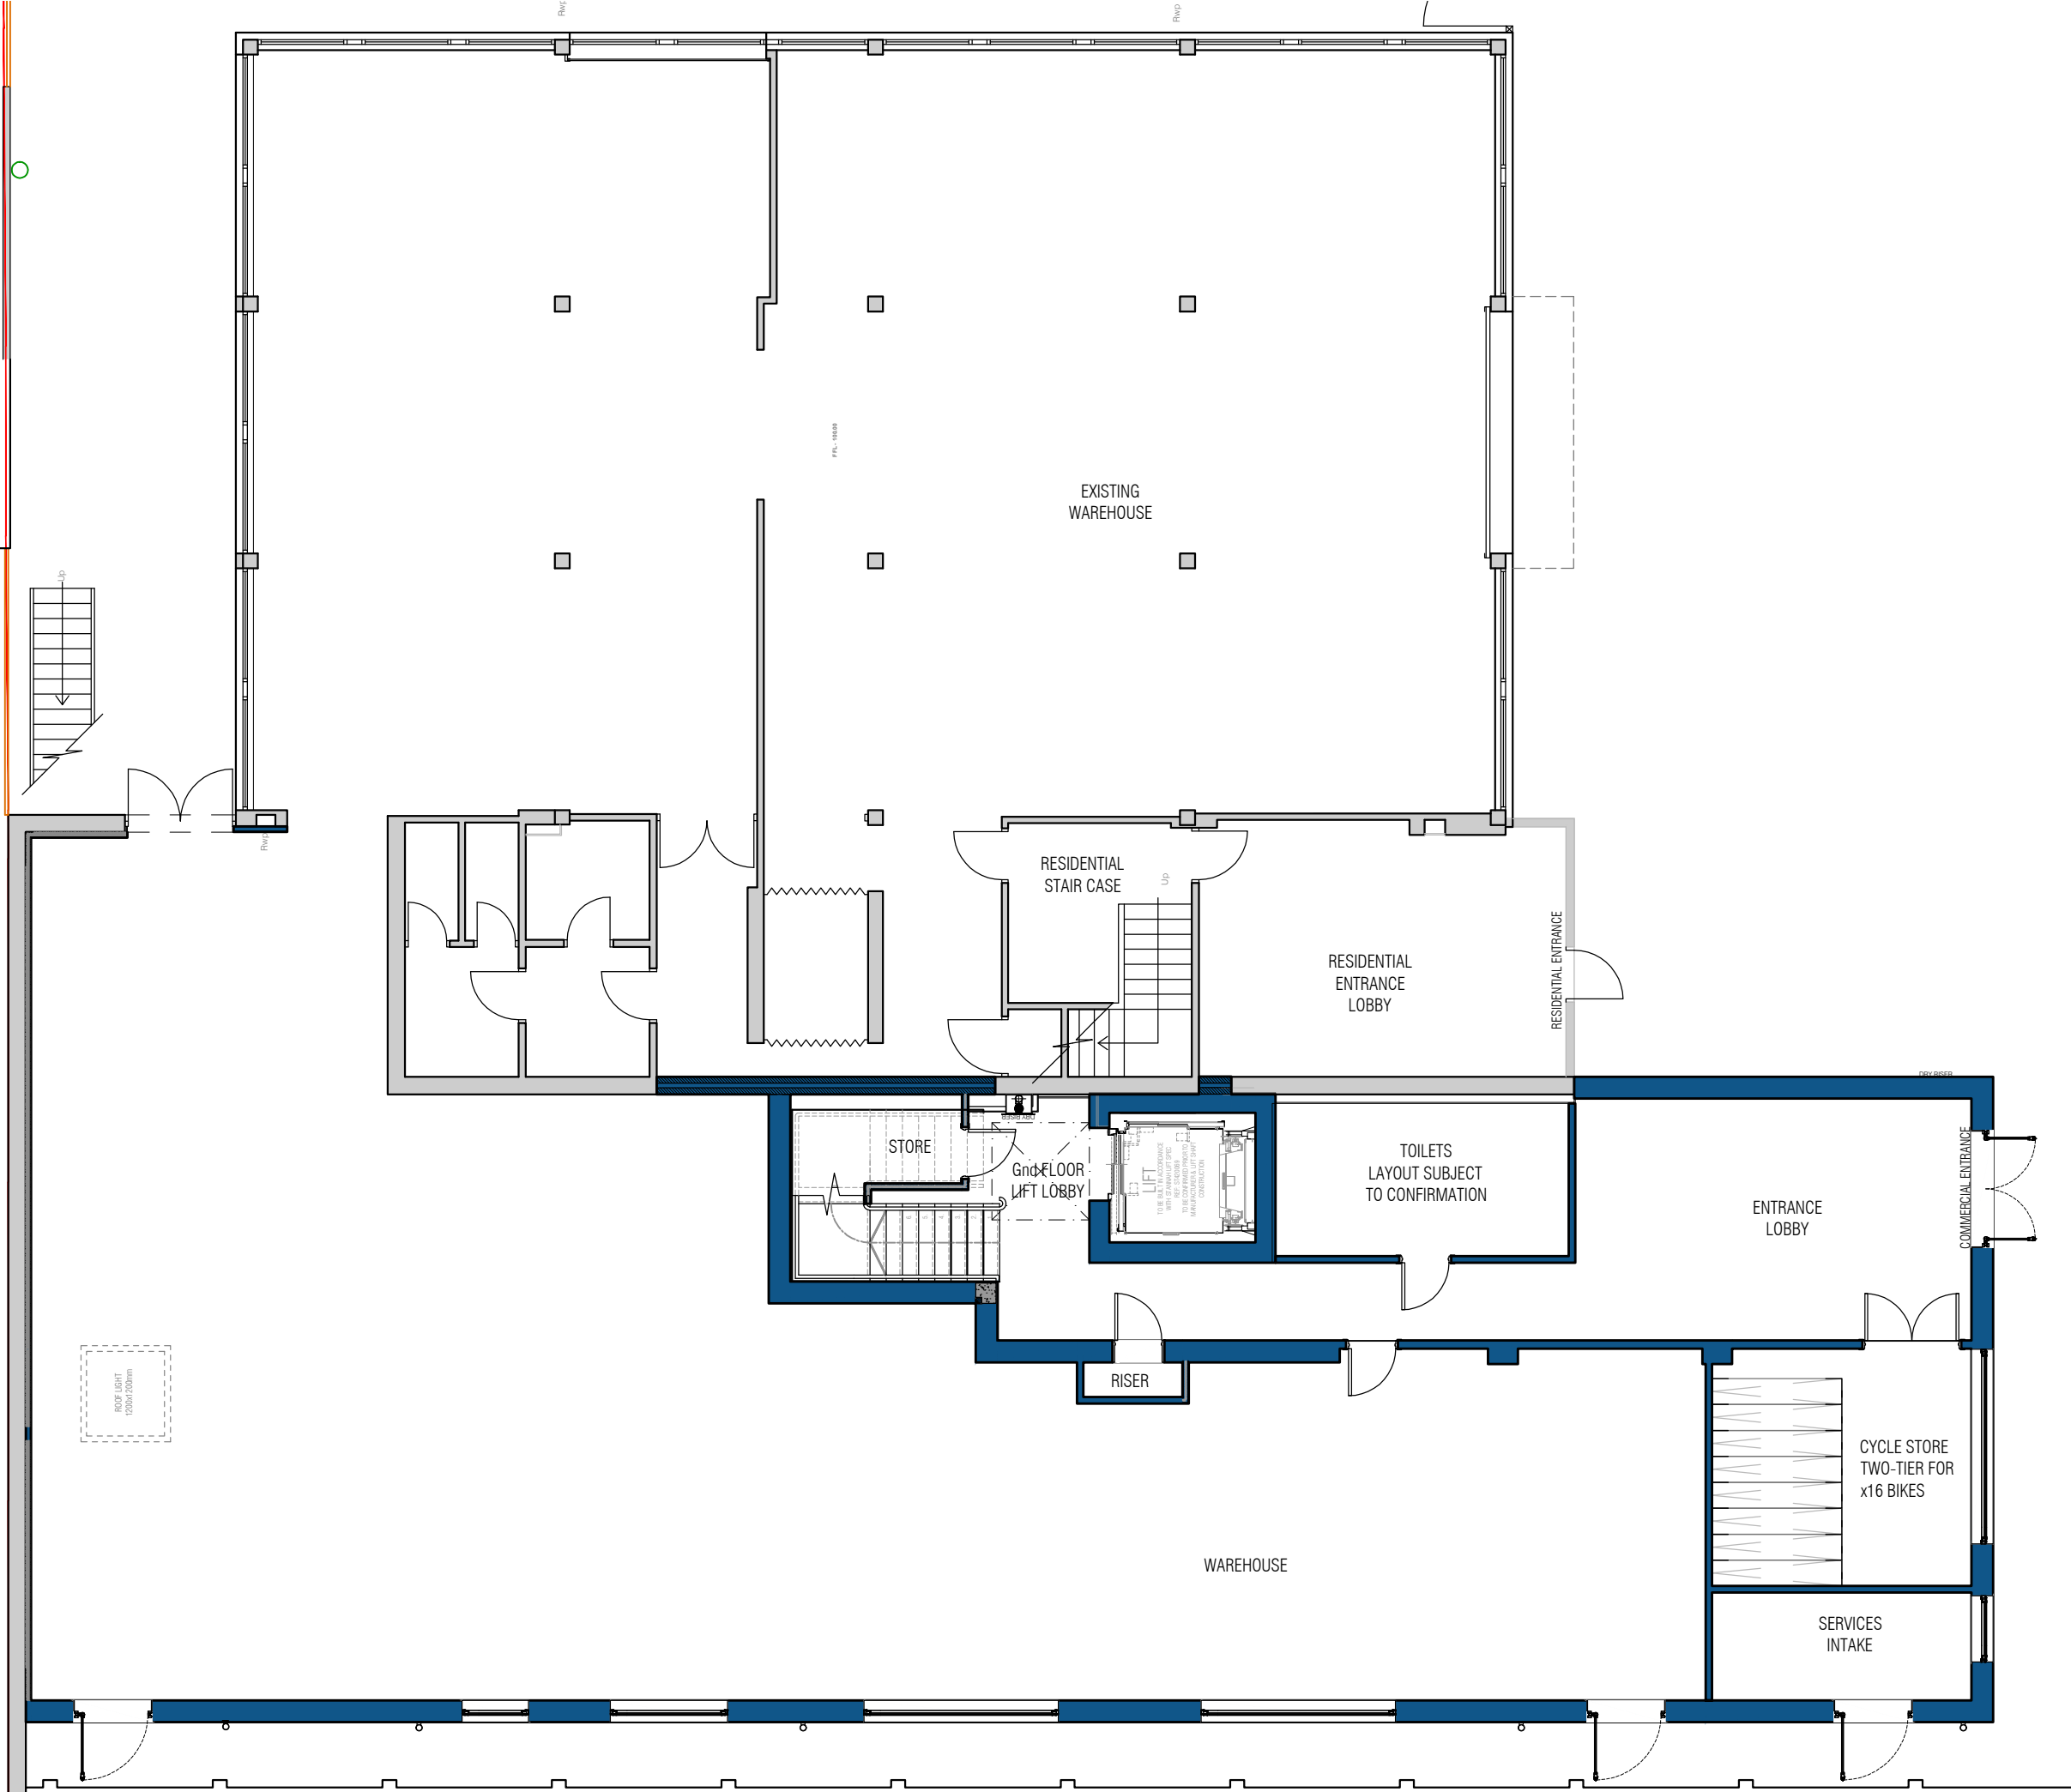

THIS DRAWING IS THE © COPYRIGHT OF FRONT ARCHITECTURE LTD AND SHOULD NOT BE COPIED WITHOUT PRIOR WRITTEN CONSENT.

CONTRACTORS ARE TO CHECK ALL LEVELS AND DIMENSIONS BEFORE WORK COMMENCES ON SITE AND ANY DISCREPANCIES ARE TO BE REFERRED TO FRONT ARCHITECTURE.

DO NOT SCALE. WORK TO FIGURED DIMENSIONS ONLY.

0 1 2 3 4m 1:100

REV.	DATE.	AMENDMENT.	DRAWN.
PROJECT.			
PACIFIC HOUSE			
VALE ROAD			
LONDON, N4 1PR			
CLIENT.			
ASB			
DRAWING TITLE.			
PROPOSED FLOOR PLANS			
GROUND FLOOR			
PROJECT NO.	REVISION.	DRAWING NO.	
21.689	P2	210	
DATE.			
FEBRUARY.2023			
FRONT.		171 HIGH STREET, RAYLEIGH, ESSEX, SS6 7QA.	
		TEL. +44 (0)1702 831 415 EMAIL. HELLO@FRONT-ARCHITECTURE.CO.UK	