



THIS DRAWING IS THE © COPYRIGHT OF FRONT ARCHITECTURE LTD AND SHOULD NOT BE COPIED WITHOUT PRIOR WRITTEN CONSENT.

CONTRACTORS ARE TO CHECK ALL LEVELS AND DIMENSIONS BEFORE WORK COMMENCES ON SITE AND ANY DISCREPANCIES ARE TO BE REFERRED TO FRONT ARCHITECTURE.

DO NOT SCALE, WORK TO FIGURED DIMENSIONS ONLY.

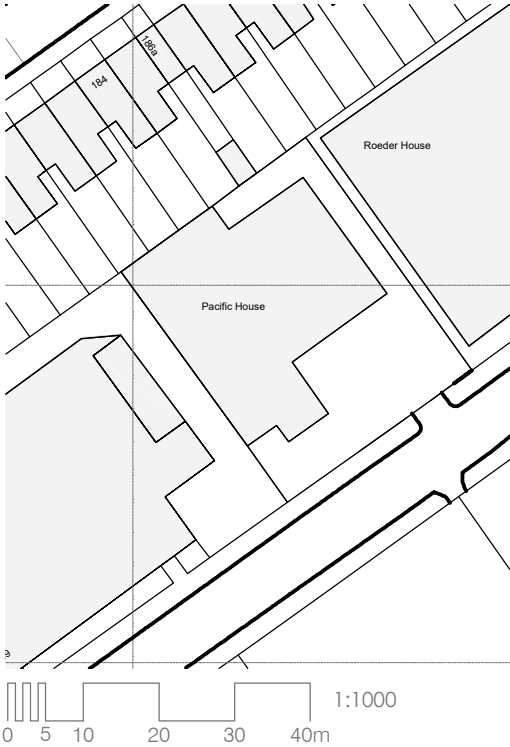

SITE PLAN
[SCALE 1:1000 @A3]

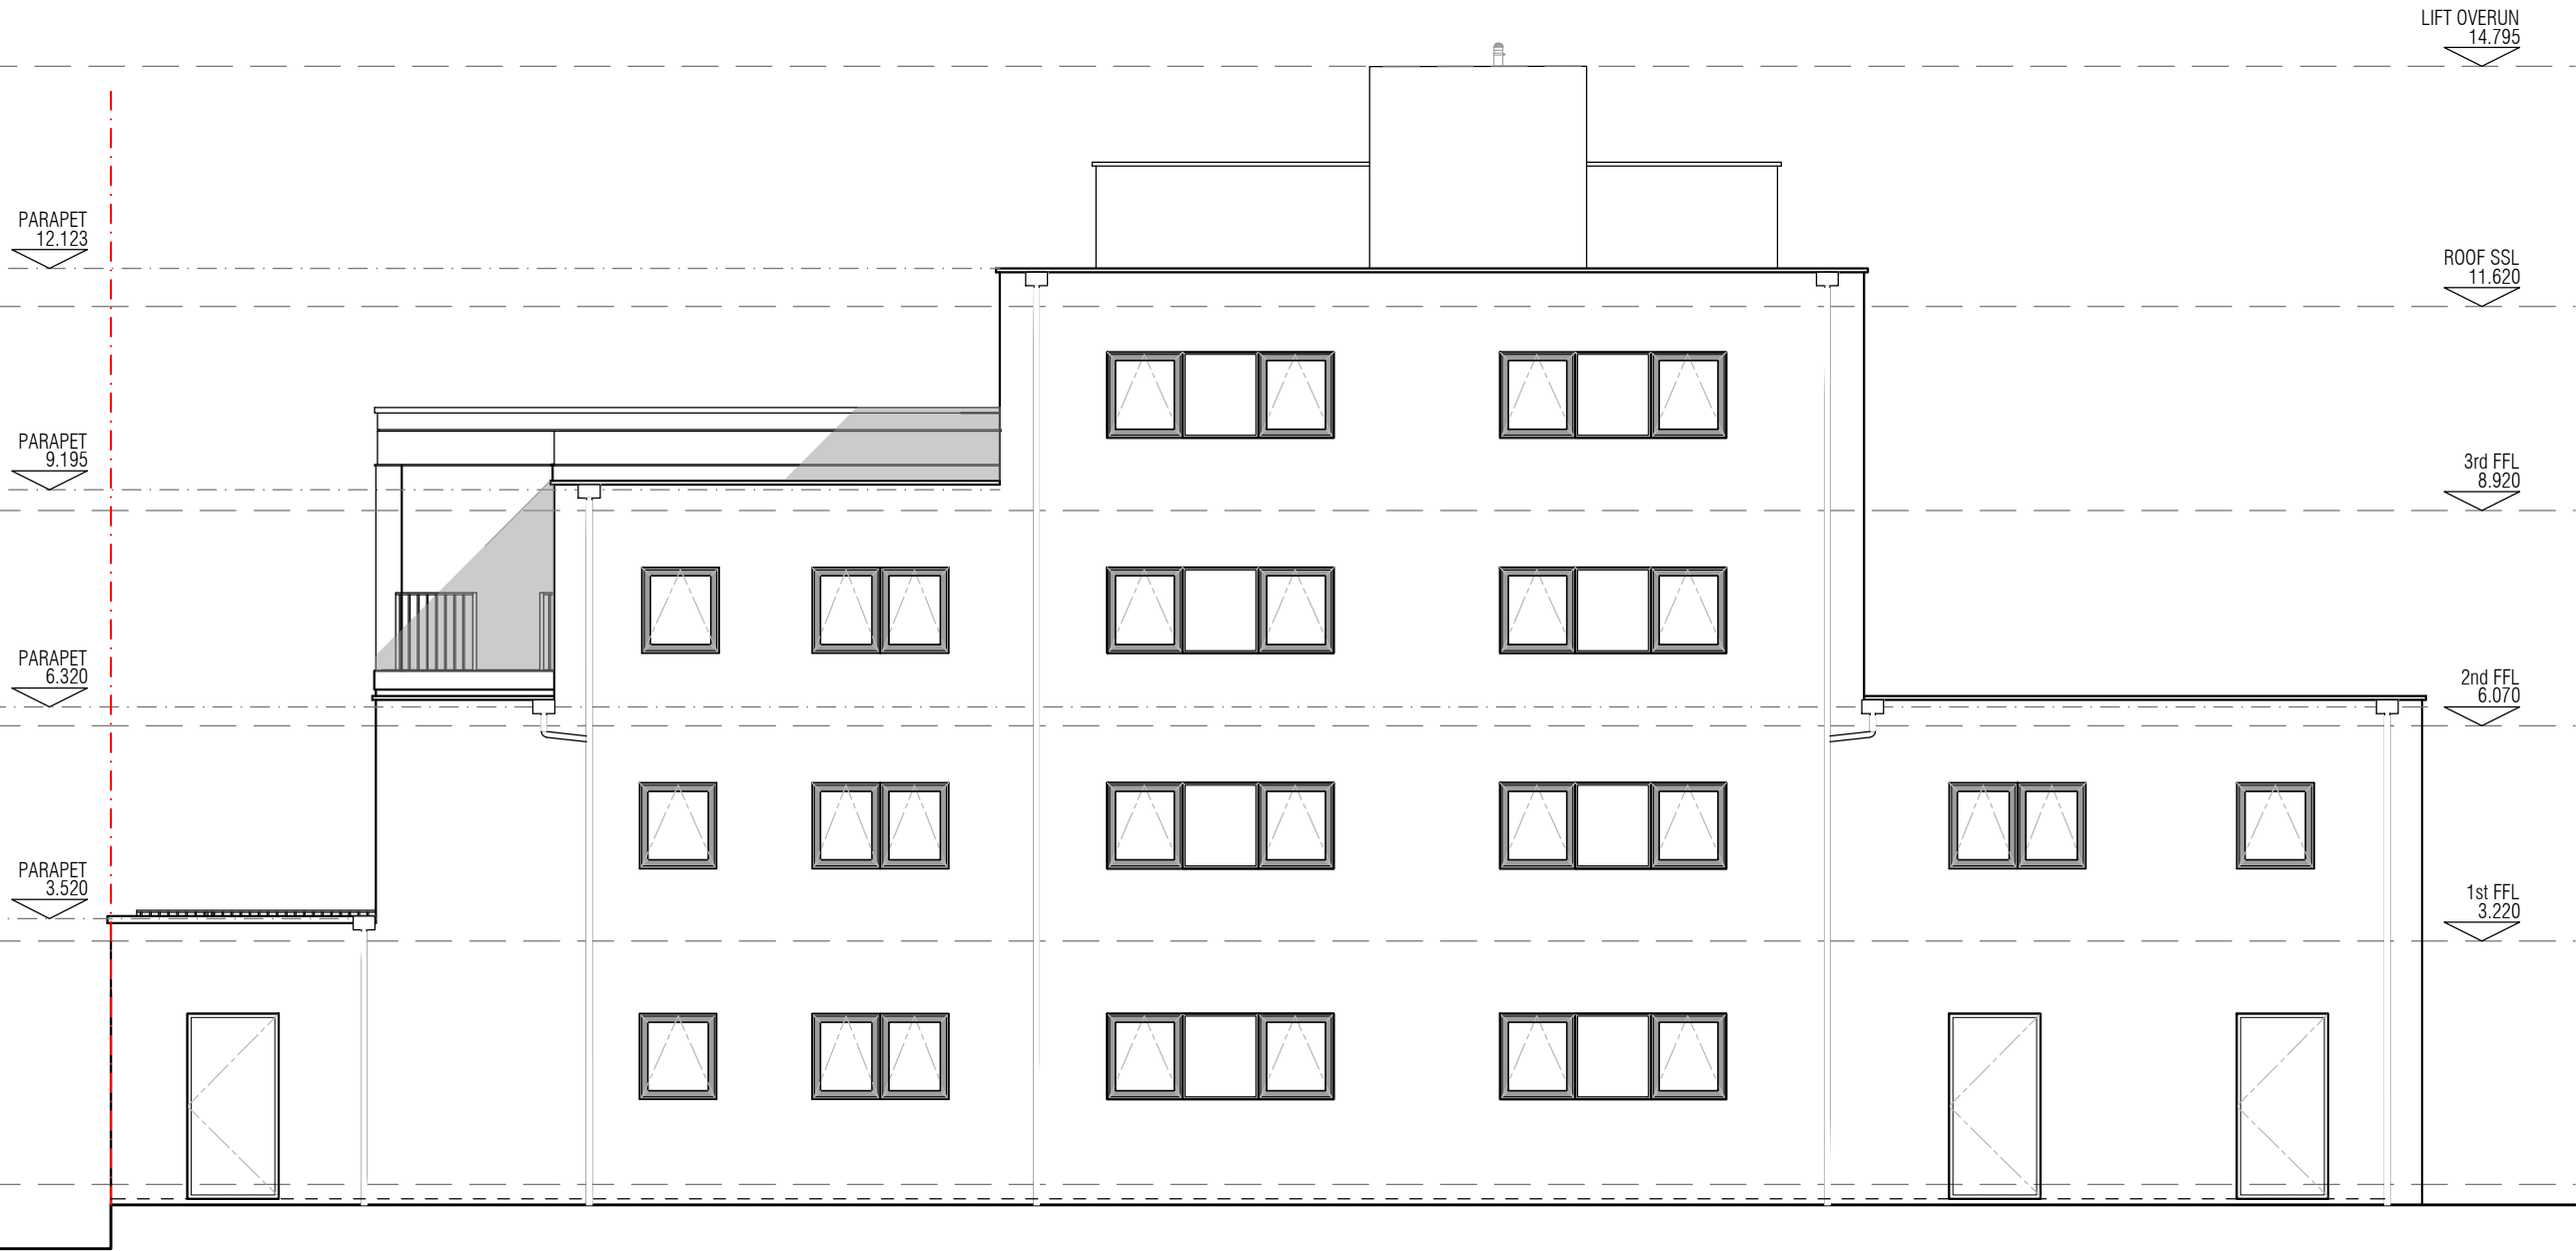

SIDE (SOUTH WEST) ELEVATION
[SCALE 1:100 @A3]

PROJECT:
PACIFIC HOUSE
VALE ROAD
LONDON N4 1PR

CLIENT:

DRAWING TITLE:
PROPOSED
SOUTH-WEST ELEVATION

REV.	DATE	AMENDMENT.	DRAWN.
PROJECT NO.	REVISION.	DRAWING NO. 202	
21.689	P2		
DATE:	SEPTEMEBER.2022		
FRONT.		171 HIGH STREET, RAYLEIGH, ESSEX, SS6 7QA. TEL. +44 (0)1702 831 415 EMAIL. HELLO@FRONT-ARCHITECTURE.CO.UK	