
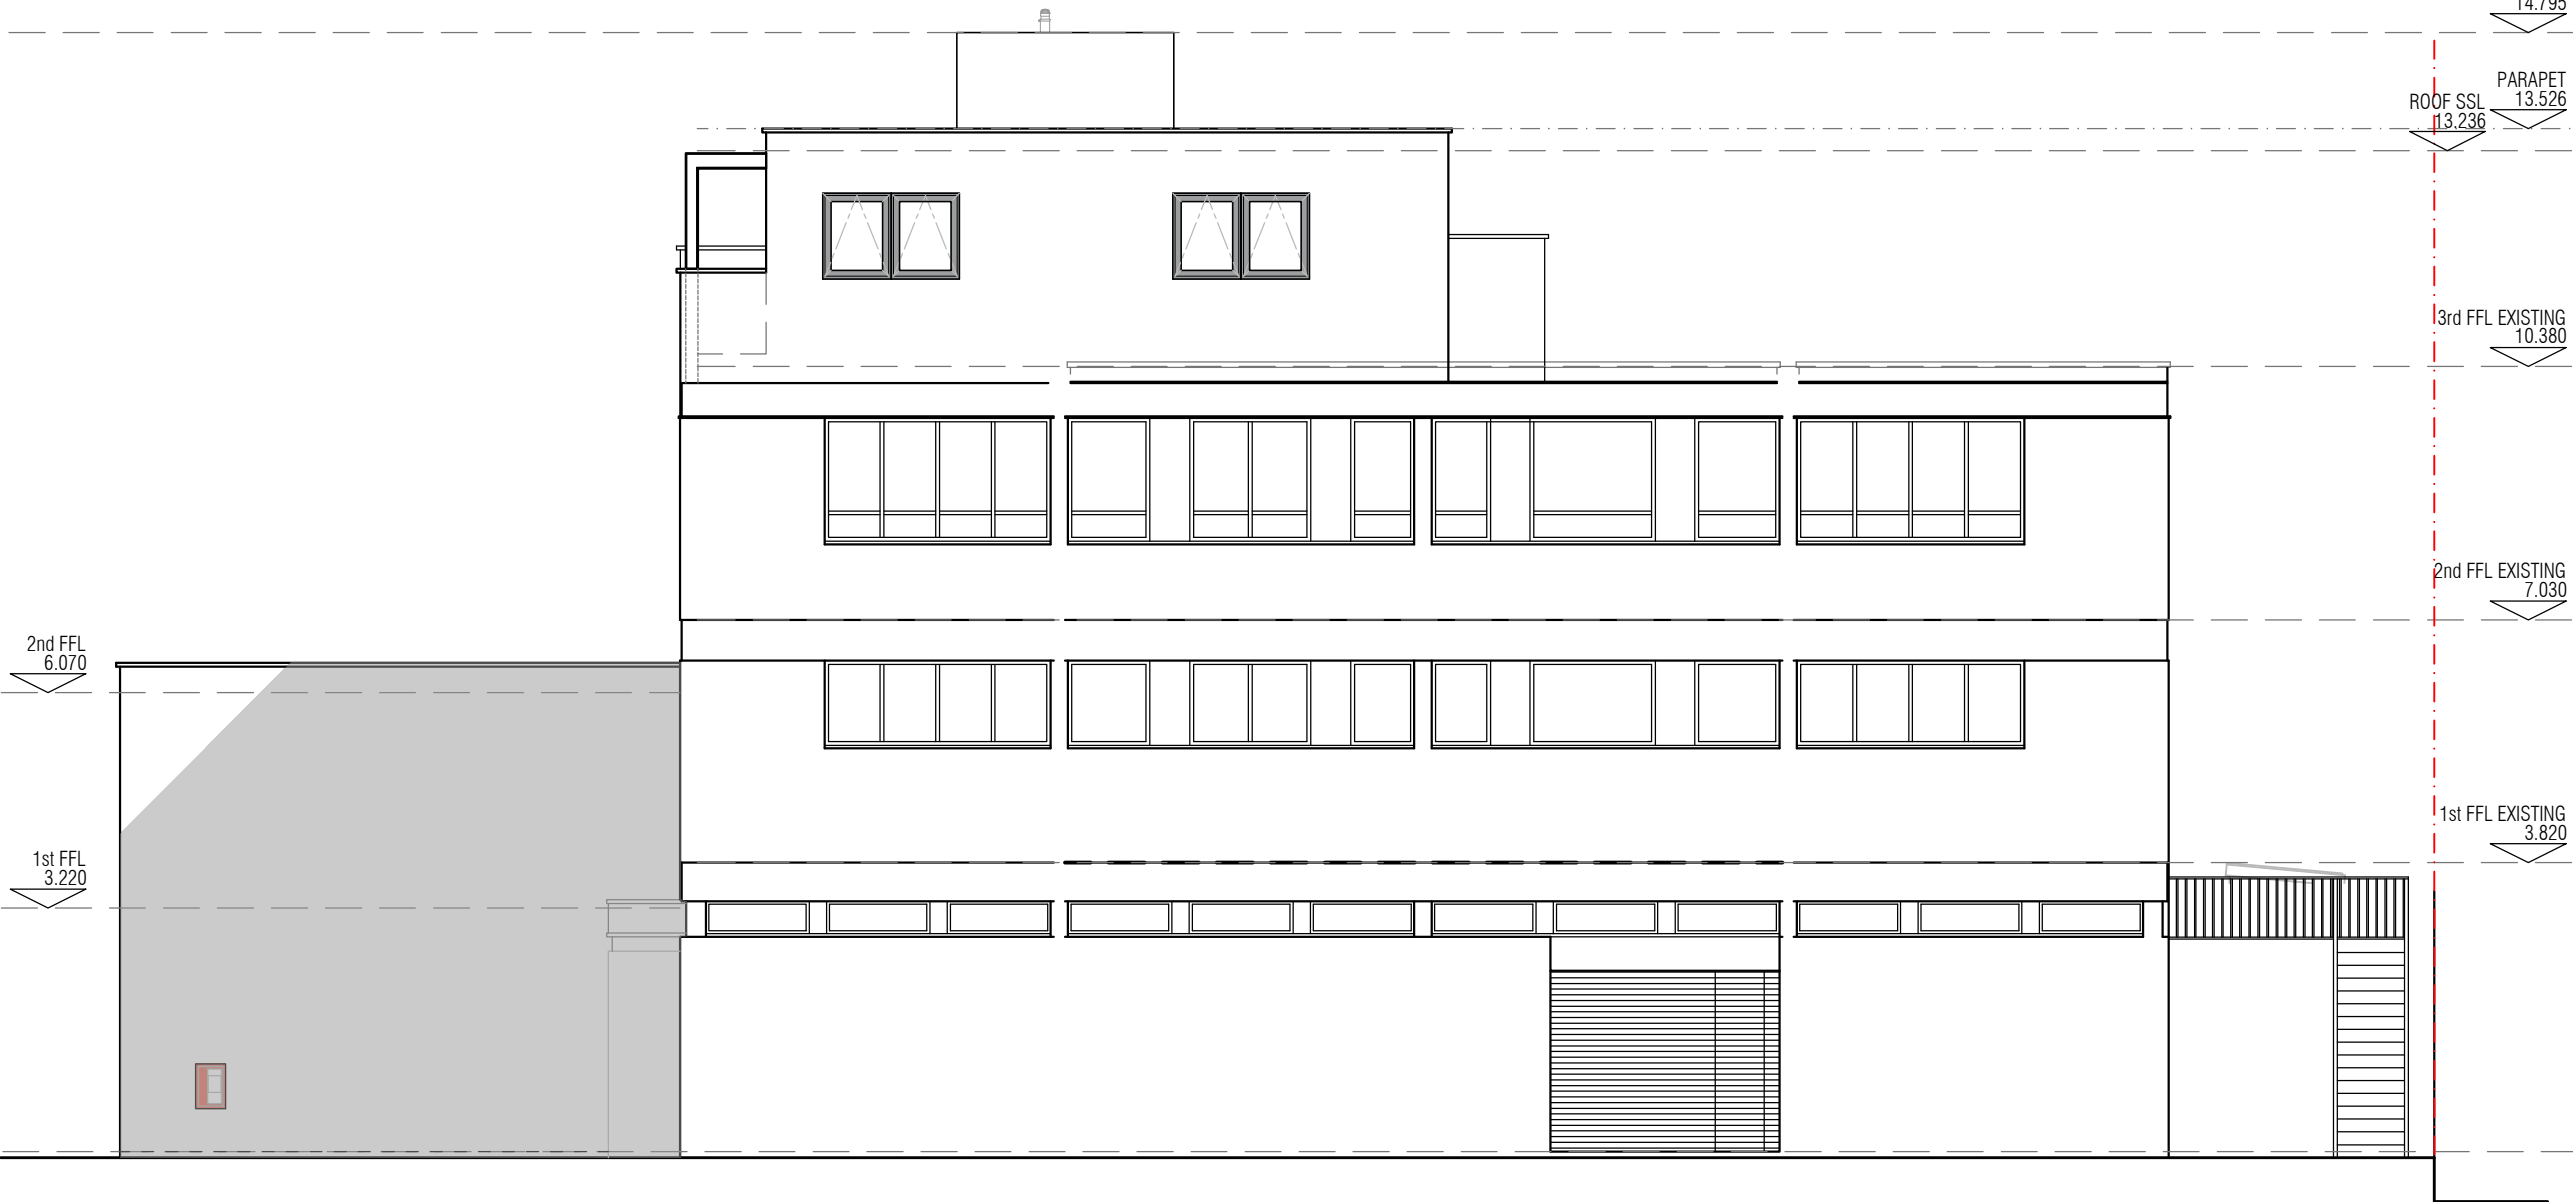


THIS DRAWING IS THE © COPYRIGHT OF FRONT ARCHITECTURE LTD AND SHOULD NOT BE COPIED WITHOUT PRIOR WRITTEN CONSENT.

CONTRACTORS ARE TO CHECK ALL LEVELS AND DIMENSIONS BEFORE WORK COMMENCES ON SITE AND ANY DISCREPANCIES ARE TO BE REFERRED TO FRONT ARCHITECTURE.

DO NOT SCALE, WORK TO FIGURED DIMENSIONS ONLY.

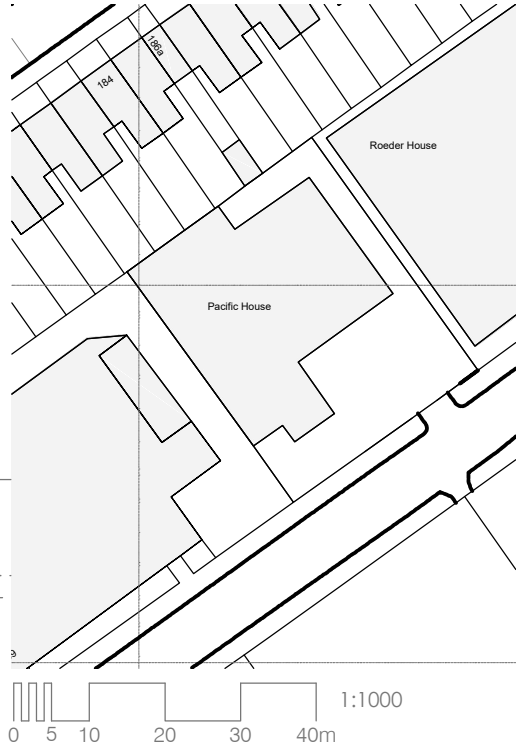

2nd FFL
6.070

1st FFL
3.220

LIFT OVERUN
14.795

PARAPET
13.526

ROOF SSL
13.236

3rd FFL EXISTING
10.380

2nd FFL EXISTING
7.030

1st FFL EXISTING
3.820



SIDE (NORTH EAST) ELEVATION
[SCALE 1:50 @A1]

PROJECT:		CLIENT:		PROJECT NO.		REVISION:		DRAWING NO.	
PACIFIC HOUSE				21.689		P2		203	
VALE ROAD		DRAWING TITLE:		DATE:					
LONDON N4 1PR		PROPOSED		SEPTEMEBER.2022					
		NORTH-EAST ELEVATION							