


THIS DRAWING IS THE © COPYRIGHT OF FRONT ARCHITECTURE LTD AND SHOULD NOT BE COPIED WITHOUT PRIOR WRITTEN CONSENT.

CONTRACTORS ARE TO CHECK ALL LEVELS AND DIMENSIONS BEFORE WORK COMMENCES ON SITE AND ANY DISCREPANCIES ARE TO BE REFERRED TO FRONT ARCHITECTURE.

DO NOT SCALE, WORK TO FIGURED DIMENSIONS ONLY.

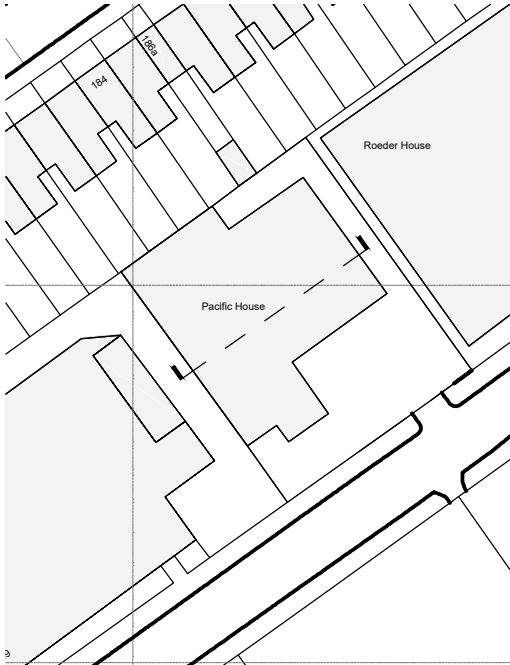

SITE PLAN
[SCALE 1:1000 @A3]

LIFT OVERUN
14.795

ROOF SSL
11.620

3rd FFL
8.920

2nd FFL
6.070

1st FFL
3.220

PARAPET
13.525

3rd FFL
10.621

3rd FLOOR
OFFICES

3rd FLOOR
OFFICES

2nd FLOOR
OFFICES

1st FLOOR
OFFICES

GND FLOOR
WAREHOUSE



SECTION AA
[SCALE 1:100 @A3]

PROJECT:
PACIFIC HOUSE
VALE ROAD
LONDON N4 1PR

CLIENT:

DRAWING TITLE:
PROPOSED
SECTION A-A

REV.	DATE	AMENDMENT.	DRAWN.
PROJECT NO.	REVISION.	DRAWING NO.	
21.689	P2		
DATE:			
SEPTEMEBER.2022			
FRONT.	171 HIGH STREET, RAYLEIGH, ESSEX, SS6 7QA. TEL: +44 (0)1702 831 415 EMAIL: HELLO@FRONT-ARCHITECTURE.CO.UK		

204