


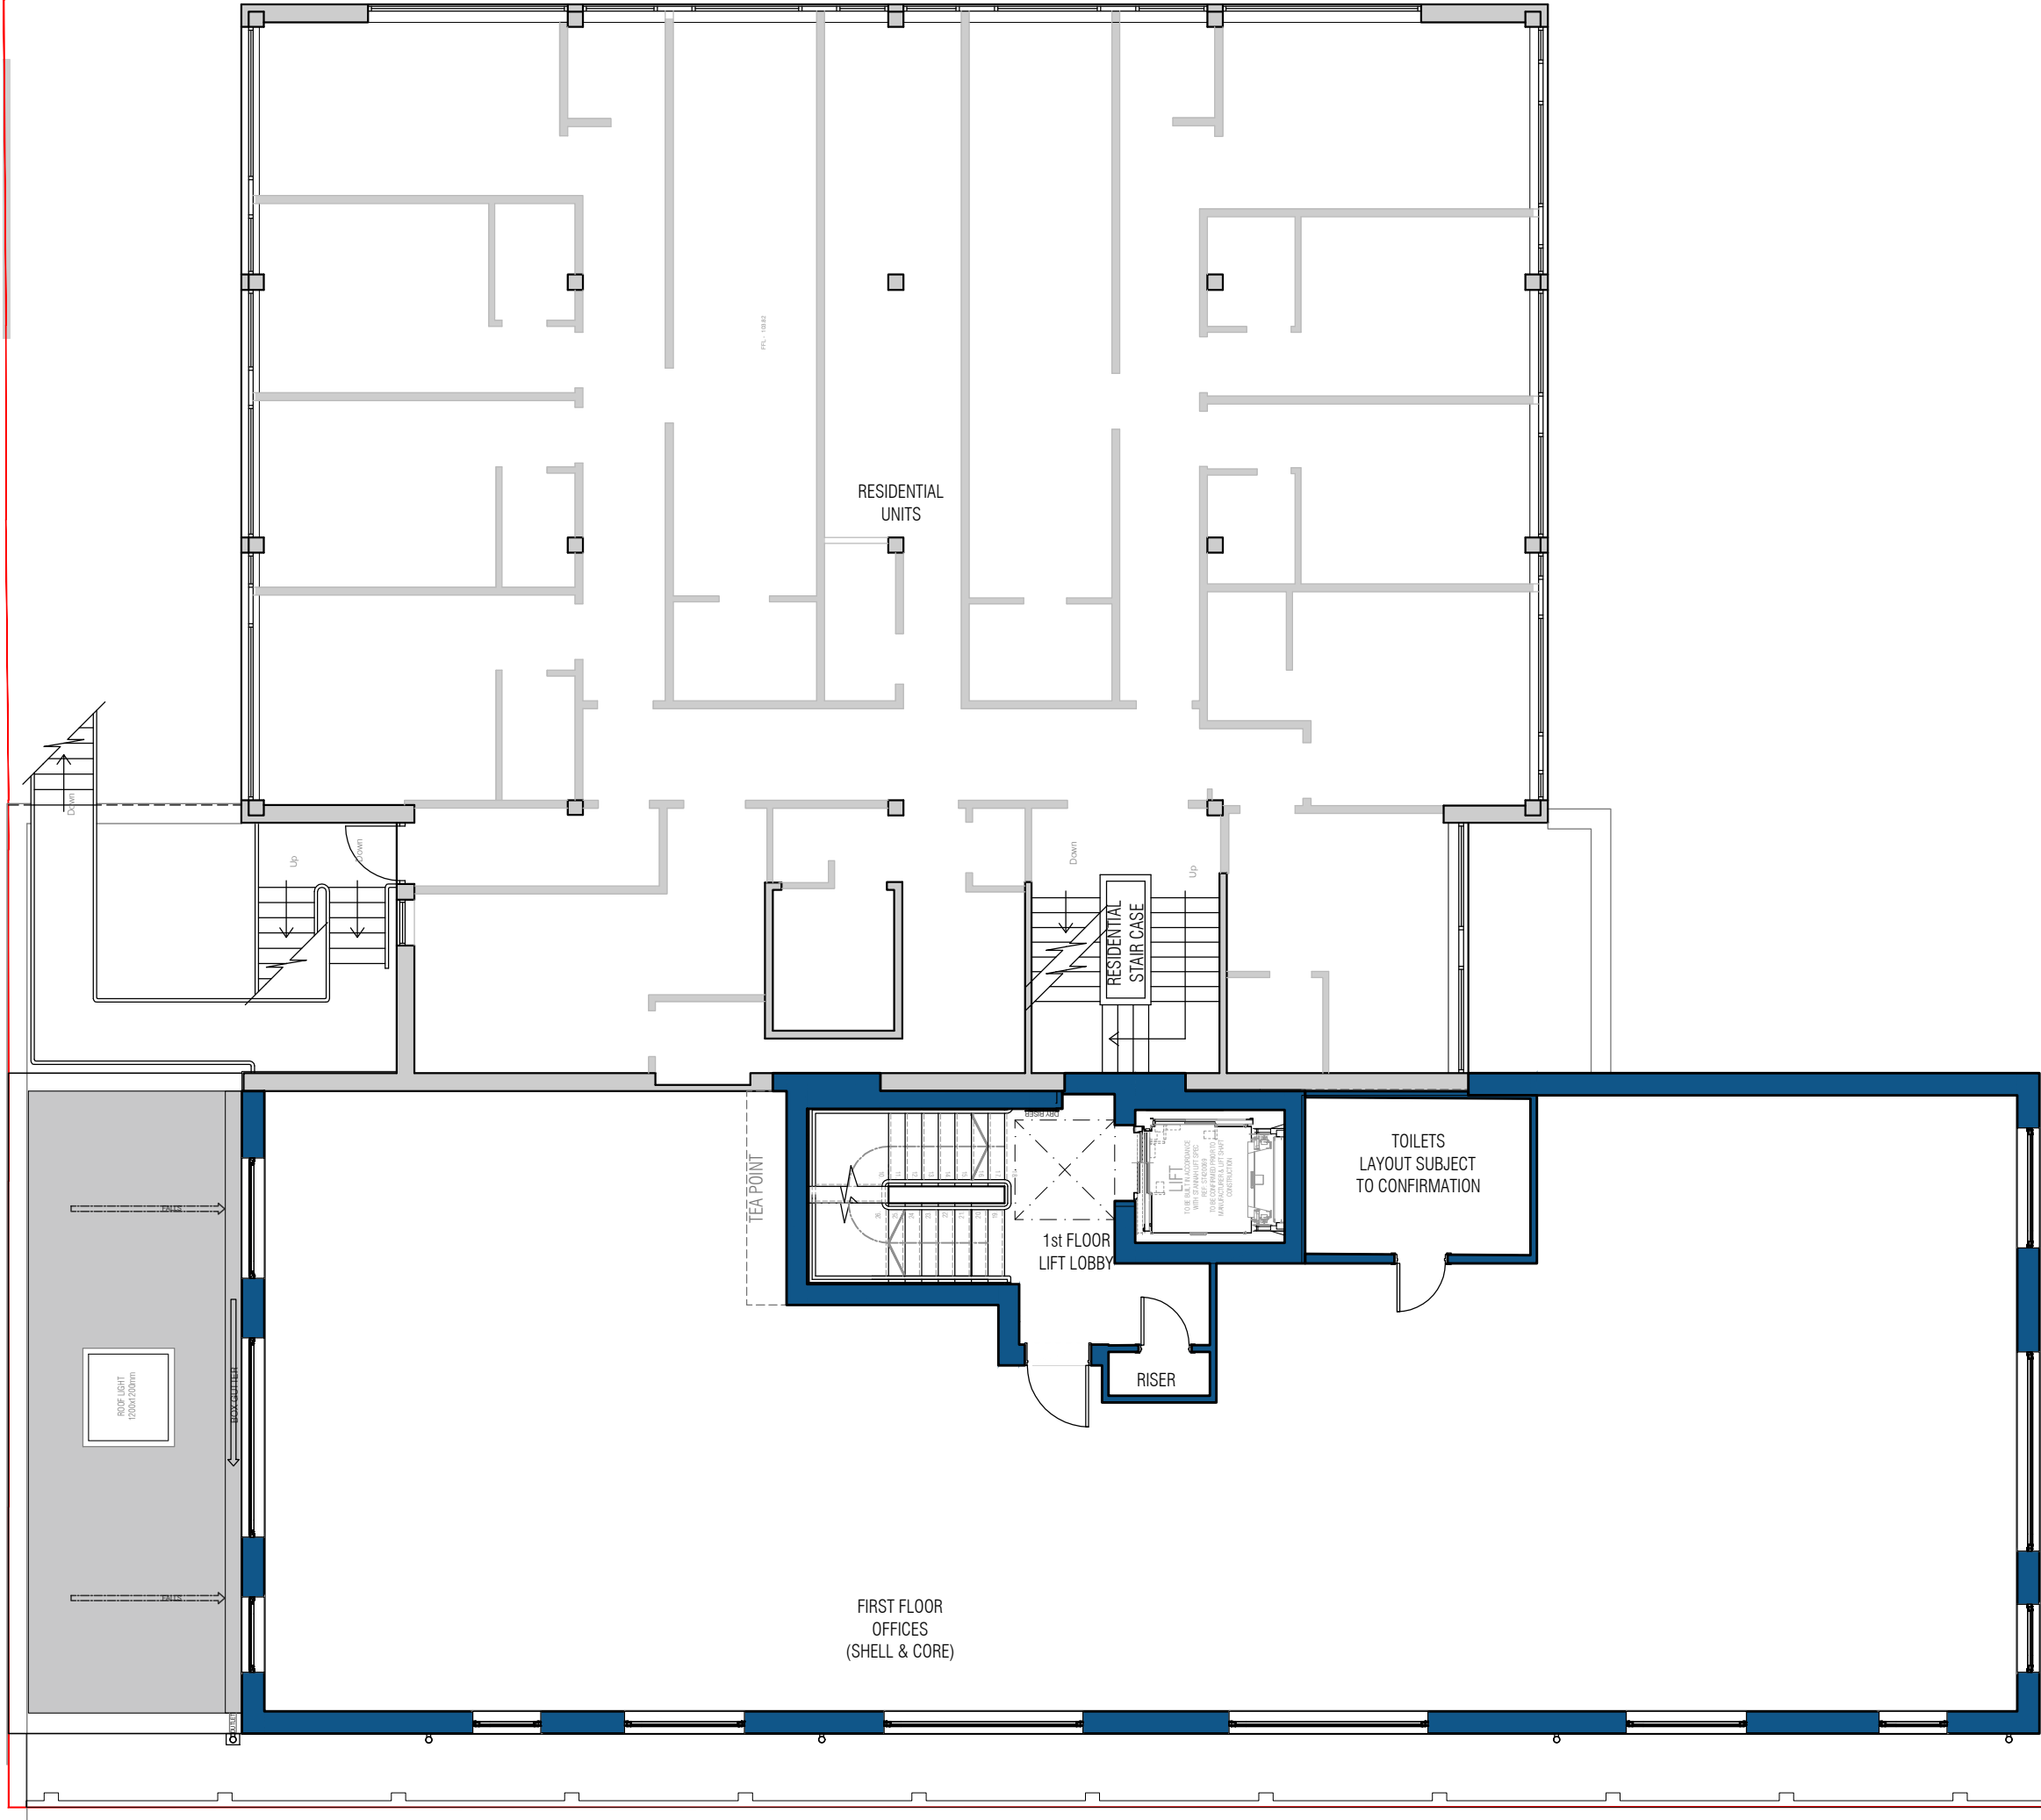

THIS DRAWING IS THE © COPYRIGHT OF FRONT ARCHITECTURE LTD AND SHOULD NOT BE COPIED WITHOUT PRIOR WRITTEN CONSENT.

CONTRACTORS ARE TO CHECK ALL LEVELS AND DIMENSIONS BEFORE WORK COMMENCES ON SITE AND ANY DISCREPANCIES ARE TO BE REFERRED TO FRONT ARCHITECTURE.

DO NOT SCALE. WORK TO FIGURED DIMENSIONS ONLY.



REV.	DATE.	AMENDMENT.	DRAWN.
------	-------	------------	--------

PROJECT.

PACIFIC HOUSE
VALE ROAD
LONDON, N4 1PR

CLIENT.

ASB

DRAWING TITLE.

PROPOSED FLOOR PLANS
FIRST FLOOR

PROJECT NO.	REVISION.	DRAWING NO.
-------------	-----------	-------------

21.689

P2

DATE.
FEBRUARY.2023

211

FRONT. | 171 HIGH STREET, RAYLEIGH, ESSEX, SS6 7QA.
| TEL. +44 (0)1702 831 415 | EMAIL. HELLO@FRONT-ARCHITECTURE.CO.UK