


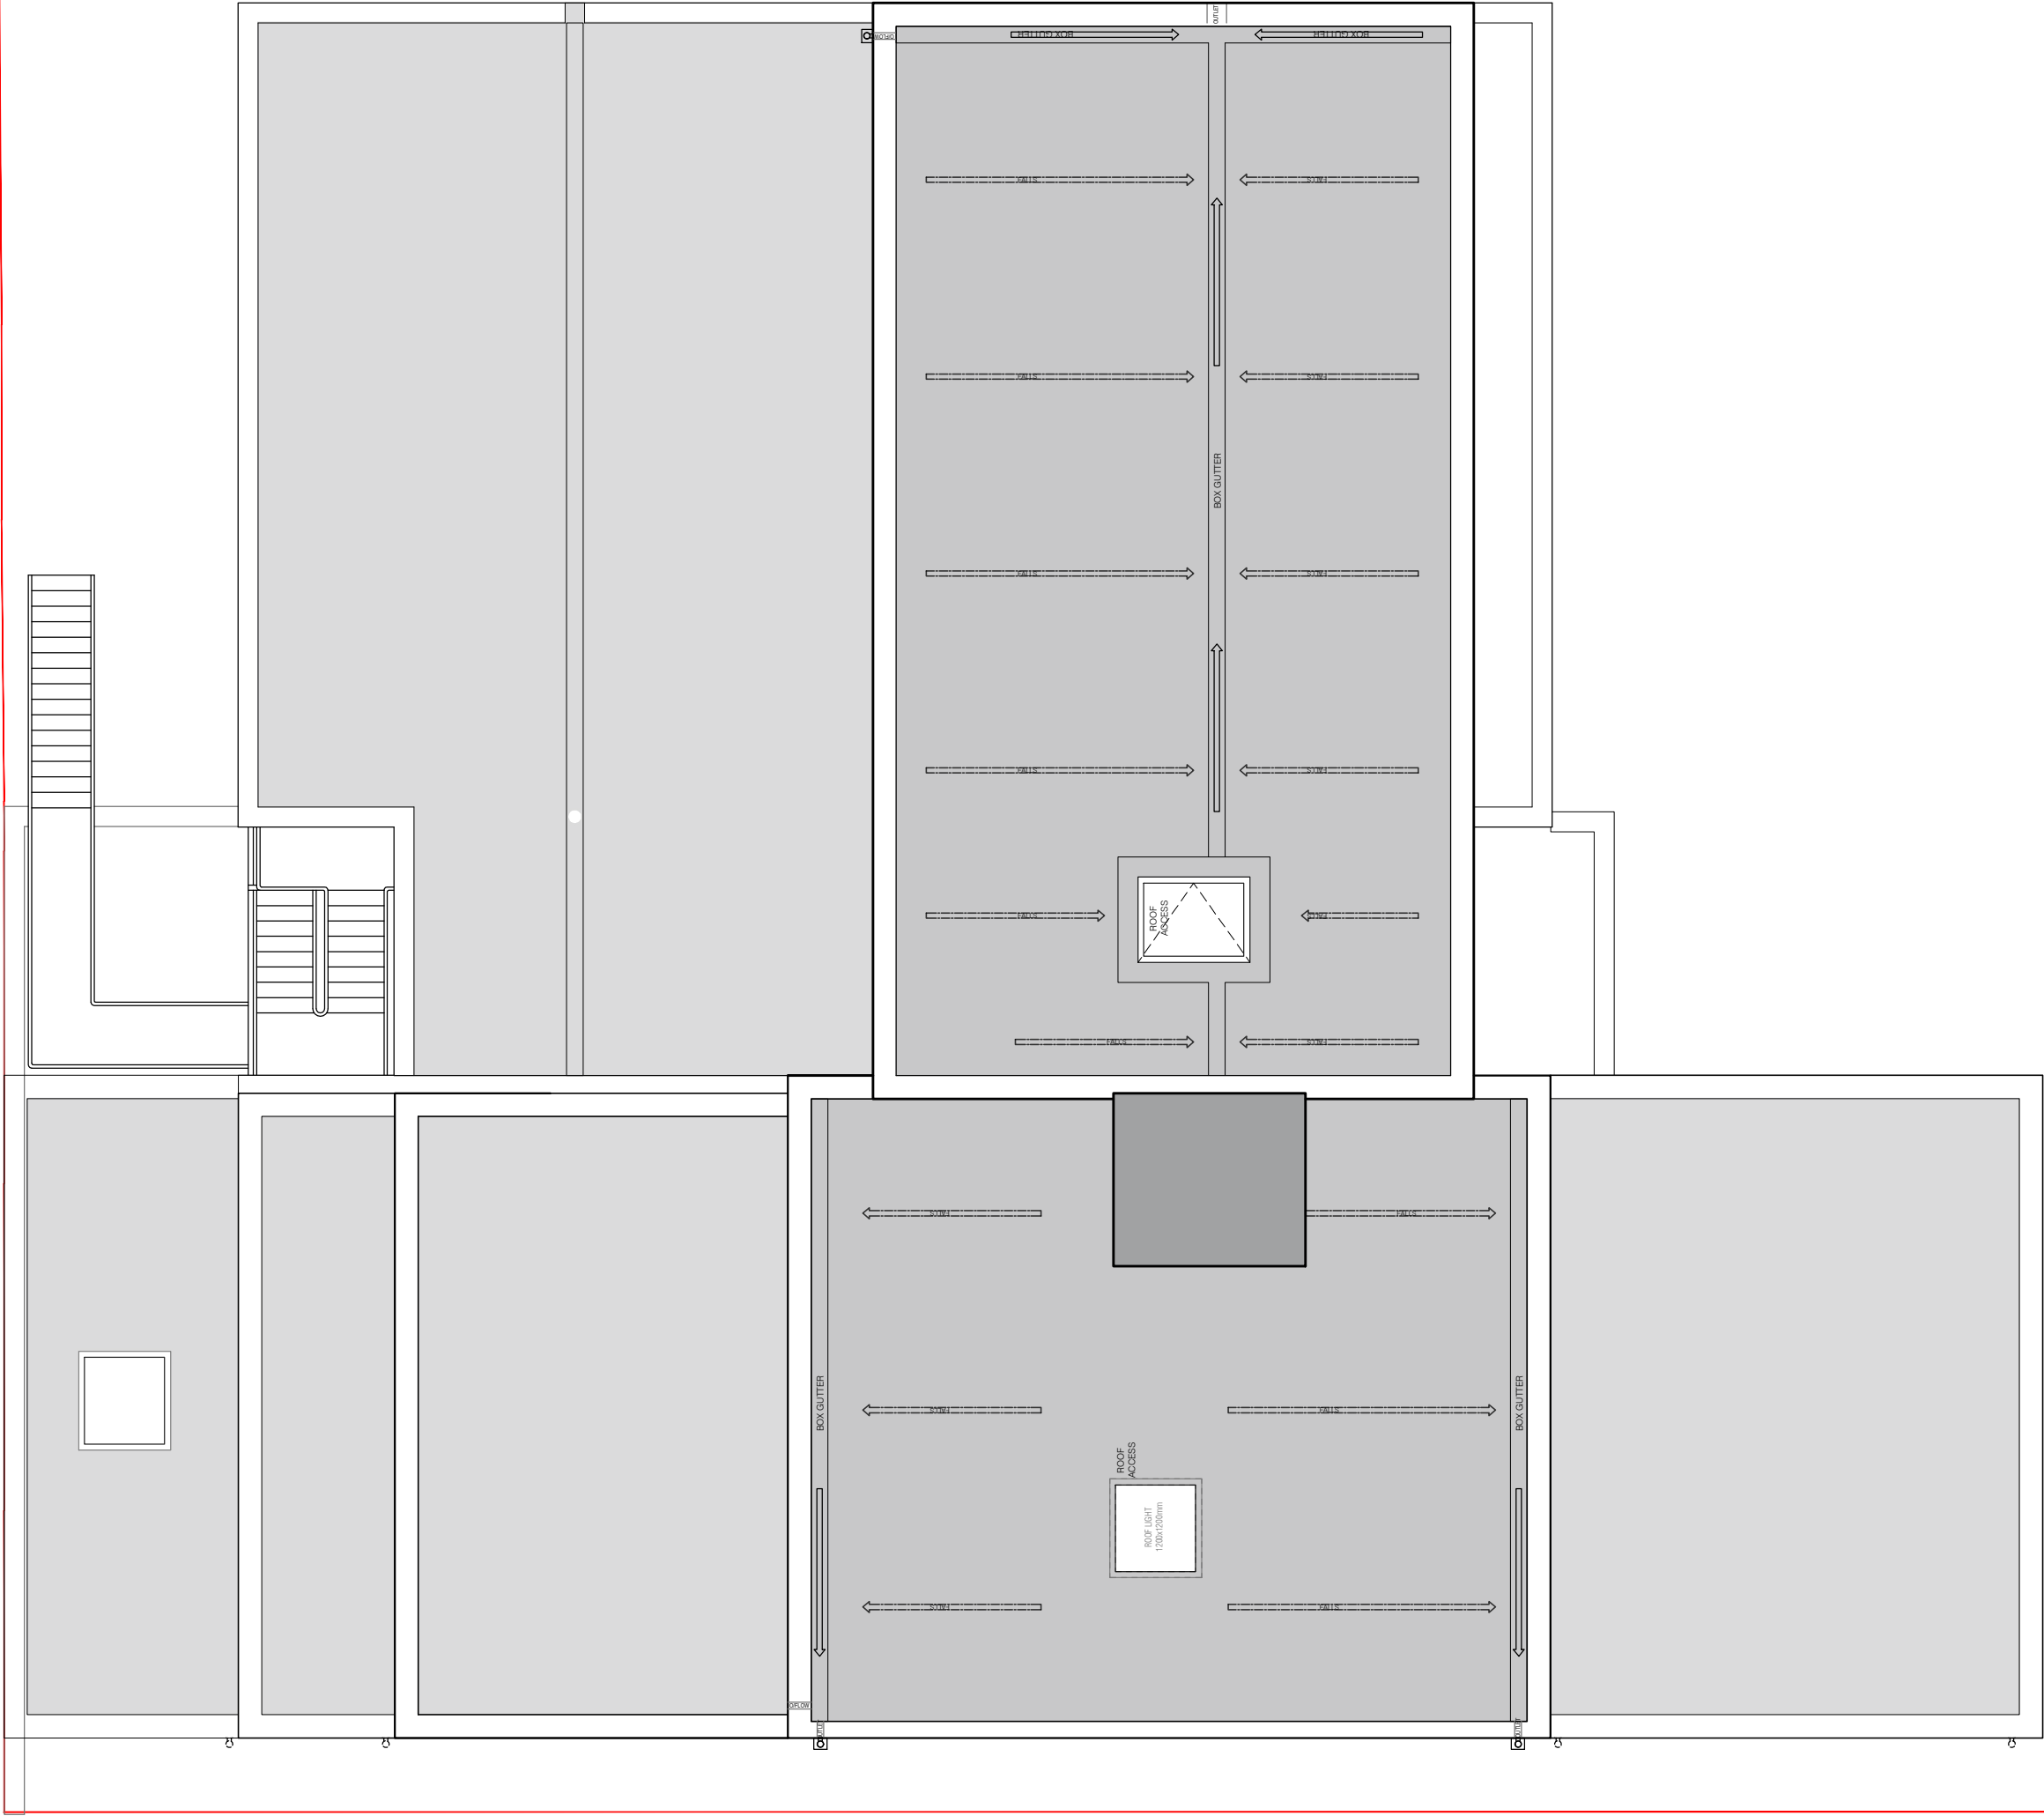

THIS DRAWING IS THE © COPYRIGHT OF FRONT ARCHITECTURE LTD AND SHOULD NOT BE COPIED WITHOUT PRIOR WRITTEN CONSENT.

CONTRACTORS ARE TO CHECK ALL LEVELS AND DIMENSIONS BEFORE WORK COMMENCES ON SITE AND ANY DISCREPANCIES ARE TO BE REFERRED TO FRONT ARCHITECTURE.

DO NOT SCALE. WORK TO FIGURED DIMENSIONS ONLY.



REV.	DATE.	AMENDMENT.	DRAWN.
------	-------	------------	--------

PROJECT.

PACIFIC HOUSE
VALE ROAD
LONDON, N4 1PR

CLIENT.

ASB

DRAWING TITLE.

PROPOSED FLOOR PLANS
ROOF FLOOR

PROJECT NO.	REVISION.	DRAWING NO.
-------------	-----------	-------------

21.689P1

DATE.

FEBRUARY.2023

214