



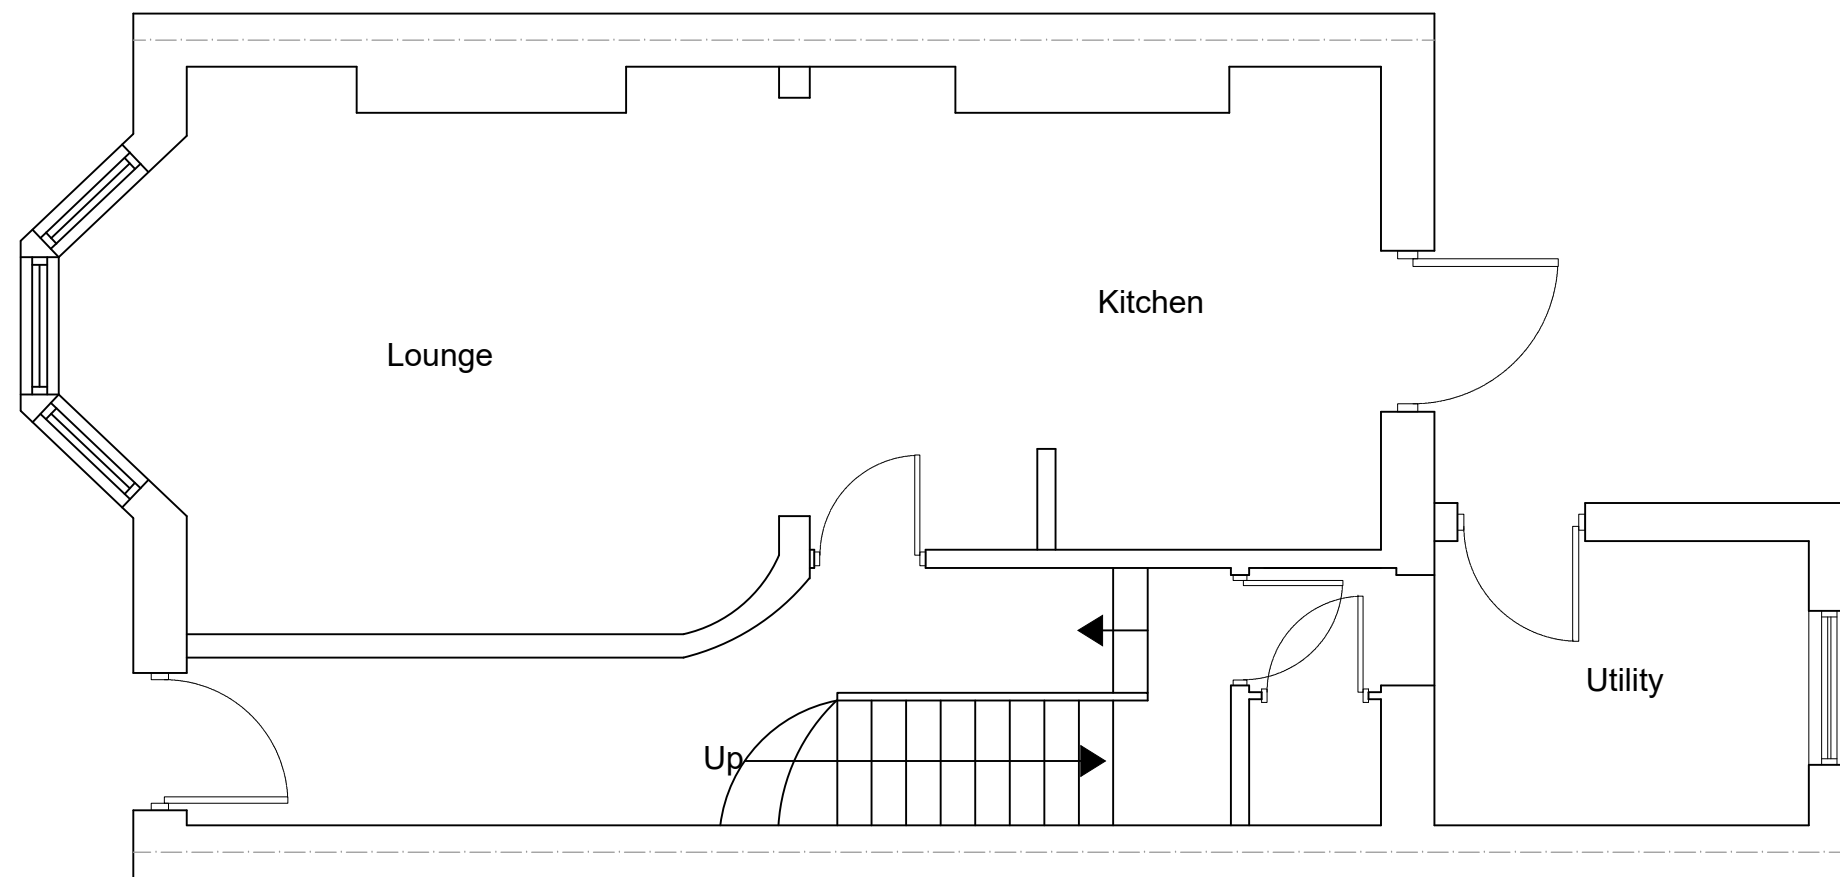

EXISTING GROUND FLOOR PLAN
SCALE 1:50

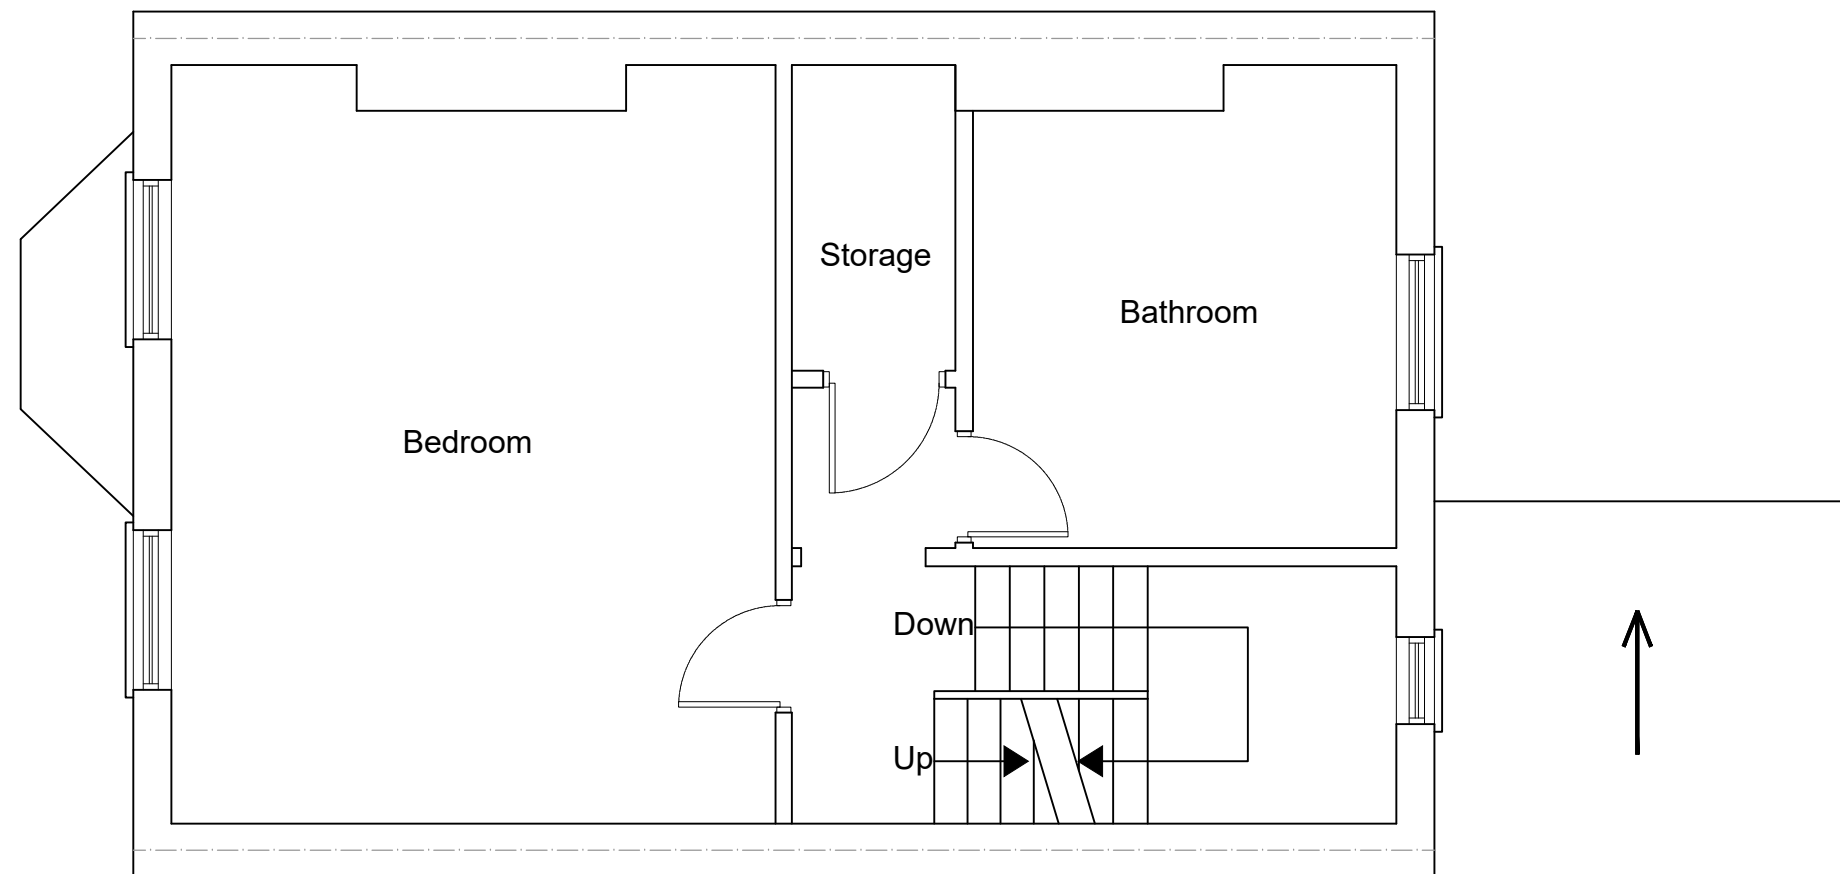

EXISTING FIRST FLOOR PLAN
SCALE 1:50



www.FastPlansUK.co.uk

Project: Loft Conversion with
Dormer to Rear.

Address: 101 WOODSTOCK ROADN4 3EU

Scale: 1:50 @ A3


Dwg. no: A01

Drawn by: O.B.S


Date Drawn: 14-APR-2023

For Drawings Tel: 020 3542 1777


E-mail: plans@FastPlansUK.co.uk

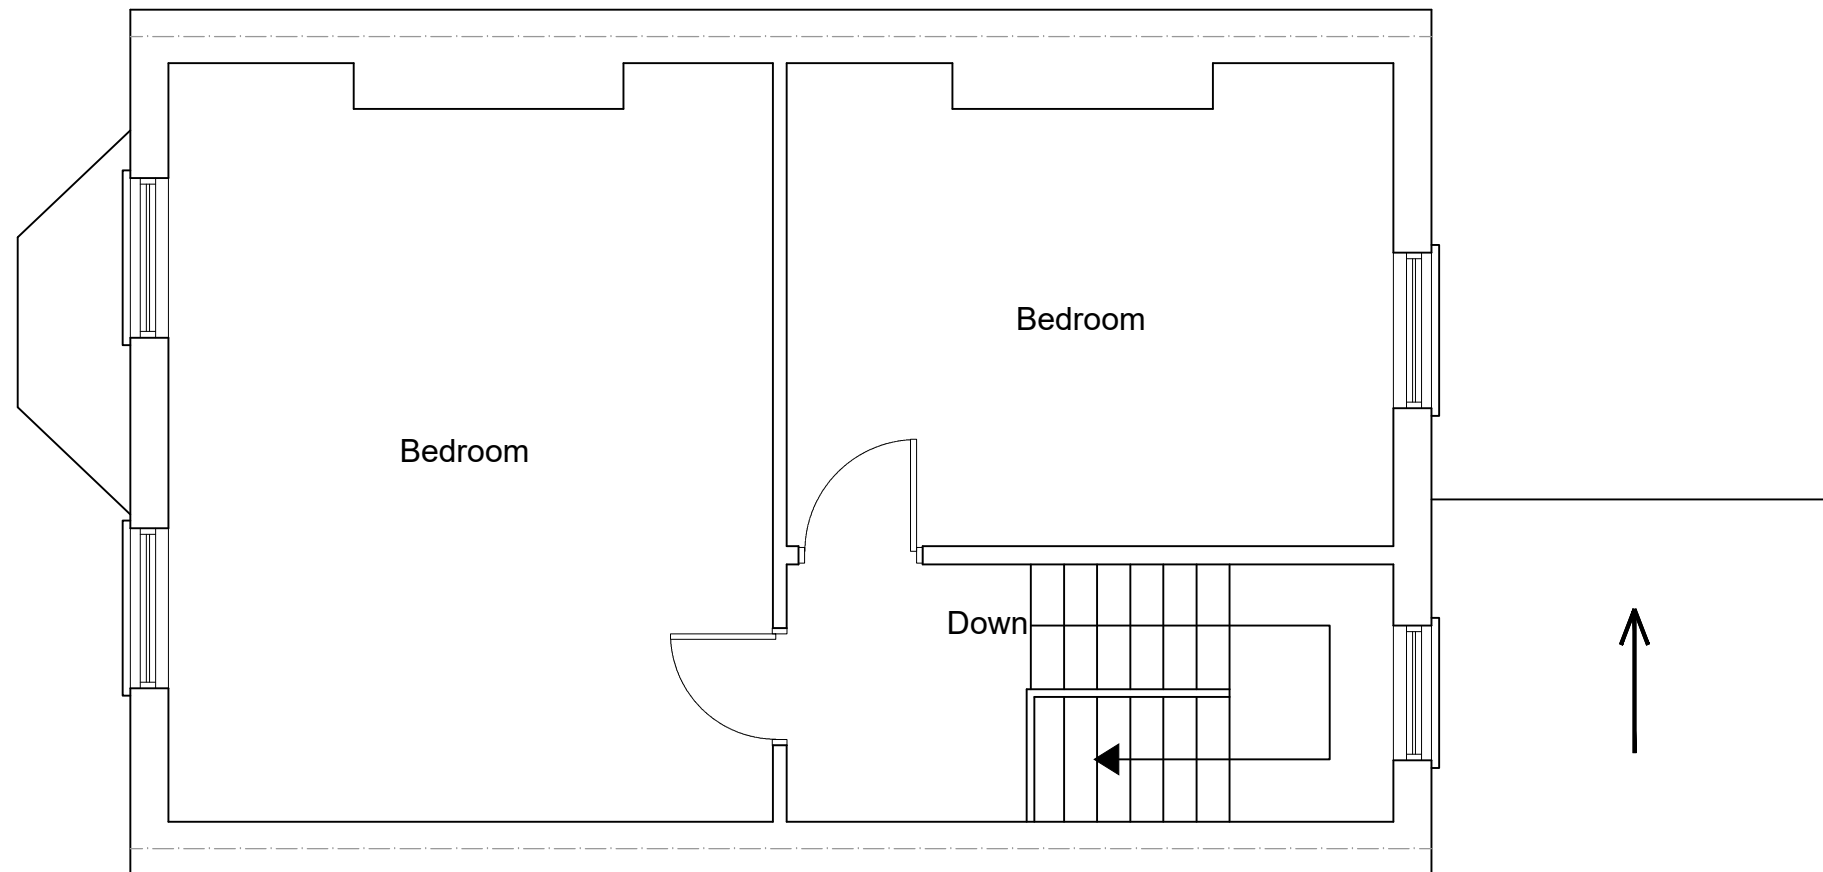

EXISTING SECOND FLOOR PLAN
SCALE 1:50

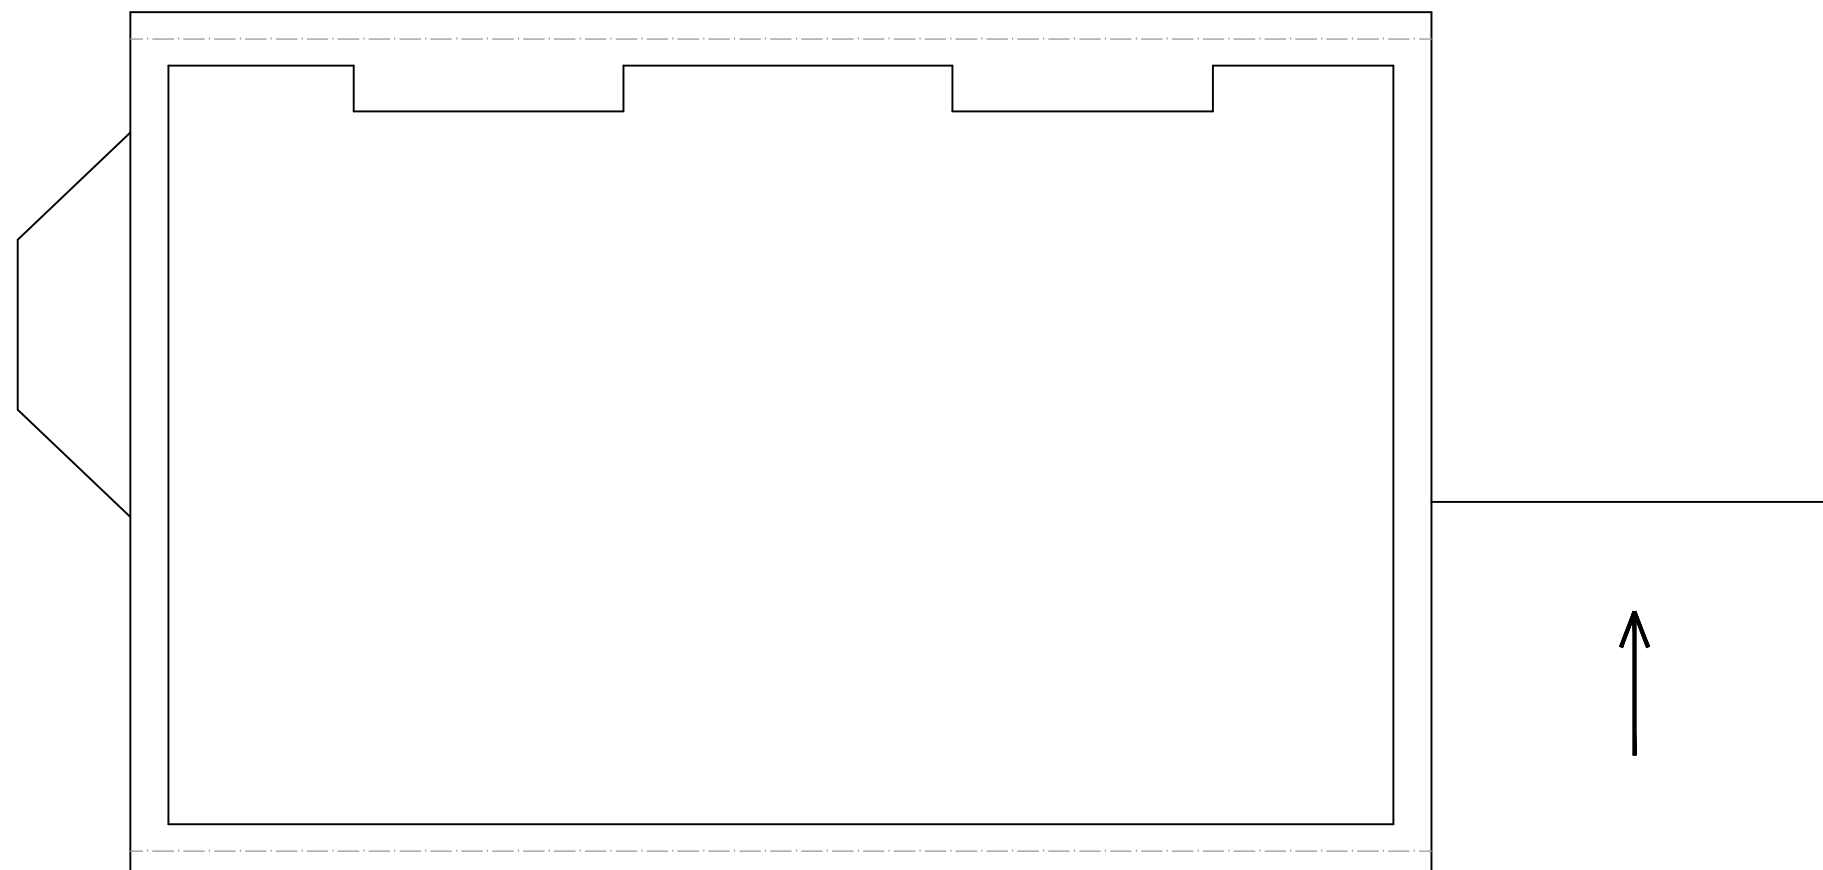

EXISTING LOFT PLAN
SCALE 1:50

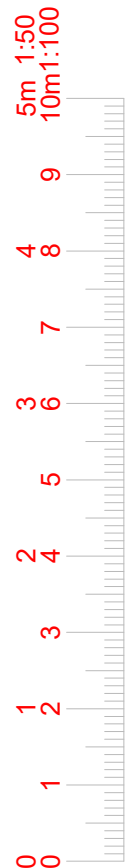

www.FastPlansUK.co.uk

Project: Loft Conversion with
Dormer to Rear.


Address: 101 WOODSTOCK ROADN4 3EU

Scale: 1:50 @ A3 Dwg. no: A02


Drawn by: O.B.S Date Drawn: 14-APR-2023

For Drawings Tel: 020 3542 1777

E-mail: plans@FastPlansUK.co.uk

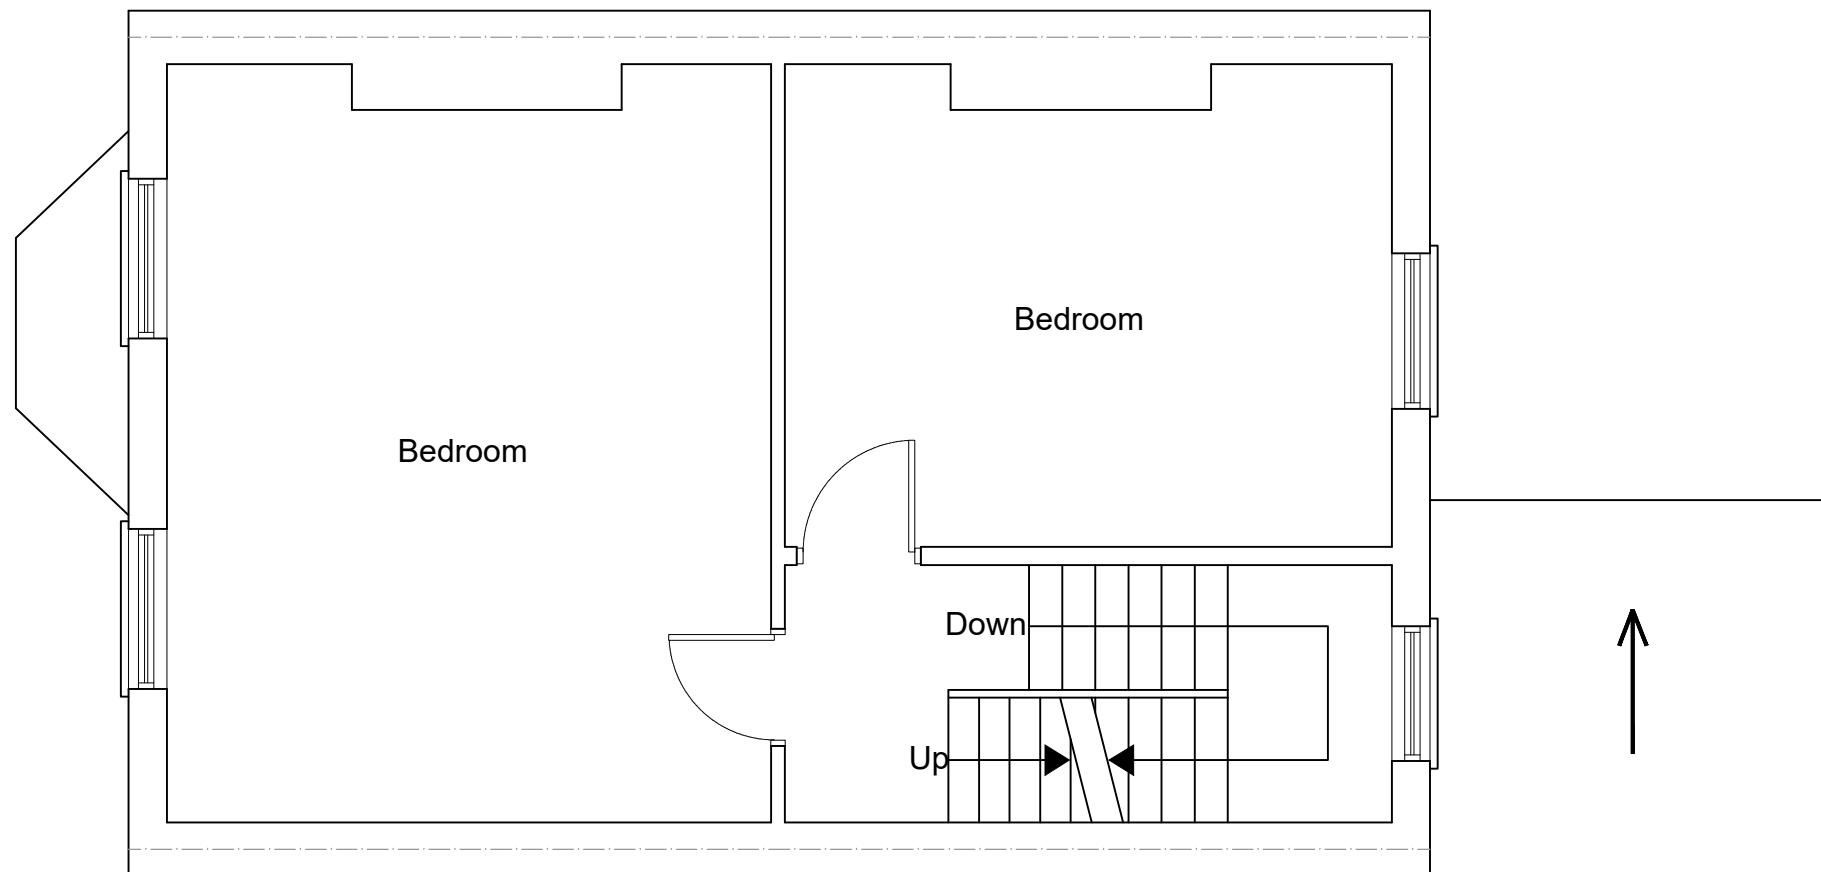

PROPOSED SECOND FLOOR PLAN
SCALE 1:50

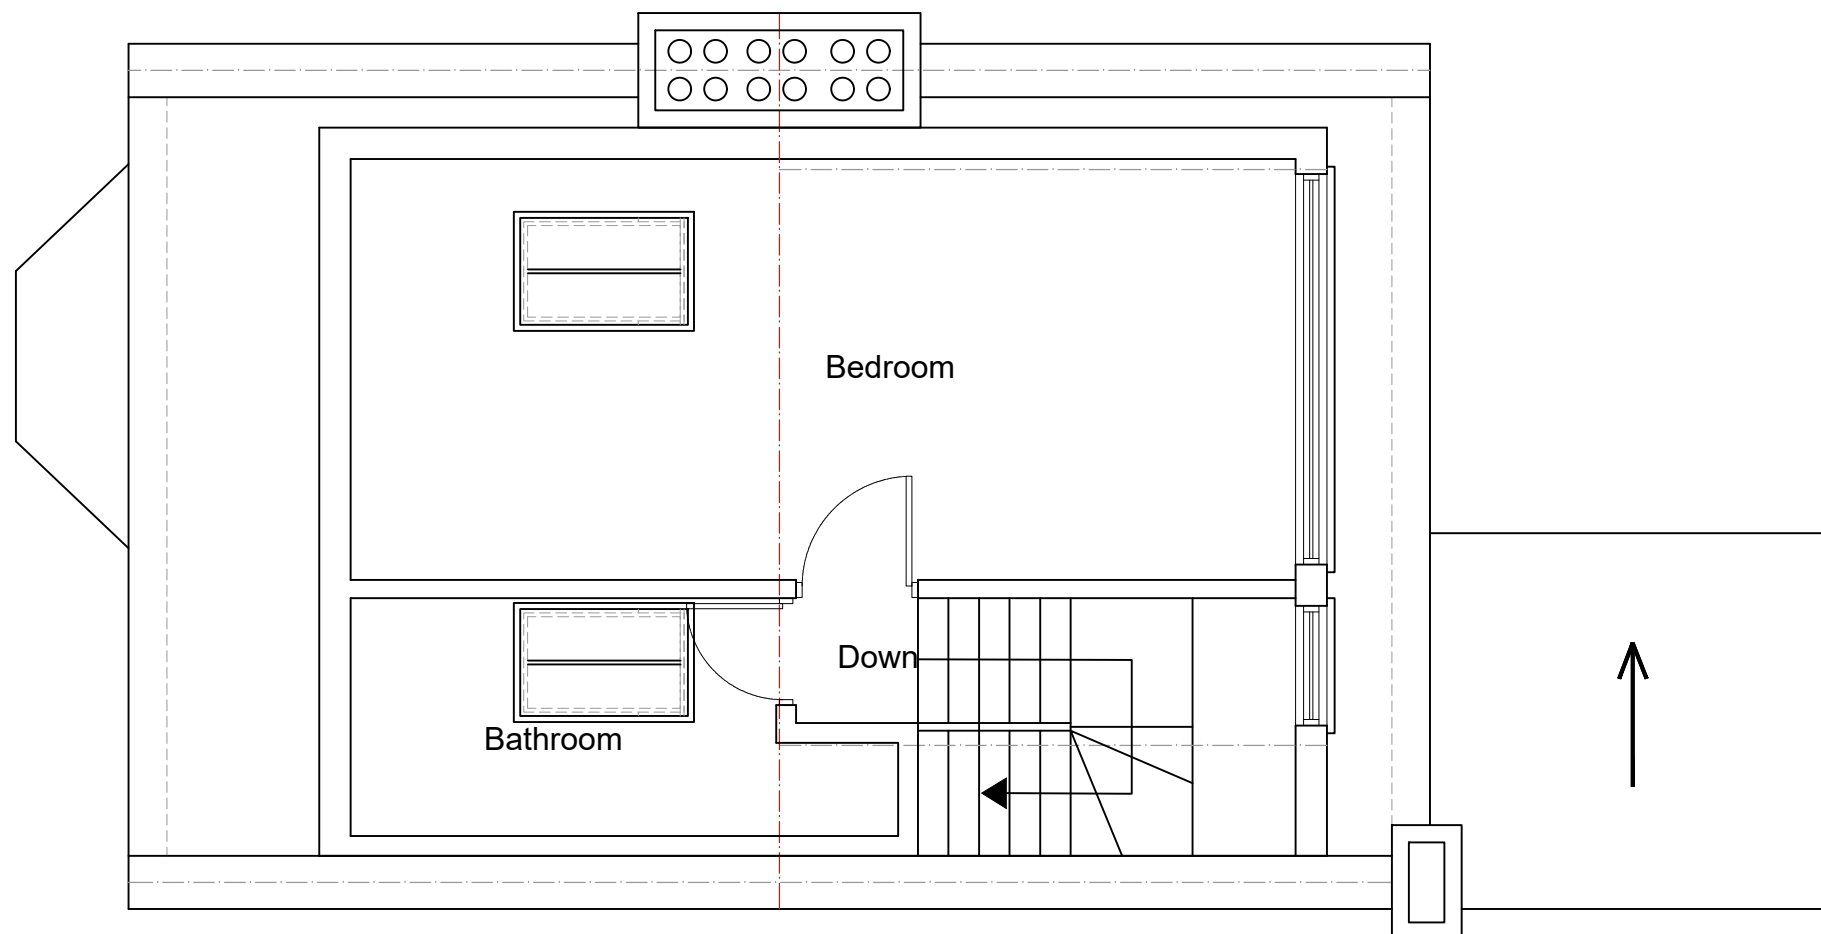

PROPOSED LOFT PLAN
SCALE 1:50



www.FastPlansUK.co.uk

Project: Loft Conversion with
Dormer to Rear.


Address: 101 WOODSTOCK ROADN4 3EU

Scale: 1:50 @ A3 Dwg. no: A03


Drawn by: O.B.S Date Drawn: 14-APR-2023

For Drawings Tel: 020 3542 1777

E-mail: plans@FastPlansUK.co.uk

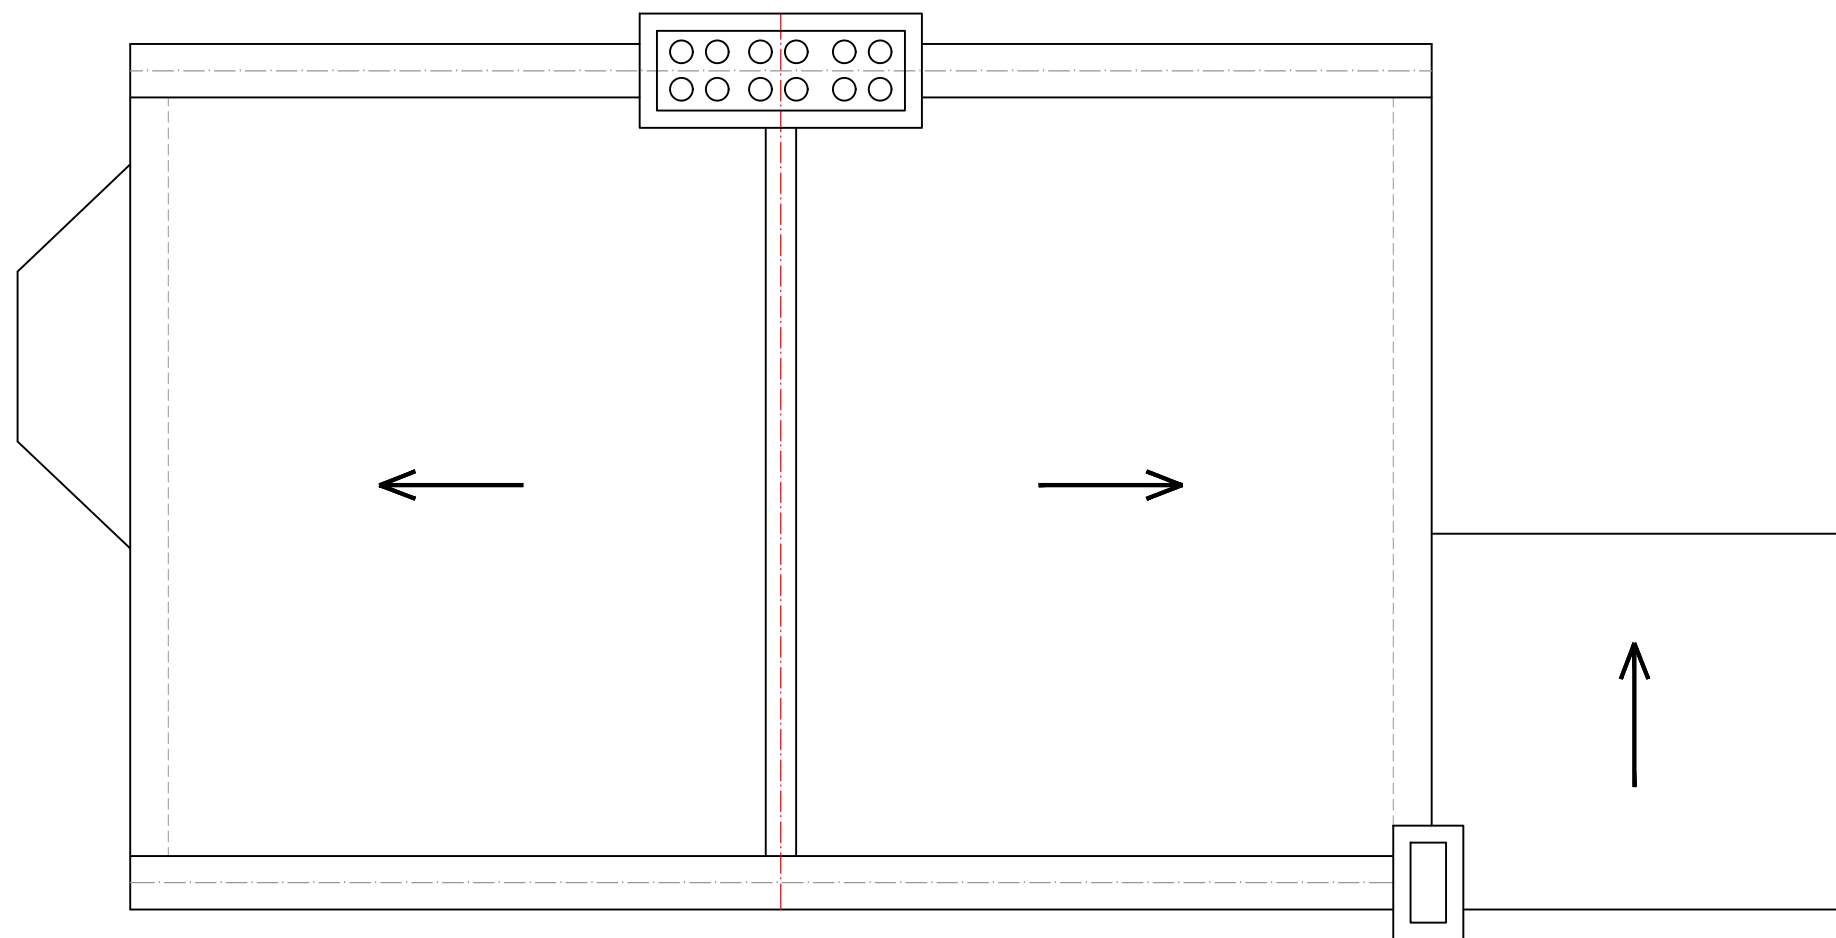

EXISTING ROOF PLAN
SCALE 1:50

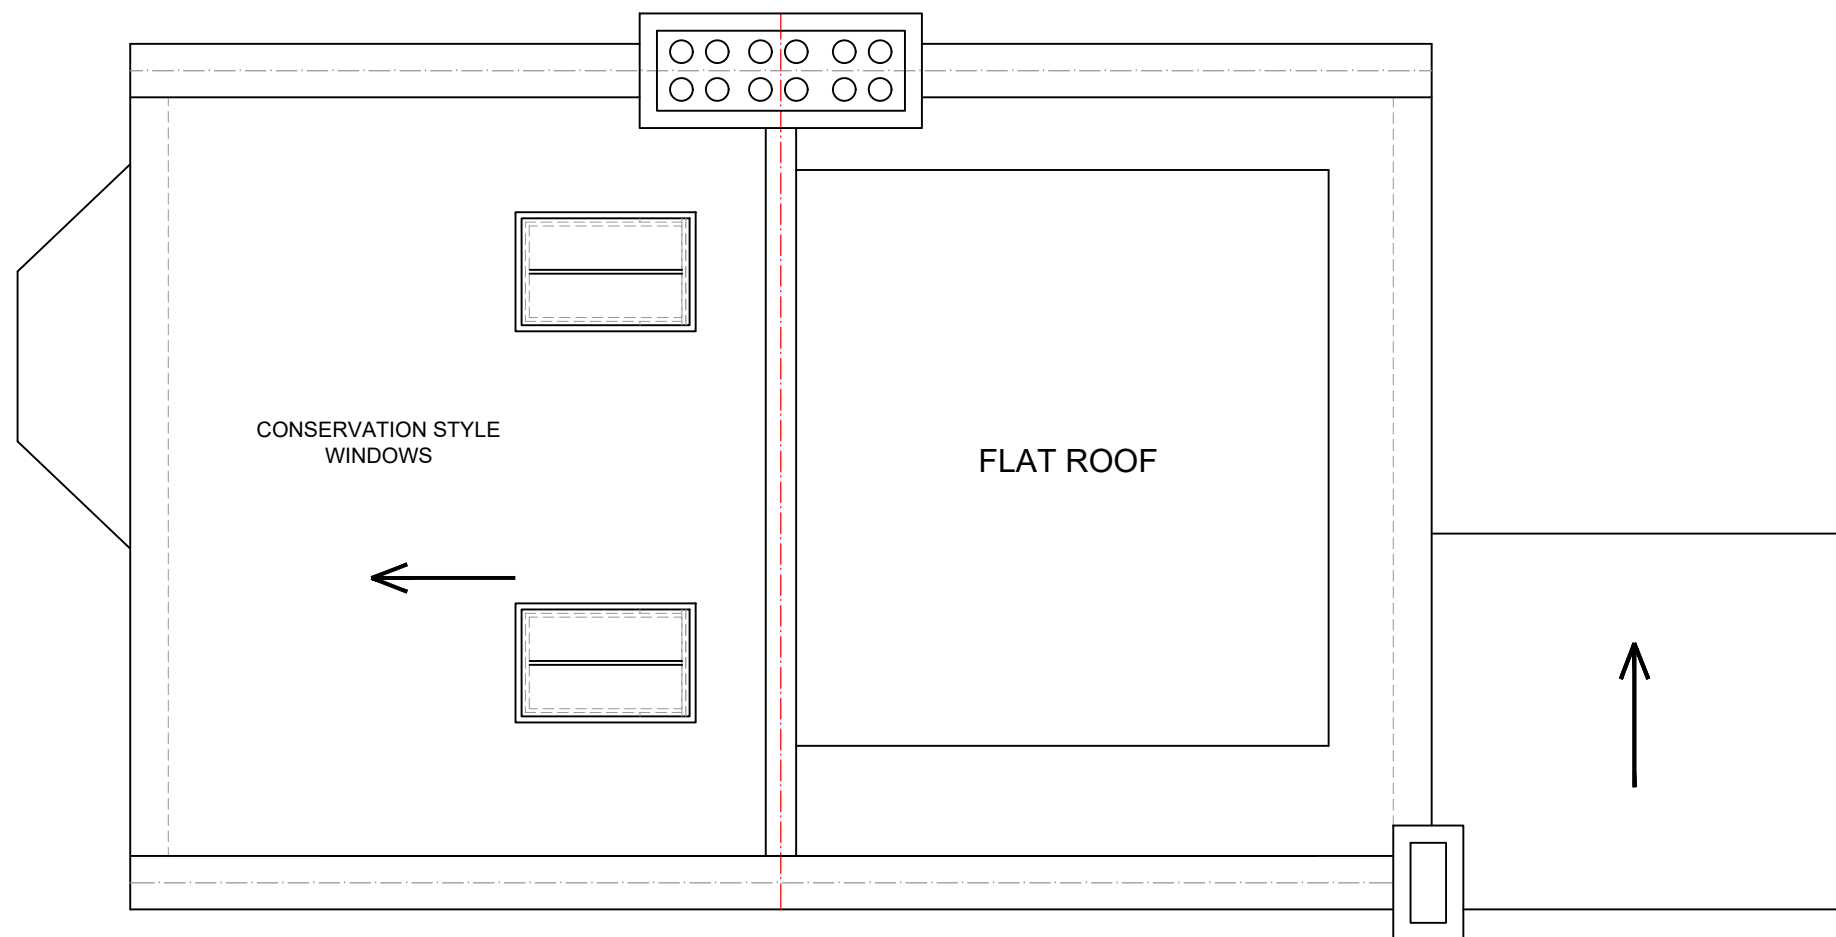

PROPOSED ROOF PLAN
SCALE 1:50



www.FastPlansUK.co.uk

Project: Loft Conversion with
Dormer to Rear.



Address: 101 WOODSTOCK ROADN4 3EU

Scale: 1:50 @ A3 Dwg. no: A04

Drawn by: O.B.S Date Drawn: 14-APR-2023

For Drawings Tel: 020 3542 1777

E-mail: plans@FastPlansUK.co.uk

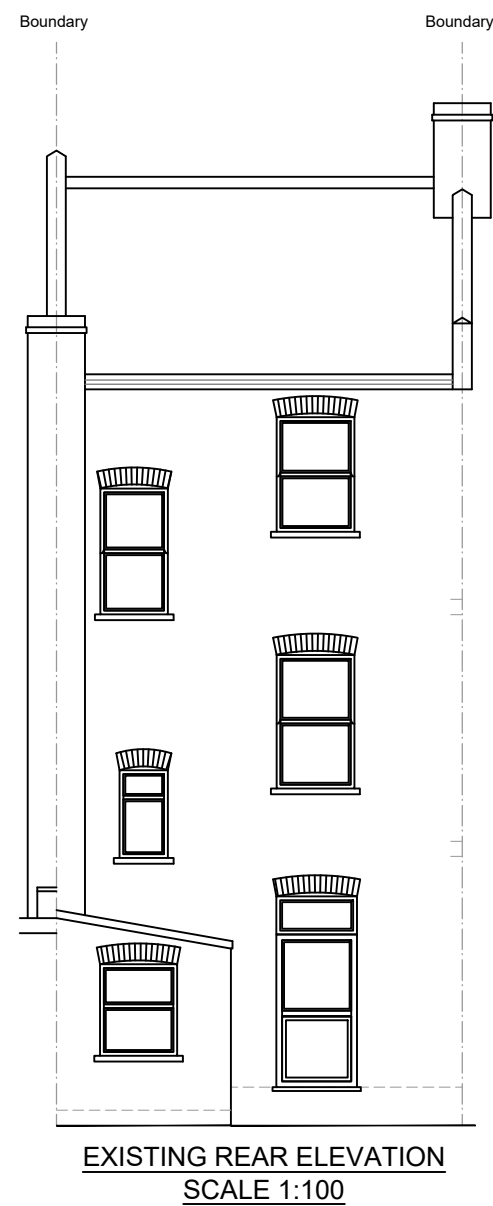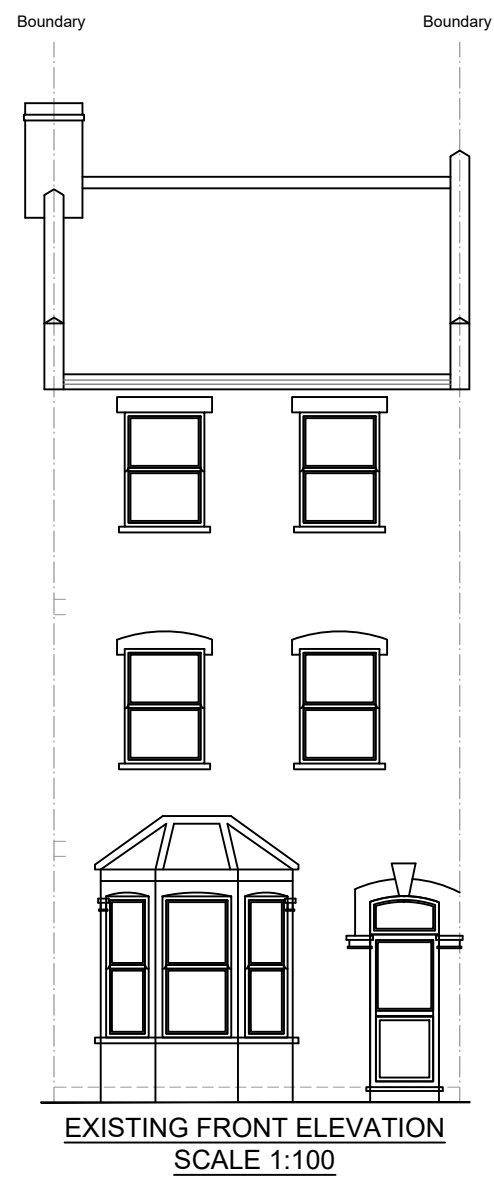

www.FastPlansUK.co.uk

Project: Loft Conversion with
Dormer to Rear.


Address: 101 WOODSTOCK ROADN4 3EU

Scale: 1:100 @ A3 Dwg. no: A05


Drawn by: O.B.S Date Drawn: 14-APR-2023

For Drawings Tel: 020 3542 1777


E-mail: plans@FastPlansUK.co.uk

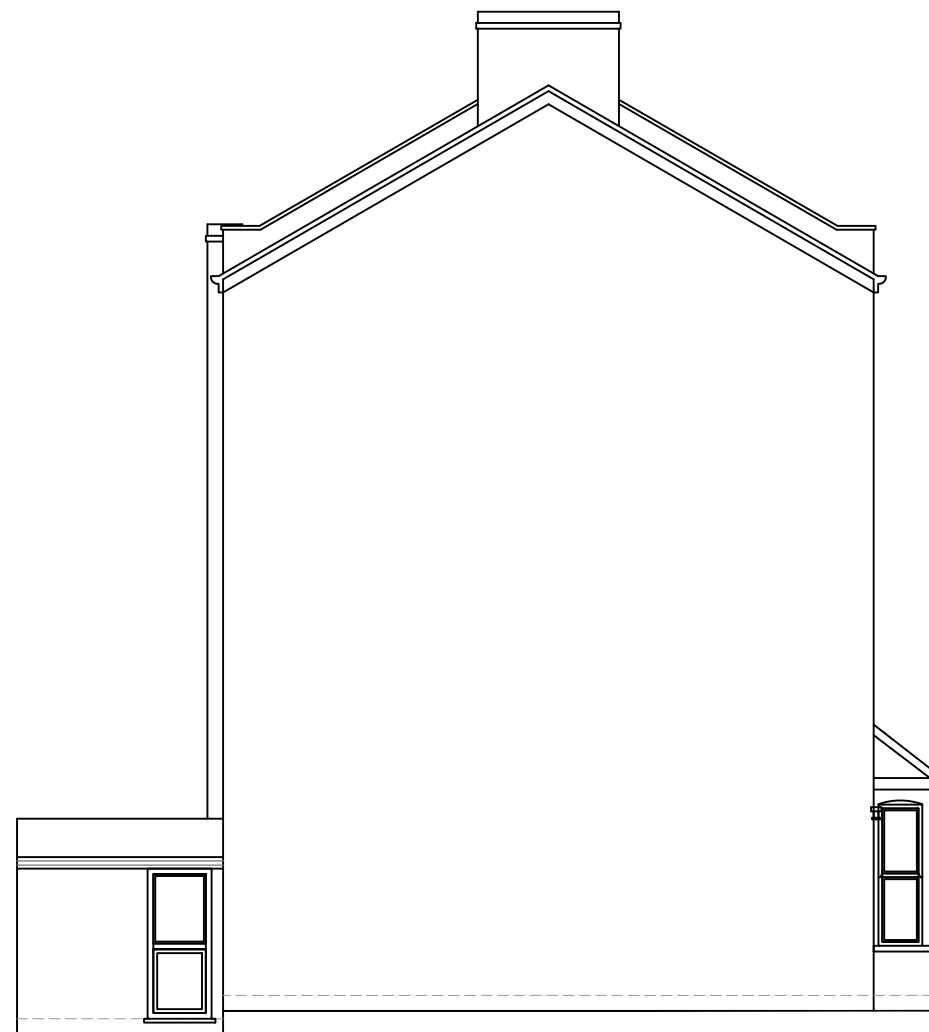

EXISTING ELEVATION SIDE A
SCALE 1:100

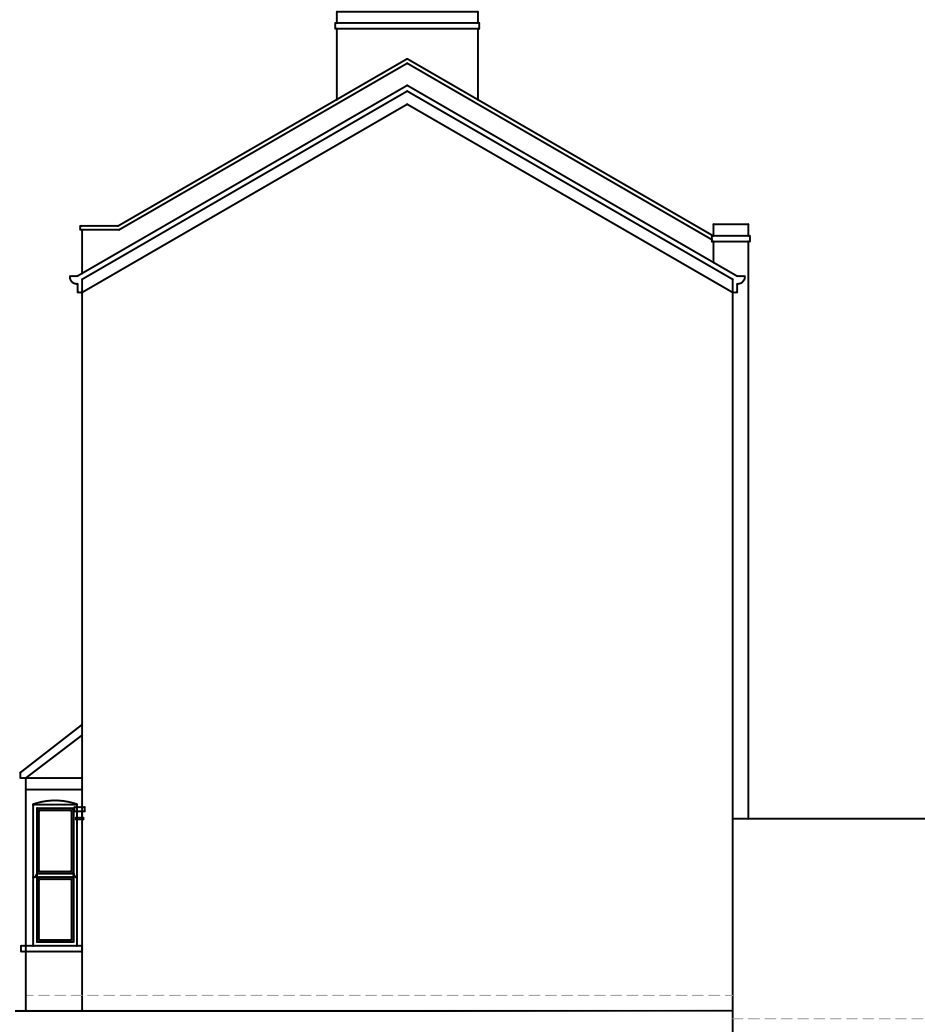

EXISTING ELEVATION SIDE B
SCALE 1:100

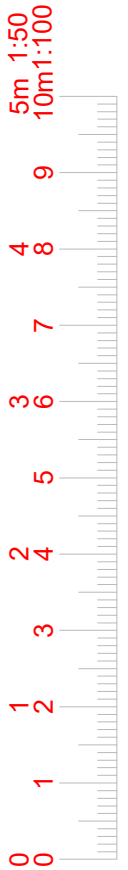

www.FastPlansUK.co.uk

Project: Loft Conversion with
Dormer to Rear.


Address:
101 WOODSTOCK ROADN4 3EU

Scale: 1:100 @ A3 Dwg. no: A06

Drawn by: O.B.S. Date Drawn: 14-APR-2023

For Drawings Tel: 020 3542 1777

E-mail: plans@FastPlansUK.co.uk

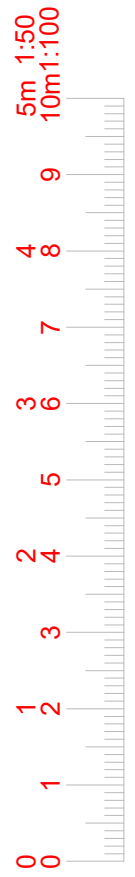

www.FastPlansUK.co.uk

Project: Loft Conversion with
Dormer to Rear.


Address:
101 WOODSTOCK ROADN4 3EU

Scale: 1:100 @ A3 Dwg. no: A07


Drawn by: O.B.S Date Drawn: 14-APR-2023

For Drawings Tel: 020 3542 1777


E-mail: plans@FastPlansUK.co.uk

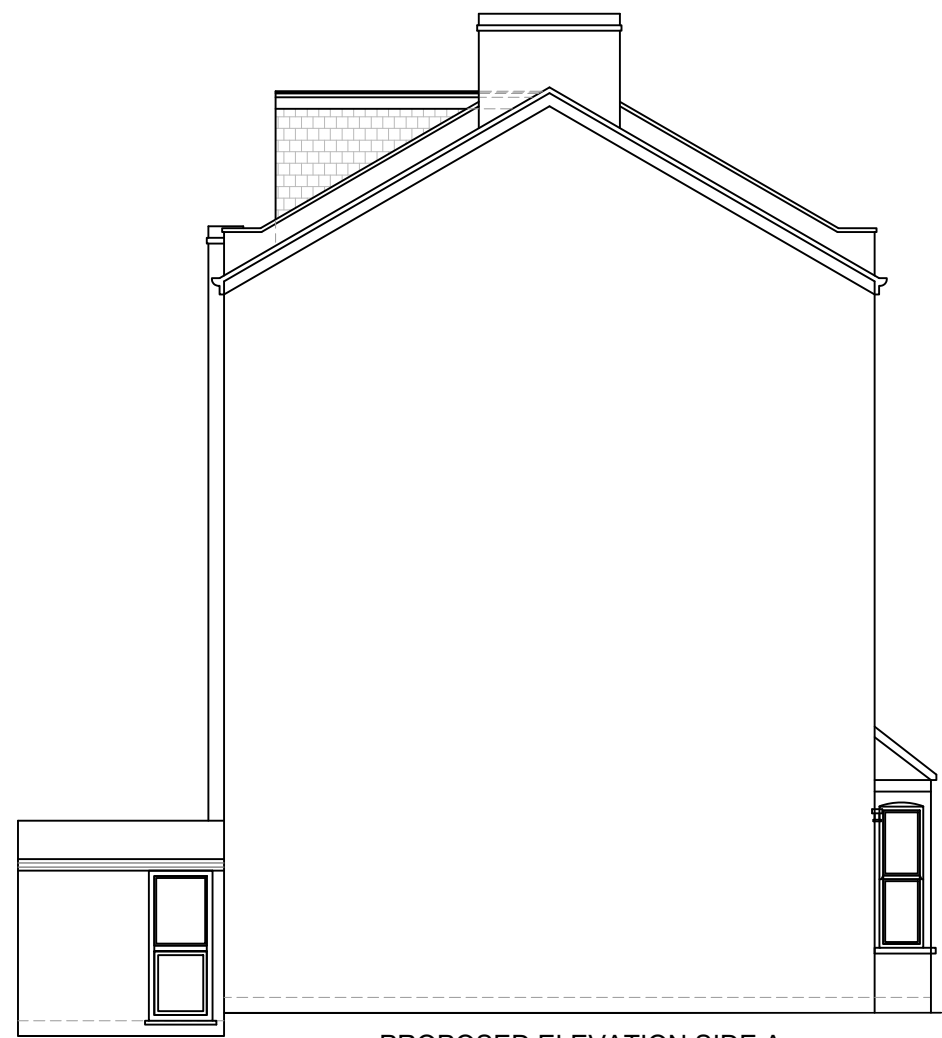

PROPOSED ELEVATION SIDE A
SCALE 1:100

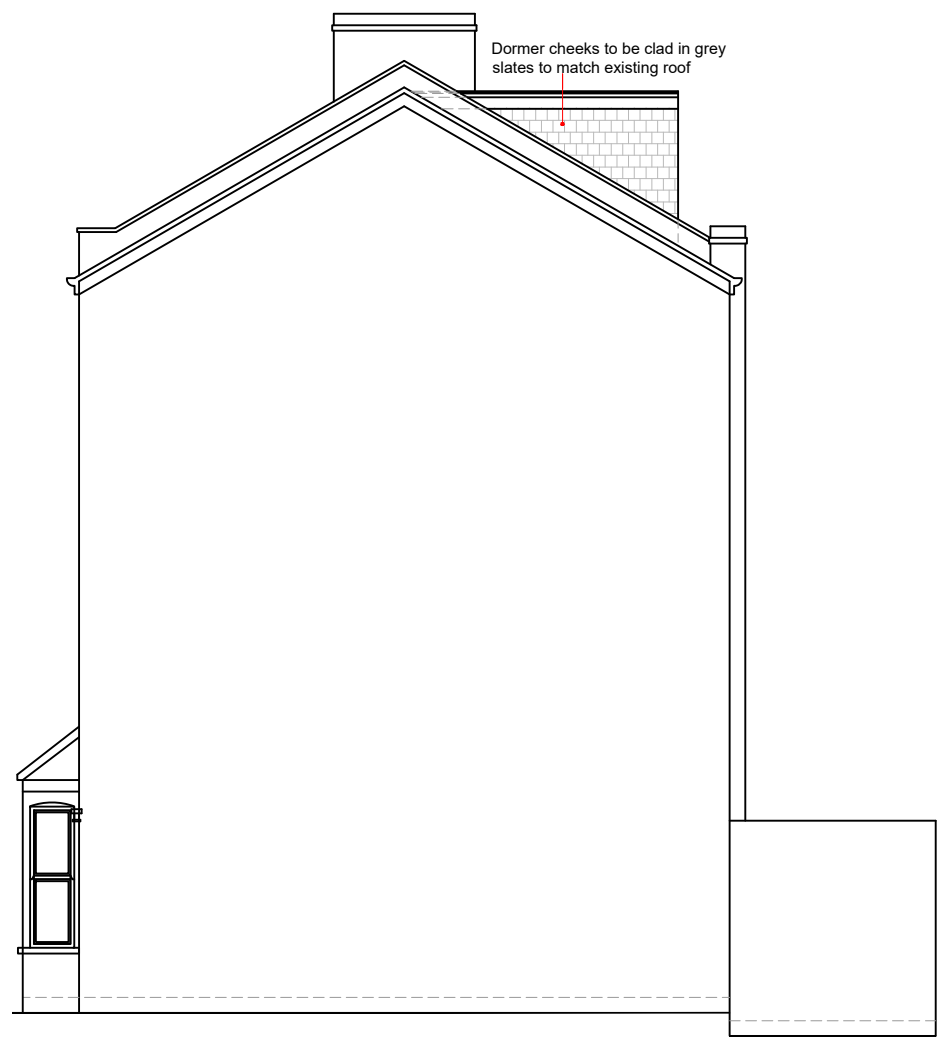

PROPOSED ELEVATION SIDE B
SCALE 1:100

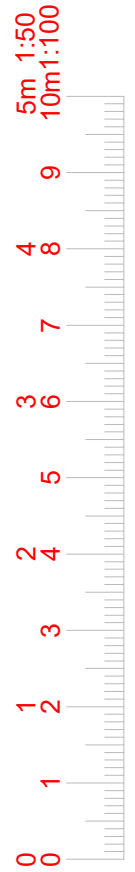

www.FastPlansUK.co.uk

Project: Loft Conversion with
Dormer to Rear.


Address: 101 WOODSTOCK ROADN4 3EU

Scale: 1:100 @ A3 Dwg. no: A08


Drawn by: O.B.S Date Drawn: 14-APR-2023

For Drawings Tel: 020 3542 1777

E-mail: plans@FastPlansUK.co.uk

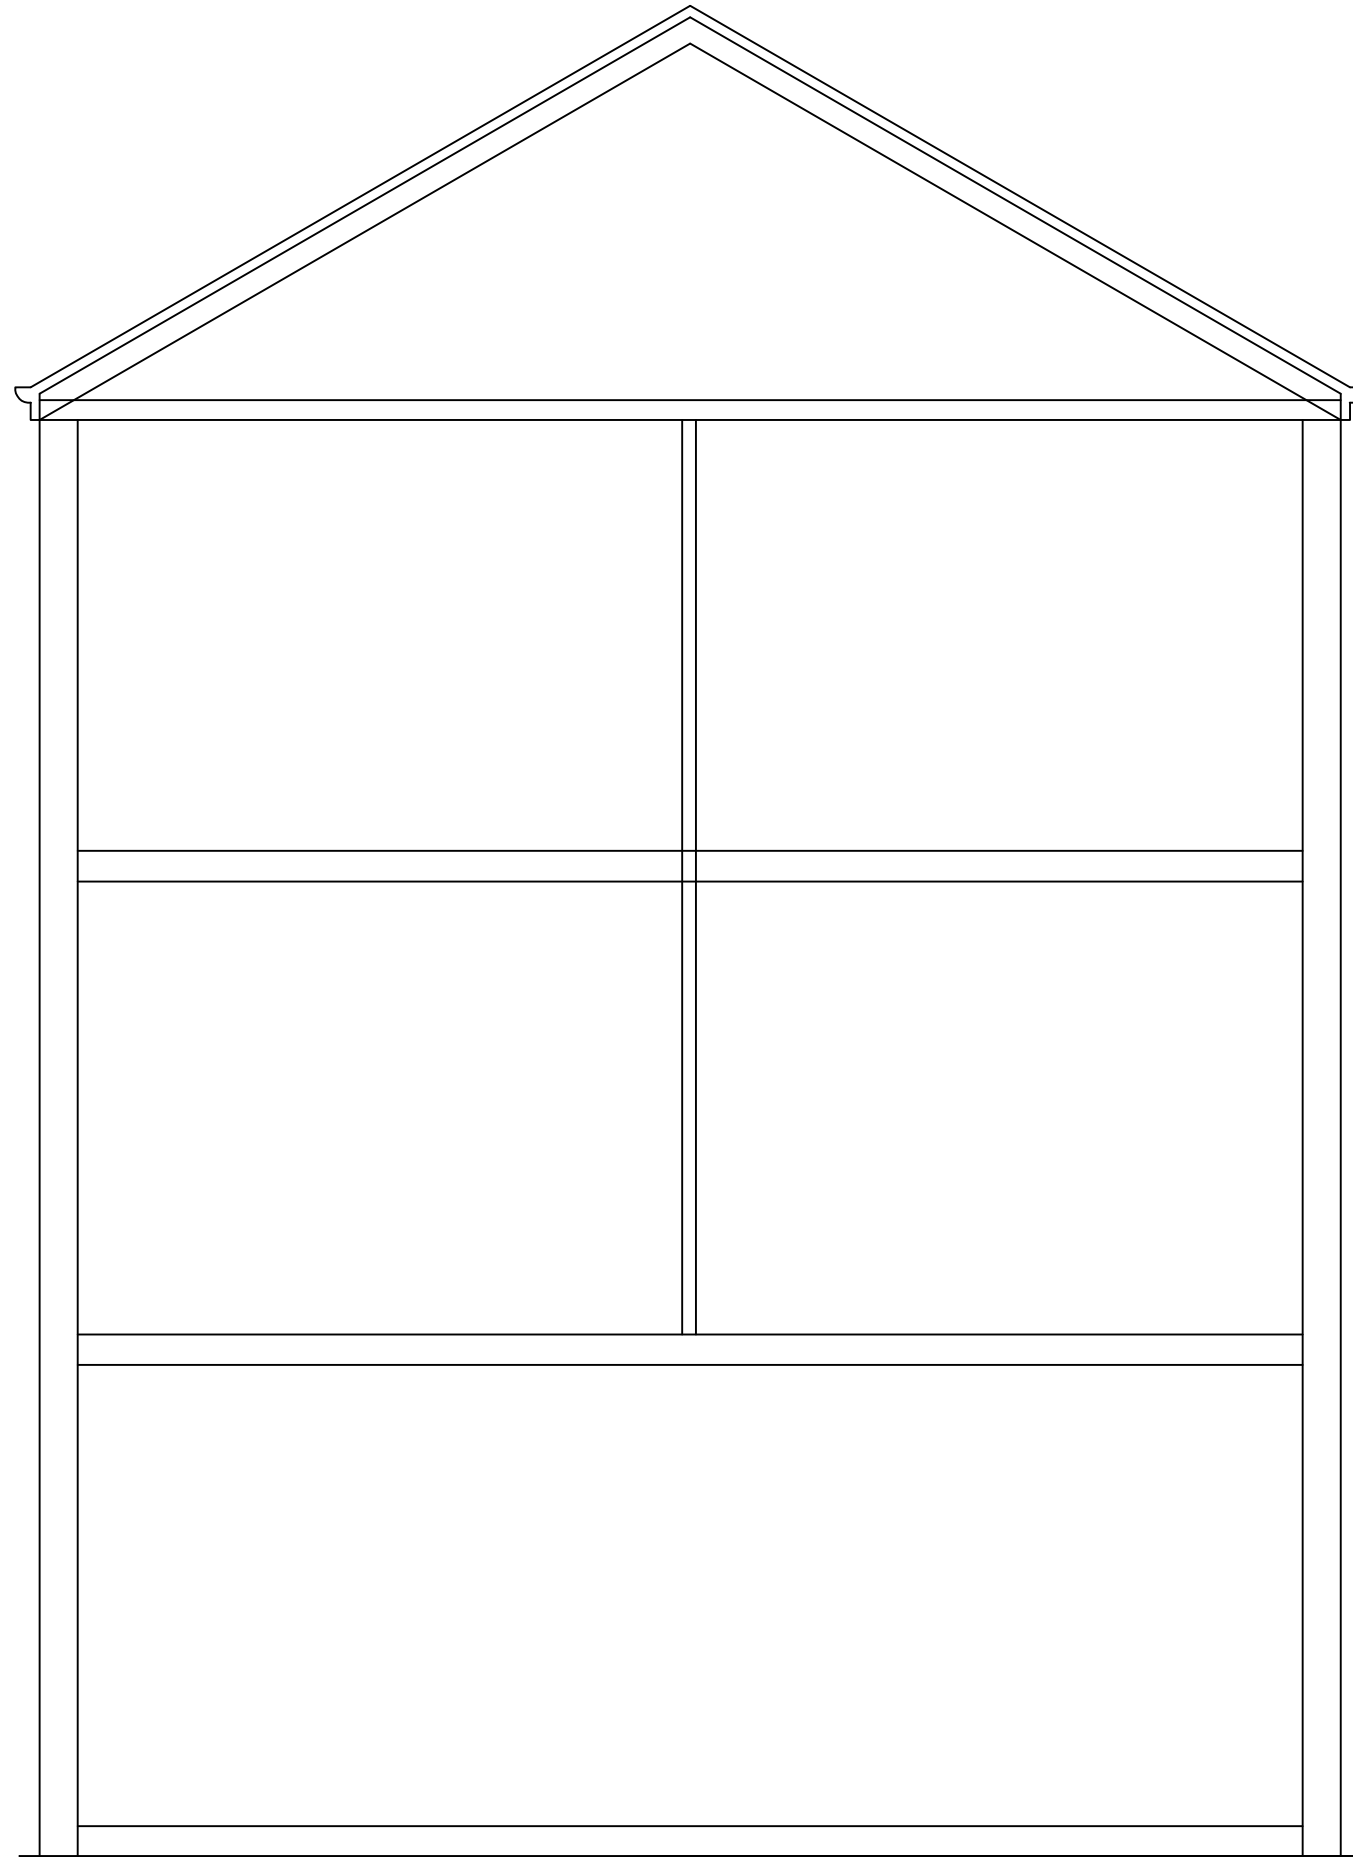

EXISTING SECTION AA
SCALE 1:50

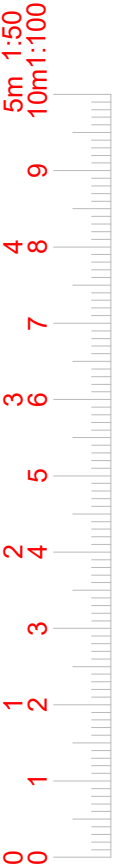

www.FastPlansUK.co.uk

Project: Loft Conversion with
Dormer to Rear.


Address: 101 WOODSTOCK ROADN4 3EU

Scale: 1:50 @ A3	Dwg. no: A09
------------------	--------------

Drawn by: O.B.S	Date Drawn: 14-APR-2023
-----------------	-------------------------

For Drawings Tel: 020 3542 1777

E-mail: plans@FastPlansUK.co.uk

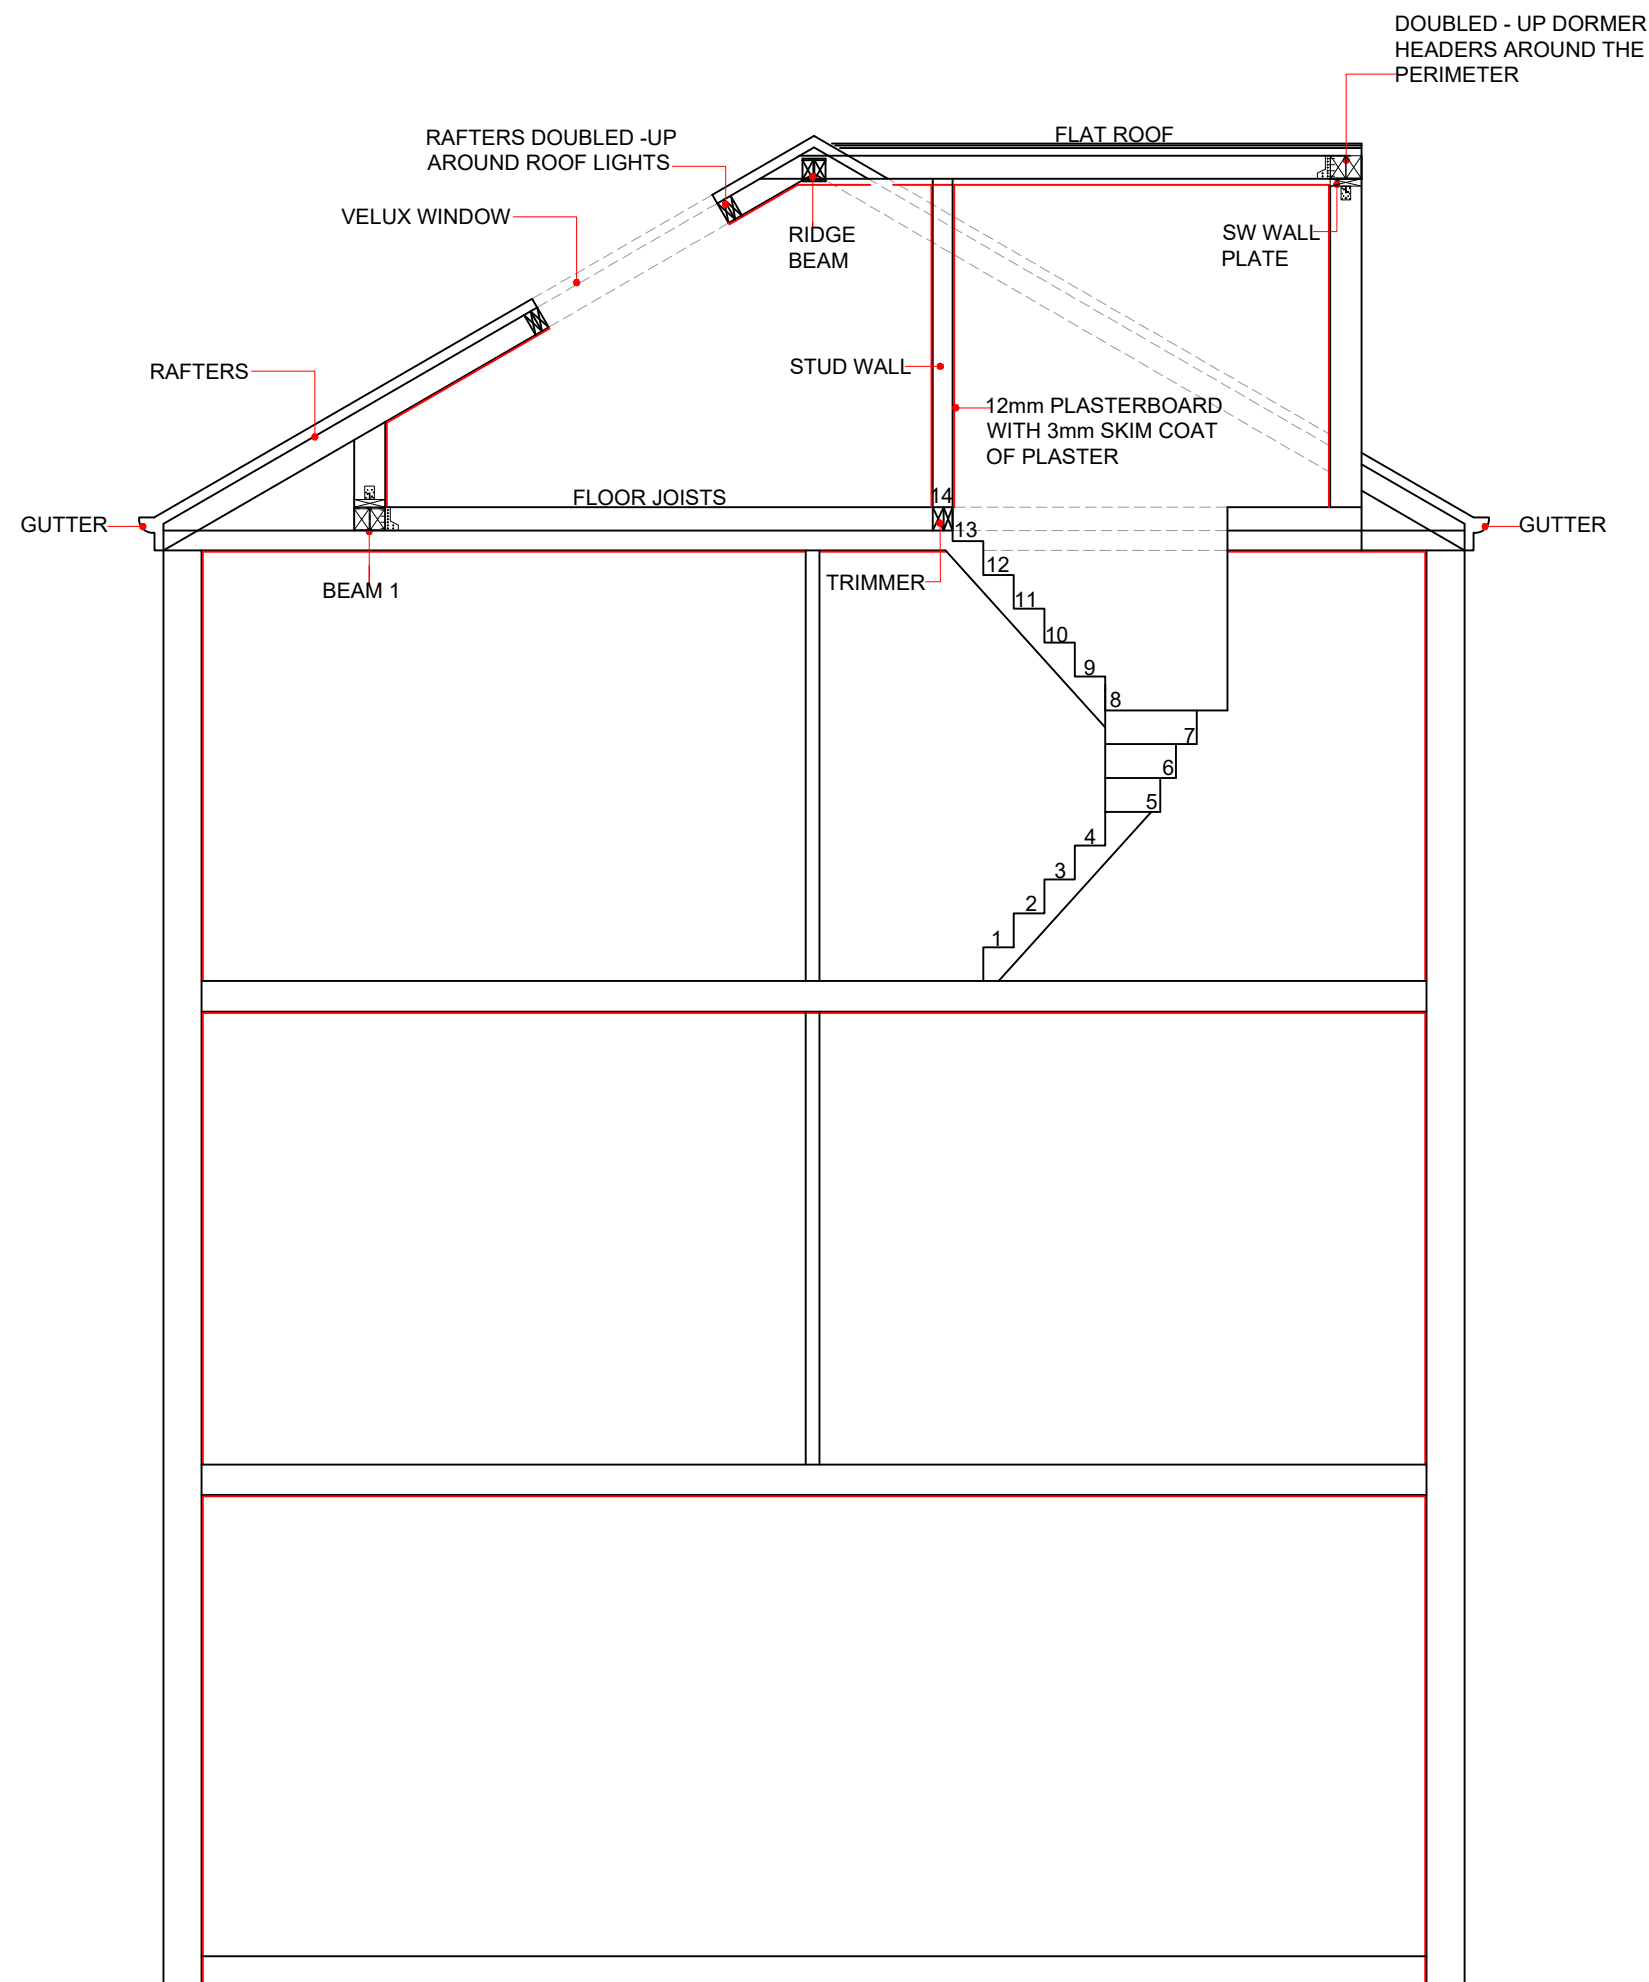

www.FastPlansUK.co.uk

Project: Loft Conversion with
Dormer to Rear.

Address: 101 WOODSTOCK ROADN4 3EU

Scale: 1:50 @ A3 Dwg. no: A10

Drawn by: O.B.S Date Drawn: 14-APR-2023

For Drawings Tel: 020 3542 1777

E-mail: plans@FastPlansUK.co.uk

PROPOSED SECTION AA
SCALE 1:50