
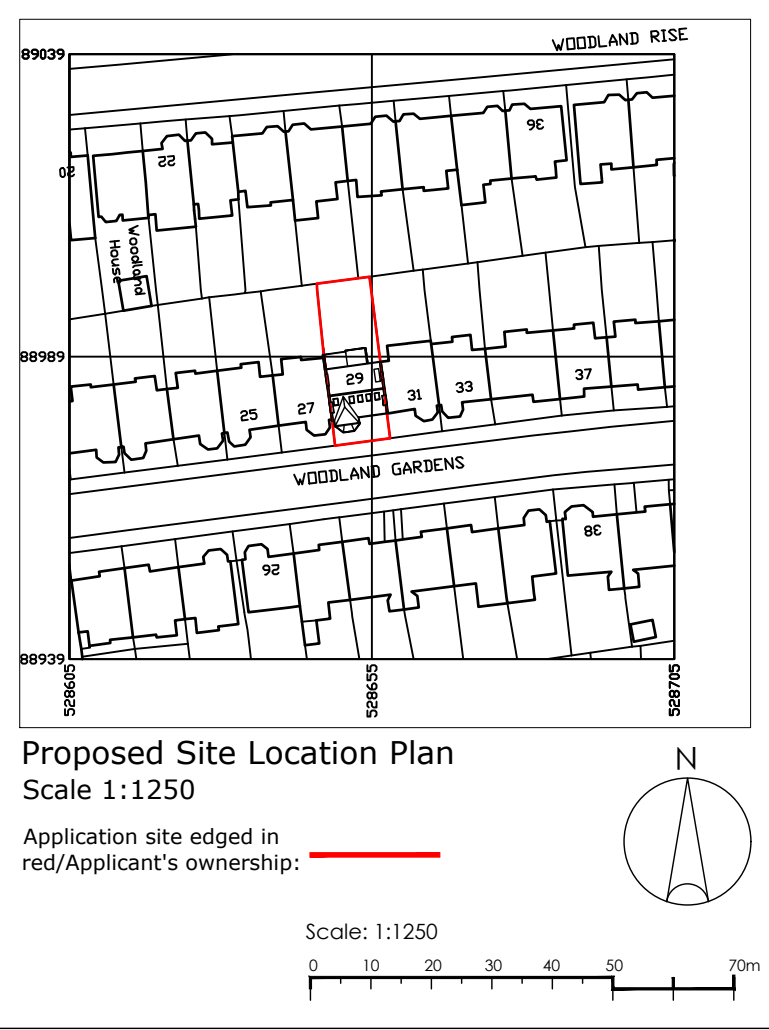


General Notes:
This drawing is based on current available information and should not be relied on as accurate measurements of usable space.

This drawing is the property of the E1WF Architecture and Copyright is reserved by them. The drawing is issued on condition that it is not copied or disclosed by or to any unauthorised persons without the prior consent in writing of the E1WF Architecture

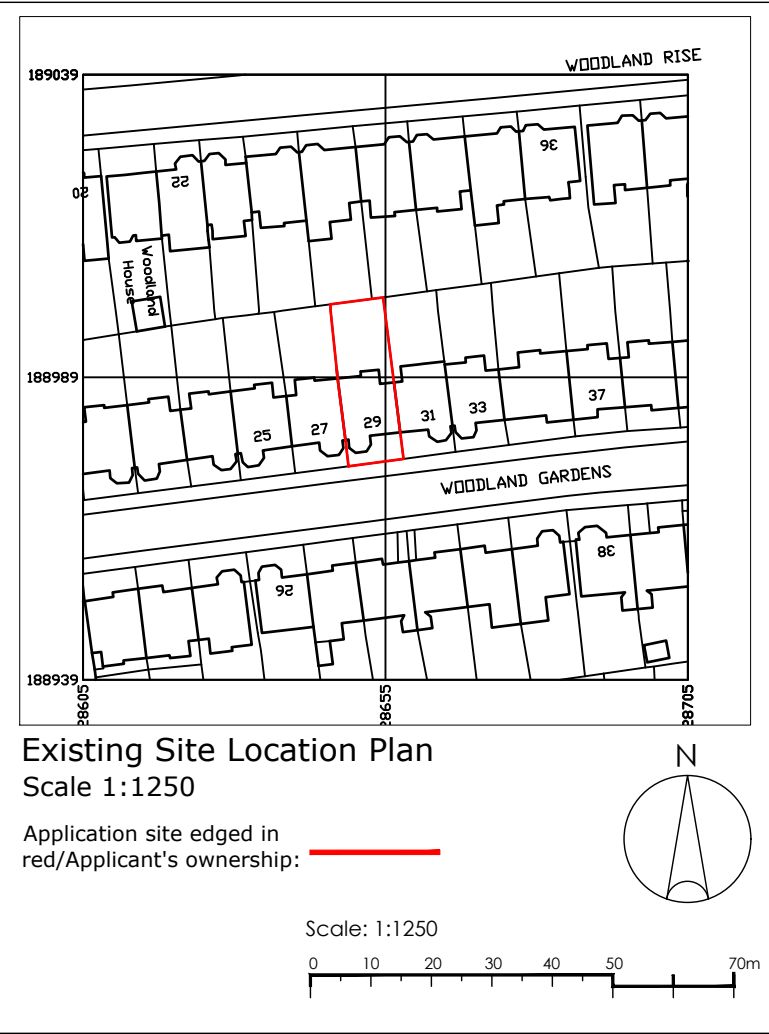

fallon architects

Project
29 Woodland Gardens,
N10 3UE

Title
Existing & Proposed Site Plan
Proposed Site Block Plan

Scale 1:1250 & 1:250 @ A3	
Drawn by: CC	Date 24/04/2023
Drawing No. P-2232.1-000	Revision

Fallon Architects, Tobacco Dock, London E1W 2SF
declanfallon@e1wfarchitecture.com 07920181490
www.fallon-architects.com instagram: fallon_architects