



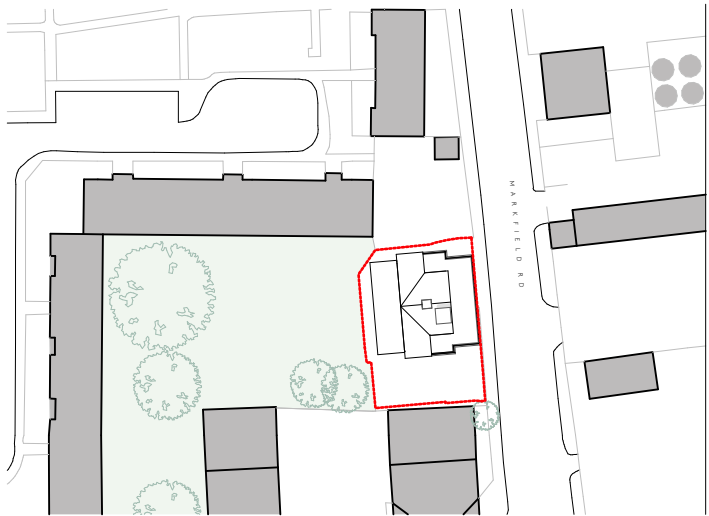

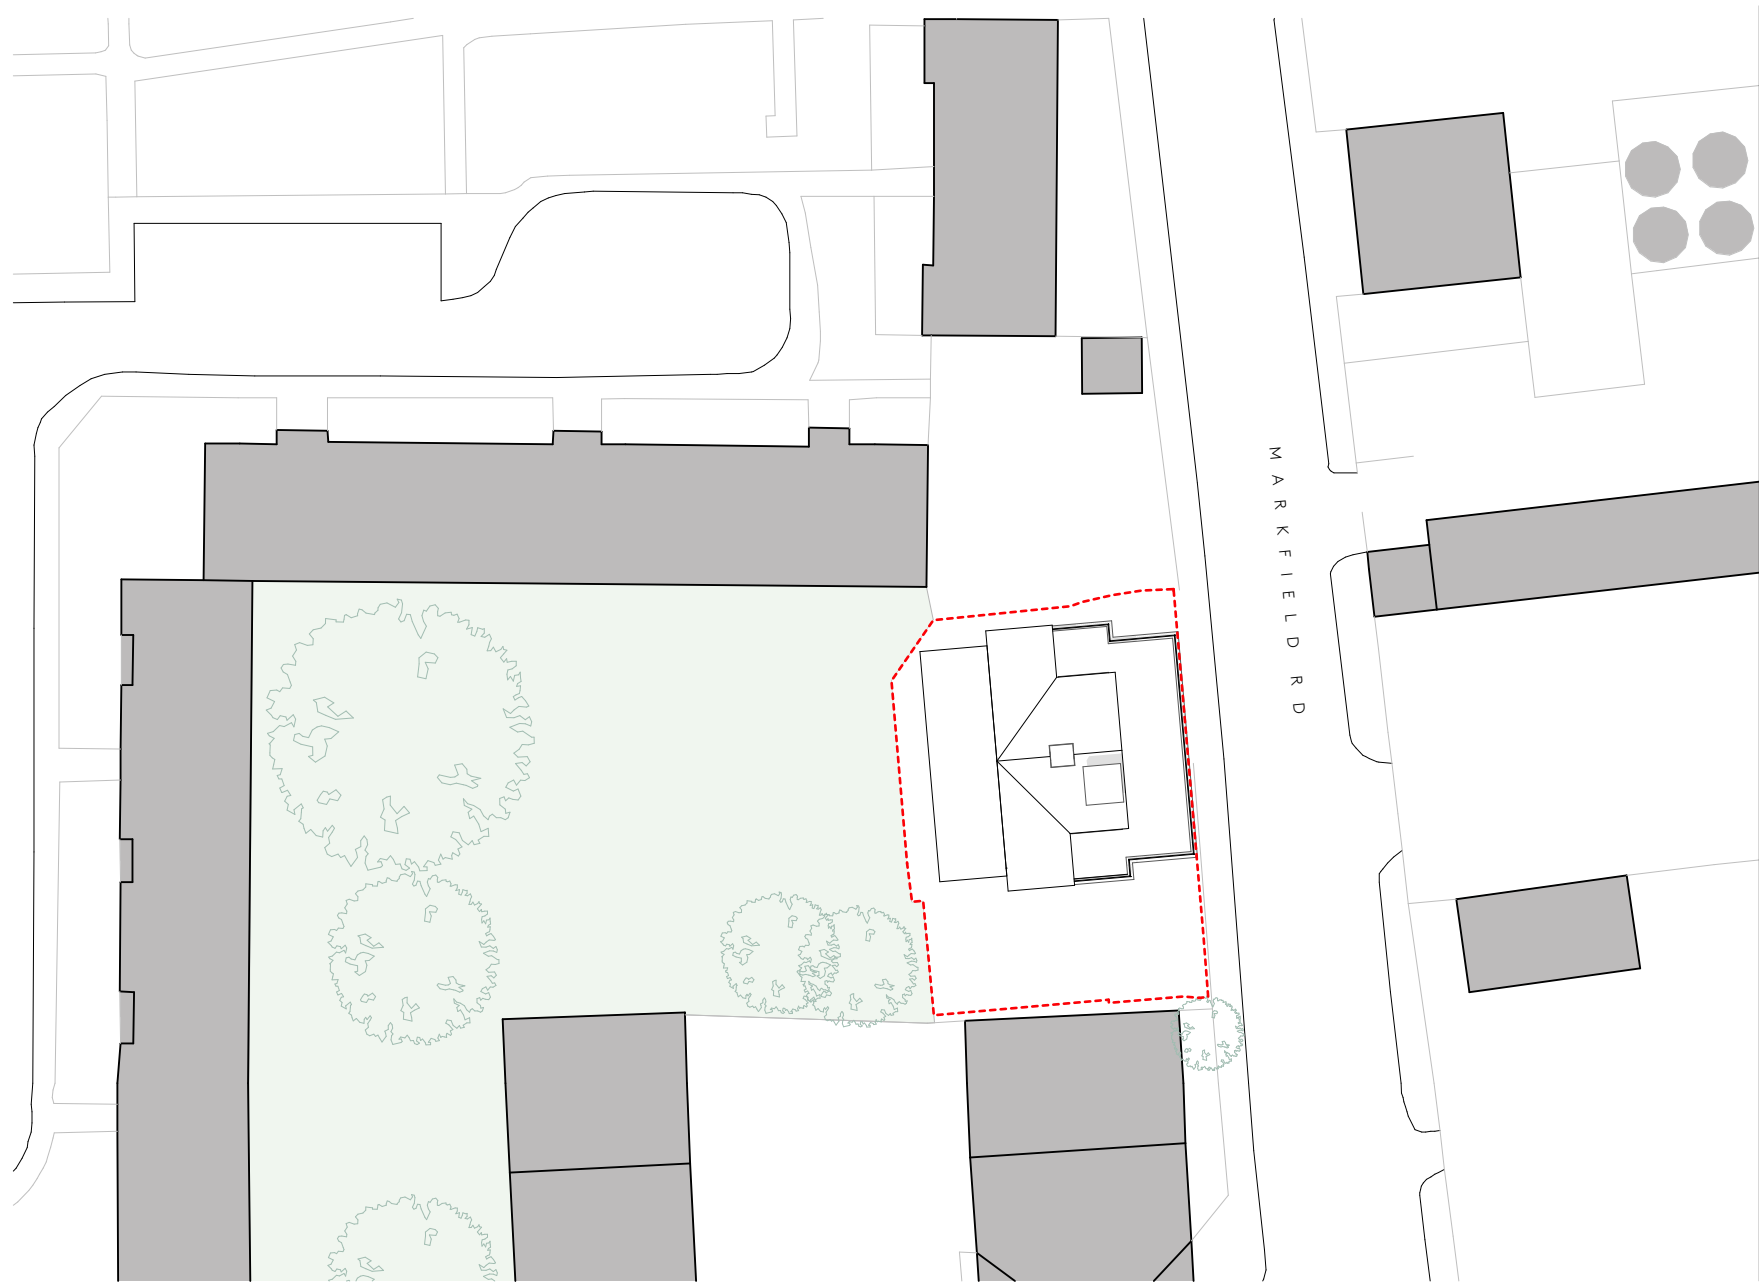



23 Vyner Street, London E2 9DG
Ph: 0203 770 9780
www.ackroydlowrie.com

NOTE

DO NOT SCALE FROM THIS DRAWING.
DO NOT USE ANY AREAS INDICATED FOR EITHER VALUATION, PURCHASE SALE OR ANY OTHER FORM OF LEGALLY BINDING CONTRACT.
DO NOT REPRODUCE ANY PART OF THIS DRAWING WITHOUT PRIOR WRITTEN CONSENT. THIS DRAWING REMAINS THE COPYRIGHT OF ACKROYD LOWRIE LTD.

KEY

Site boundary

01020m

1:500

N

LOCATION

ISSUE

Rev.	Date	Comment
P1	09/05/2023	

PROJECT

940 - Grove Court

CLIENT
Rontades Ltd

DRAWING NO.

940-002


DRAWING


Existing Site Plan


REVISION


P1


Drawn	Checked	Current Stage	Scale	Date	Issue Set
SM	AR	Planning	1:500@A3	09/05/2023	P1

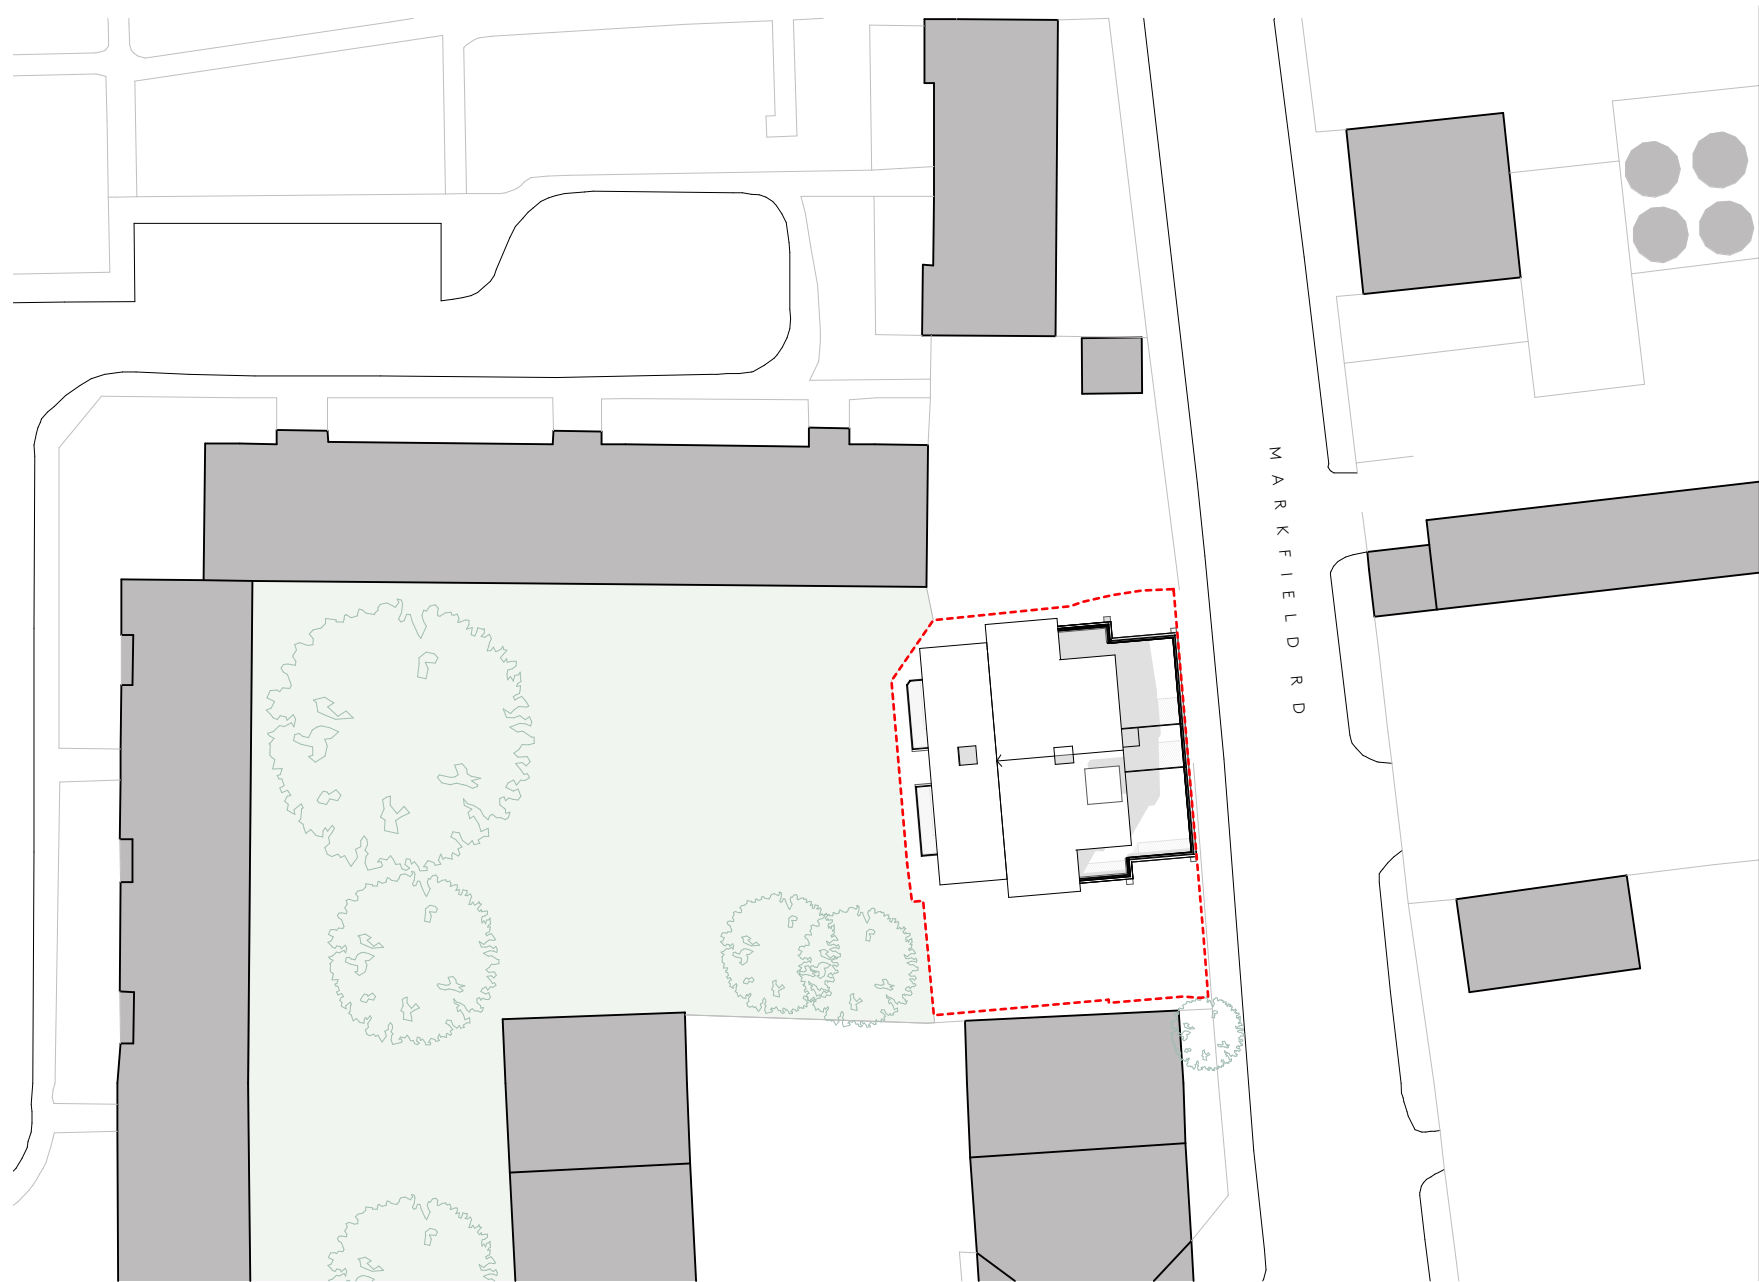


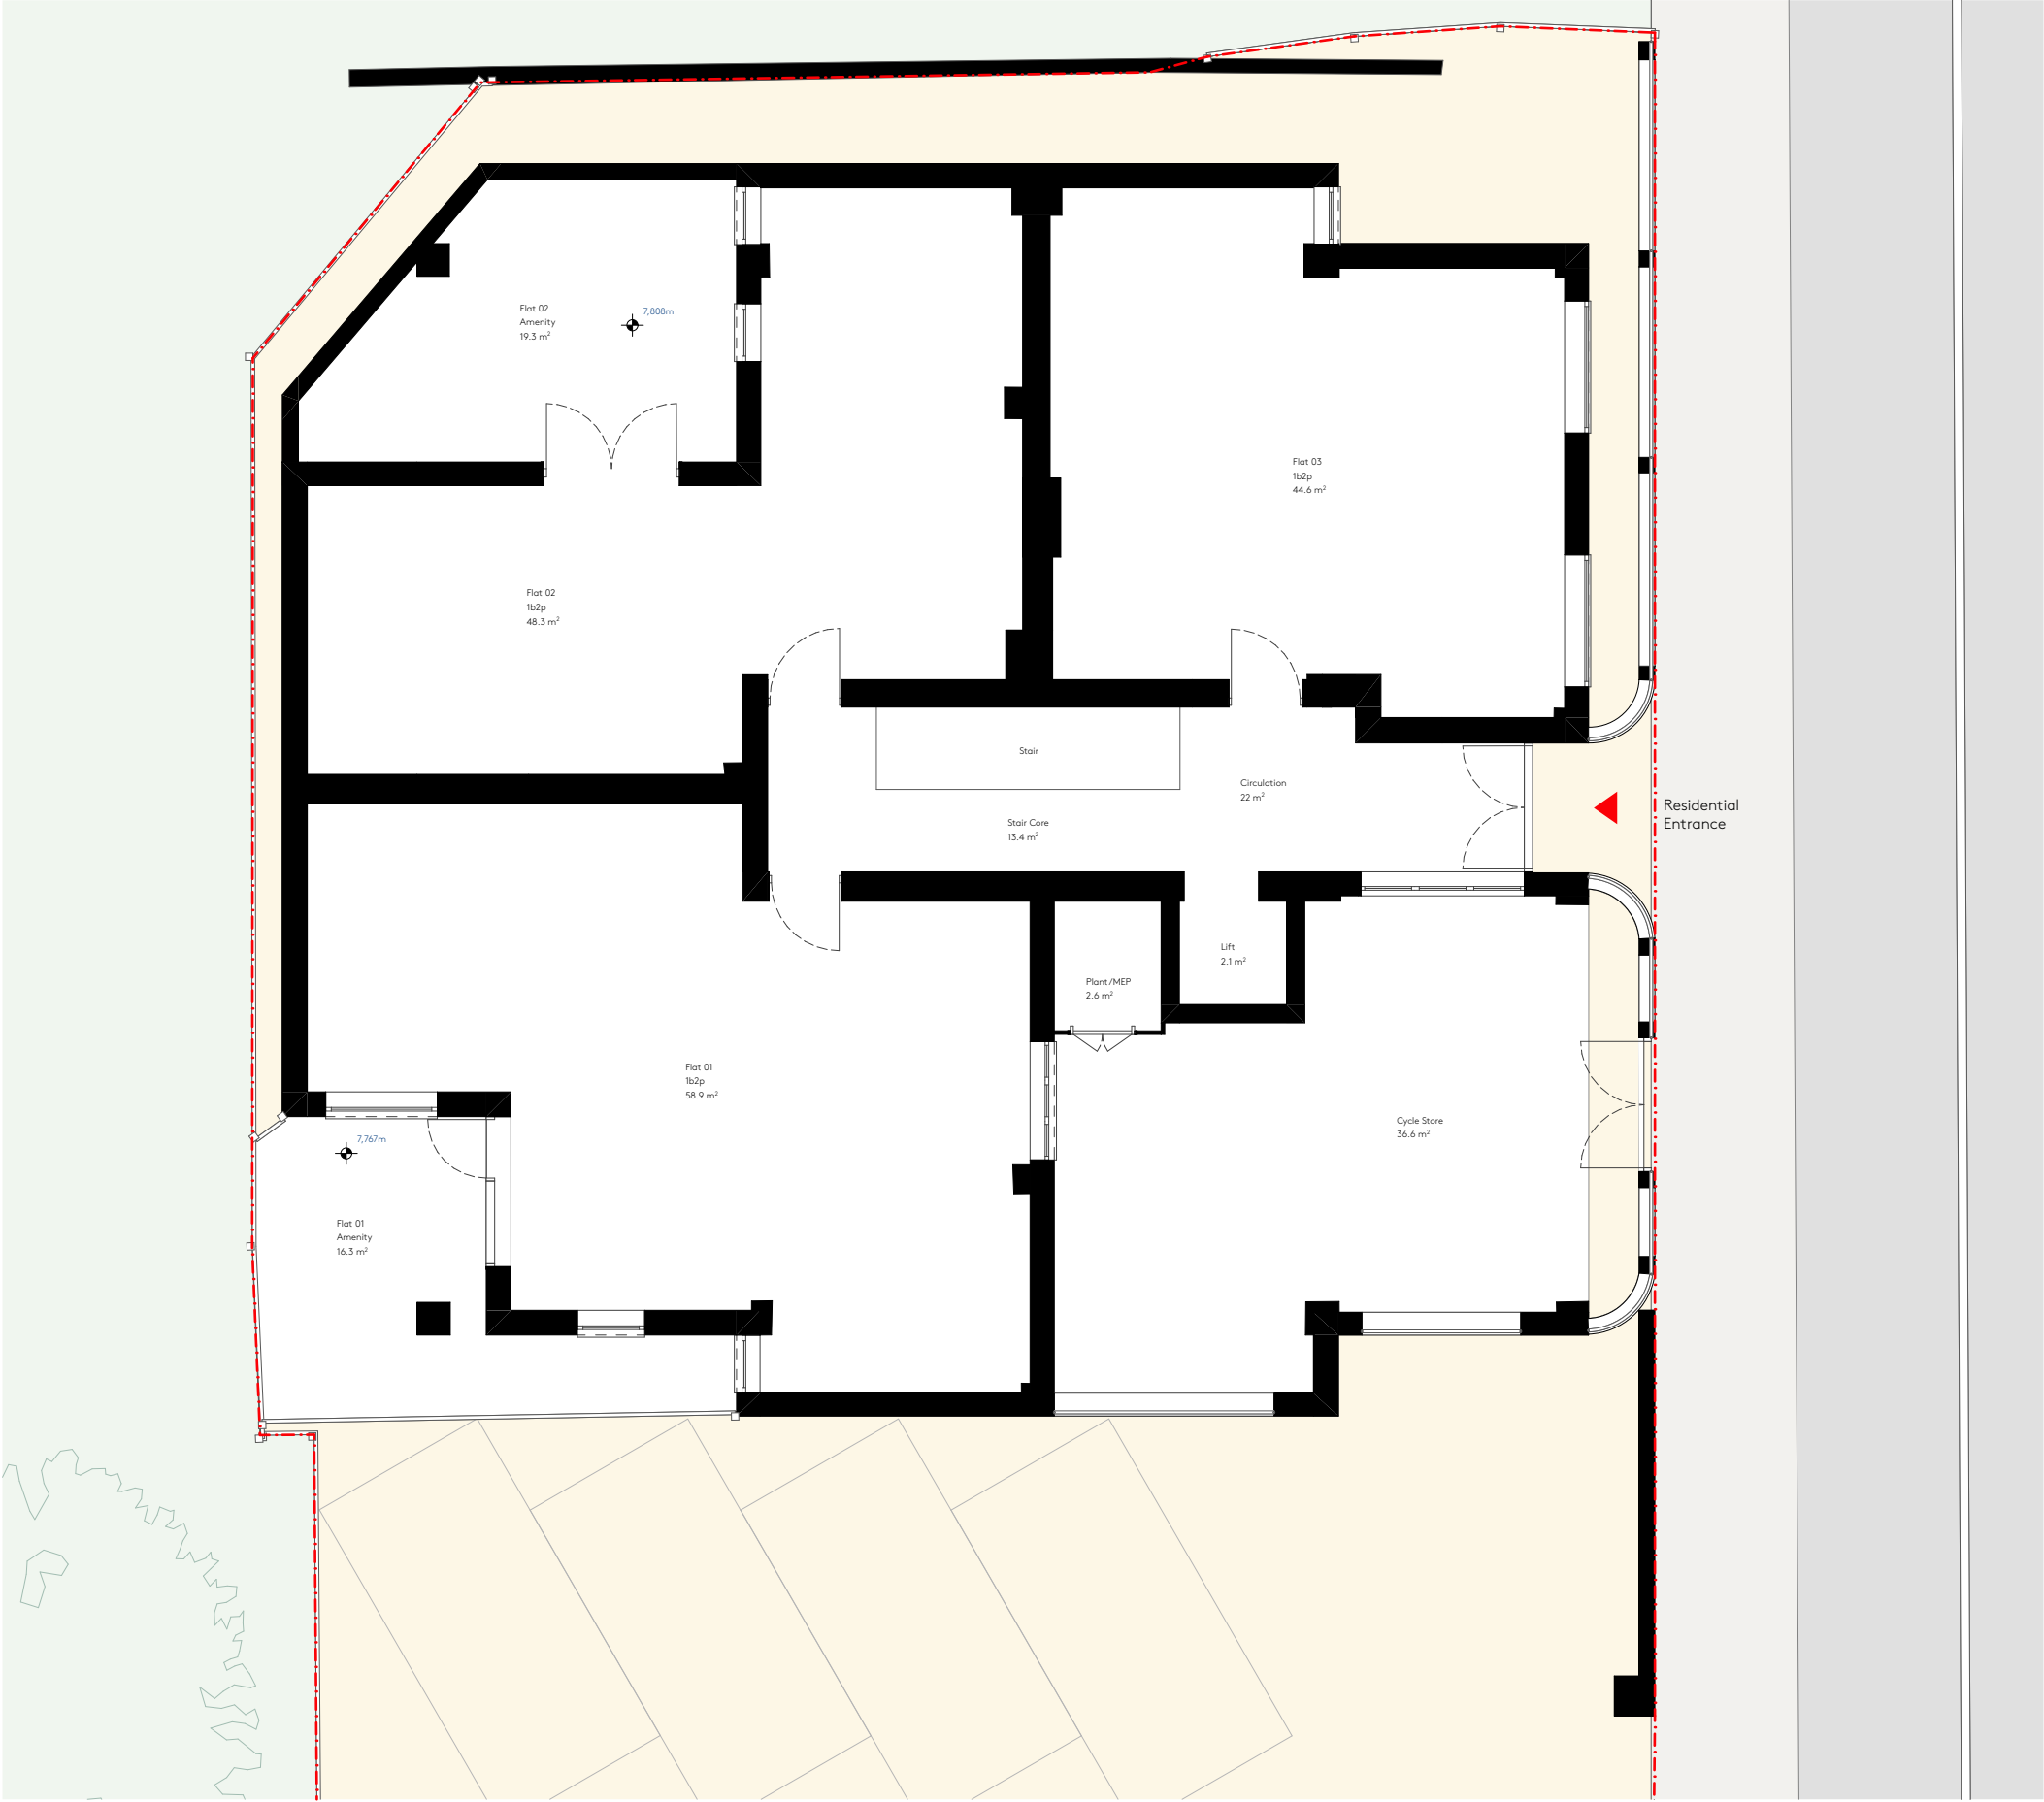

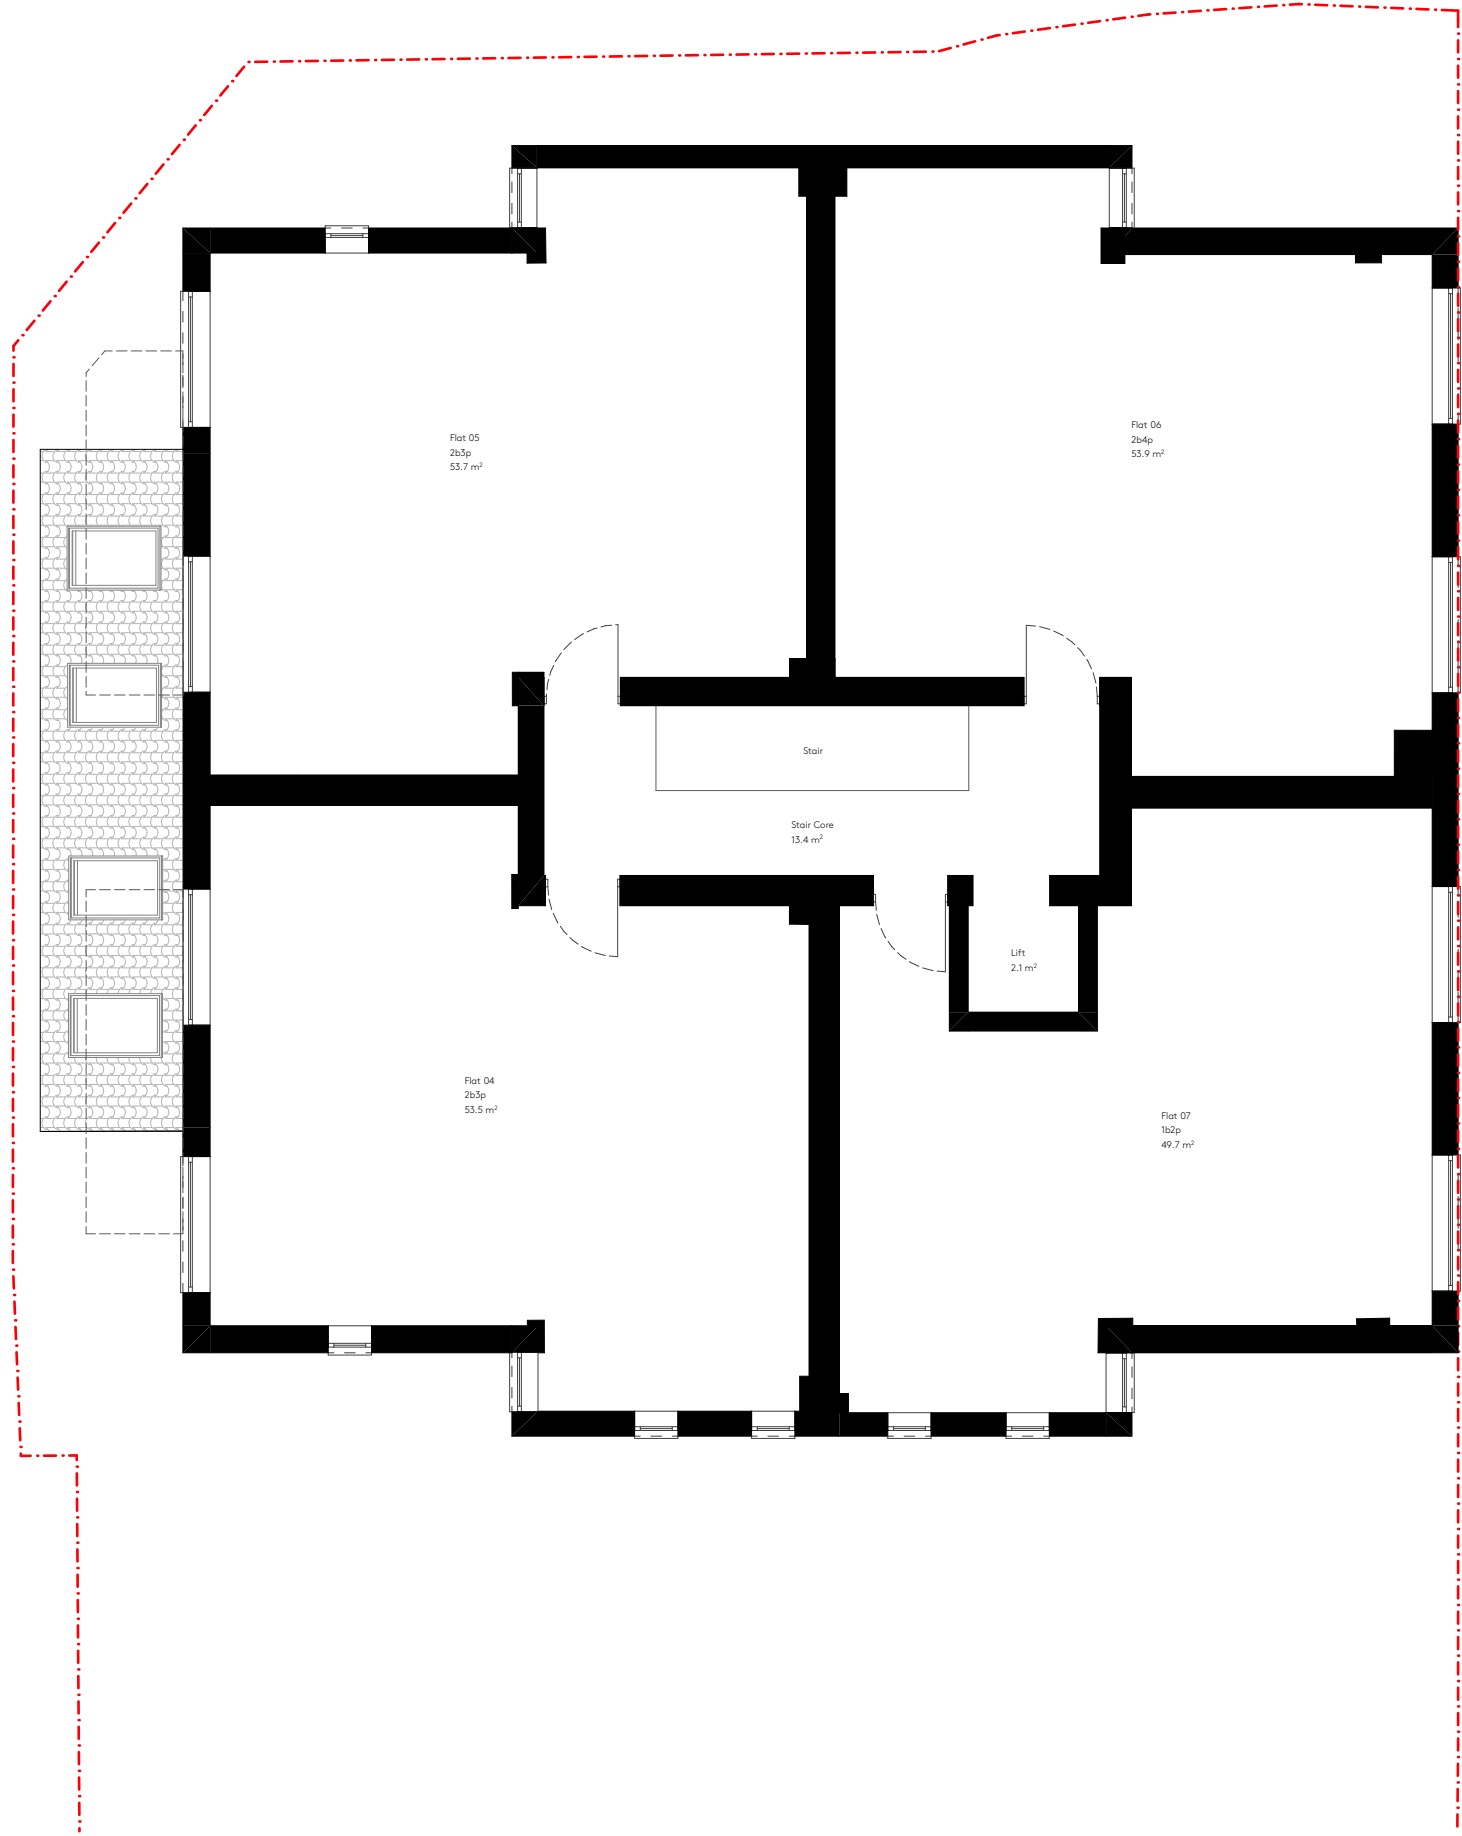

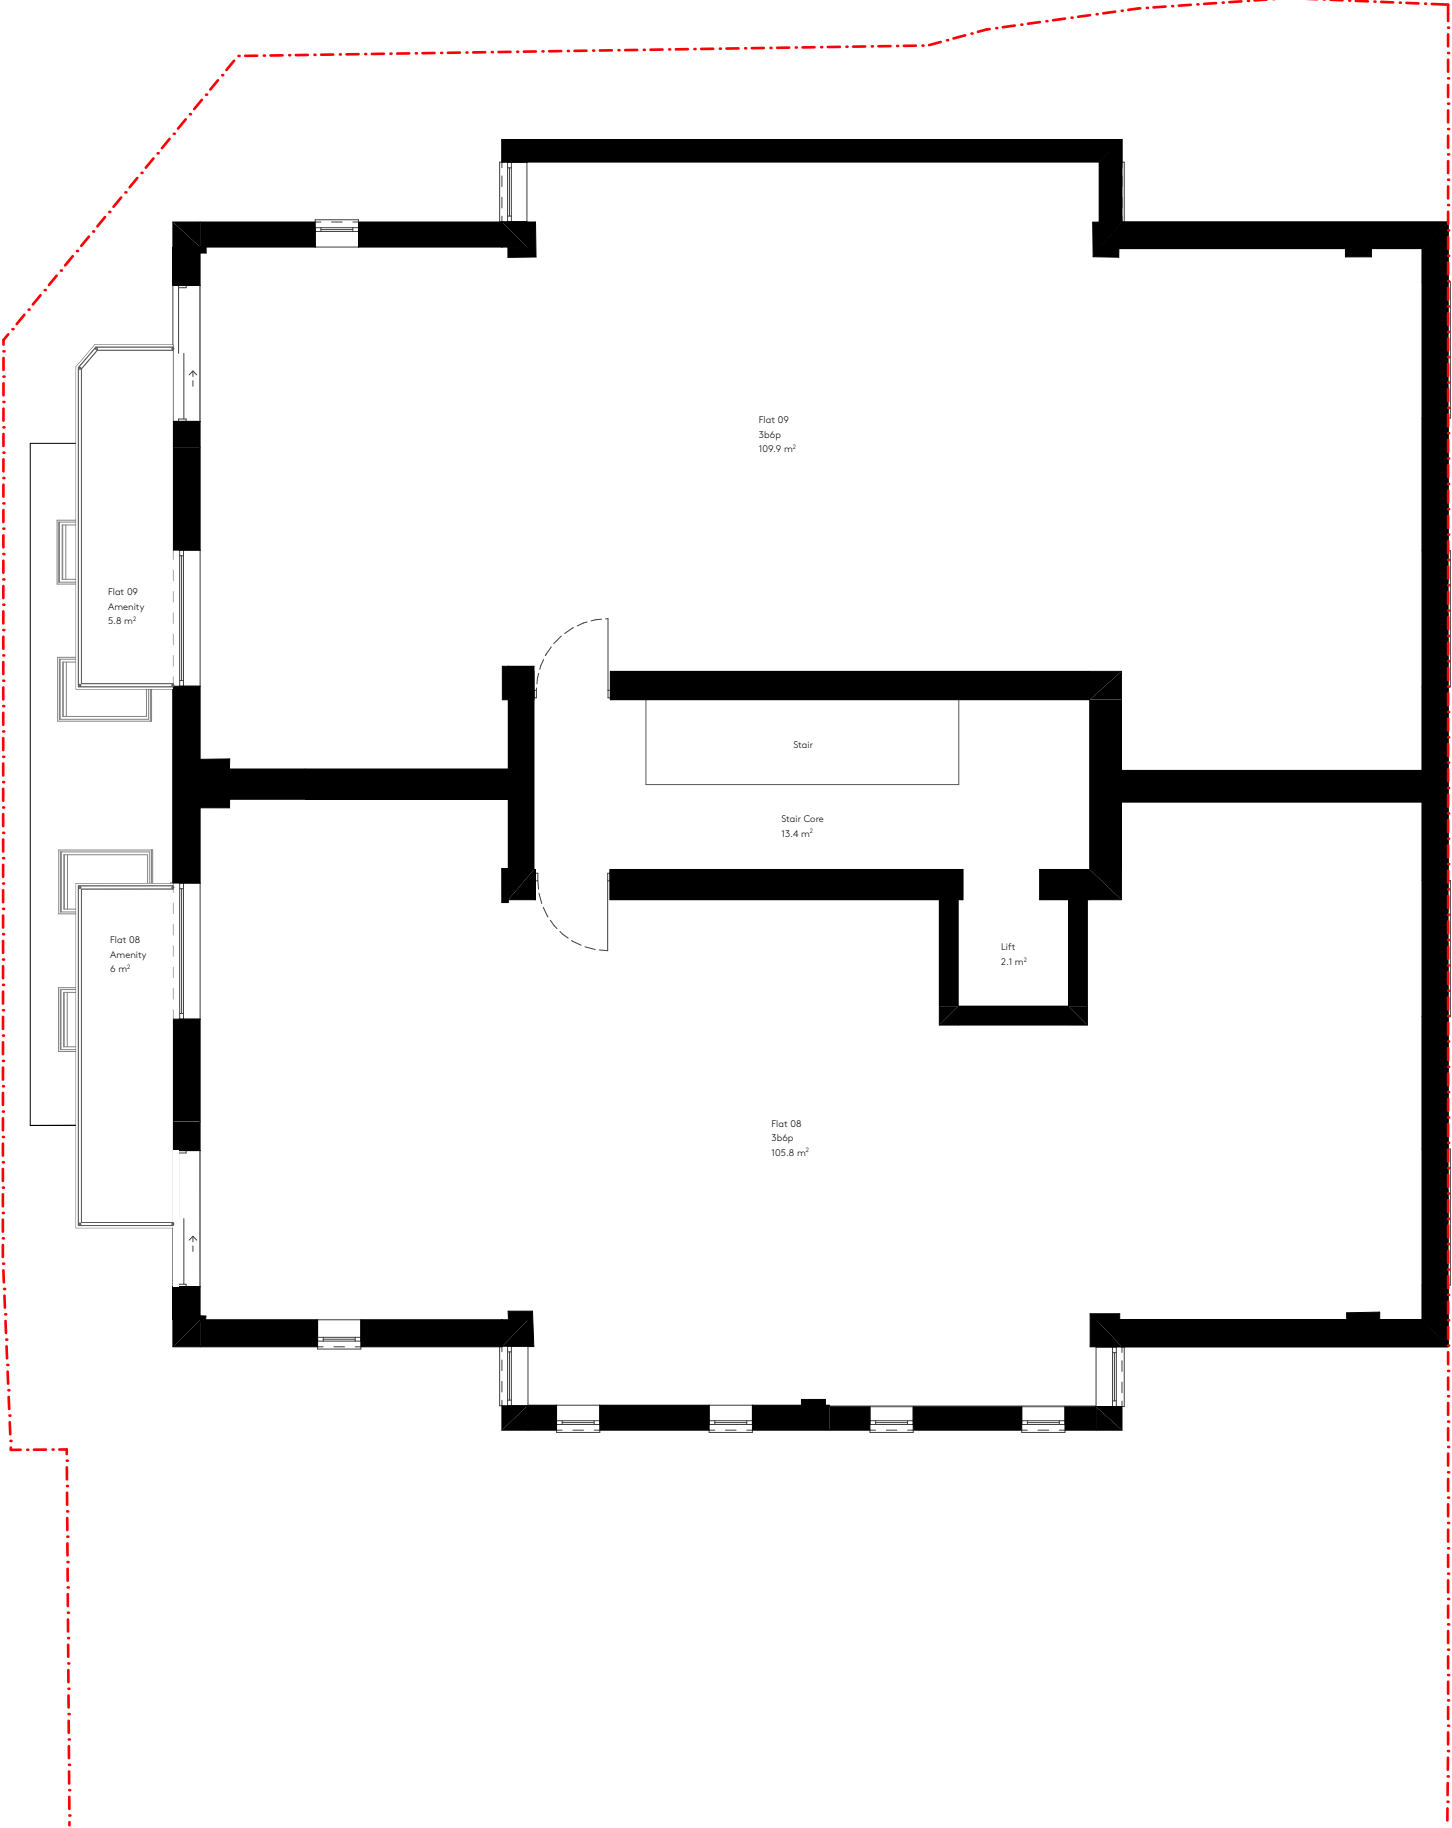

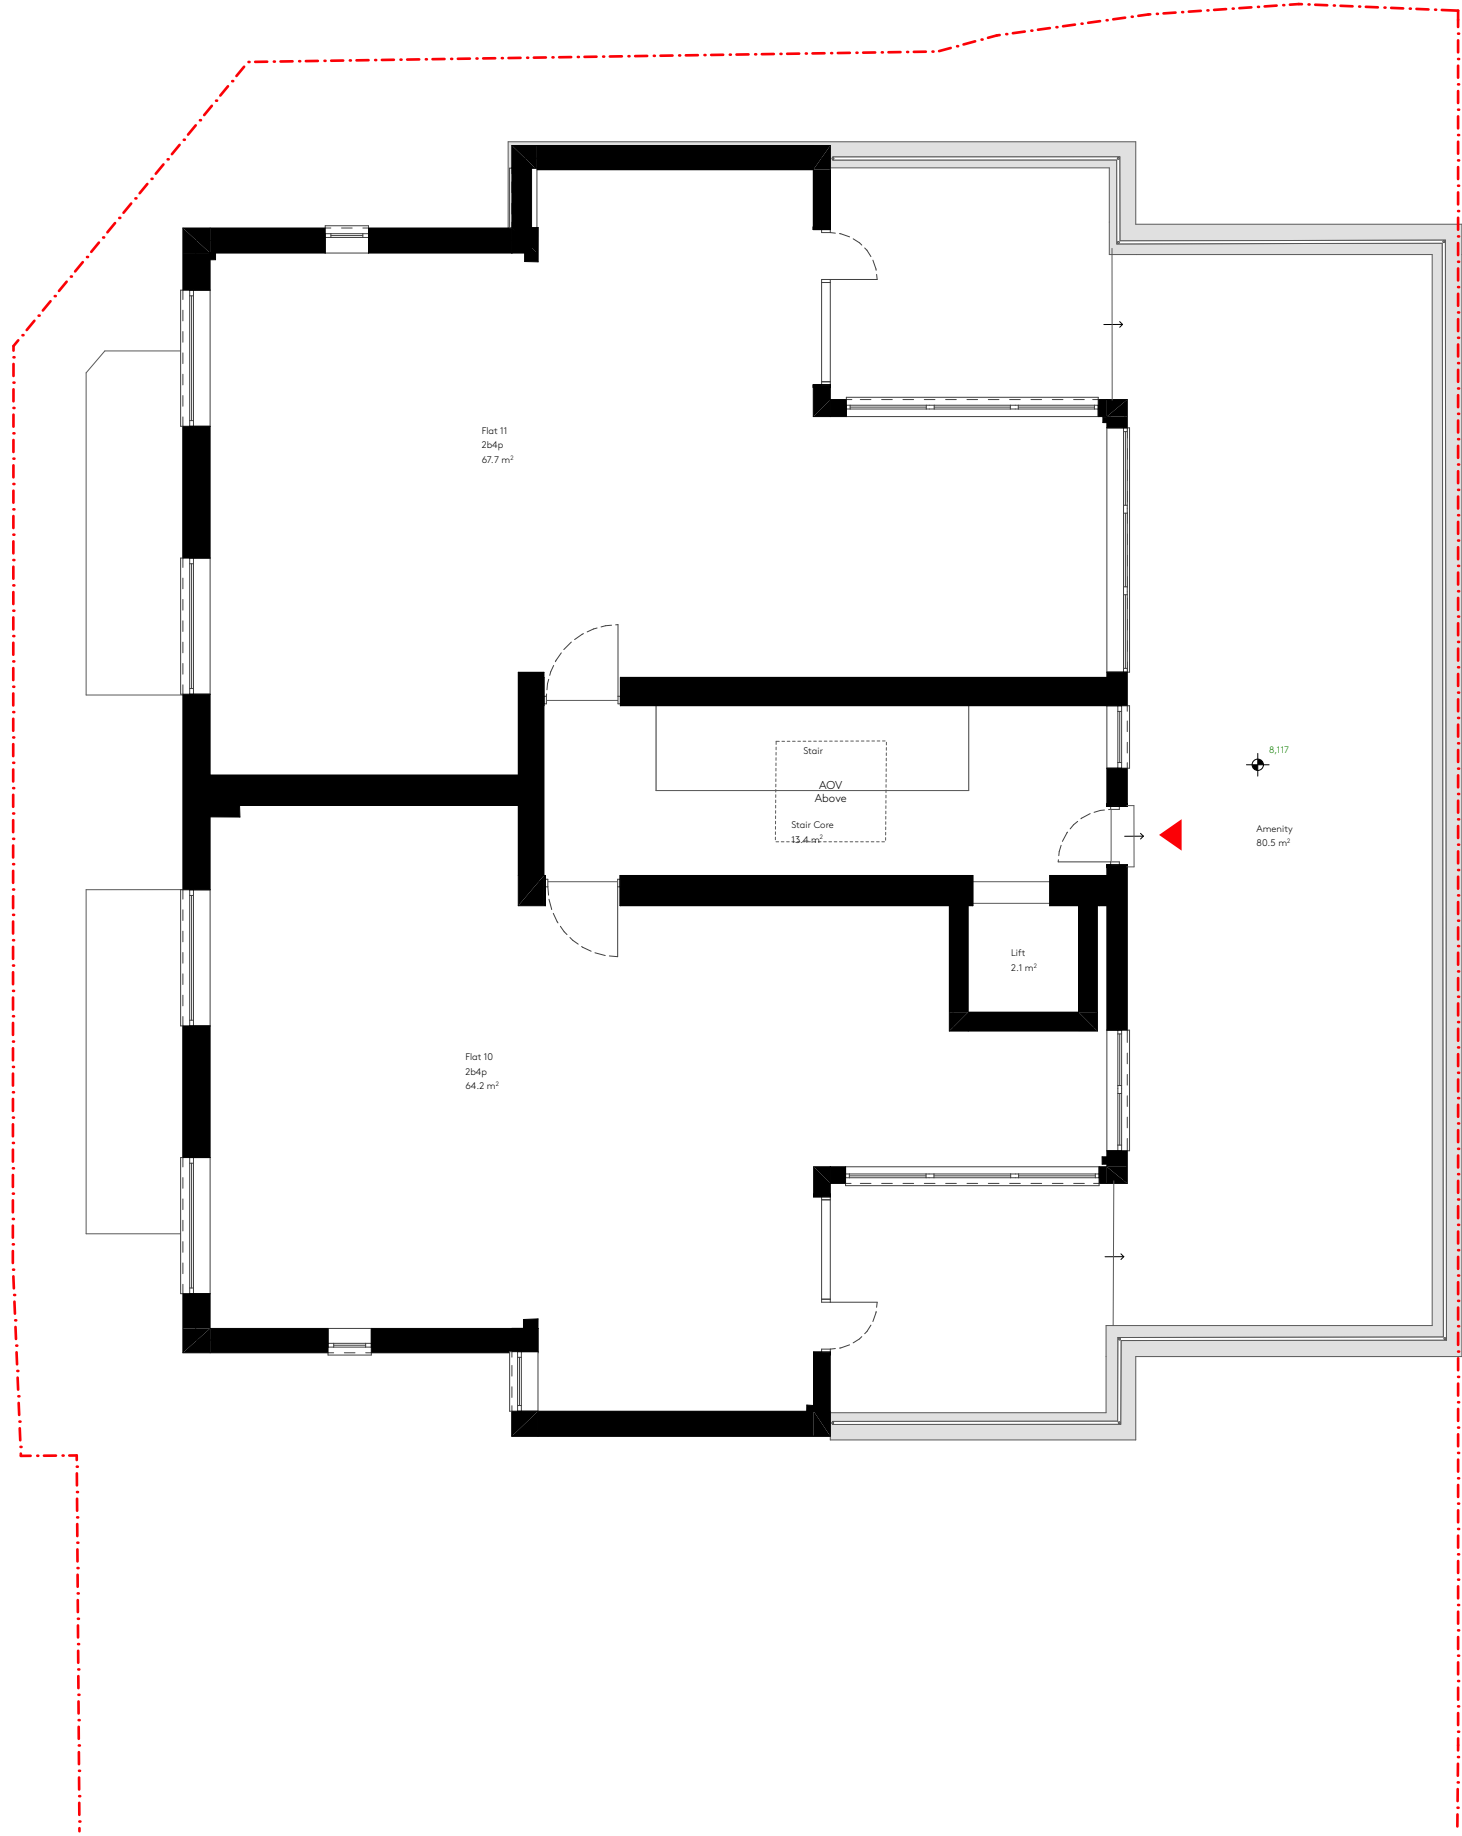

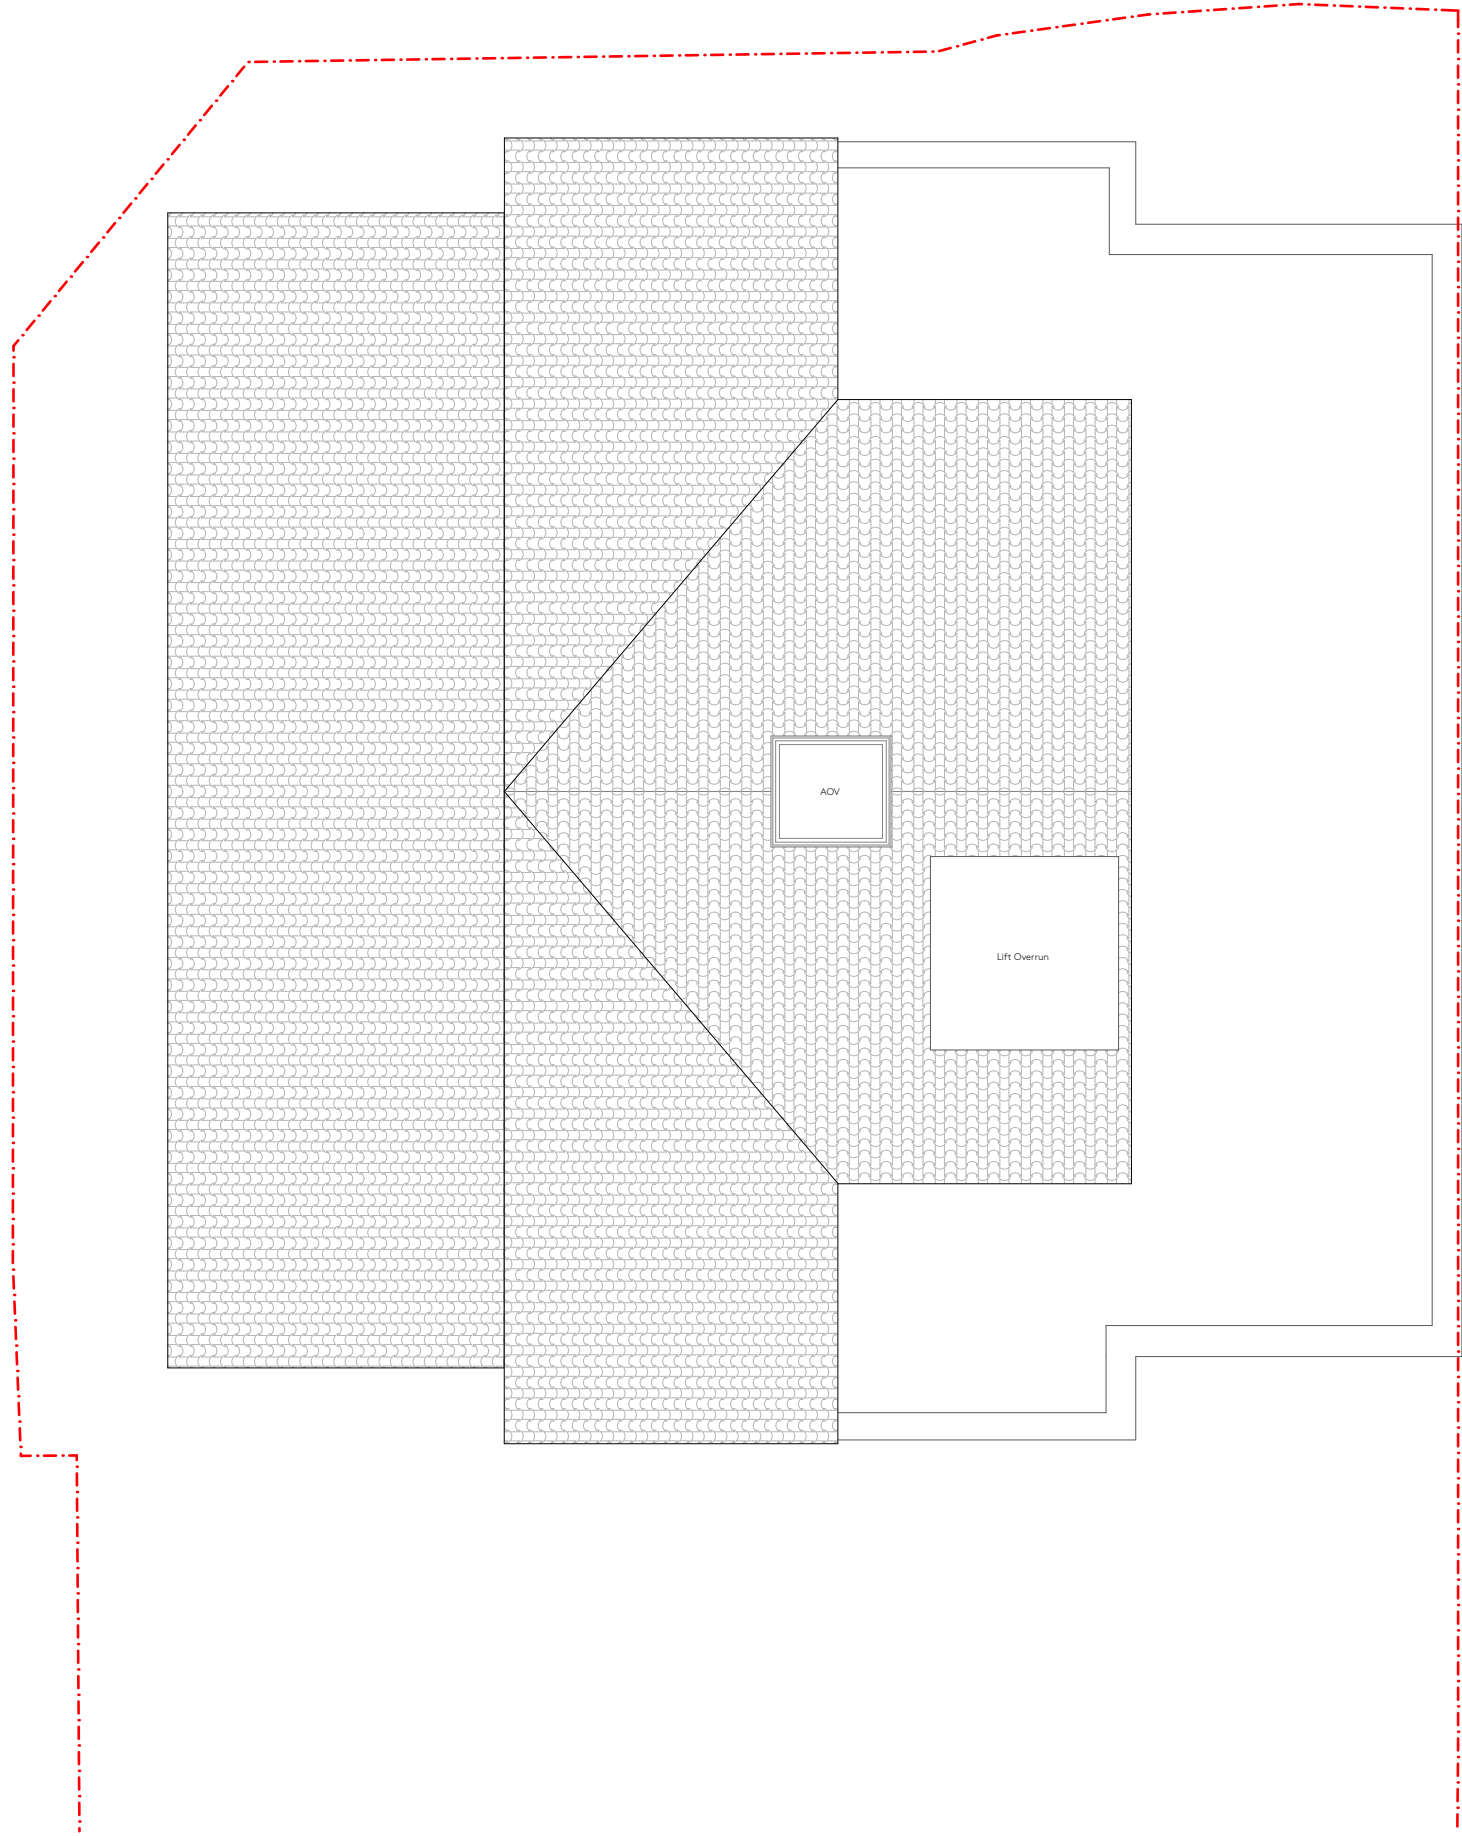




23 Vyner Street, London E2 9DG
Ph: 0203 770 9780
www.ackroydlowrie.com

NOTE


DO NOT SCALE FROM THIS DRAWING.
DO NOT USE ANY AREAS INDICATED FOR EITHER VALUATION, PURCHASE SALE OR ANY OTHER FORM OF LEGALLY BINDING CONTRACT.
DO NOT REPRODUCE ANY PART OF THIS DRAWING WITHOUT PRIOR WRITTEN CONSENT. THIS DRAWING REMAINS THE COPYRIGHT OF ACKROYD LOWRIE LTD.

KEY

Site boundary

 

LOCATION

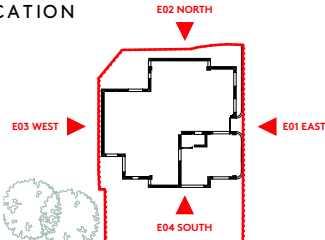

ISSUE

Rev.	Date	Comment
P1	09/05/2023	

PROJECT
940 - Grove Court


CLIENT
Rontades Ltd

DRAWING NO.
940-020

DRAWING
Existing East Elevation

REVISION
P1

Drawn SM	Checked AR	Current Stage Planning	Scale 1:100@A3	Date 09/05/2023	Issue Set P1
-------------	---------------	---------------------------	-------------------	--------------------	-----------------

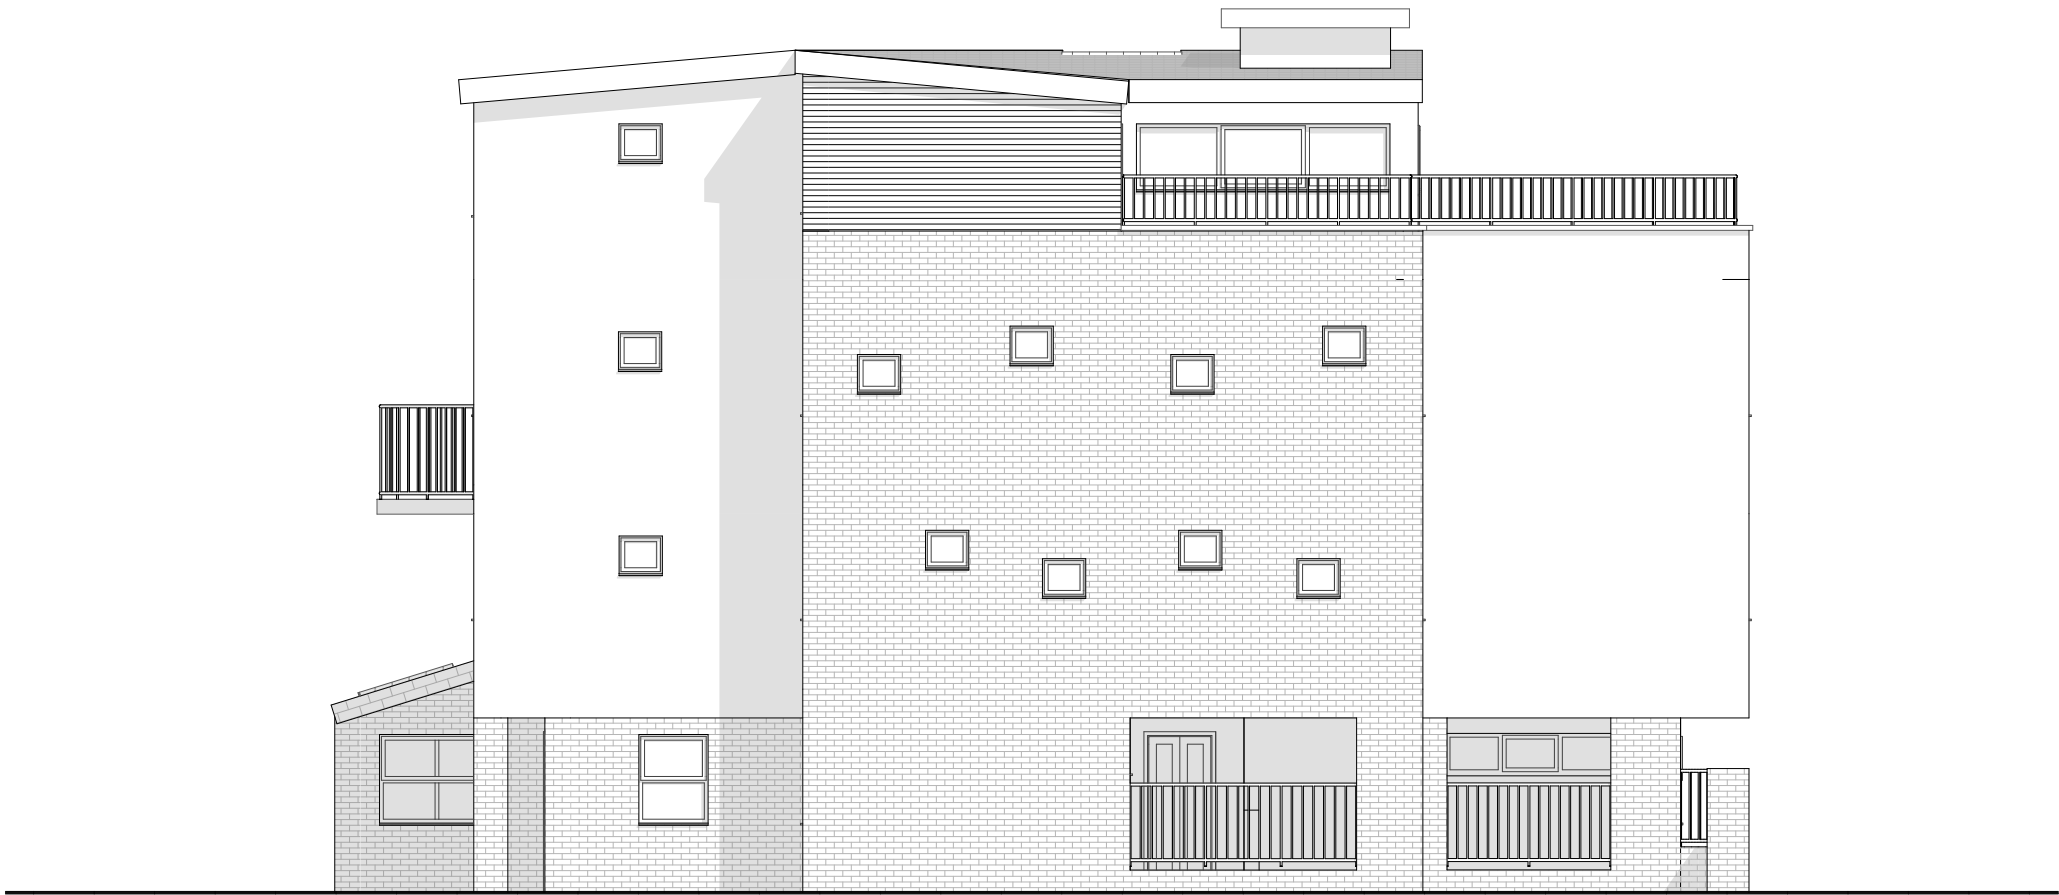

Ackroyd Lowrie 23 Vyner Street, London E2 9DG Ph: 0203 770 9780 www.ackroydlowrie.com	NOTE DO NOT SCALE FROM THIS DRAWING. DO NOT USE ANY AREAS INDICATED FOR EITHER VALUATION, PURCHASE, SALE OR ANY OTHER FORM OF LEGALLY BINDING CONTRACT. DO NOT REPRODUCE ANY PART OF THIS DRAWING WITHOUT PRIOR WRITTEN CONSENT. THIS DRAWING REMAINS THE COPYRIGHT OF ACKROYD LOWRIE LTD.	KEY Site boundary 015m 1:100	LOCATION E03 WEST E02 NORTH E01 EAST E04 SOUTH	ISSUE <table><tr><th>Rev.</th><th>Date</th><th>Comment</th></tr><tr><td>P1</td><td>09/05/2023</td><td></td></tr><tr><td></td><td></td><td></td></tr><tr><td></td><td></td><td></td></tr><tr><td></td><td></td><td></td></tr><tr><td></td><td></td><td></td></tr></table>	Rev.	Date	Comment	P1	09/05/2023														PROJECT 940 - Grove Court	CLIENT Rontades Ltd
	Rev.	Date	Comment																					
	P1	09/05/2023																						
DRAWING NO. 940-021	DRAWING Existing South Elevation	REVISION P1																						
Drawn SM	Checked AR	Current Stage Planning	Scale 1:100@A3	Date 09/05/2023	Issue Set P1																			





Ackroyd

Lowrie

23 Vyner Street, London E2 9DG

Ph: 0203 770 9780

www.ackroydlowrie.com

NOTE

DO NOT SCALE FROM THIS DRAWING.

DO NOT USE ANY AREAS INDICATED FOR EITHER VALUATION, PURCHASE SALE OR ANY OTHER FORM OF LEGALLY BINDING CONTRACT.

DO NOT REPRODUCE ANY PART OF THIS DRAWING WITHOUT PRIOR WRITTEN CONSENT. THIS DRAWING REMAINS THE COPYRIGHT OF ACKROYD LOWRIE LTD.


KEY

Site boundary

015m

1:100


LOCATION

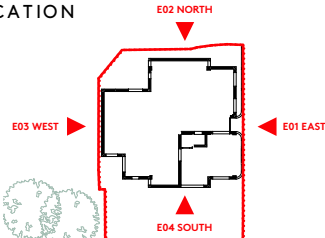

ISSUE

Rev.	Date	Comment
P1	09/05/2023	

PROJECT		CLIENT			
940 - Grove Court		Rontades Ltd			
DRAWING NO.		DRAWING		REVISION	
940-022		Existing West Elevation		P1	
Drawn	Checked	Current Stage	Scale	Date	Issue Set
SM	AR	Planning	1:100@A3	09/05/2023	P1

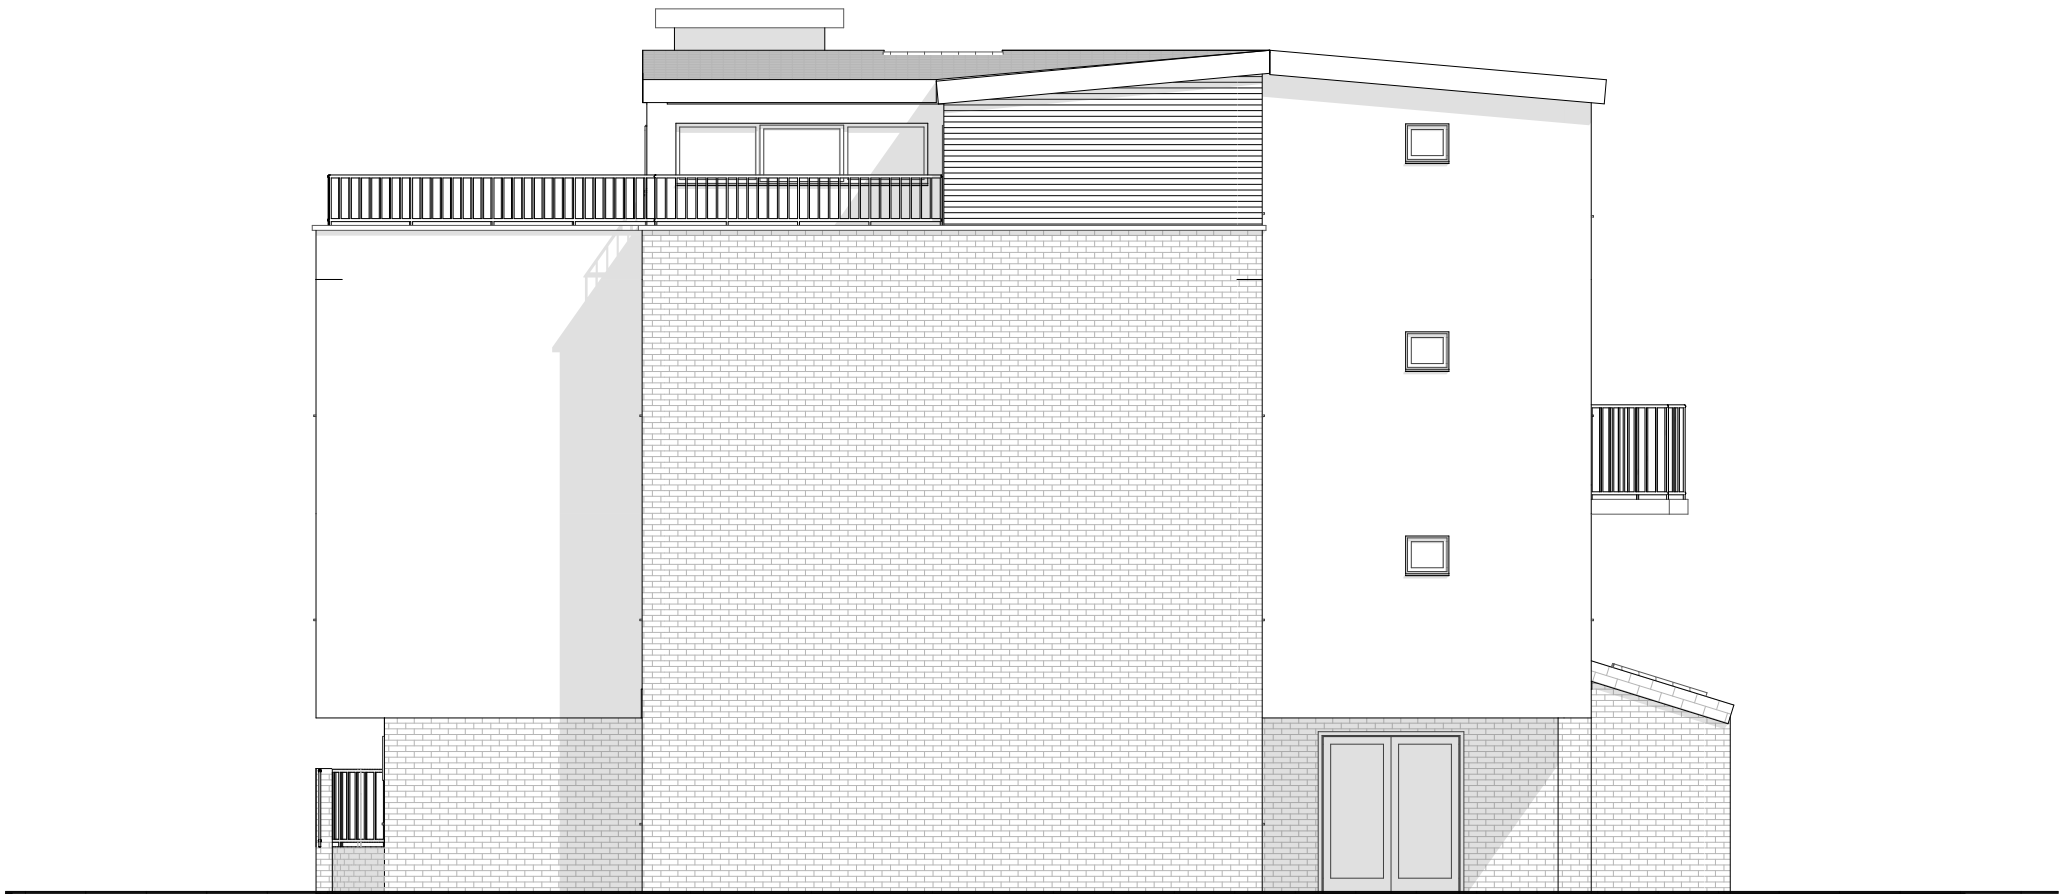


23 Vyner Street, London E2 9DG
Ph: 0203 770 9780
www.ackroydlowrie.com

NOTE


DO NOT SCALE FROM THIS DRAWING.
DO NOT USE ANY AREAS INDICATED
FOR EITHER VALUATION, PURCHASE
SALE OR ANY OTHER FORM OF
LEGALLY BINDING CONTRACT.
DO NOT REPRODUCE ANY PART OF
THIS DRAWING WITHOUT PRIOR
WRITTEN CONSENT. THIS DRAWING
REMAINS THE COPYRIGHT OF
ACKROYD LOWRIE LTD.

KEY

--- Site boundary

 

LOCATION

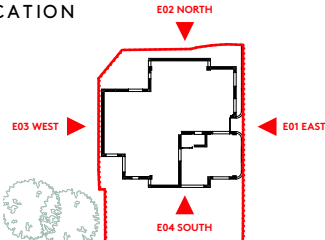

ISSUE

Rev.	Date	Comment
P1	09/05/2023	

PROJECT
940 - Grove Court

CLIENT
Rontades Ltd

DRAWING NO.
940-023


DRAWING
Existing North Elevation

REVISION
P1

Drawn	Checked	Current Stage	Scale	Date	Issue Set
SM	AR	Planning	1:100@A3	09/05/2023	P1



Ackroyd Lowrie 23 Vyner Street, London E2 9DG Ph: 0203 770 9780 www.ackroydlowrie.com	NOTE DO NOT SCALE FROM THIS DRAWING. DO NOT USE ANY AREAS INDICATED FOR EITHER VALUATION, PURCHASE SALE OR ANY OTHER FORM OF LEGALLY BINDING CONTRACT. DO NOT REPRODUCE ANY PART OF THIS DRAWING WITHOUT PRIOR WRITTEN CONSENT. THIS DRAWING REMAINS THE COPYRIGHT OF ACKROYD LOWRIE LTD.	KEY Site boundary Existing structure 015m 1:100	LOCATION	ISSUE <table><tr><th>Rev.</th><th>Date</th><th>Comment</th></tr><tr><td>P1</td><td>09/05/2023</td><td></td></tr><tr><td></td><td></td><td></td></tr><tr><td></td><td></td><td></td></tr><tr><td></td><td></td><td></td></tr><tr><td></td><td></td><td></td></tr></table>	Rev.	Date	Comment	P1	09/05/2023														PROJECT 940 - Grove Court CLIENT Rontades Ltd
	Rev.	Date	Comment																				
	P1	09/05/2023																					
DRAWING NO. 940-030	DRAWING Existing Section AA	REVISION P1																					
Drawn SM	Checked AR	Current Stage Planning	Scale 1:100@A3	Date 09/05/2023	Issue Set P1																		

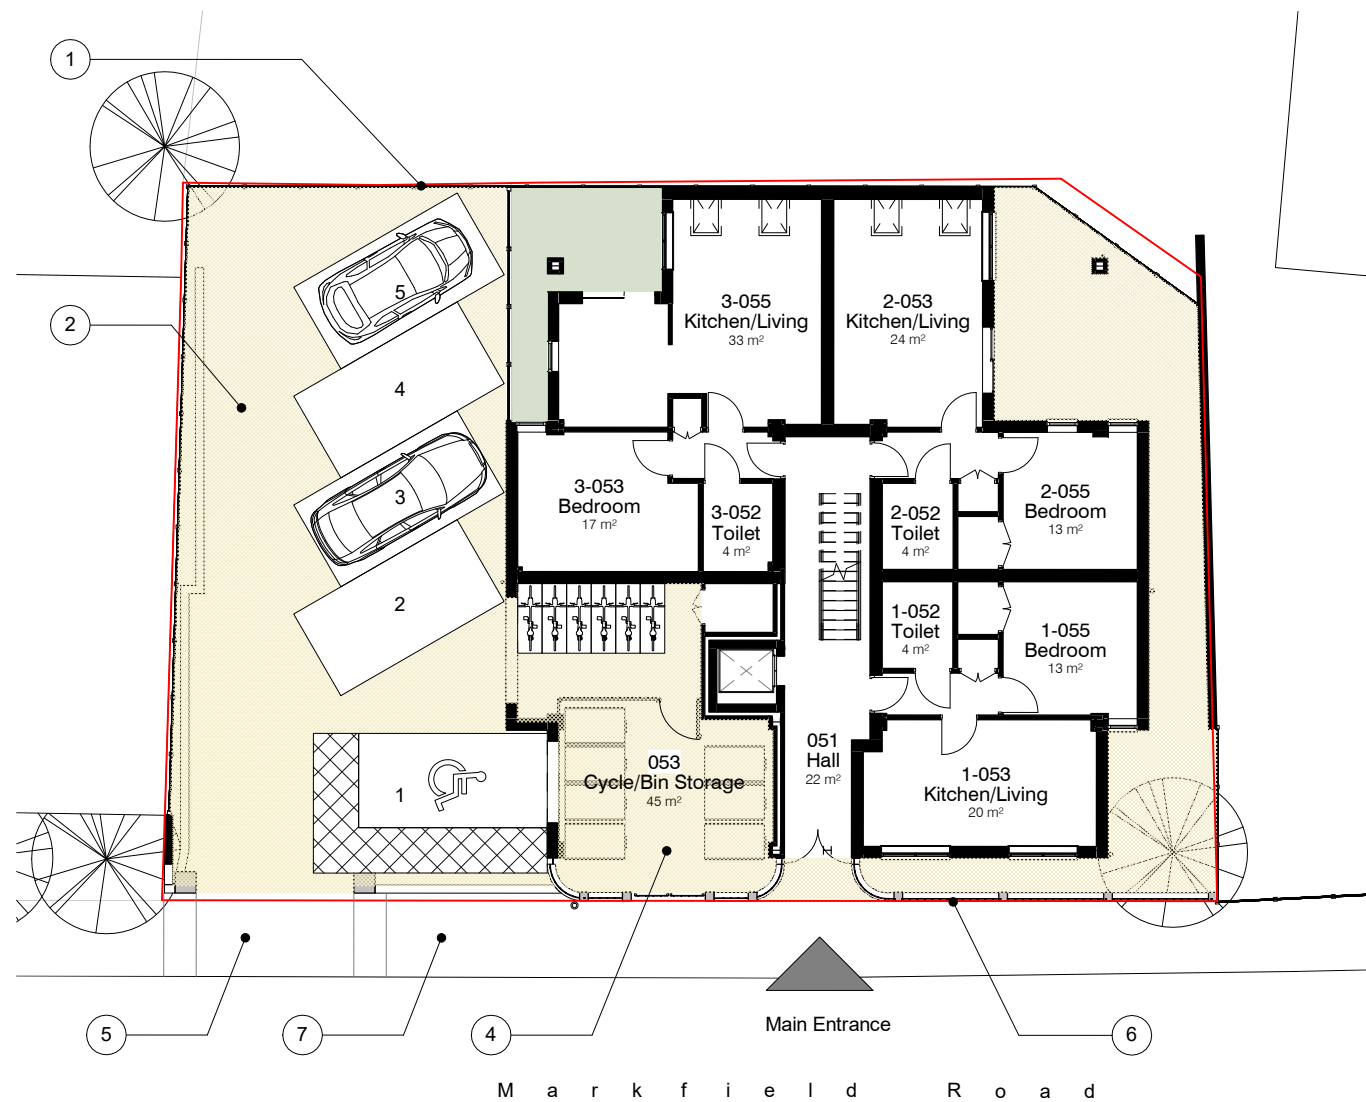


Note Block - Landscaping

- Existing precast panel boundary wall.
- Existing paved parking area.
- Existing car.
- Existing Bin and Cycle Storage.
- Existing carriageway crossing.
- Existing facebrick boundary wall with wrought iron panels.
- Existing paved pedestrian walway and tarmac cycle path.


NOTE

DO NOT SCALE FROM THIS DRAWING.
DO NOT USE ANY AREAS INDICATED FOR EITHER VALUATION, PURCHASE SALE OR ANY OTHER FORM OF LEGALLY BINDING CONTRACT.
DO NOT REPRODUCE ANY PART OF THIS DRAWING WITHOUT PRIOR WRITTEN CONSENT. THIS DRAWING REMAINS THE COPYRIGHT OF ACKROYD LOWRIE LTD.

KEY

 

LOCATION

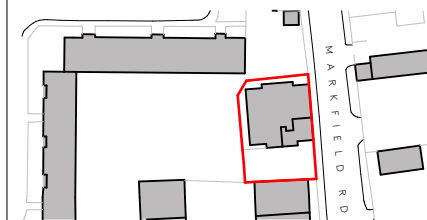

ISSUE

Rev.	Date	Comment
P1	09/05/2023	

PROJECT

940 - Grove Court

CLIENT

Rontades Ltd

DRAWING NO.

940-50

DRAWING

Consented Site Plan

REVISION

P1

Drawn
SM

Checked
AR

Current Stage
Planning


Scale
1:200@A3

Date
09/05/2023


Issue Set
P1




1. Level 0 - GA Proposed

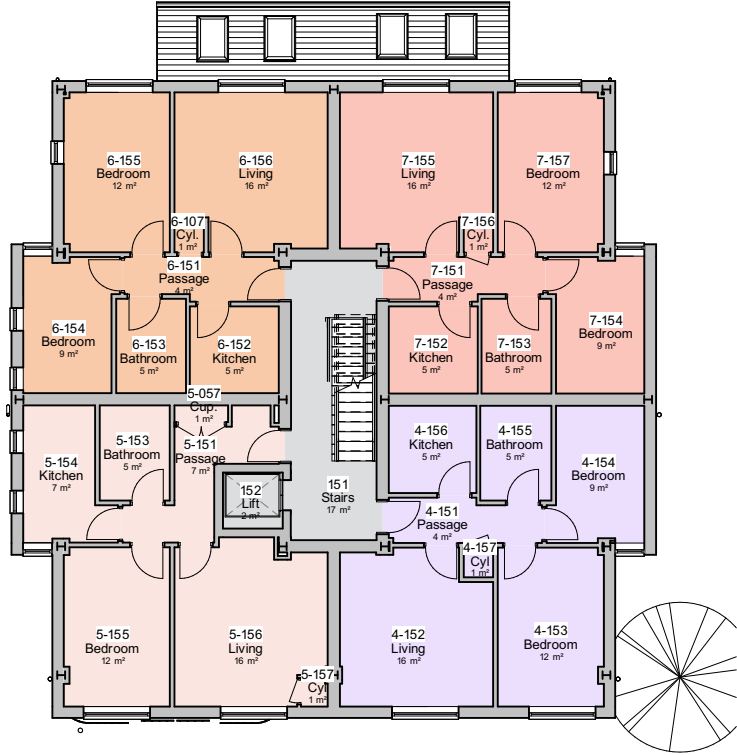


2. Level 1 - GA Proposed

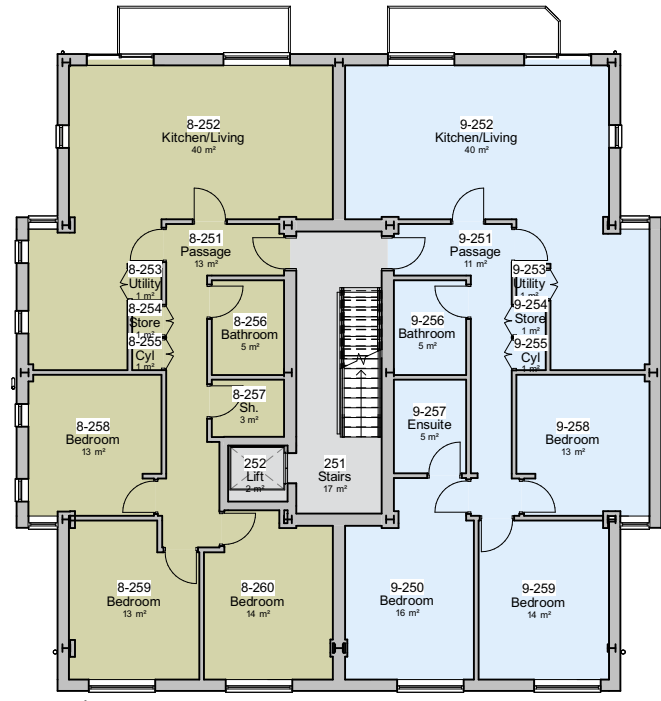


3. Level 2 - GA Proposed

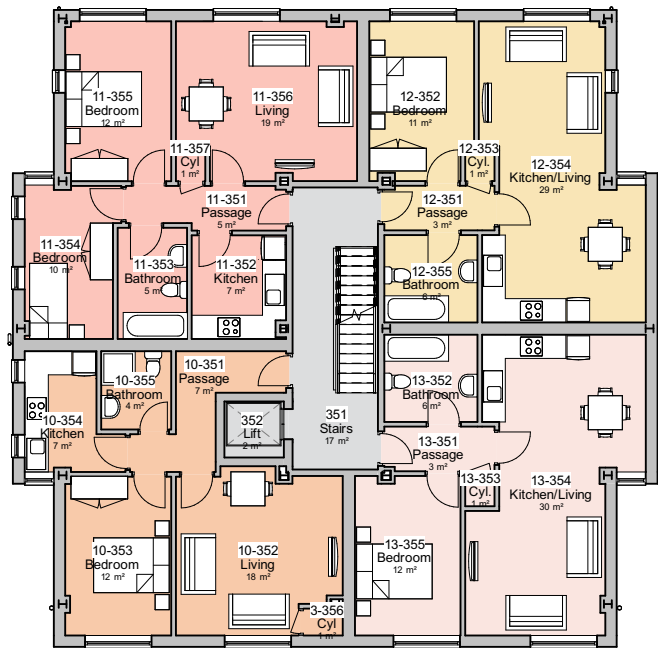

4. Level 3 - GA Proposed

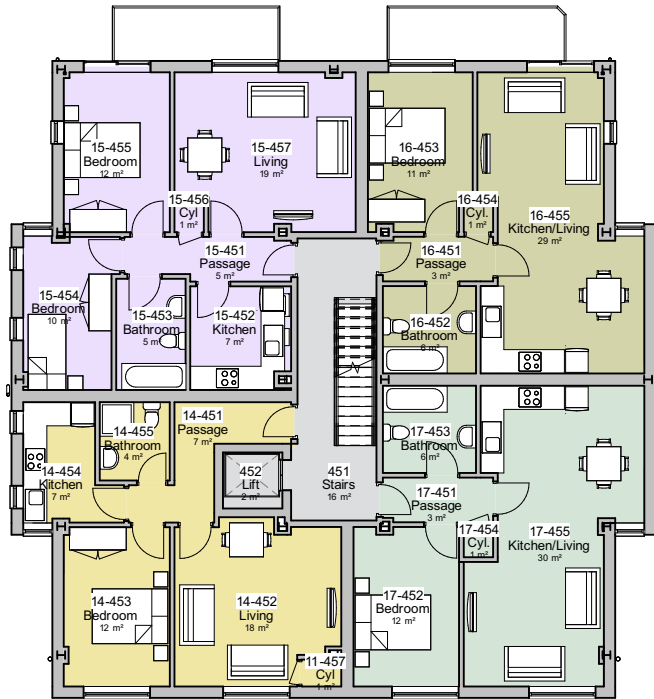

5. Level 4 - GA Proposed

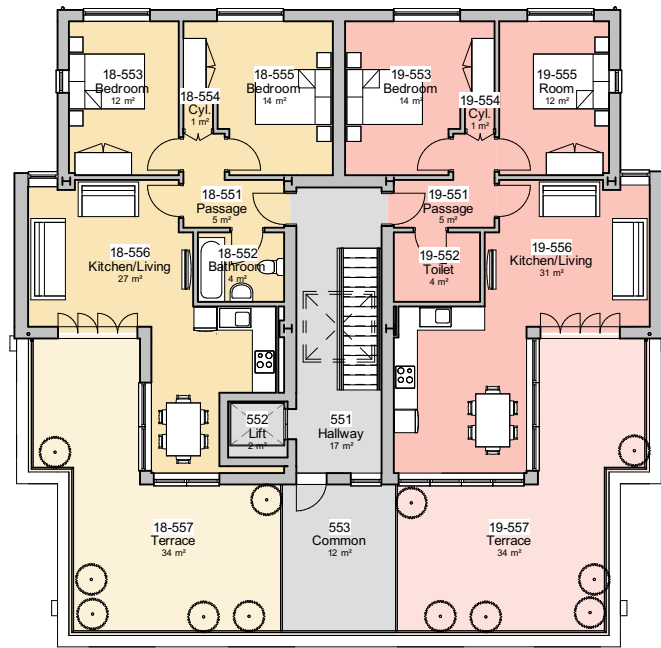

6. Level 5 - GA Proposed

Ackroyd Lowrie 23 Vyner Street, London E2 9DG Ph: 0203 770 9780 www.ackroydlowrie.com	NOTE DO NOT SCALE FROM THIS DRAWING. DO NOT USE ANY AREAS INDICATED FOR EITHER VALUATION, PURCHASE SALE OR ANY OTHER FORM OF LEGALLY BINDING CONTRACT. DO NOT REPRODUCE ANY PART OF THIS DRAWING WITHOUT PRIOR WRITTEN CONSENT. THIS DRAWING REMAINS THE COPYRIGHT OF ACKROYD LOWRIE LTD.	KEY 0510m 1:200 z	LOCATION	ISSUE <table><tr><th>Rev.</th><th>Date</th><th>Comment</th></tr><tr><td>P1</td><td>09/05/2023</td><td></td></tr><tr><td> </td><td> </td><td> </td></tr><tr><td> </td><td> </td><td> </td></tr><tr><td> </td><td> </td><td> </td></tr><tr><td> </td><td> </td><td> </td></tr></table>	Rev.	Date	Comment	P1	09/05/2023														PROJECT 940 - Grove Court CLIENT Rontades Ltd
	Rev.	Date	Comment																				
	P1	09/05/2023																					
DRAWING NO. 940-51		DRAWING Consented Plans		REVISION P1																			
Drawn SM	Checked AR	Current Stage Planning	Scale 1:200@A3	Date 09/05/2023	Issue Set P1																		



1. Front - Proposed



2. Rear - Proposed



3. Left Side - Proposed



4. Right Side - Proposed

Ackroyd Lowrie 23 Vyner Street, London E2 9DG Ph: 0203 770 9780 www.ackroydlowrie.com	NOTE DO NOT SCALE FROM THIS DRAWING. DO NOT USE ANY AREAS INDICATED FOR EITHER VALUATION, PURCHASE SALE OR ANY OTHER FORM OF LEGALLY BINDING CONTRACT. DO NOT REPRODUCE ANY PART OF THIS DRAWING WITHOUT PRIOR WRITTEN CONSENT. THIS DRAWING REMAINS THE COPYRIGHT OF ACKROYD LOWRIE LTD.	KEY 0510m 1:200	LOCATION E02 NORTH E03 WEST E04 SOUTH E01 EAST	ISSUE <table><tr><th>Rev.</th><th>Date</th><th>Comment</th></tr><tr><td>P1</td><td>09/05/2023</td><td></td></tr><tr><td></td><td></td><td></td></tr><tr><td></td><td></td><td></td></tr><tr><td></td><td></td><td></td></tr><tr><td></td><td></td><td></td></tr></table>	Rev.	Date	Comment	P1	09/05/2023														PROJECT 940 - Grove Court CLIENT Rontades Ltd
	Rev.	Date	Comment																				
	P1	09/05/2023																					
DRAWING NO. 940-52 DRAWING Consented Elevations REVISION P1		Drawn SM Checked AR Current Stage Planning Scale 1:200@A3 Date 09/05/2023 Issue Set P1																					



Velux o.e.a. Automatic Smoke Vent



Epoxy coated or pre-coloured Aluminium gutters and uPVC rainwater pipes colour to match existing.



Painted galvanised mild steel balustrade rail style and colour to match existing - Representative example.



1. Front - Proposed Materials




Marley Eternit's fibre cement Cedral Lap -Class 'A' Fire resistant cladding. Rated A2-s1 D0 none-combustible, Colour: Grey Brown



Epoxy coated aluminium window and doors with double glazing, colour to match existing.



Epoxy coated or pre-coloured standing seam roof sheeting to match existing in style and colour.

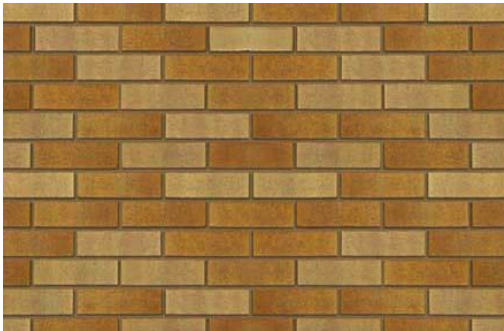

Yellow Stock London brick 'cut and style' to match existing.

Ackroyd Lowrie 23 Vyner Street, London E2 9DG Ph: 0203 770 9780 www.ackroydlowrie.com	NOTE DO NOT SCALE FROM THIS DRAWING. DO NOT USE ANY AREAS INDICATED FOR EITHER VALUATION, PURCHASE SALE OR ANY OTHER FORM OF LEGALLY BINDING CONTRACT. DO NOT REPRODUCE ANY PART OF THIS DRAWING WITHOUT PRIOR WRITTEN CONSENT. THIS DRAWING REMAINS THE COPYRIGHT OF ACKROYD LOWRIE LTD.	KEY 0 5 10m 1:200	LOCATION E02 NORTH E03 WEST E01 EAST E04 SOUTH	ISSUE <table><tr><th>Rev.</th><th>Date</th><th>Comment</th></tr><tr><td>P1</td><td>09/05/2023</td><td></td></tr><tr><td></td><td></td><td></td></tr><tr><td></td><td></td><td></td></tr><tr><td></td><td></td><td></td></tr></table>	Rev.	Date	Comment	P1	09/05/2023											PROJECT 940 - Grove Court		CLIENT Rontades Ltd	
	Rev.	Date	Comment																				
	P1	09/05/2023																					
DRAWING NO. 940-53	DRAWING Consented Materials		REVISION P1																				
Drawn SM	Checked AR	Current Stage Planning	Scale 1:200@A3	Date 09/05/2023	Issue Set P1																		



23 Vyner Street, London E2 9DG
Ph: 0203 770 9780
www.ackroydlowrie.com

NOTE

DO NOT SCALE FROM THIS DRAWING.
DO NOT USE ANY AREAS INDICATED
FOR EITHER VALUATION, PURCHASE
SALE OR ANY OTHER FORM OF
LEGALLY BINDING CONTRACT.
DO NOT REPRODUCE ANY PART OF
THIS DRAWING WITHOUT PRIOR
WRITTEN CONSENT. THIS DRAWING
REMAINS THE COPYRIGHT OF
ACKROYD LOWRIE LTD.

KEY

Proposed structure



LOCATION

ISSUE

Rev.	Date	Comment
P1	09/05/2023	

PROJECT

940 - Grove Court

CLIENT

Rontades Ltd

DRAWING NO.

940-54

DRAWING

Consented Section

REVISION

P1

Drawn

SM

Checked

AR

Current Stage

Planning

Scale


1:100@A3

Date

09/05/2023

Issue Set

P1

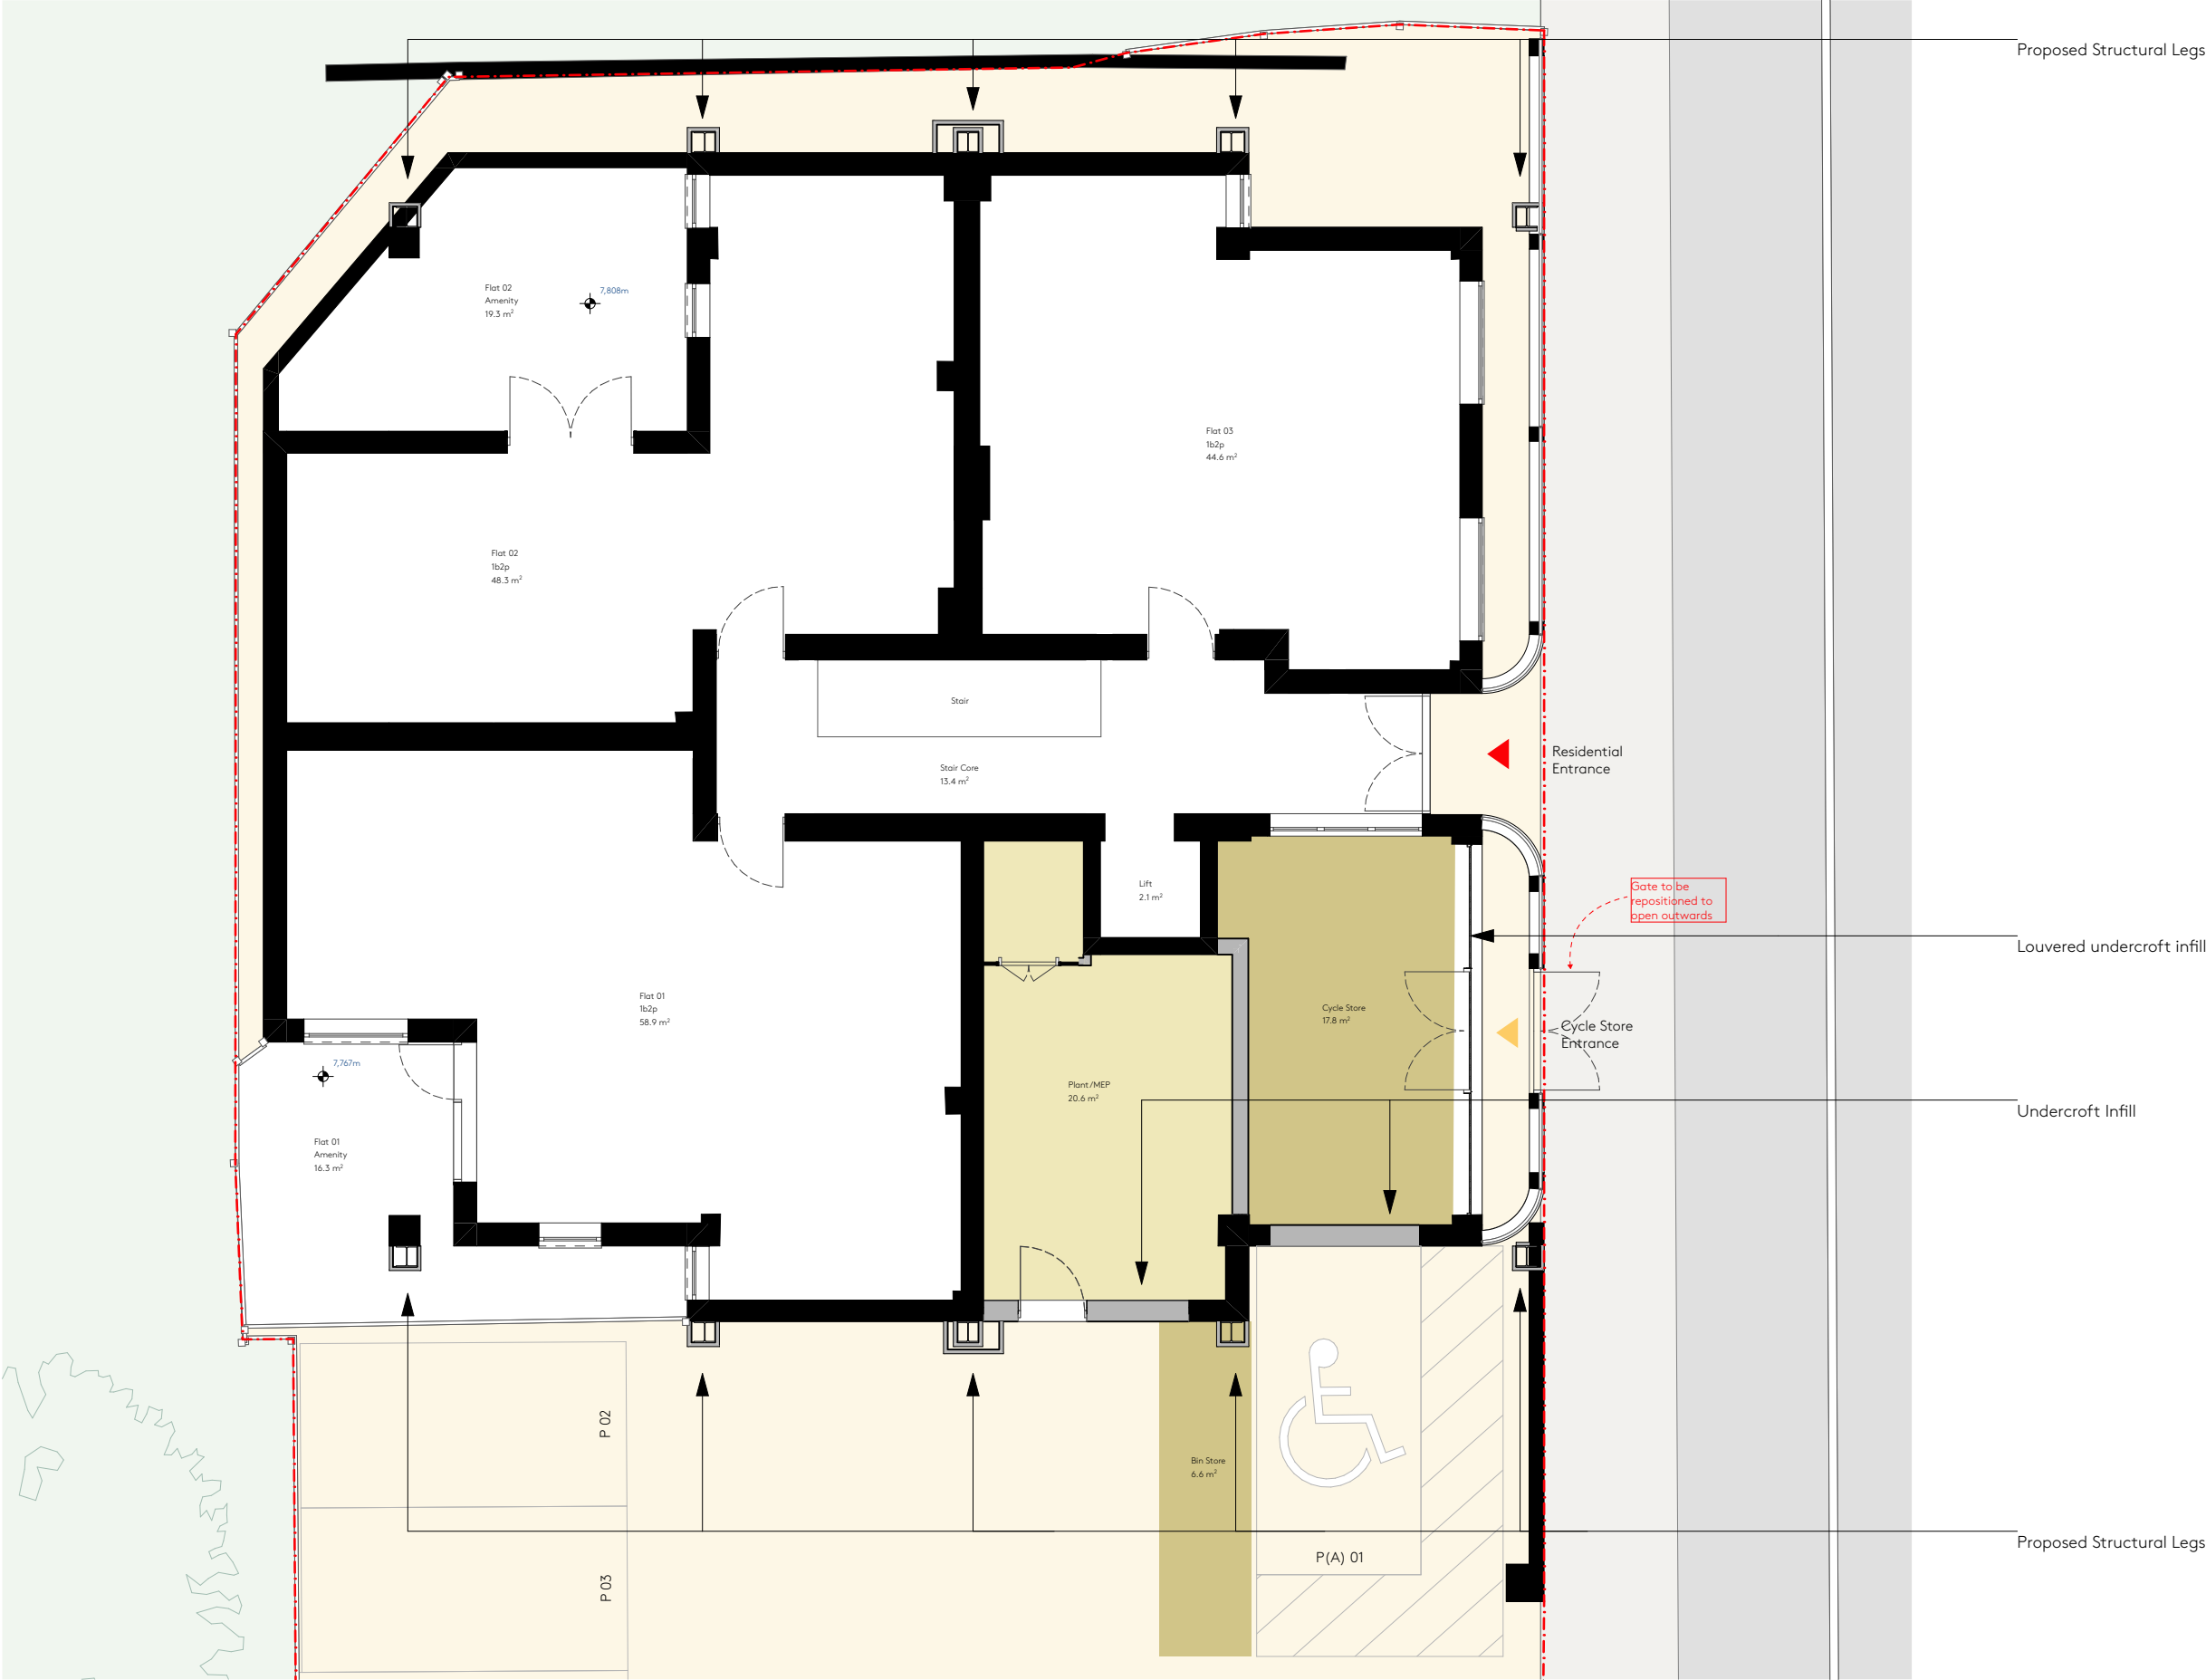

NOTE

DO NOT SCALE FROM THIS DRAWING.

DO NOT USE ANY AREAS INDICATED FOR EITHER VALUATION, PURCHASE SALE OR ANY OTHER FORM OF LEGALLY BINDING CONTRACT.

DO NOT REPRODUCE ANY PART OF THIS DRAWING WITHOUT PRIOR WRITTEN CONSENT. THIS DRAWING REMAINS THE COPYRIGHT OF ACKROYD LOWRIE LTD.


KEY

Site boundary	1b1p	1b2p
Existing structure	2b3p	2b4p
Proposed structure	3b5p	3b6p
Communal	Amenity	

0 1 5m


1:100


N

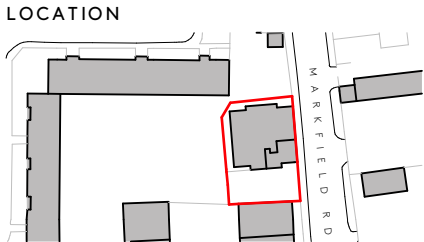

ISSUE		
Rev.	Date	Comment
P1	09/05/2023	

PROJECT			CLIENT		
940 - Grove Court			Rontades Ltd		
DRAWING NO.		DRAWING		REVISION	
940-100		Proposed Ground Floor Plan		P1	
Drawn	Checked	Current Stage	Scale	Date	Issue Set
SM	AR	Planning	1:100@A3	09/05/2023	P1

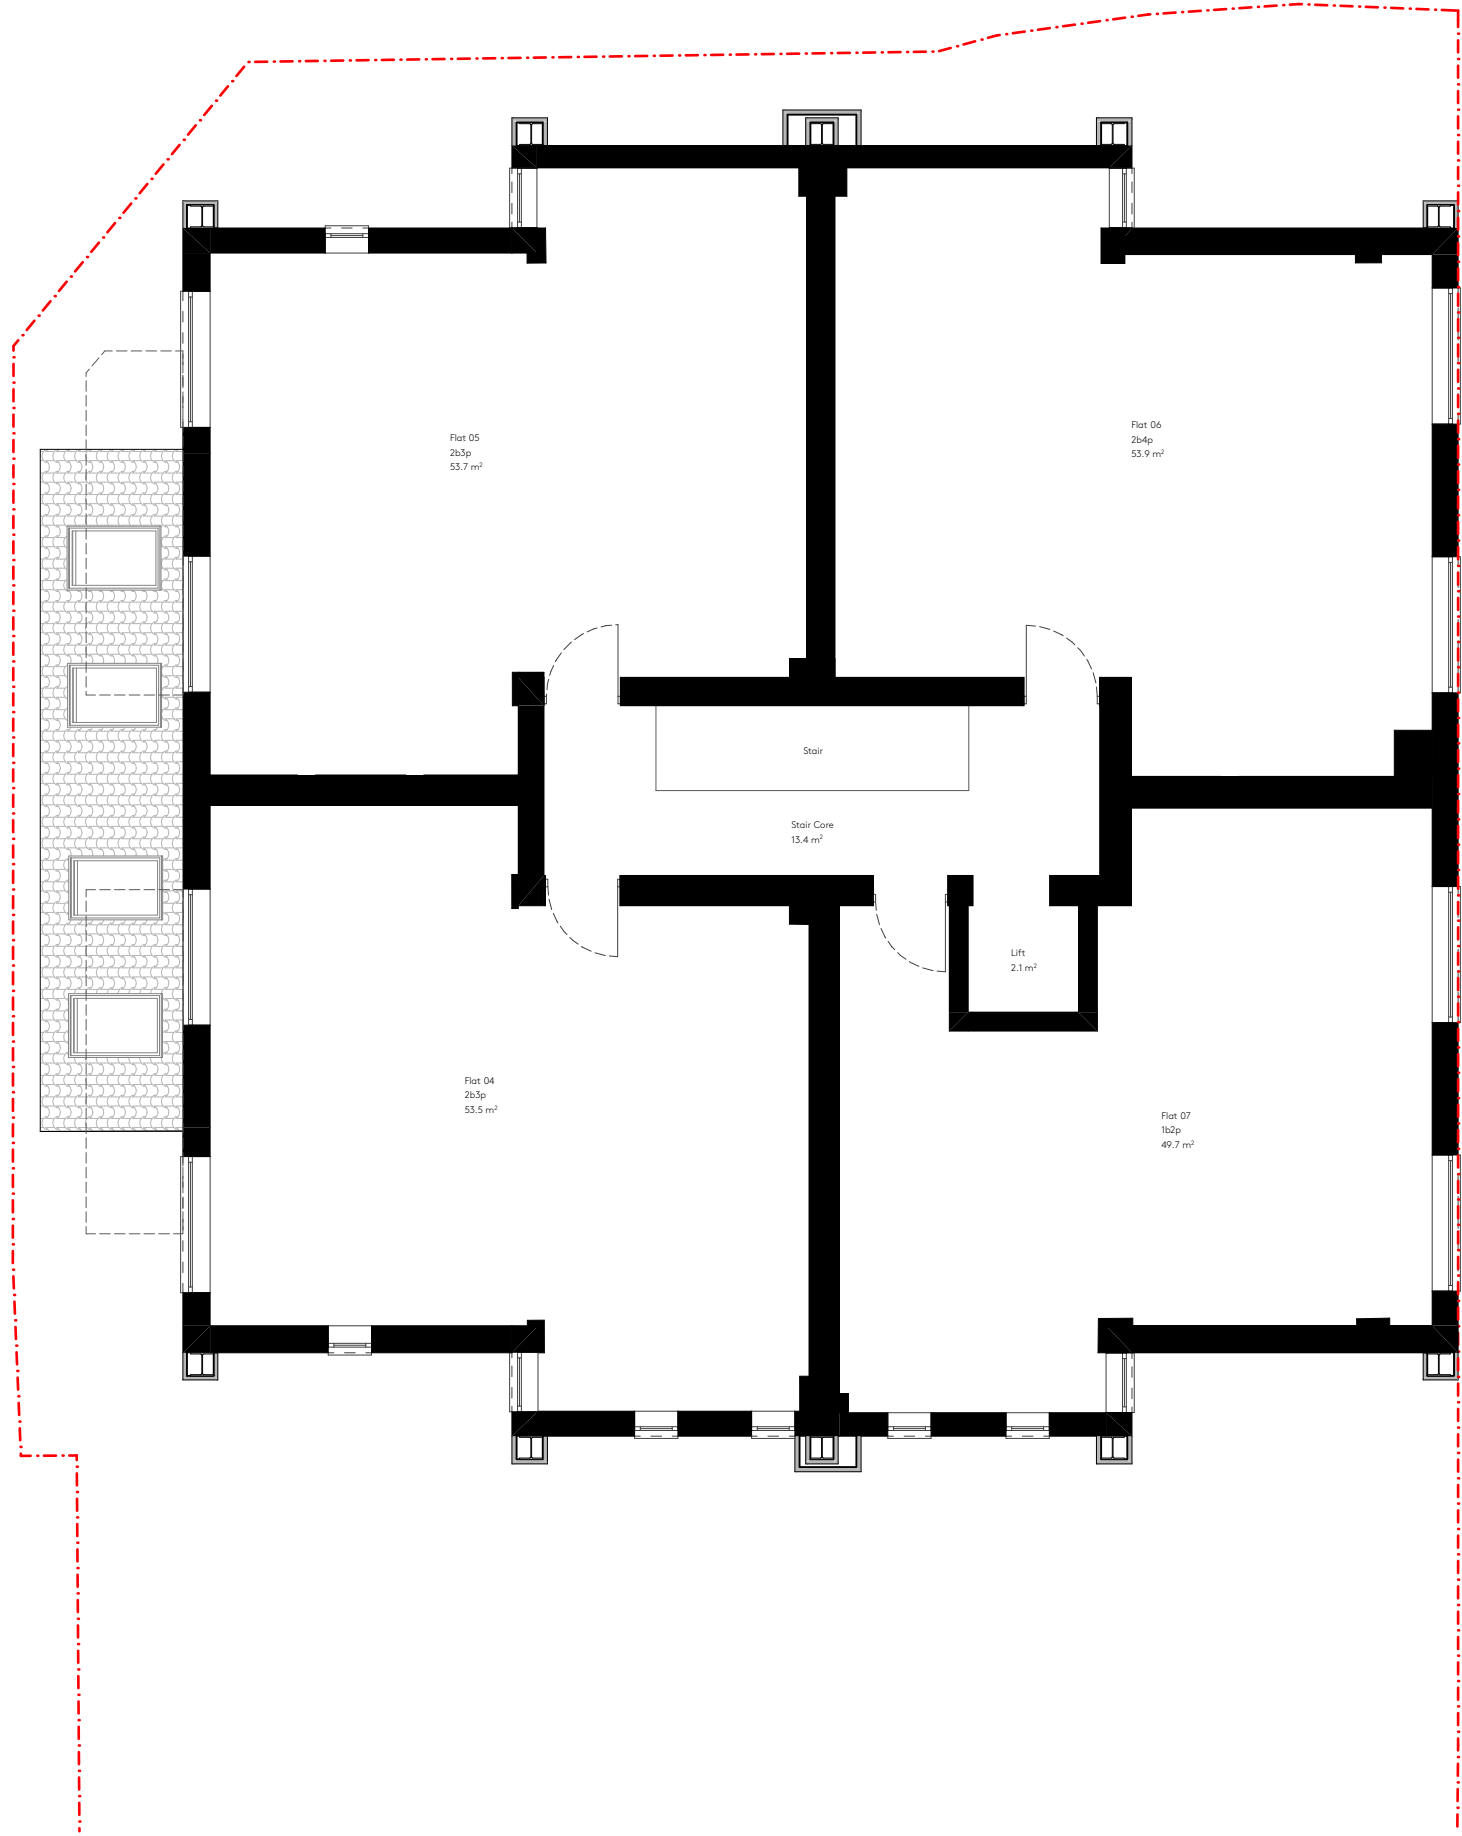

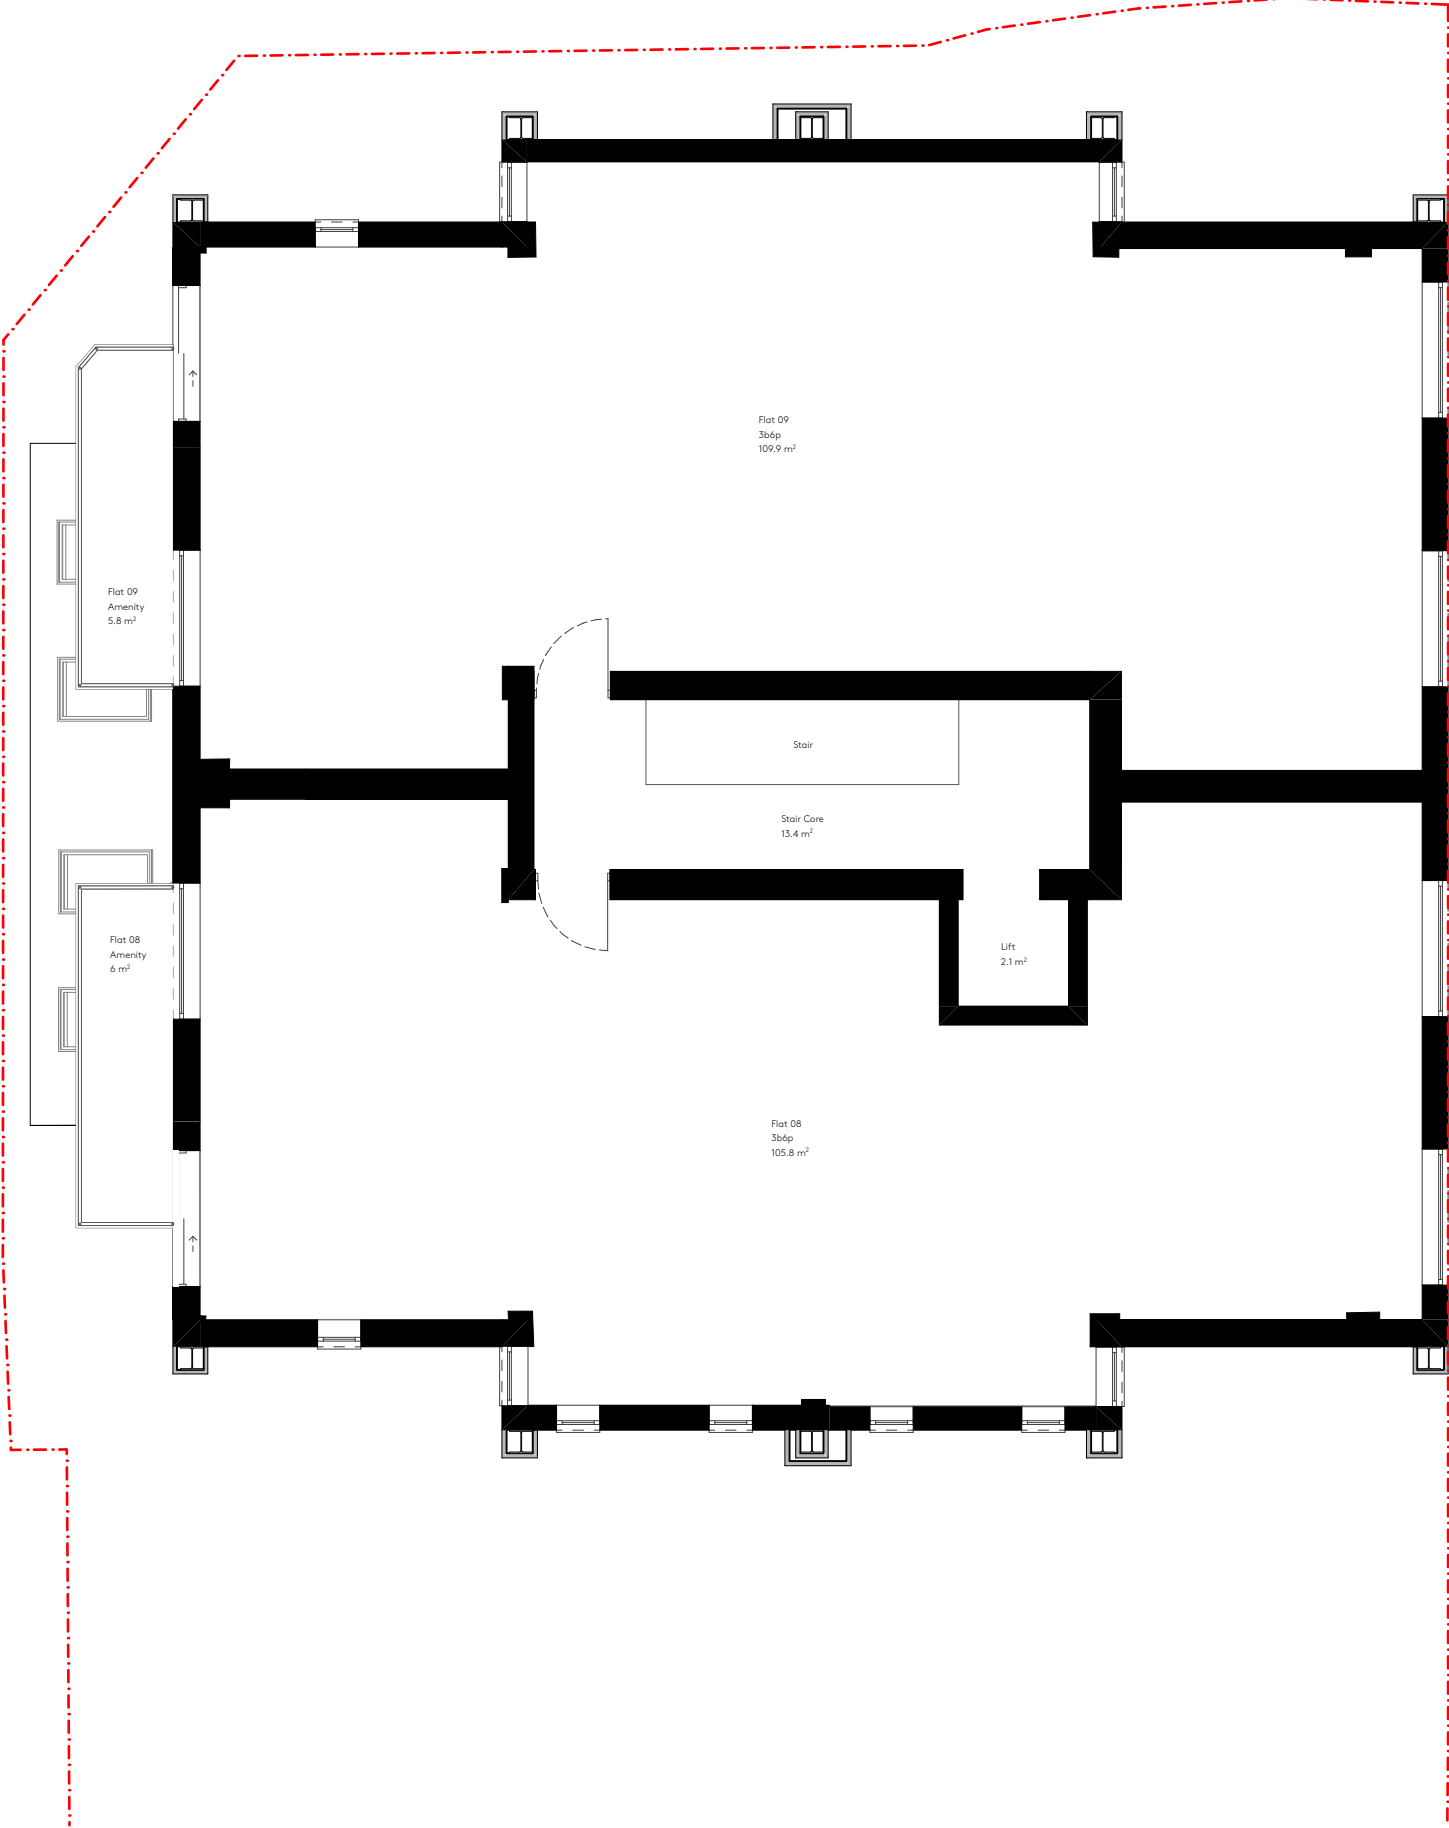



Ackroyd
Lowrie

23 Vyner Street, London E2 9DG
Ph: 0203 770 9780
www.ackroydlowrie.com

NOTE

DO NOT SCALE FROM THIS DRAWING.
DO NOT USE ANY AREAS INDICATED FOR EITHER VALUATION, PURCHASE SALE OR ANY OTHER FORM OF LEGALLY BINDING CONTRACT.
DO NOT REPRODUCE ANY PART OF THIS DRAWING WITHOUT PRIOR WRITTEN CONSENT. THIS DRAWING REMAINS THE COPYRIGHT OF ACKROYD LOWRIE LTD.

KEY

Site boundary

Existing structure

Proposed structure

Communal

1b1p

2b3p

3b5p

Amenity

1b2p

2b4p


3b6p

0 1 5m

1:100



LOCATION

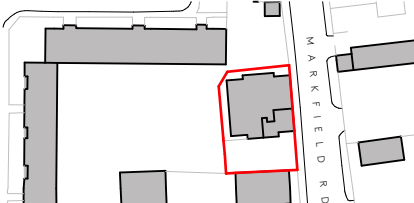

ISSUE

Rev.	Date	Comment
P1	09/05/2023	

PROJECT

940 - Grove Court

CLIENT

Rontades Ltd

DRAWING NO.

940-102

DRAWING

Proposed Second Floor Plan

REVISION

P1

Drawn

SM

Checked

AR

Current Stage

Planning

Scale


1:100@A3

Date

09/05/2023

Issue Set

P1

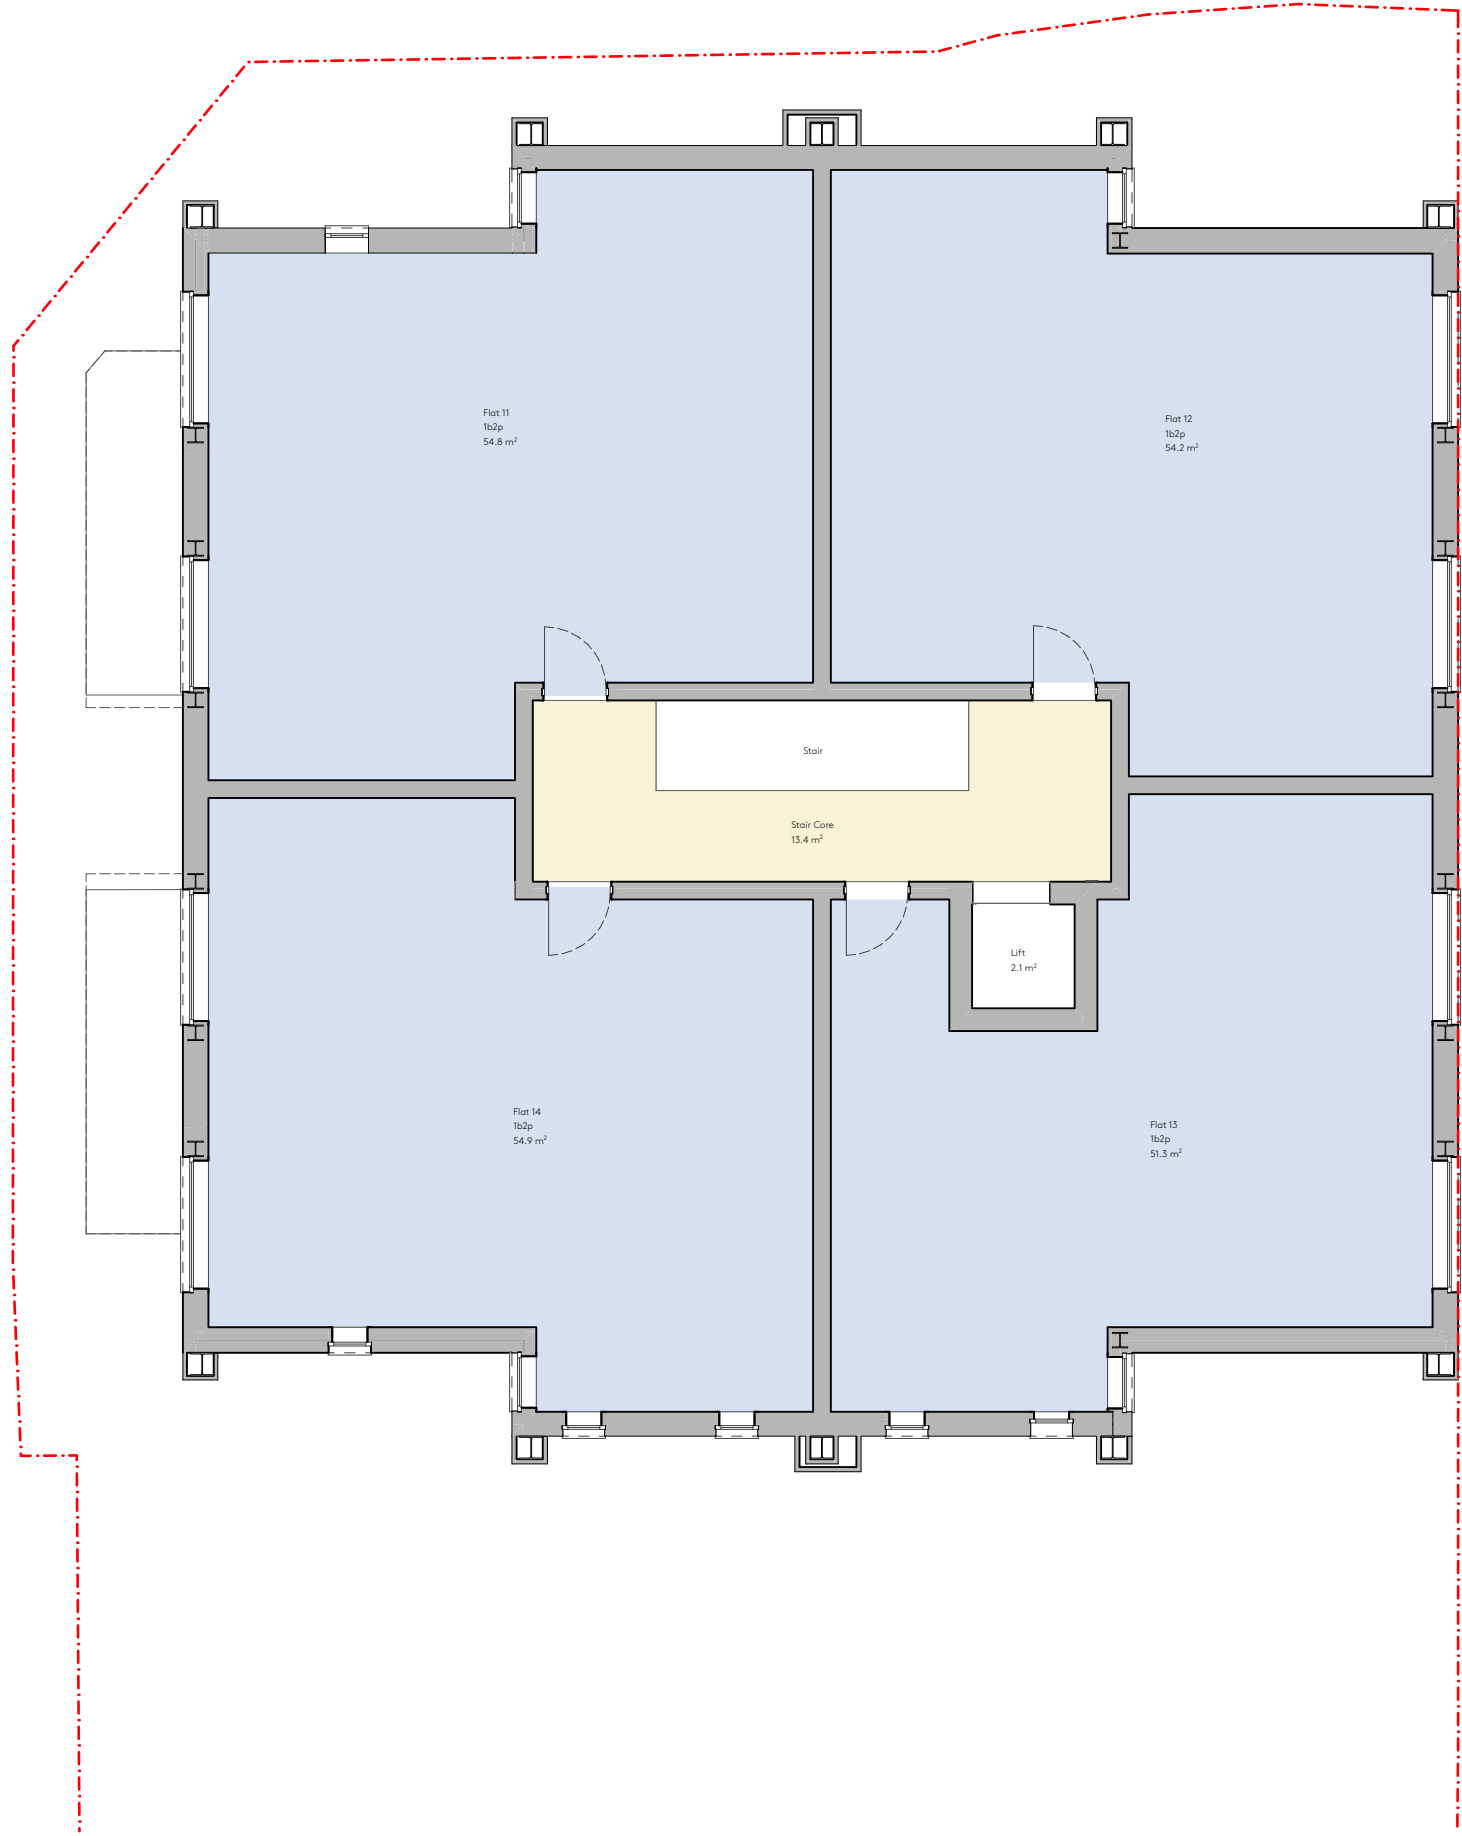


23 Vyner Street, London E2 9DG
Ph: 0203 770 9780
www.ackroydlowrie.com


NOTE

DO NOT SCALE FROM THIS DRAWING.
DO NOT USE ANY AREAS INDICATED FOR EITHER VALUATION, PURCHASE SALE OR ANY OTHER FORM OF LEGALLY BINDING CONTRACT.
DO NOT REPRODUCE ANY PART OF THIS DRAWING WITHOUT PRIOR WRITTEN CONSENT. THIS DRAWING REMAINS THE COPYRIGHT OF ACKROYD LOWRIE LTD.

KEY

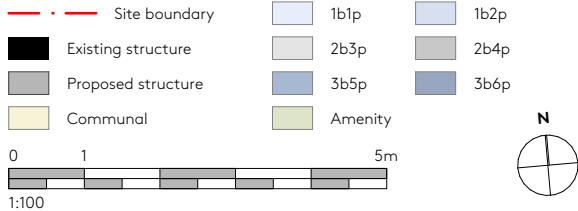

LOCATION

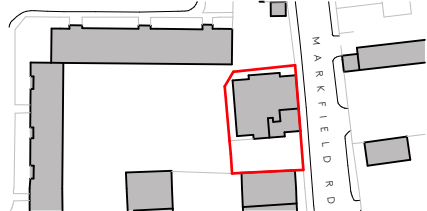

ISSUE

Rev.	Date	Comment
P1	09/05/2023	

PROJECT

940 - Grove Court

CLIENT

Rontades Ltd

DRAWING NO.

940-103

DRAWING

Proposed Third Floor Plan

REVISION

P1

Drawn
SM


Checked
AR

Current Stage
Planning

Scale
1:100@A3

Date
09/05/2023

Issue Set
P1

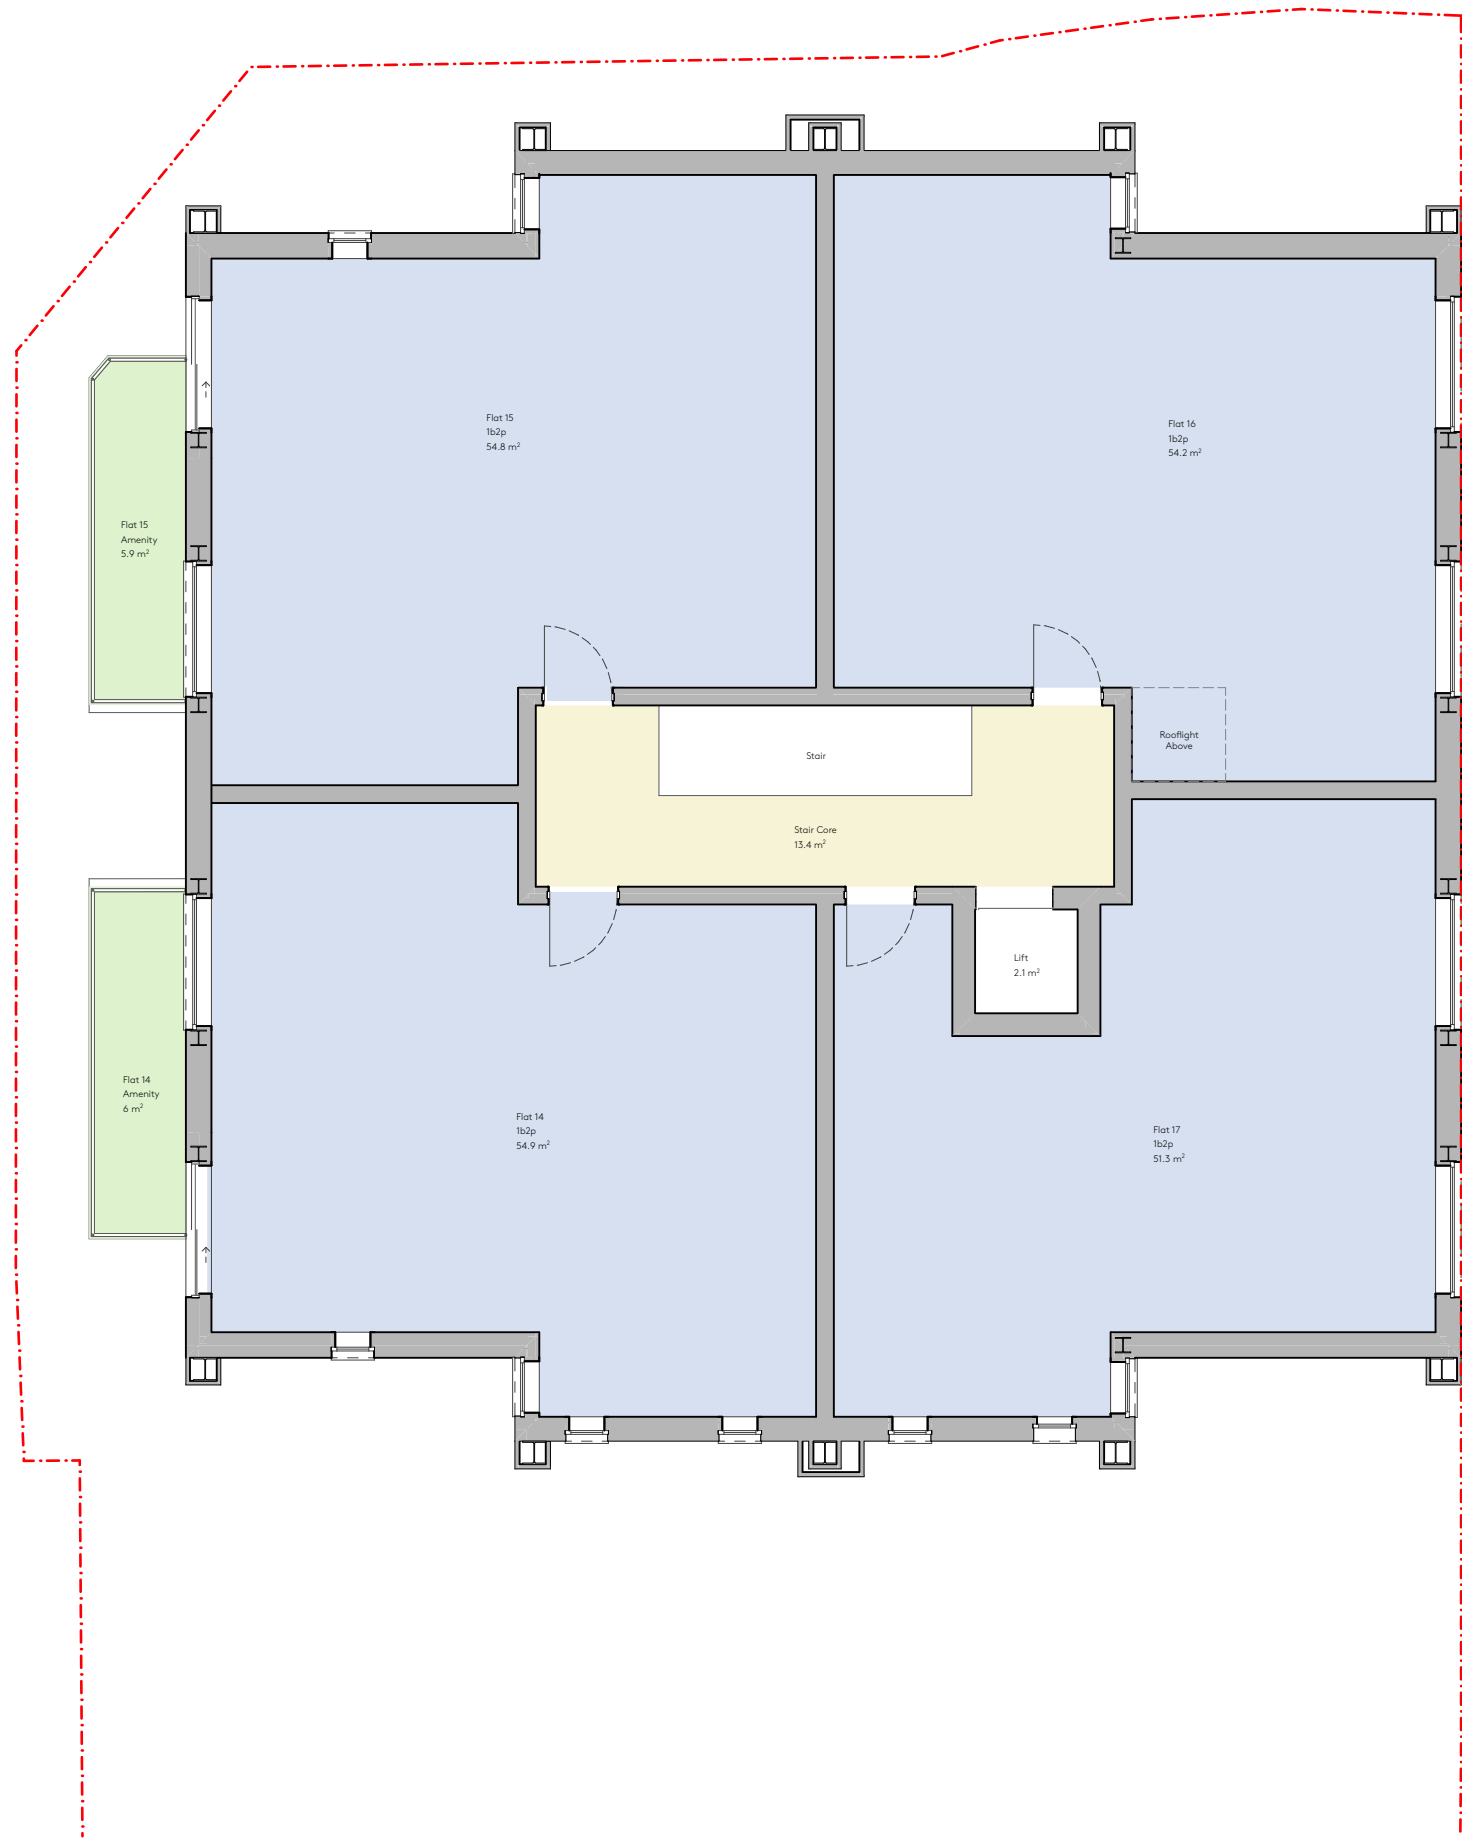



Ackroyd

Lowrie

23 Vyner Street, London E2 9DG

Ph: 0203 770 9780

www.ackroydlowrie.com

NOTE

DO NOT SCALE FROM THIS DRAWING.

DO NOT USE ANY AREAS INDICATED FOR EITHER VALUATION, PURCHASE SALE OR ANY OTHER FORM OF LEGALLY BINDING CONTRACT.

DO NOT REPRODUCE ANY PART OF THIS DRAWING WITHOUT PRIOR WRITTEN CONSENT. THIS DRAWING REMAINS THE COPYRIGHT OF ACKROYD LOWRIE LTD.

KEY

Site boundary

Existing structure

Proposed structure

Communal

1b1p

2b3p

3b5p

Amenity

1b2p

2b4p


3b6p

015m

1:100

N

LOCATION

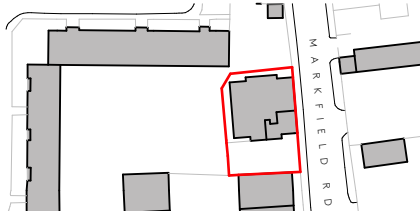

ISSUE

Rev.	Date	Comment
P1	09/05/2023	

PROJECT

940 - Grove Court

CLIENT

Rontades Ltd

DRAWING NO.

940-104

DRAWING

Proposed Fourth Floor Plan

REVISION

P1

Drawn

SM

Checked

AR

Current Stage

Planning

Scale


1:100@A3

Date

09/05/2023

Issue Set

P1

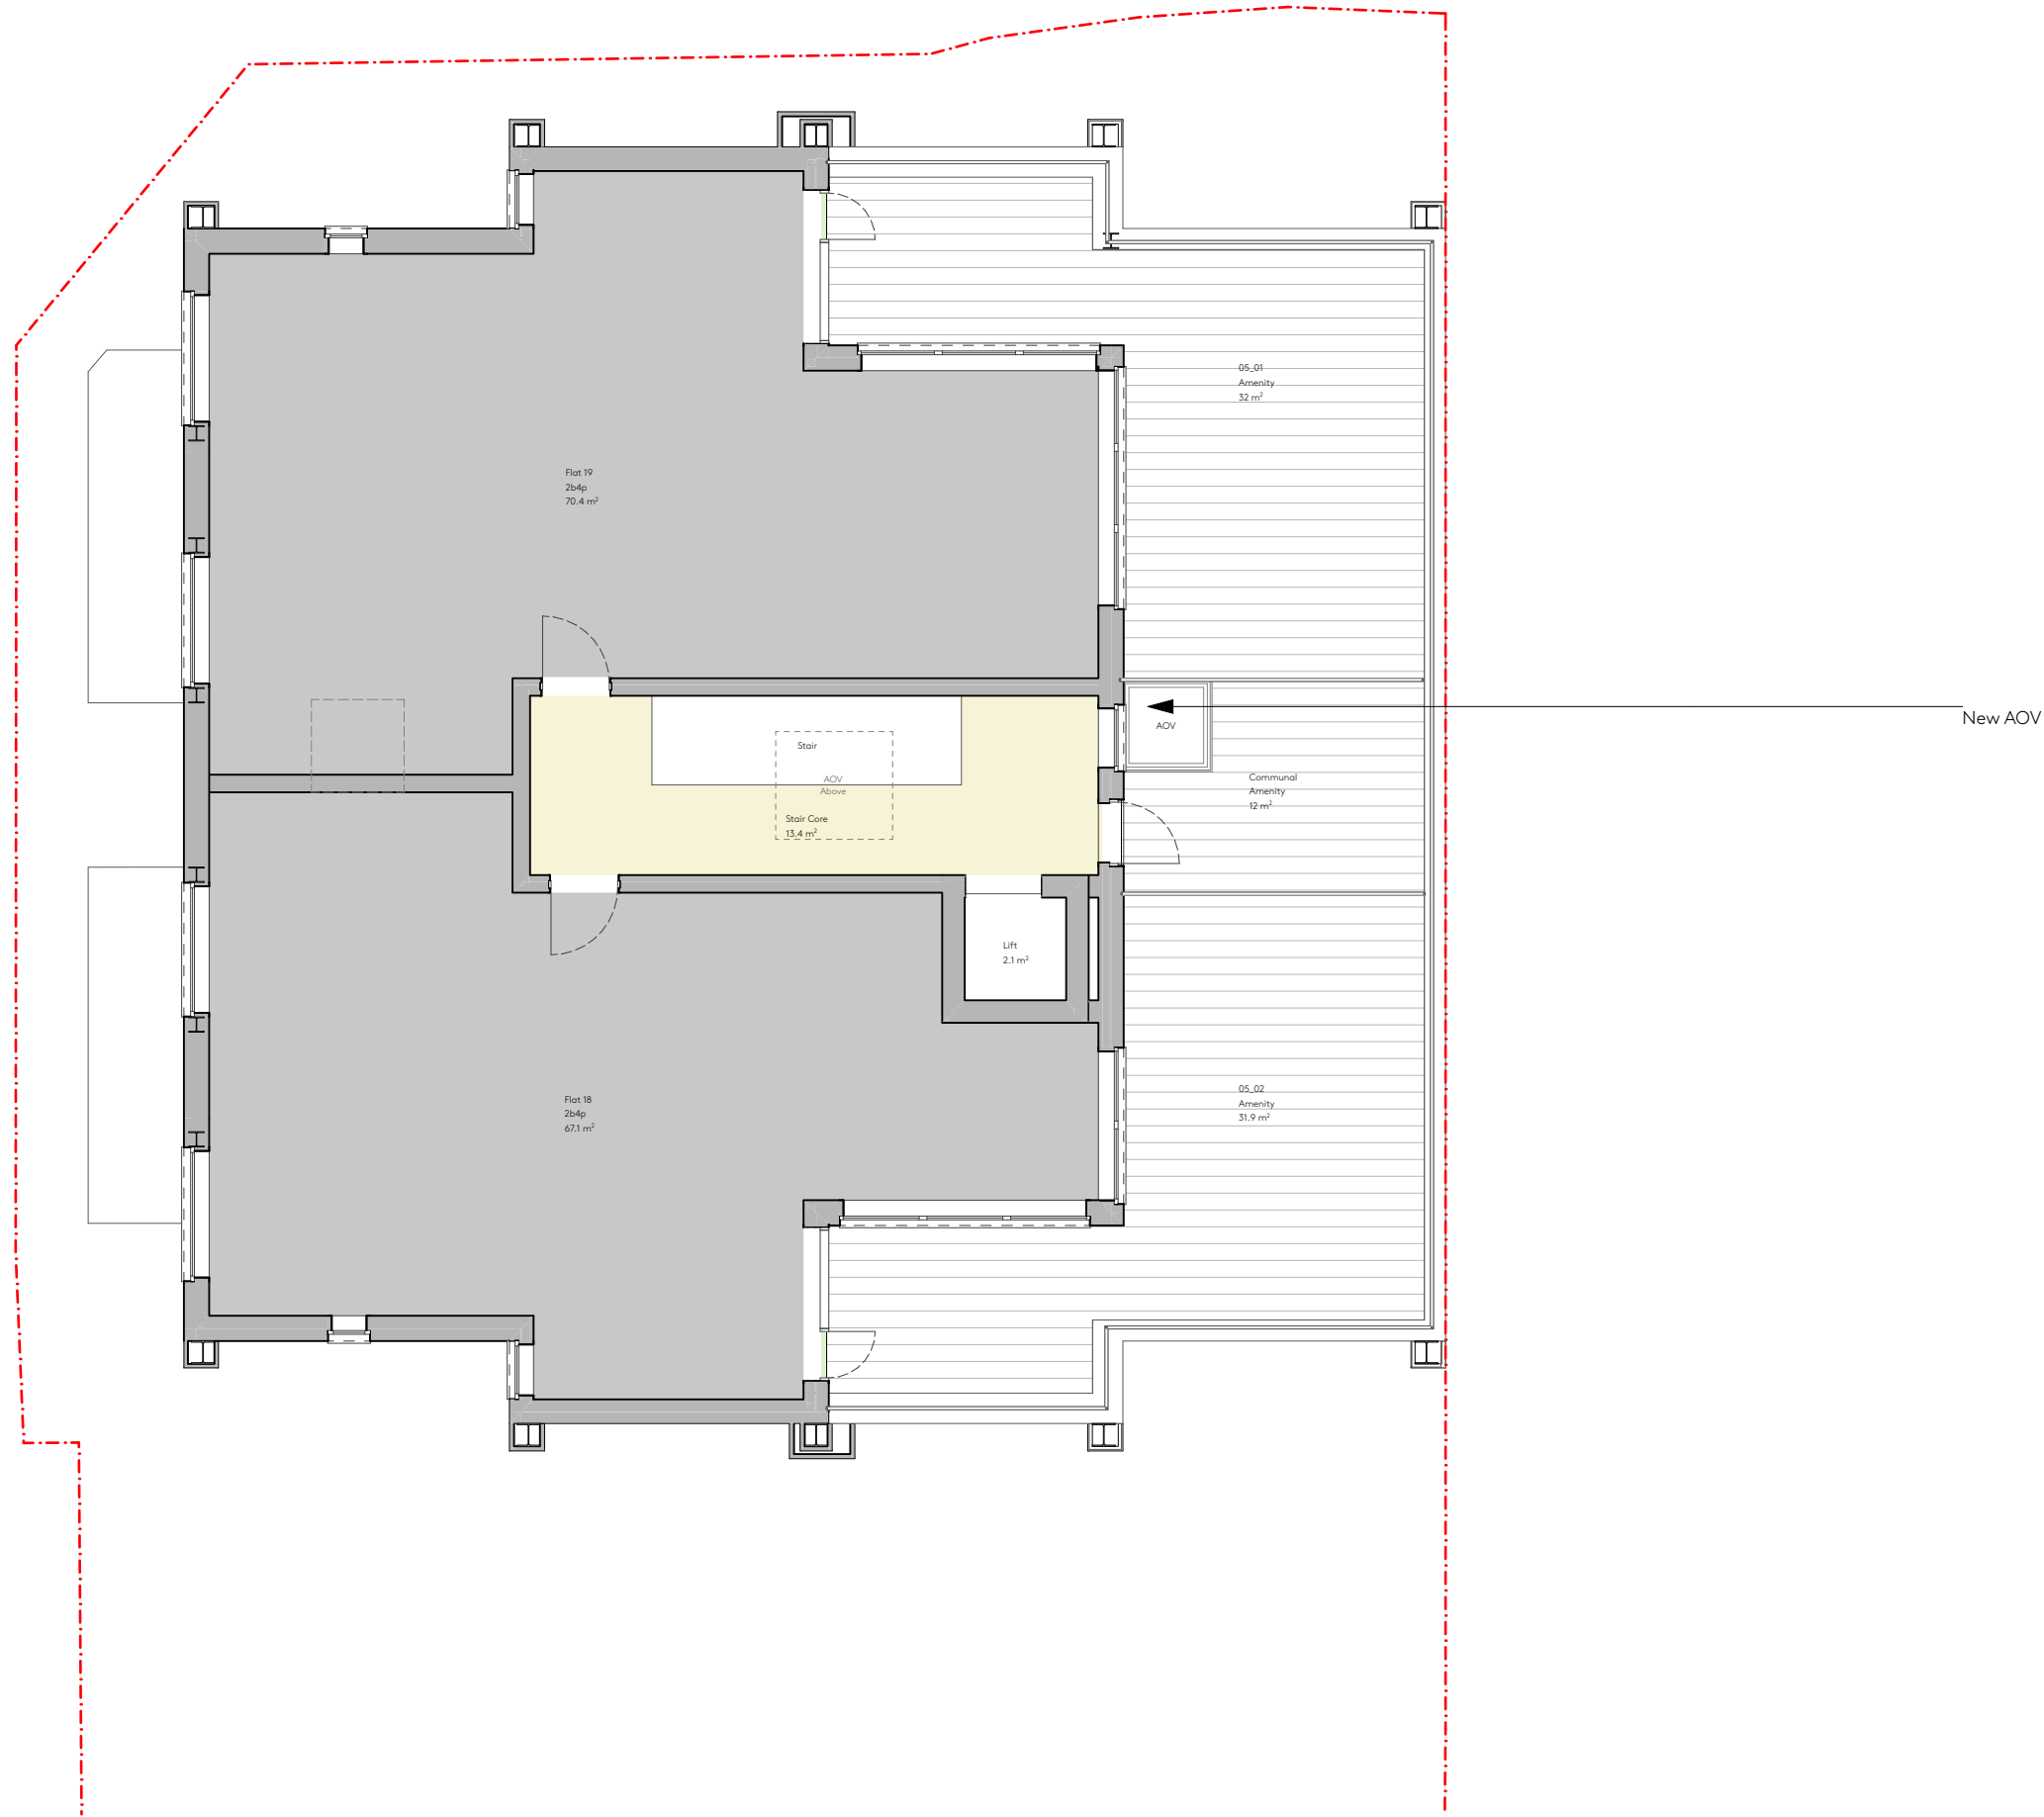


23 Vyner Street, London E2 9DG
Ph: 0203 770 9780
www.ackroydlowrie.com


NOTE

DO NOT SCALE FROM THIS DRAWING.
DO NOT USE ANY AREAS INDICATED FOR EITHER VALUATION, PURCHASE SALE OR ANY OTHER FORM OF LEGALLY BINDING CONTRACT.
DO NOT REPRODUCE ANY PART OF THIS DRAWING WITHOUT PRIOR WRITTEN CONSENT. THIS DRAWING REMAINS THE COPYRIGHT OF ACKROYD LOWRIE LTD.

KEY

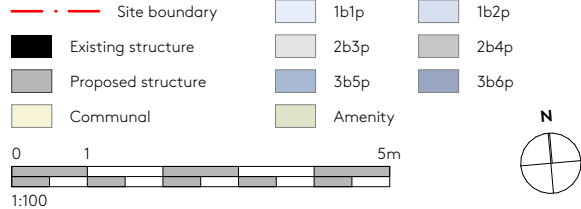

LOCATION

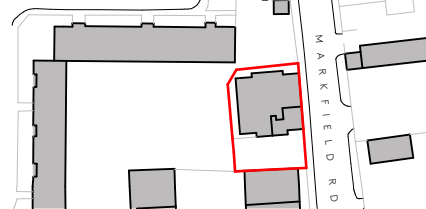

ISSUE

Rev.	Date	Comment
P1	09/05/2023	

PROJECT

940 - Grove Court

CLIENT

Rontades Ltd

DRAWING NO.

940-105

DRAWING

Proposed Fifth Floor Plan

REVISION

P1

Drawn
SM


Checked
AR

Current Stage
Planning

Scale
1:100@A3

Date
09/05/2023

Issue Set
P1

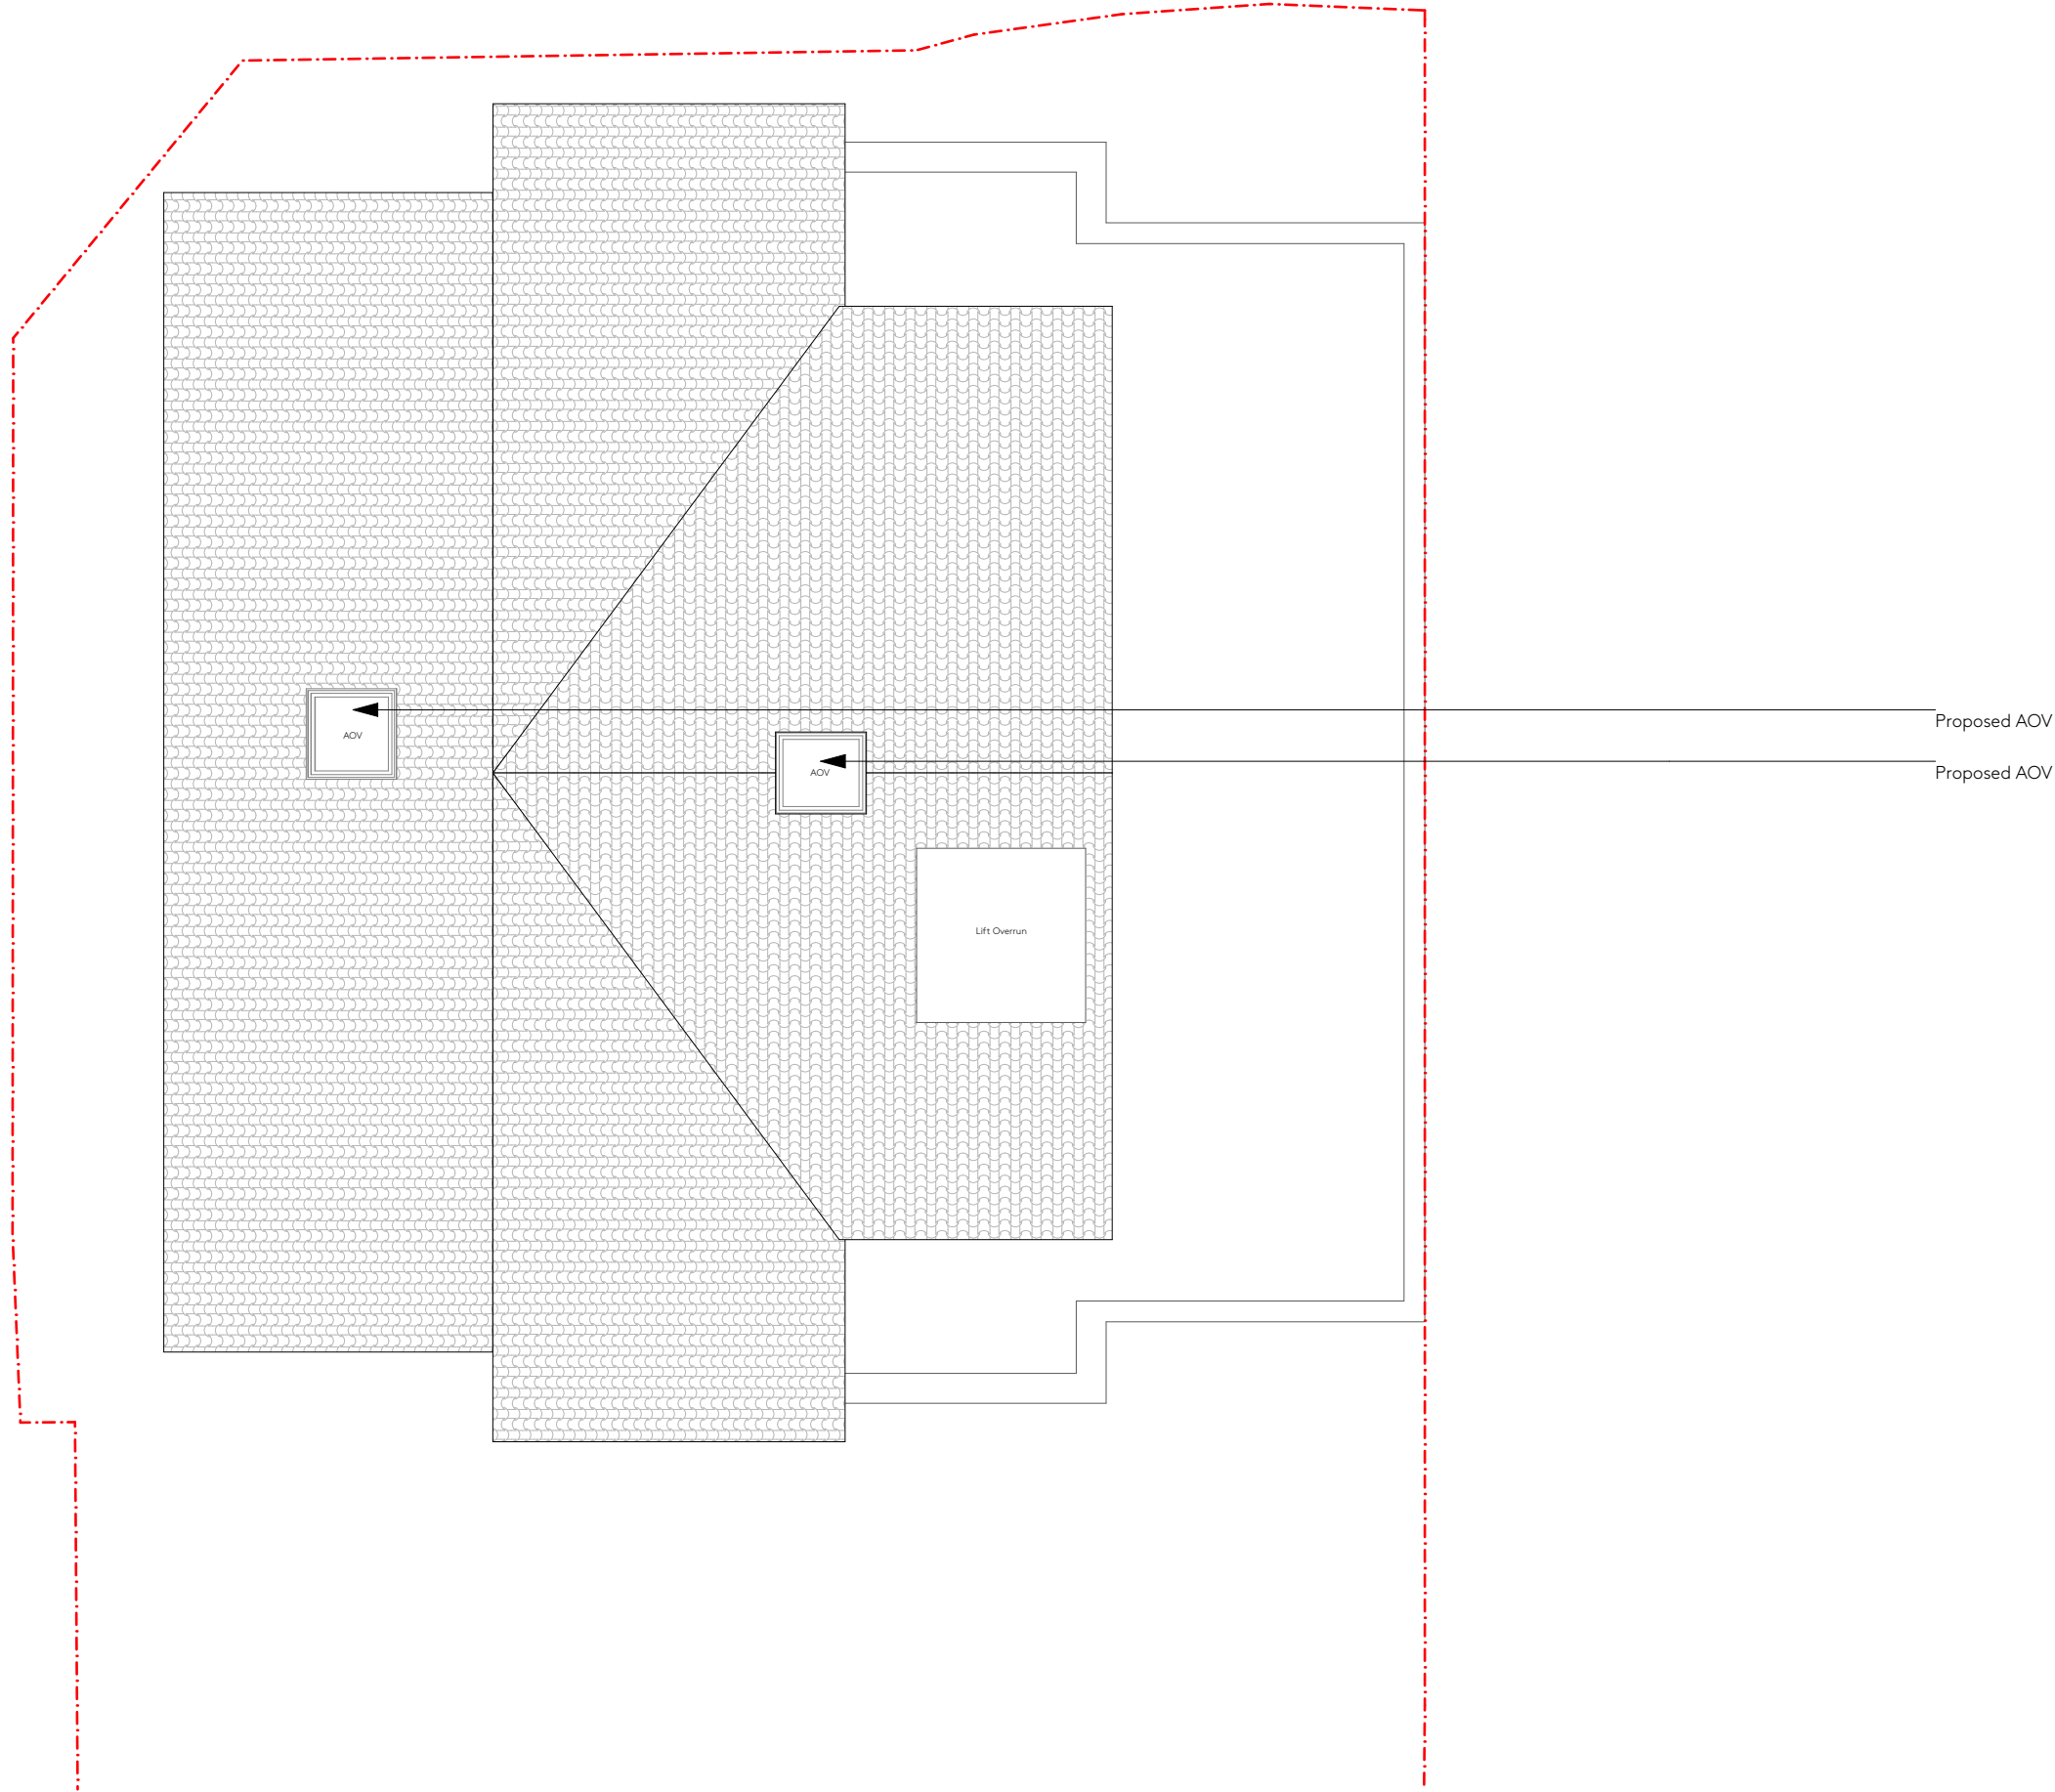


23 Vyner Street, London E2 9DG
Ph: 0203 770 9780
www.ackroydlowrie.com


NOTE

DO NOT SCALE FROM THIS DRAWING.
DO NOT USE ANY AREAS INDICATED FOR EITHER VALUATION, PURCHASE SALE OR ANY OTHER FORM OF LEGALLY BINDING CONTRACT.
DO NOT REPRODUCE ANY PART OF THIS DRAWING WITHOUT PRIOR WRITTEN CONSENT. THIS DRAWING REMAINS THE COPYRIGHT OF ACKROYD LOWRIE LTD.

KEY

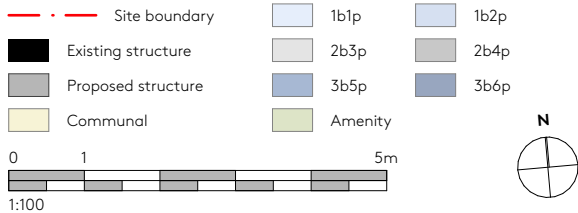

LOCATION

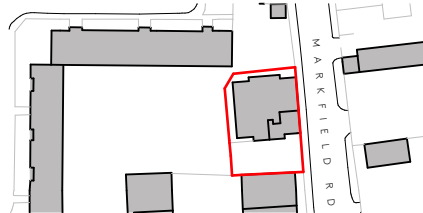

ISSUE

Rev.	Date	Comment
P1	09/05/2023	

PROJECT

940 - Grove Court

CLIENT

Rontades Ltd

DRAWING NO.

940-106

DRAWING

Proposed Roof Plan

REVISION

P1

Drawn

SM

Checked

AR

Current Stage

Planning

Scale

1:100@A3

Date

09/05/2023

Issue Set

P1



23 Vyner Street, London E2 9DG
Ph: 0203 770 9780
www.ackroydlowrie.com

NOTE

DO NOT SCALE FROM THIS DRAWING.
DO NOT USE ANY AREAS INDICATED
FOR EITHER VALUATION, PURCHASE
SALE OR ANY OTHER FORM OF
LEGALLY BINDING CONTRACT.


DO NOT REPRODUCE ANY PART OF
THIS DRAWING WITHOUT PRIOR
WRITTEN CONSENT. THIS DRAWING
REMAINS THE COPYRIGHT OF
ACKROYD LOWRIE LTD.

KEY

— · — Site boundary



LOCATION

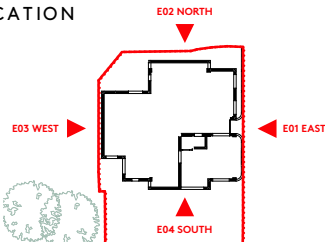

ISSUE

Rev.	Date	Comment
P1	09/05/2023	

PROJECT

940 - Grove Court

CLIENT

Rontades Ltd

DRAWING NO.

940-110

DRAWING

Proposed East Elevation

REVISION

P1

Drawn

SM

Checked

AR

Current Stage

Planning

Scale


1:100@A3

Date

09/05/2023

Issue Set

P1

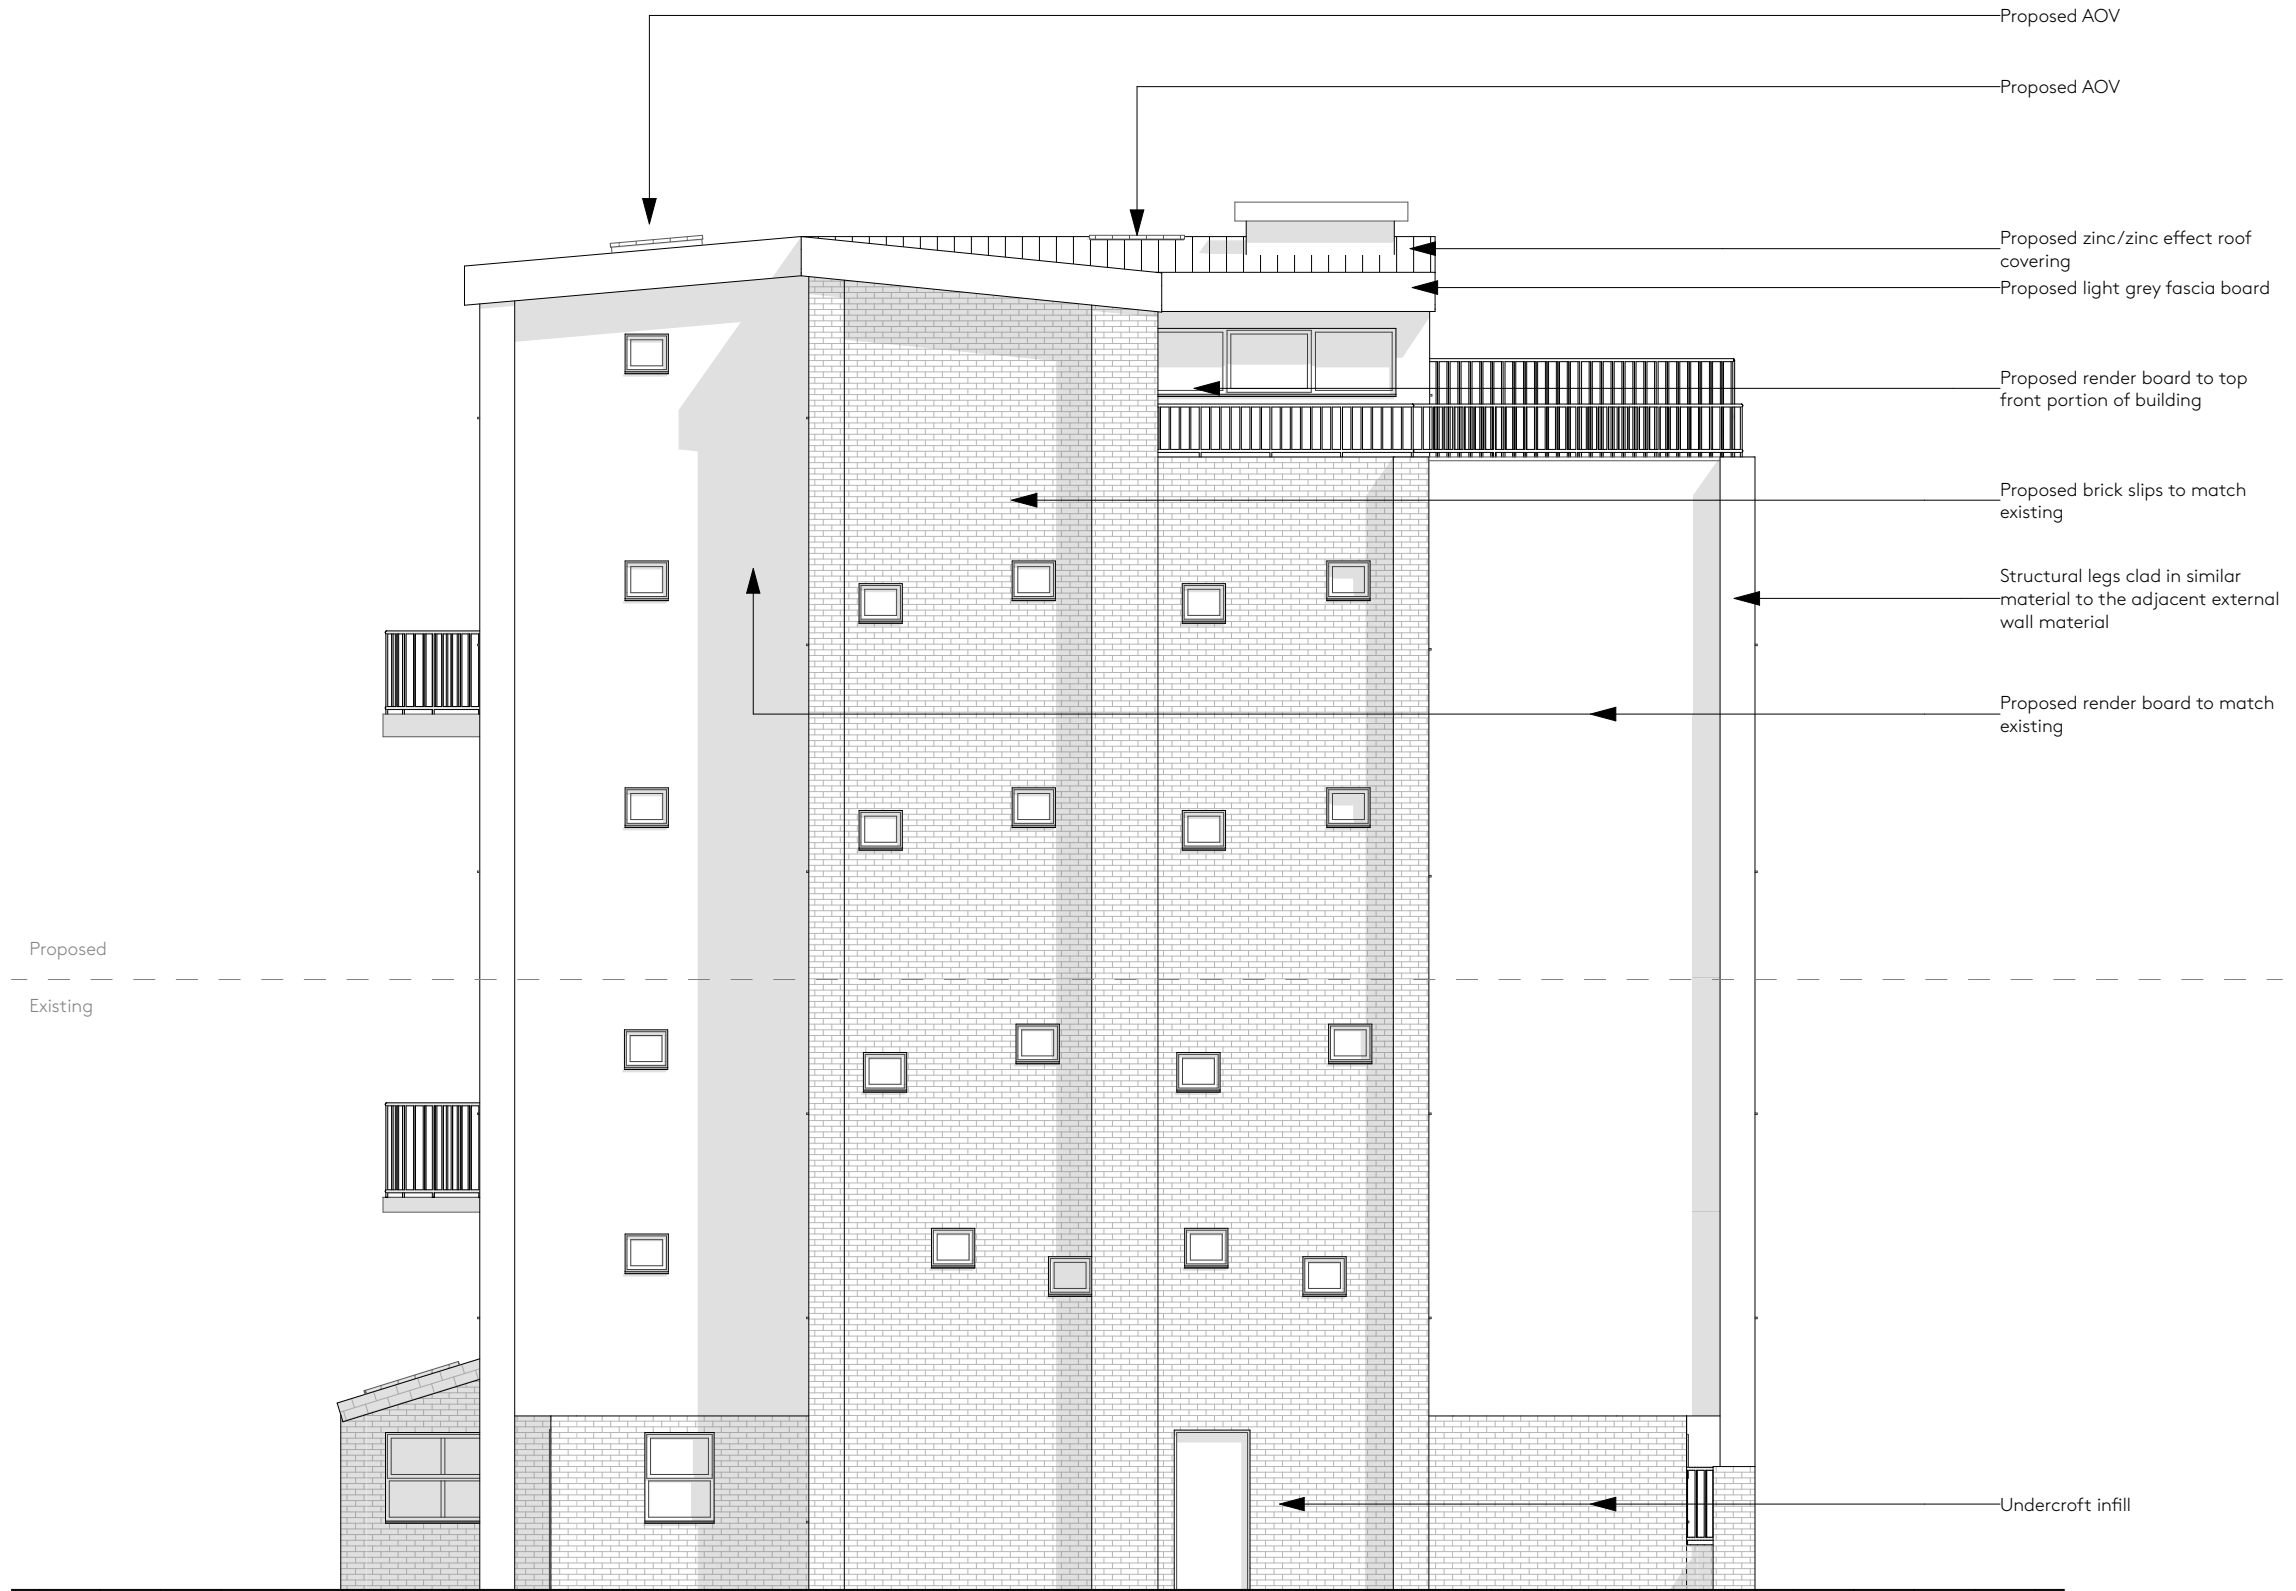


NOTE


DO NOT SCALE FROM THIS DRAWING.
DO NOT USE ANY AREAS INDICATED FOR EITHER VALUATION, PURCHASE, SALE OR ANY OTHER FORM OF LEGALLY BINDING CONTRACT.
DO NOT REPRODUCE ANY PART OF THIS DRAWING WITHOUT PRIOR WRITTEN CONSENT. THIS DRAWING REMAINS THE COPYRIGHT OF ACKROYD LOWRIE LTD.

KEY

--- Site boundary

 

LOCATION

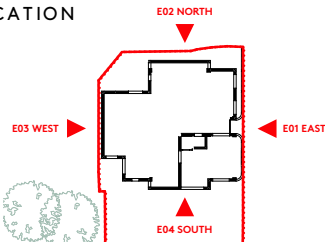

ISSUE

Rev.	Date	Comment
P1	09/05/2023	

PROJECT

940 - Grove Court

CLIENT

Rontades Ltd

DRAWING NO.
940-111

DRAWING
Proposed South Elevation

REVISION
P1

Drawn
SM

Checked
AR

Current Stage
Planning

Scale
1:100@A3

Date
09/05/2023

Issue Set
P1



23 Vyner Street, London E2 9DG
Ph: 0203 770 9780
www.ackroydlowrie.com

NOTE


DO NOT SCALE FROM THIS DRAWING.
DO NOT USE ANY AREAS INDICATED
FOR EITHER VALUATION, PURCHASE
SALE OR ANY OTHER FORM OF
LEGALLY BINDING CONTRACT.
DO NOT REPRODUCE ANY PART OF
THIS DRAWING WITHOUT PRIOR
WRITTEN CONSENT. THIS DRAWING
REMAINS THE COPYRIGHT OF
ACKROYD LOWRIE LTD.

KEY

— · — Site boundary



LOCATION

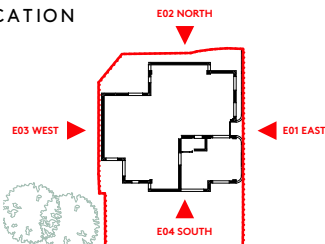

ISSUE

Rev.	Date	Comment
P1	09/05/2023	

PROJECT

940 - Grove Court

CLIENT

Rontades Ltd

DRAWING NO.
940-112

DRAWING
Proposed West Elevation

REVISION
P1

Drawn
SM


Checked
AR

Current Stage
Planning

Scale
1:100@A3

Date
09/05/2023

Issue Set
P1

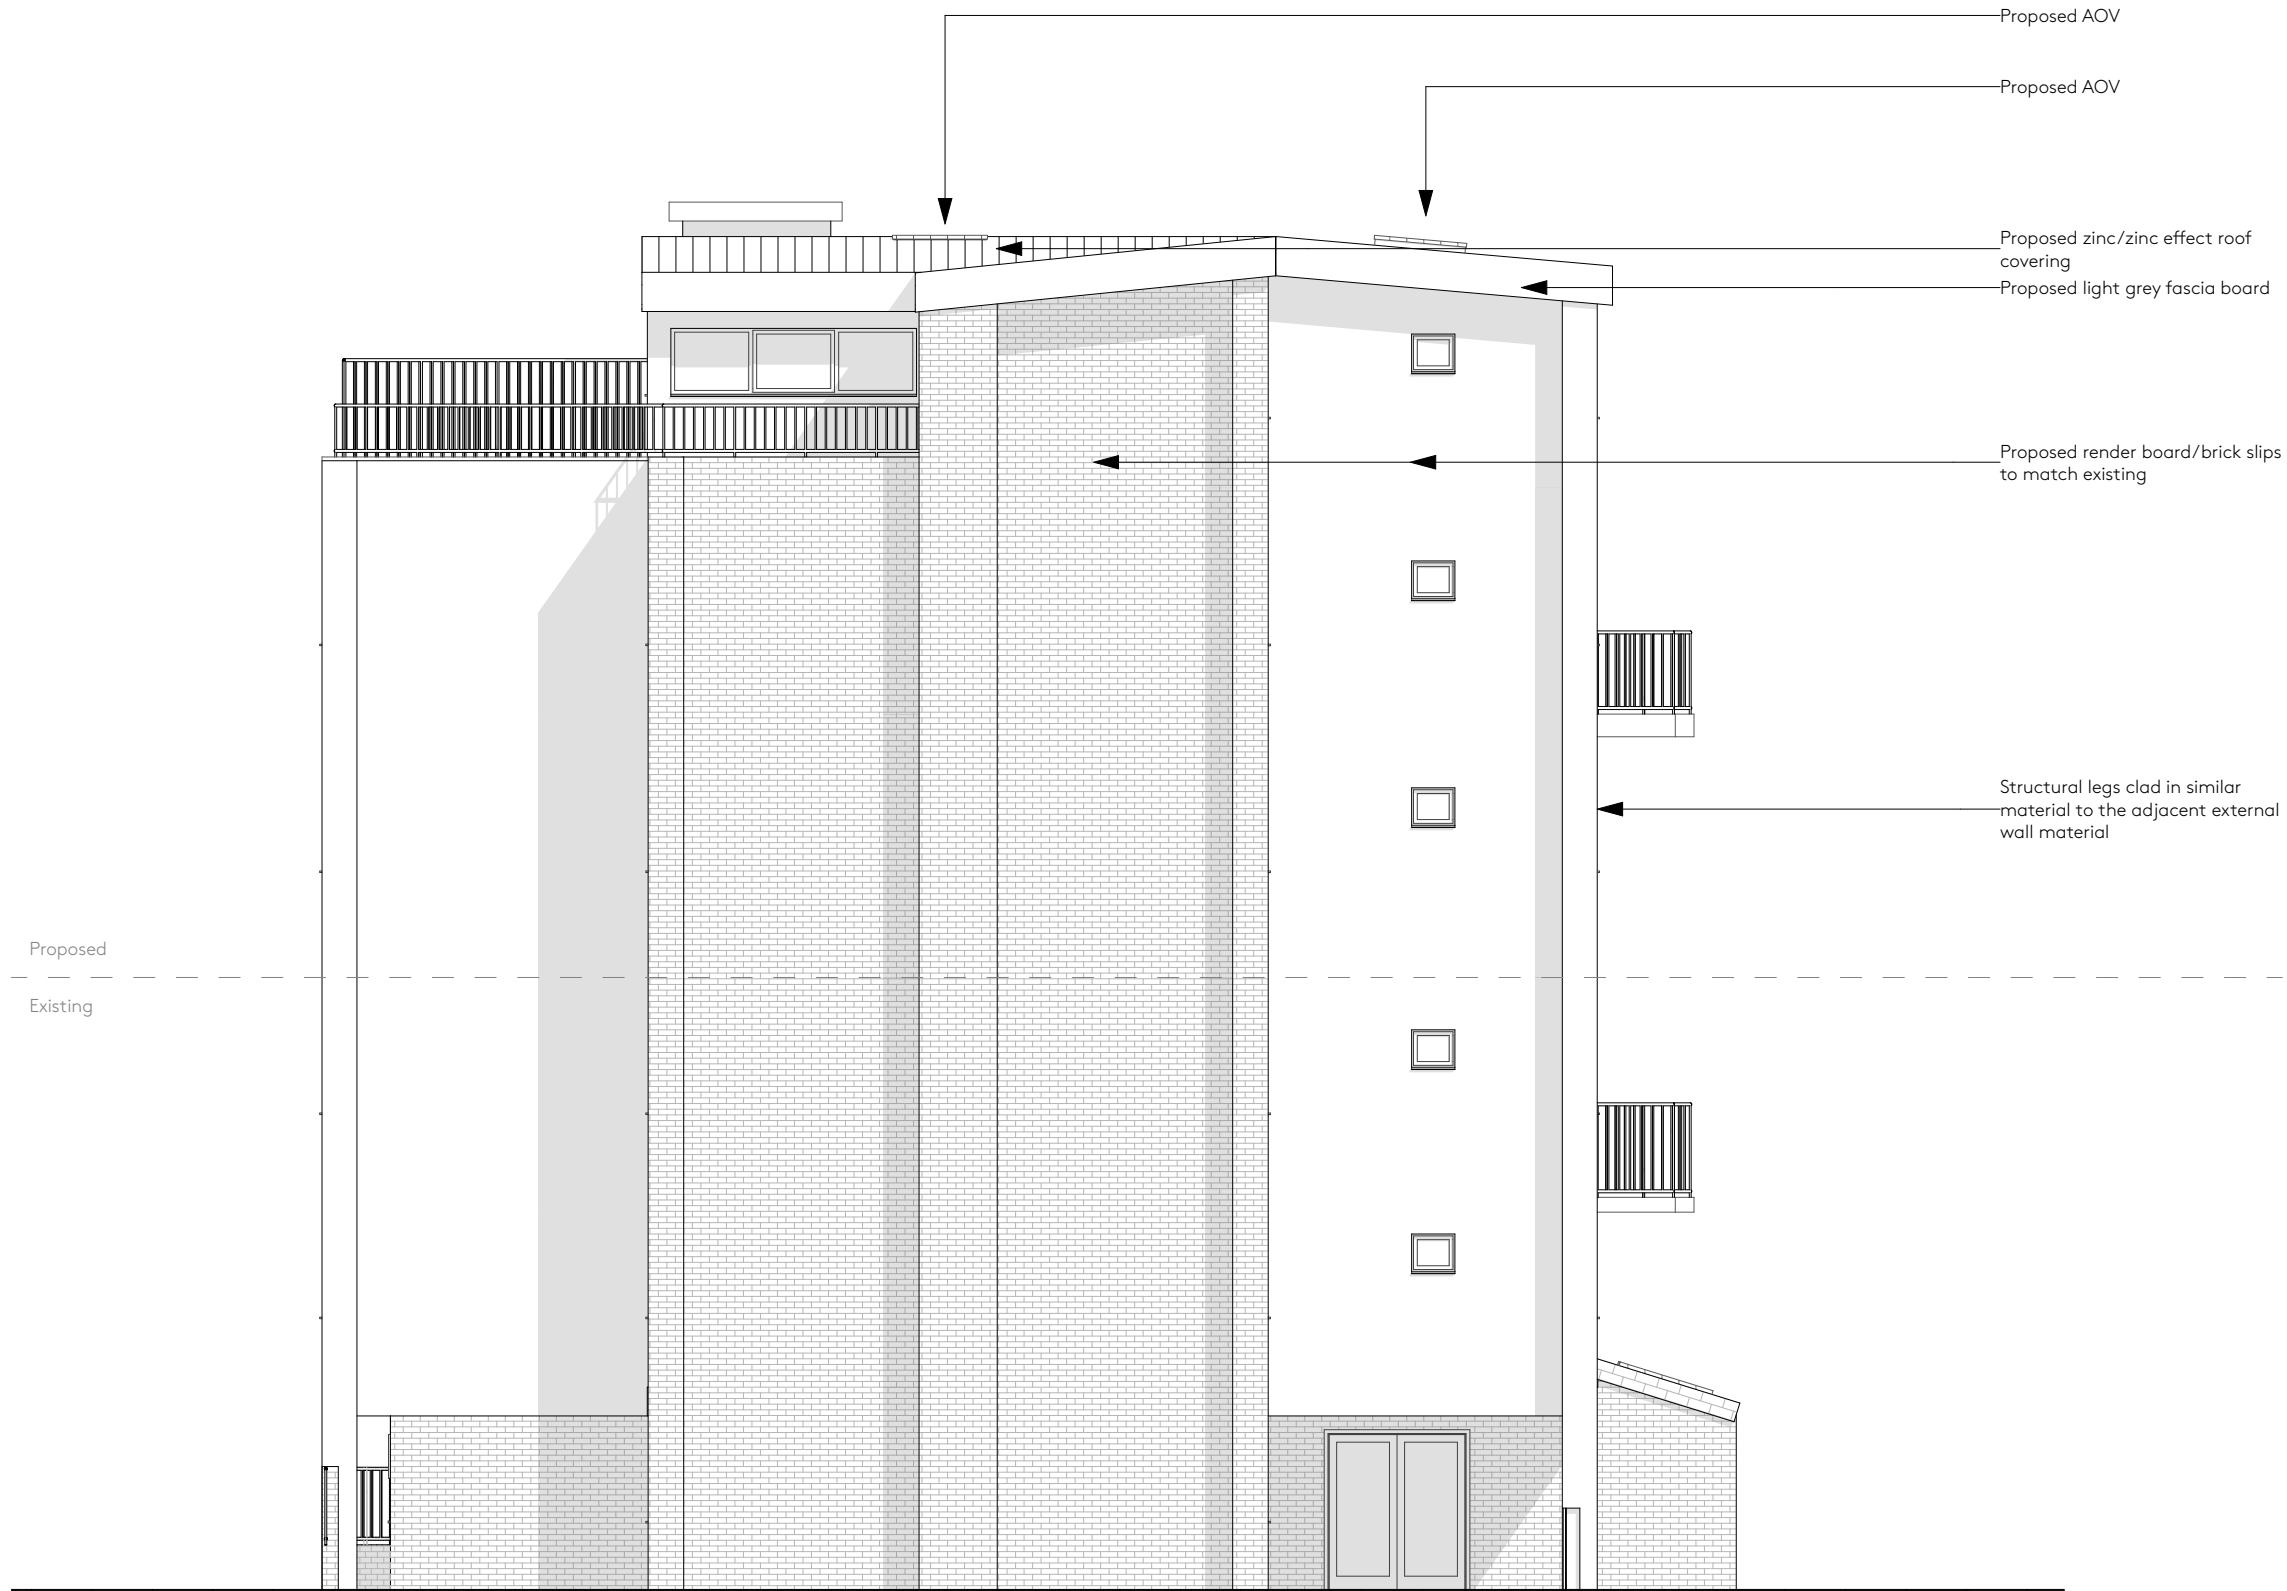


NOTE


DO NOT SCALE FROM THIS DRAWING.
DO NOT USE ANY AREAS INDICATED FOR EITHER VALUATION, PURCHASE, SALE OR ANY OTHER FORM OF LEGALLY BINDING CONTRACT.
DO NOT REPRODUCE ANY PART OF THIS DRAWING WITHOUT PRIOR WRITTEN CONSENT. THIS DRAWING REMAINS THE COPYRIGHT OF ACKROYD LOWRIE LTD.

KEY

--- Site boundary

 

LOCATION

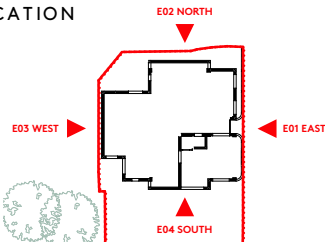

ISSUE

Rev.	Date	Comment
P1	09/05/2023	

PROJECT
940 - Grove Court

CLIENT
Rontades Ltd

DRAWING NO.
940-113

DRAWING
Proposed North Elevation

REVISION
P1

Drawn
SM


Checked
AR

Current Stage
Planning

Scale
1:100@A3

Date
09/05/2023

Issue Set
P1

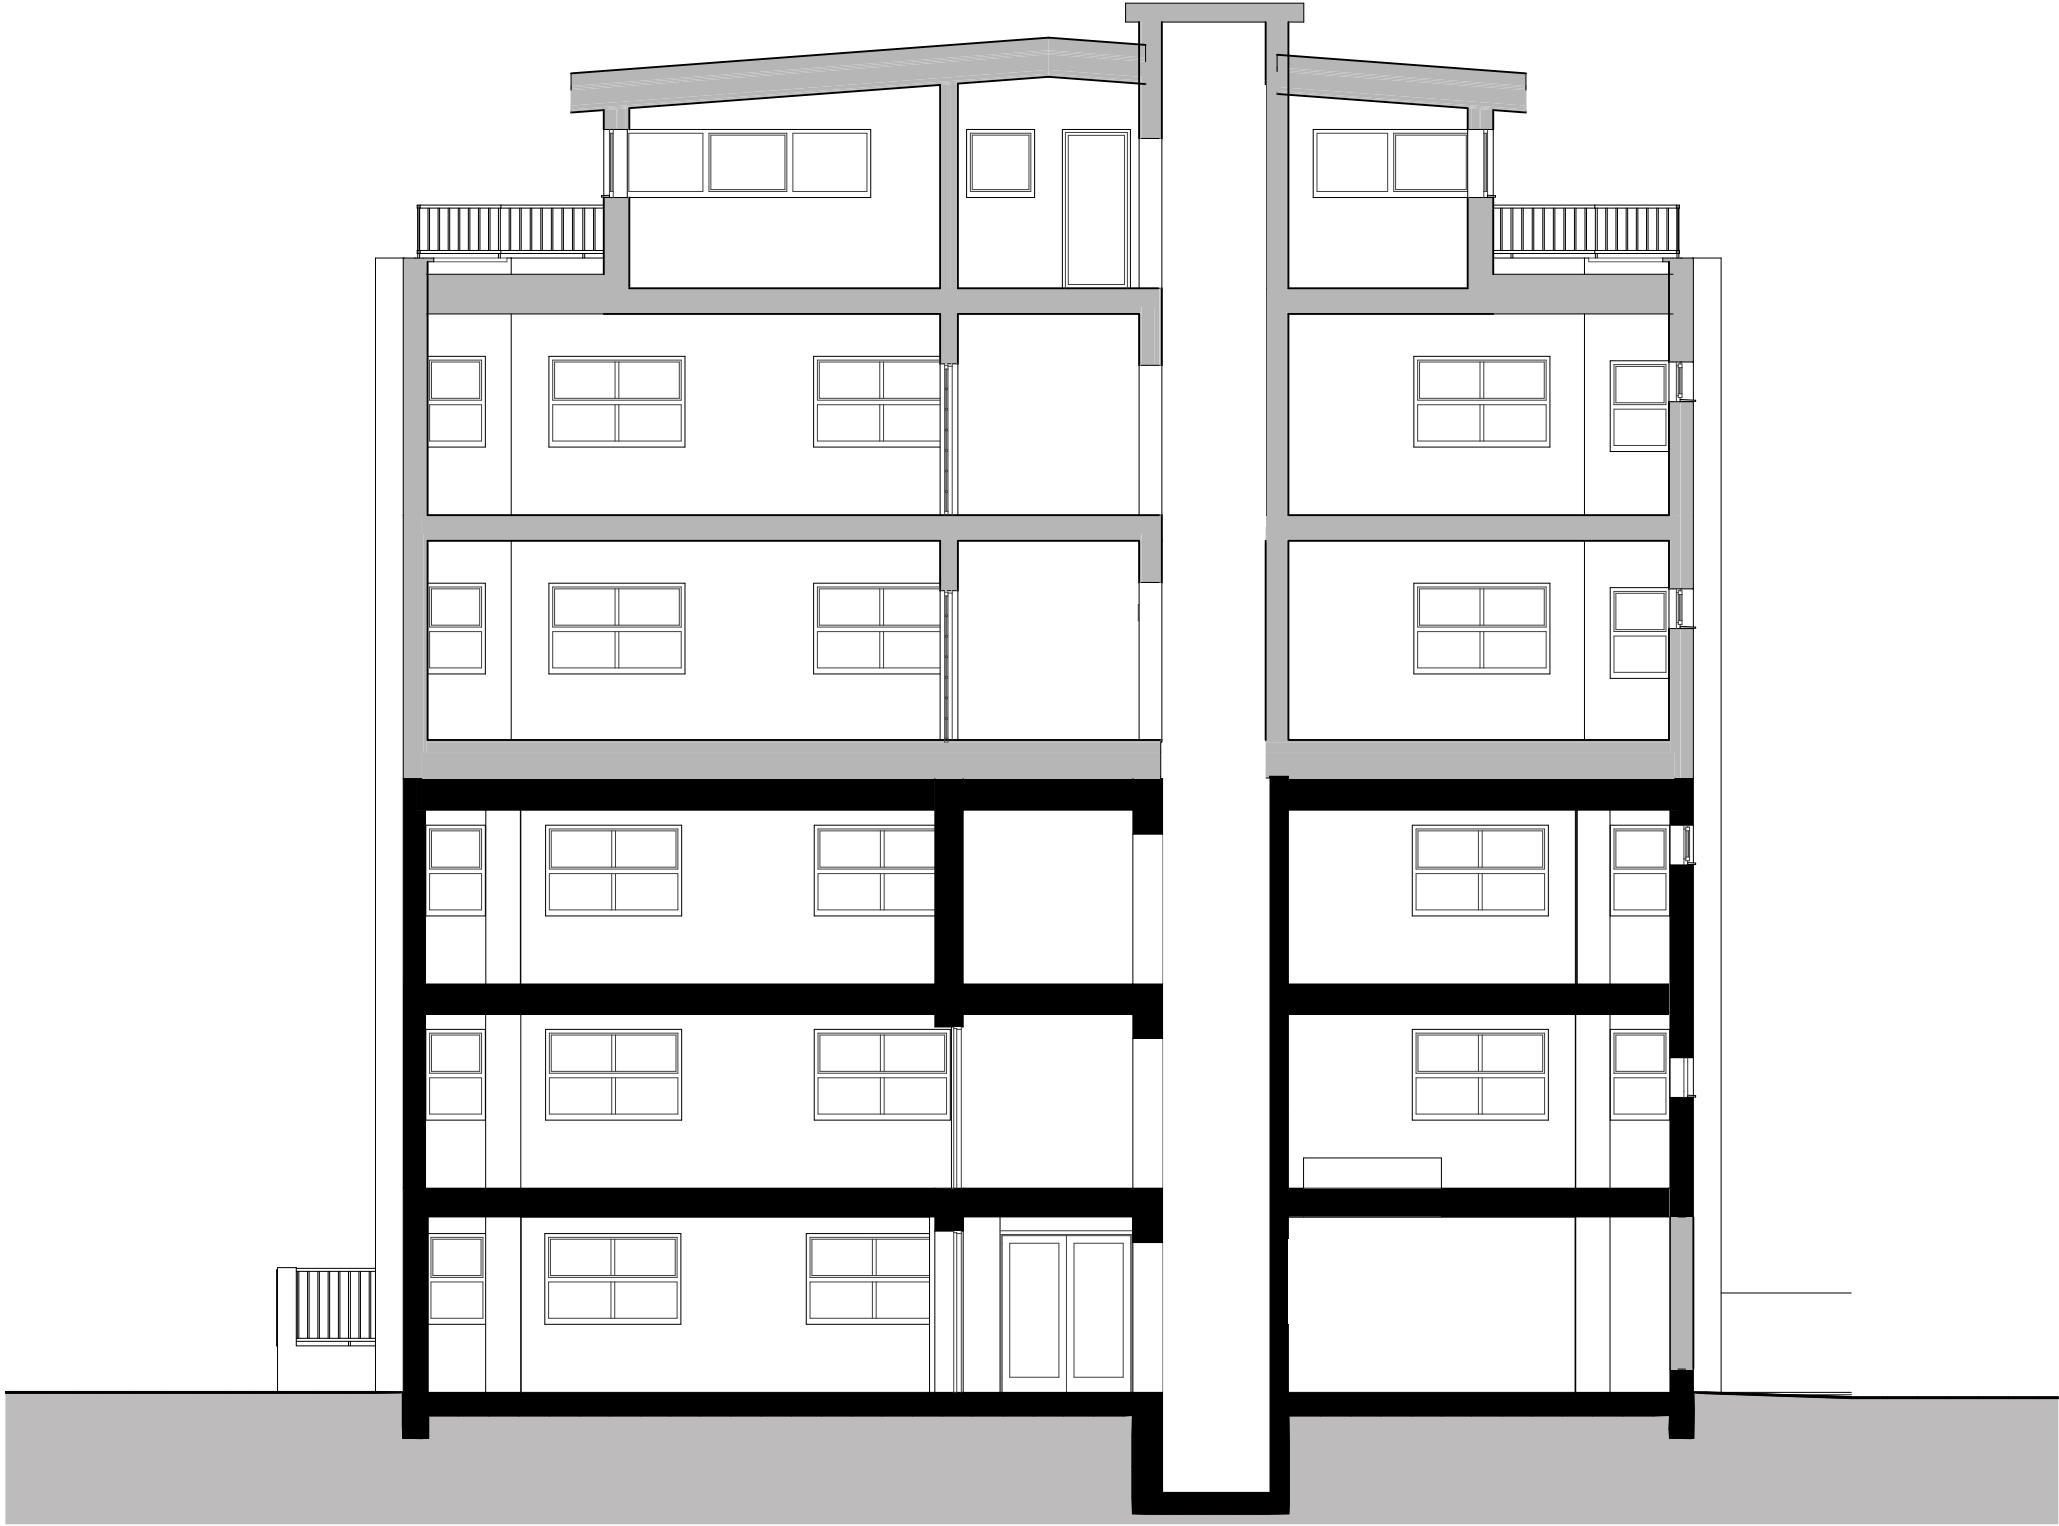

Ackroyd Lowrie 23 Vyner Street, London E2 9DG Ph: 0203 770 9780 www.ackroydlowrie.com	NOTE DO NOT SCALE FROM THIS DRAWING. DO NOT USE ANY AREAS INDICATED FOR EITHER VALUATION, PURCHASE SALE OR ANY OTHER FORM OF LEGALLY BINDING CONTRACT. DO NOT REPRODUCE ANY PART OF THIS DRAWING WITHOUT PRIOR WRITTEN CONSENT. THIS DRAWING REMAINS THE COPYRIGHT OF ACKROYD LOWRIE LTD.	KEY Site boundary Existing structure Proposed structure 015m 1:100	LOCATION	ISSUE <table><tr><th>Rev.</th><th>Date</th><th>Comment</th></tr><tr><td>P1</td><td>09/05/2023</td><td></td></tr><tr><td></td><td></td><td></td></tr><tr><td></td><td></td><td></td></tr><tr><td></td><td></td><td></td></tr><tr><td></td><td></td><td></td></tr></table>	Rev.	Date	Comment	P1	09/05/2023														PROJECT 940 - Grove Court	CLIENT Rontades Ltd
	Rev.	Date	Comment																					
	P1	09/05/2023																						
DRAWING NO. 940-120	DRAWING Proposed Section AA	REVISION P1																						
Drawn SM	Checked AR	Current Stage Planning	Scale 1:100@A3	Date 09/05/2023	Issue Set P1																			