


SIGNATURE PLANS LTD.

45 STAMFORD HILL, LONDON N16 5SR

07491265532

INFO@SIGNATUREPLANS.CO.UK

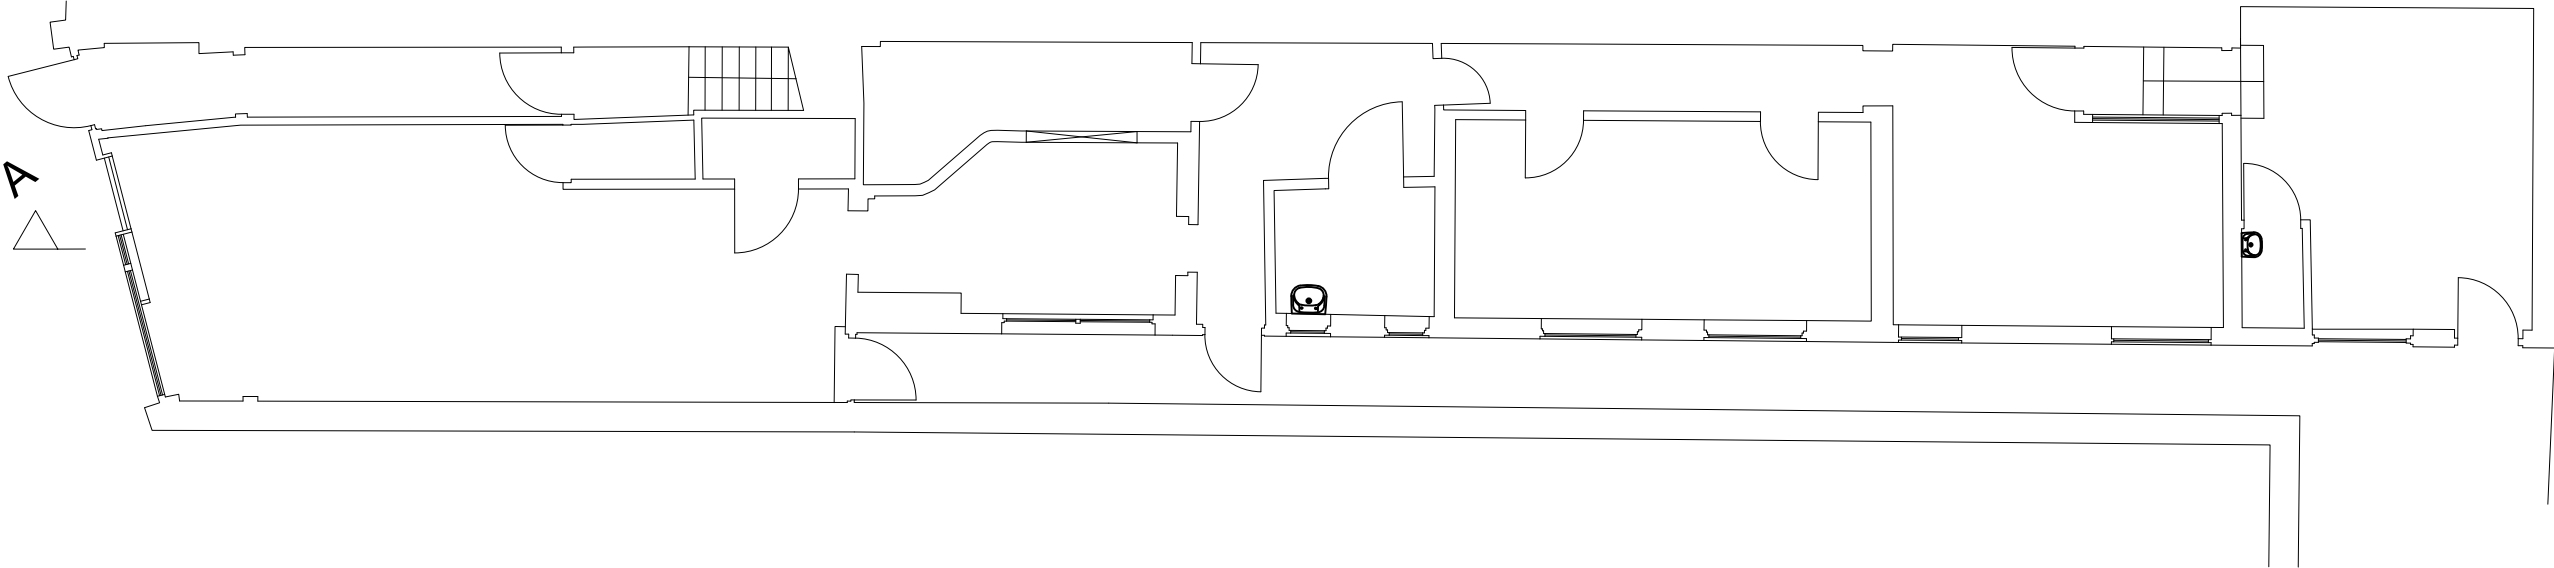

EXISTING GROUND FLOOR

PROPERTY ADDRESS:

49 TOTTENHAM LN, LONDON
N8 7EJ

PROJECT TITLE:

PROPOSED STUDIO FLAT X2

SHEET TITLE:

EXISTING FLOOR PLANS

DATE: 25 March 2023

REVISION: RV00

SCALE: 1:100 @A3


PAGE NO: EX 01

SIGNATURE PLANS LTD.


45 STAMFORD HILL, LONDON N16 5SR

07491265532

INFO@SIGNATUREPLANS.CO.UK

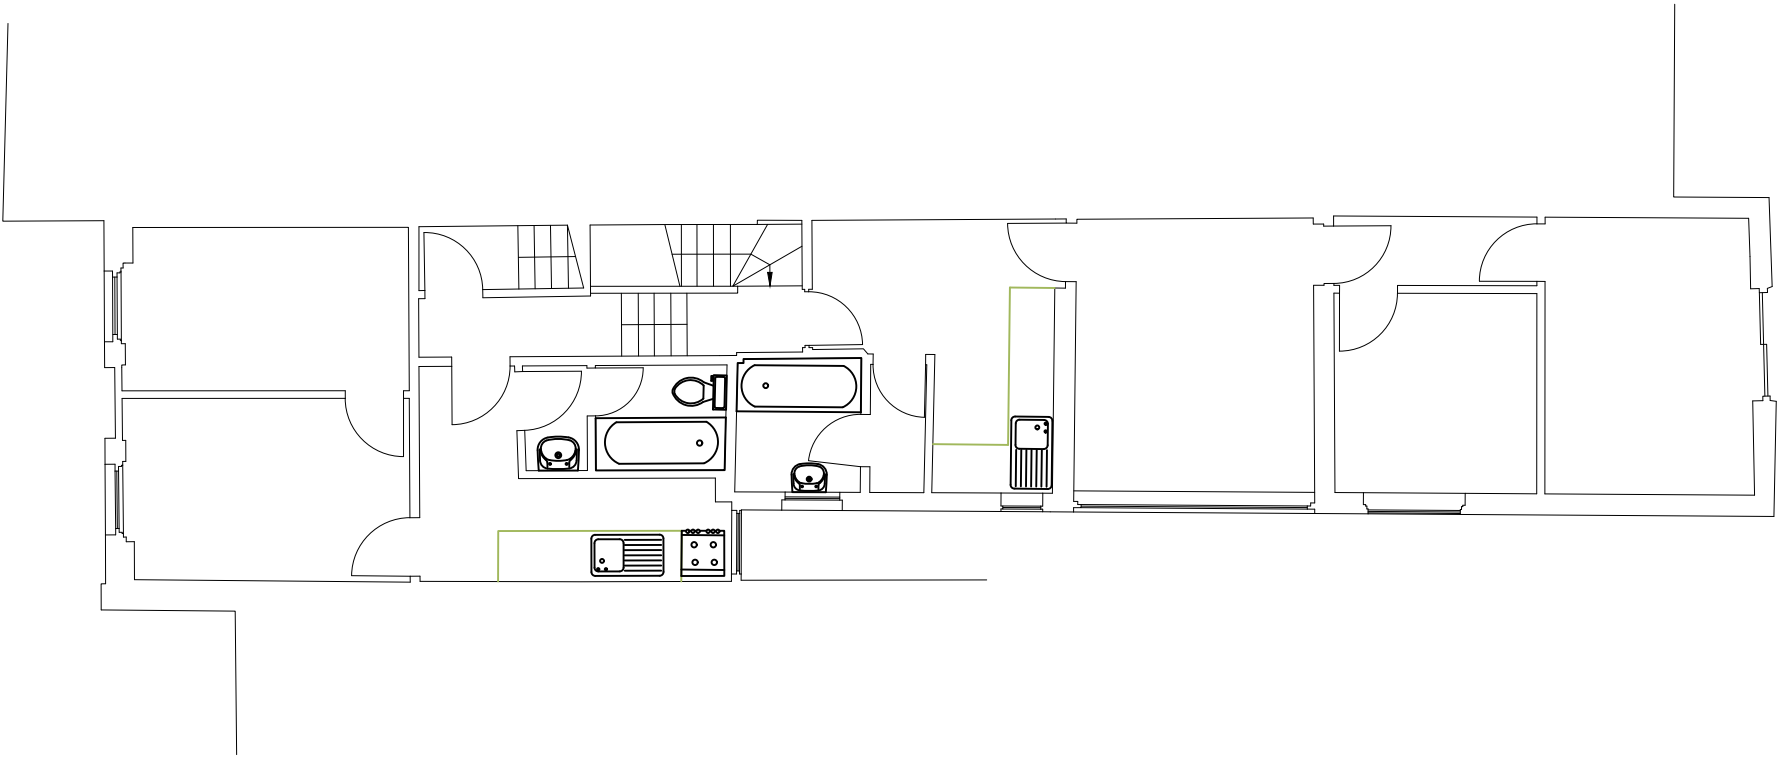

EXISTING FIRST FLOOR

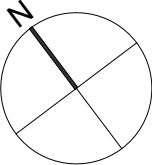

PROPERTY ADDRESS:

49 TOTTENHAM LN, LONDON
N8 7EJ

PROJECT TITLE:

PROPOSED STUDIO FLAT X2

SHEET TITLE:

EXISTING FLOOR PLANS

DATE: 25 March 2023

REVISION: RV00

SCALE: 1:100 @A3


PAGE NO: EX 02

SIGNATURE PLANS LTD.


45 STAMFORD HILL, LONDON N16 5SR

07491265532

INFO@SIGNATUREPLANS.CO.UK

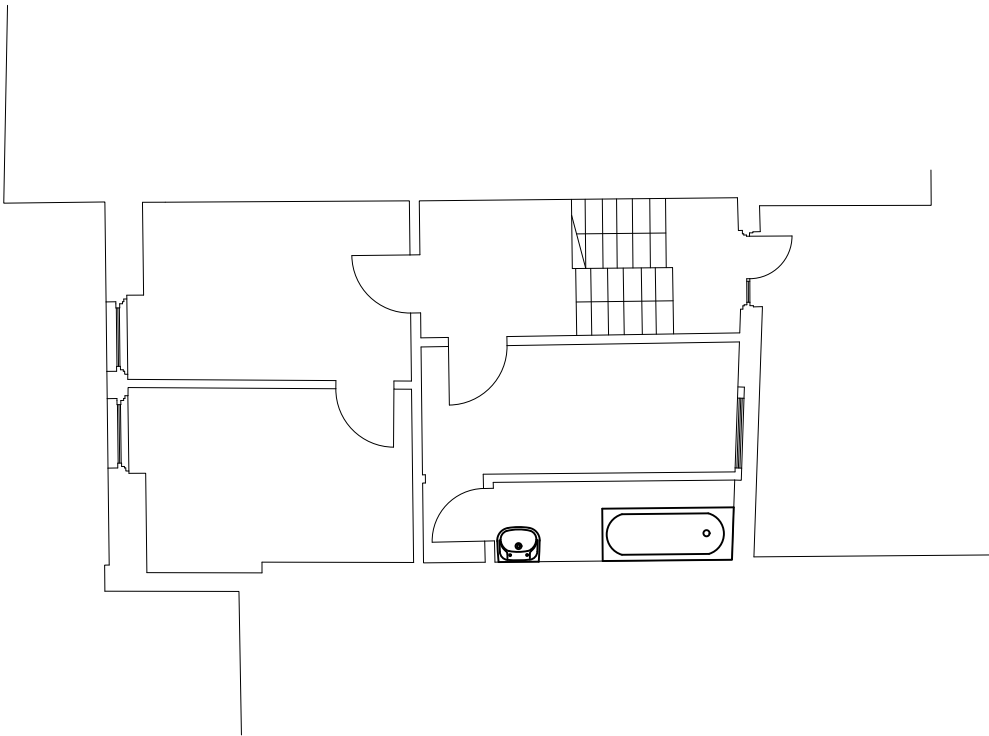

EXISTING SECOND FLOOR

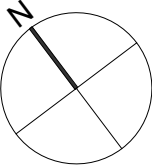

PROPERTY ADDRESS:

49 TOTTENHAM LN, LONDON
N8 7EJ

PROJECT TITLE:

PROPOSED STUDIO FLAT X2

SHEET TITLE:

EXISTING FLOOR PLANS

DATE: 25 March 2023

REVISION: RV00

SCALE: 1:100 @A3

PAGE NO: EX 03

SIGNATURE PLANS LTD.

45 STAMFORD HILL, LONDON N16 5SR

07491265532

INFO@SIGNATUREPLANS.CO.UK



EXISTING FRONT ELEVATION



EXISTING REAR ELEVATION



PROPERTY ADDRESS:

49 TOTTENHAM LN, LONDON
N8 7EJ

PROJECT TITLE:

PROPOSED STUDIO FLAT X2

SHEET TITLE:

EXISTING ELEVATIONS

DATE: 25 March 2023

REVISION: RV00

SCALE: 1:100 @A3


PAGE NO: EX 04

SIGNATURE PLANS LTD.


45 STAMFORD HILL, LONDON N16 5SR

07491265532

INFO@SIGNATUREPLANS.CO.UK

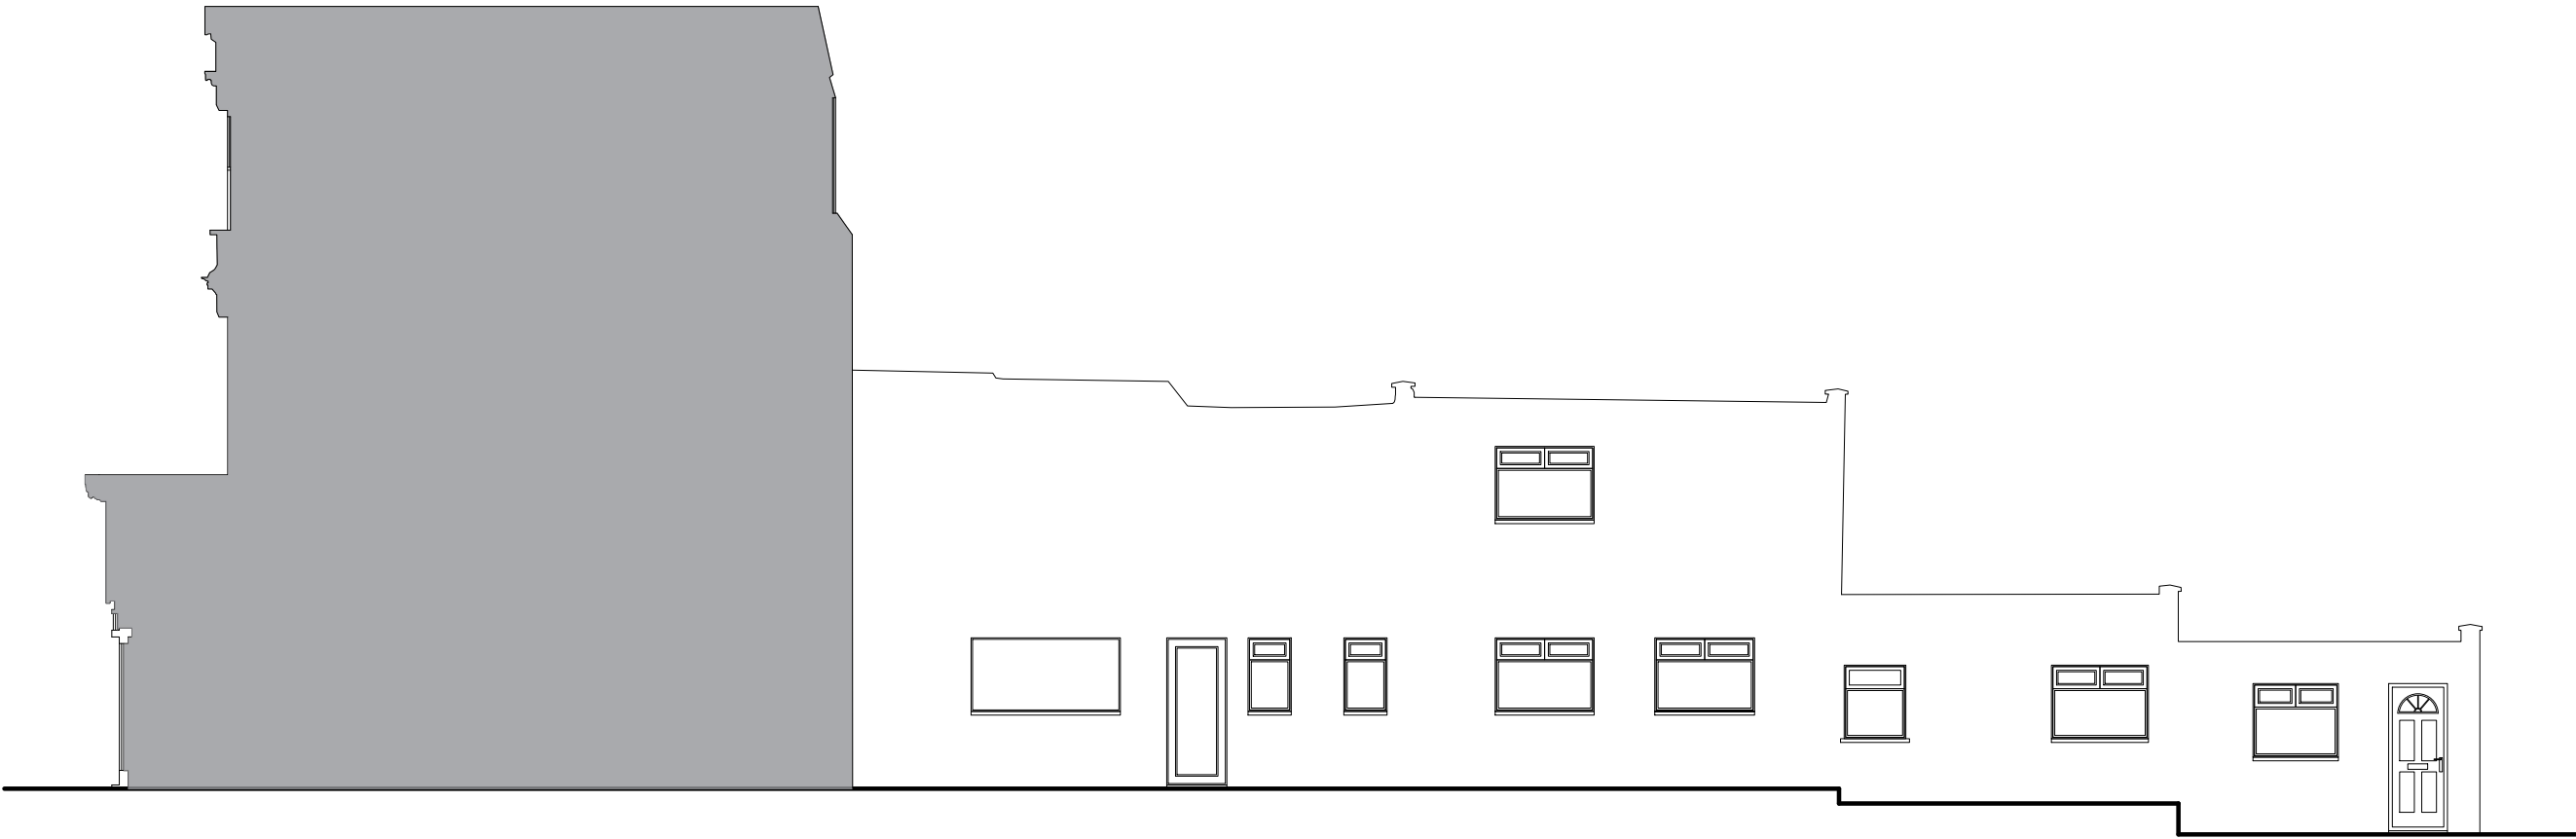

EXISTING SIDE ELEVATION

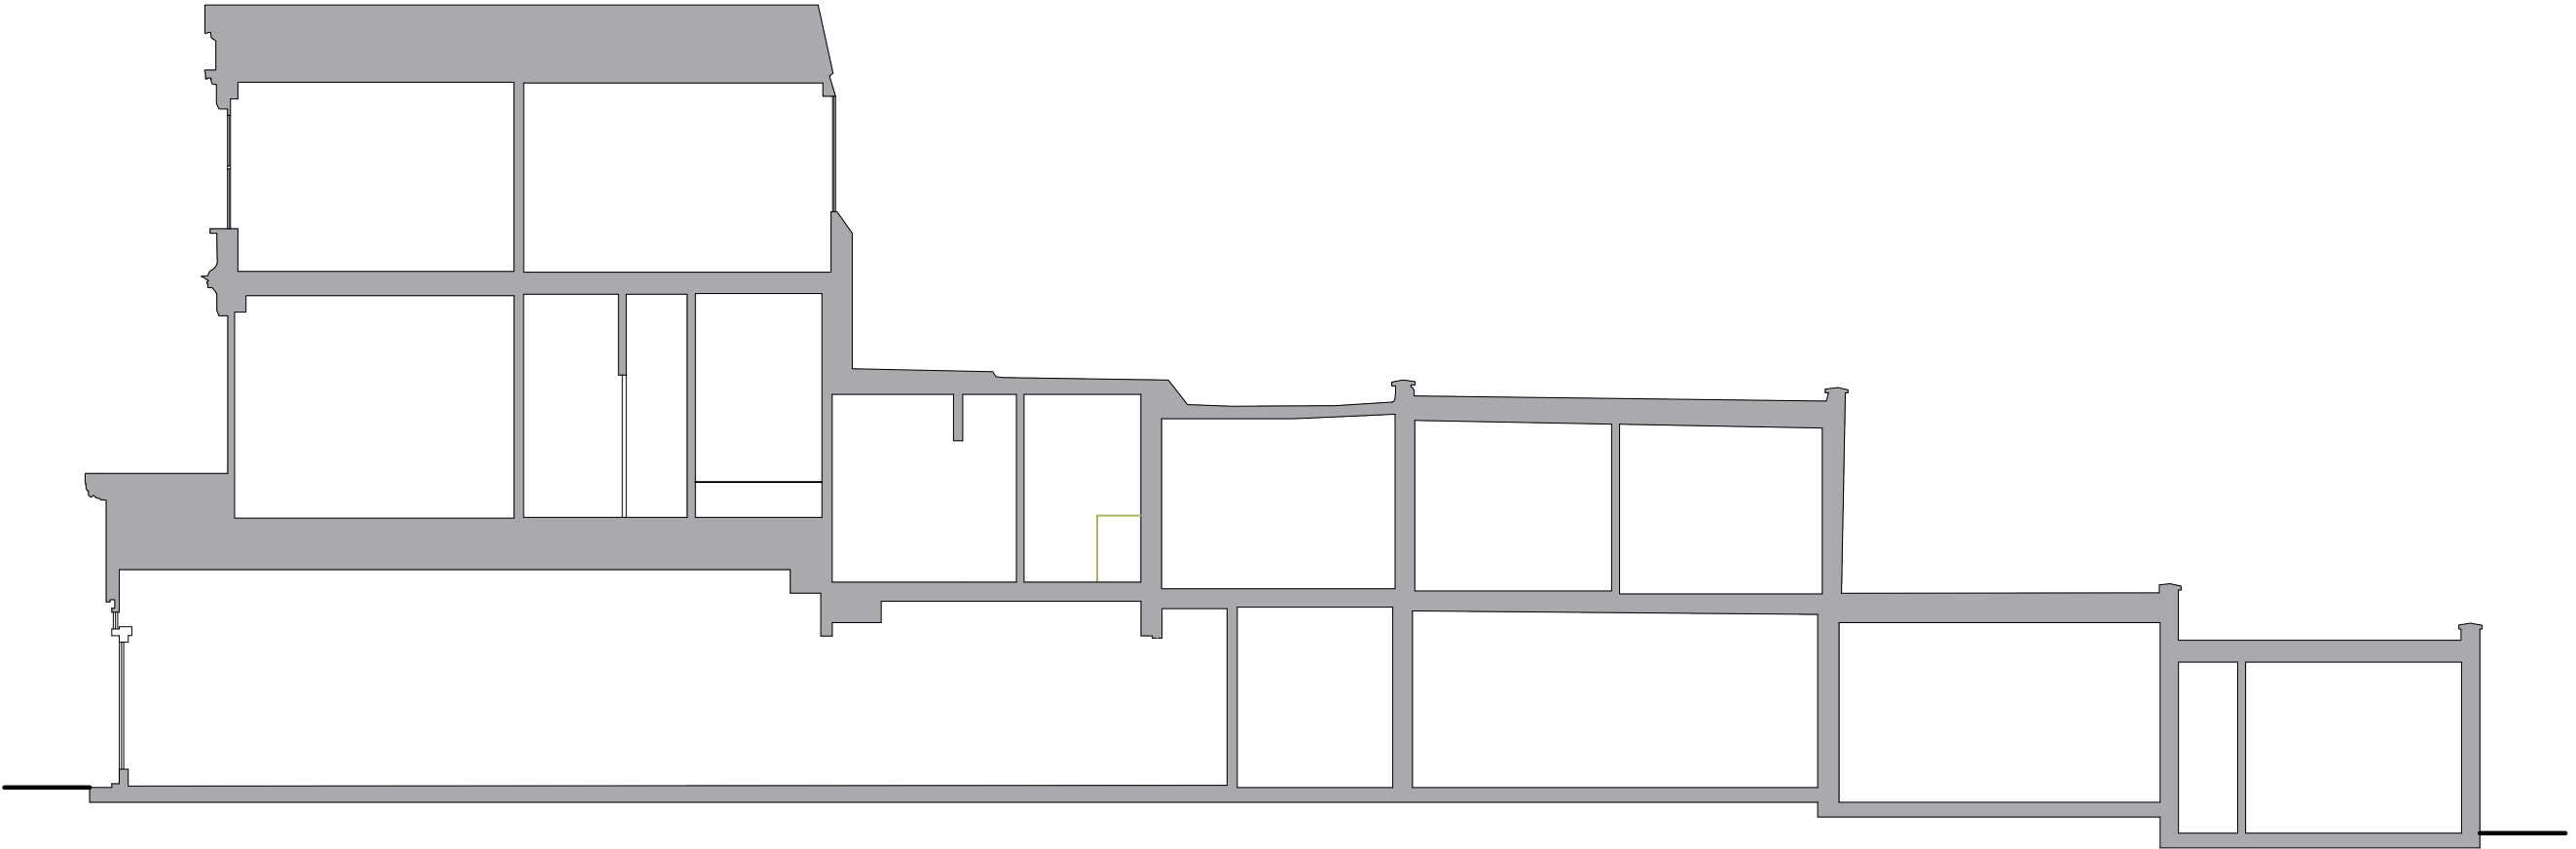

EXISTING SECTION A-A'



PROPERTY ADDRESS:

49 TOTTENHAM LN, LONDON
N8 7EJ

PROJECT TITLE:

PROPOSED STUDIO FLAT X2

SHEET TITLE:

EXISTING SIDE ELEVATION &
SECTION A-A'

DATE: 25 March 2023

REVISION: RV00

SCALE: 1:100 @A3


PAGE NO: EX 05

SIGNATURE PLANS LTD.


45 STAMFORD HILL, LONDON N16 5SR

07491265532

INFO@SIGNATUREPLANS.CO.UK

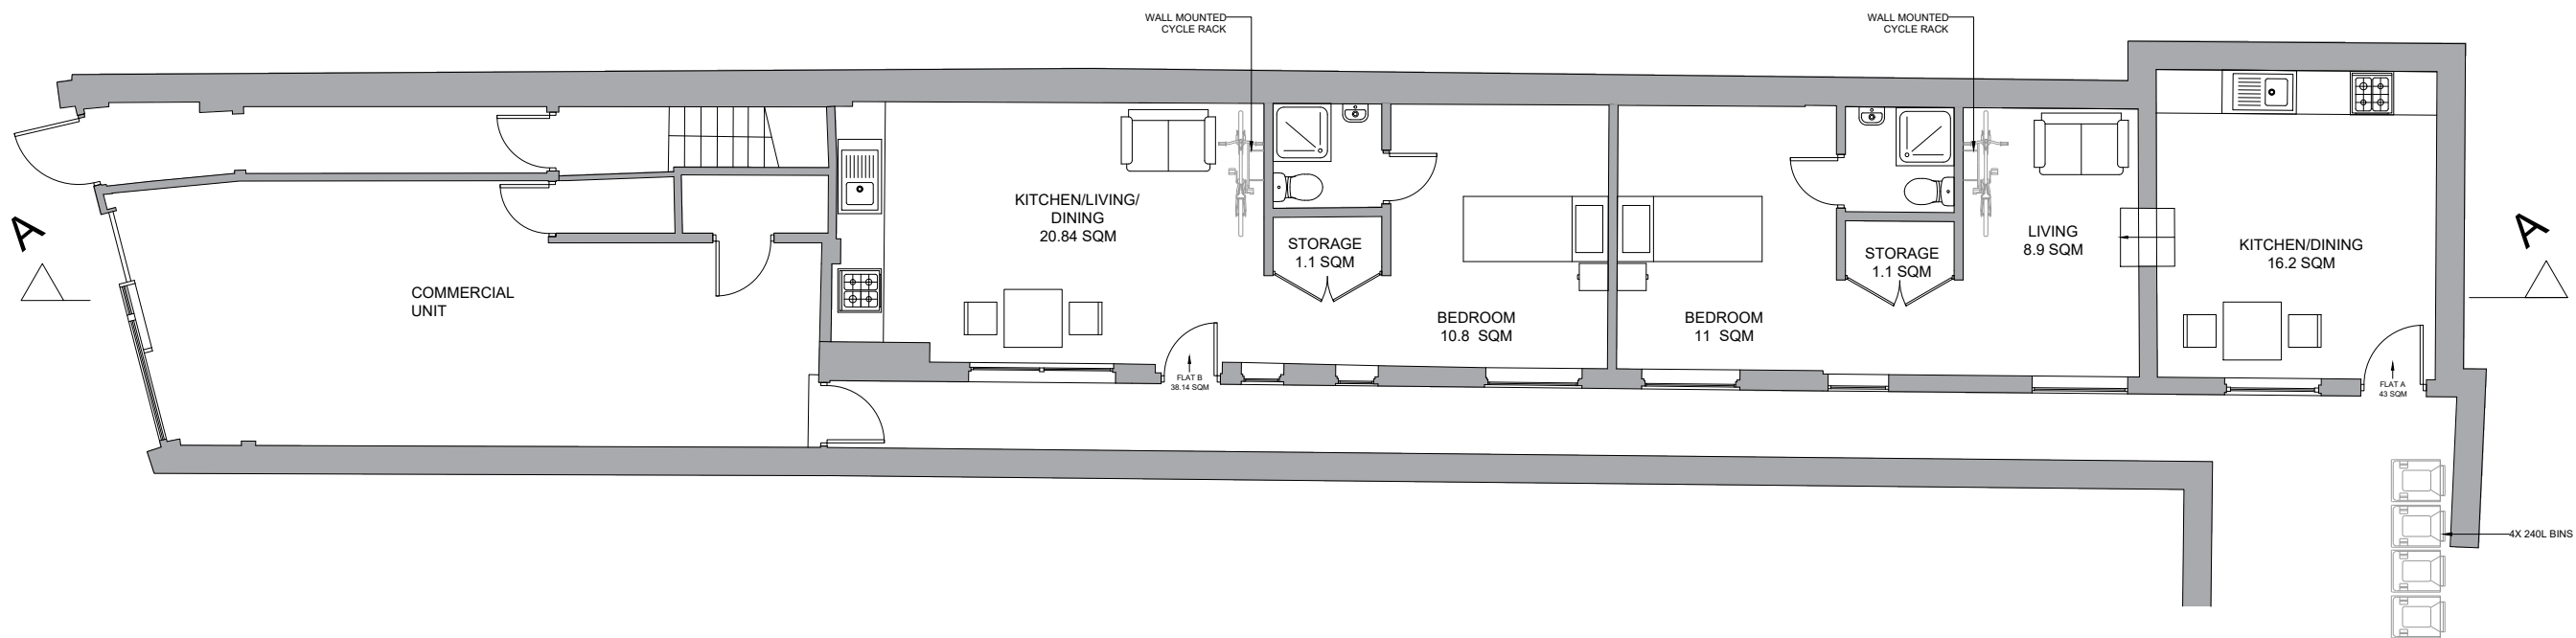

PROPOSED GROUND FLOOR

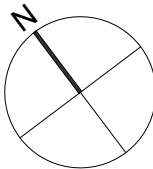

PROPERTY ADDRESS:

49 TOTTENHAM LN, LONDON
N8 7EJ

PROJECT TITLE:

PROPOSED STUDIO FLAT X2

SHEET TITLE:

PROPOSED FLOOR PLANS

DATE: 3 May 2023

REVISION: RV00

SCALE: 1:100 @A3

PAGE NO: PR 01

SIGNATURE PLANS LTD.

45 STAMFORD HILL, LONDON N16 5SR

07491265532

INFO@SIGNATUREPLANS.CO.UK



PROPOSED FRONT ELEVATION



PROPOSED REAR ELEVATION



PROPERTY ADDRESS:

49 TOTTENHAM LN, LONDON
N8 7EJ

PROJECT TITLE:

PROPOSED STUDIO FLAT X2

SHEET TITLE:

PROPOSED ELEVATIONS

DATE: 25 March 2023

REVISION: RV00

SCALE: 1:100 @A3


PAGE NO: PR 02

SIGNATURE PLANS LTD.


45 STAMFORD HILL, LONDON N16 5SR

07491265532

INFO@SIGNATUREPLANS.CO.UK

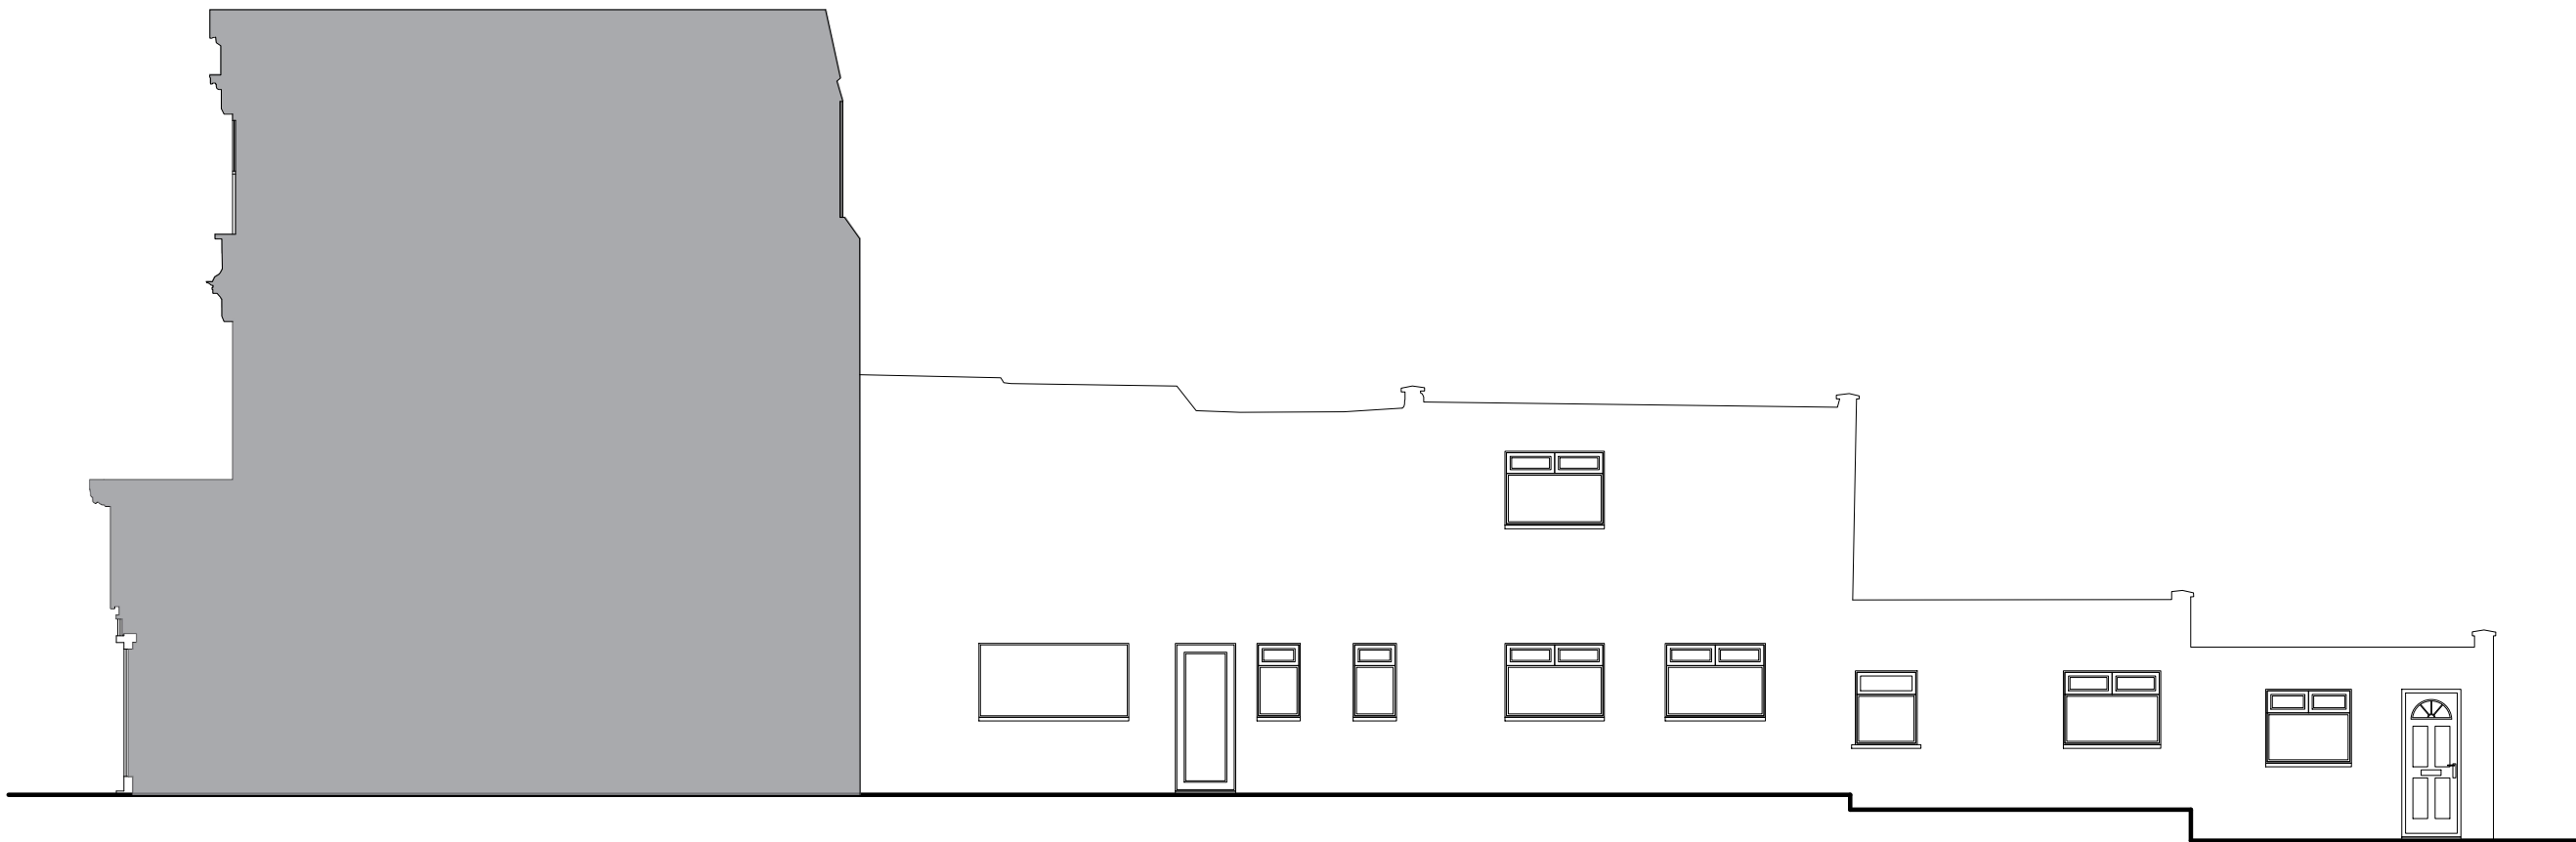

PROPOSED SIDE ELEVATION

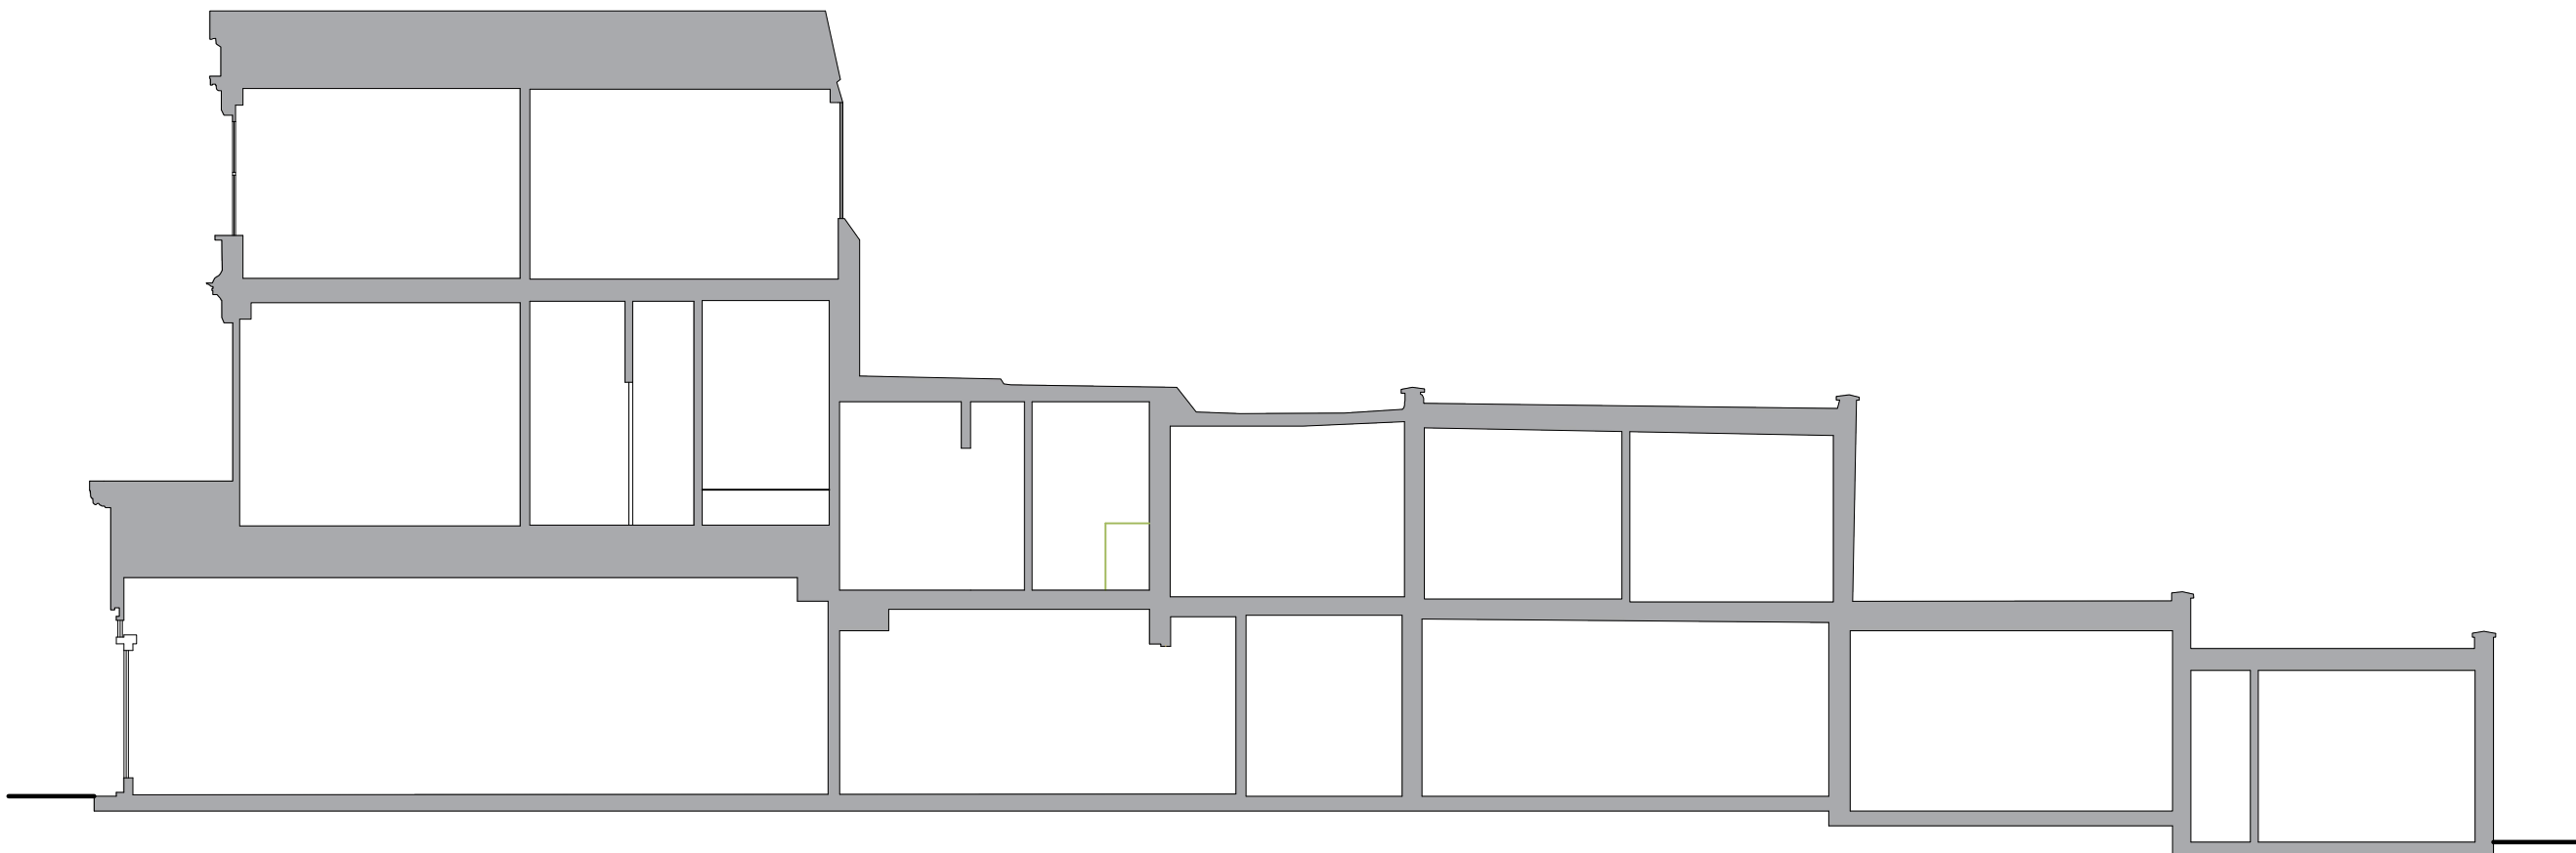

PROPOSED SECTION A-A'



PROPERTY ADDRESS:

49 TOTTENHAM LN, LONDON
N8 7EJ

PROJECT TITLE:

PROPOSED STUDIO FLAT X2

SHEET TITLE:

PROPOSED SECTION A-A'

DATE: 25 March 2023

REVISION: RV00

SCALE: 1:100 @A3

PAGE NO: PR 03