


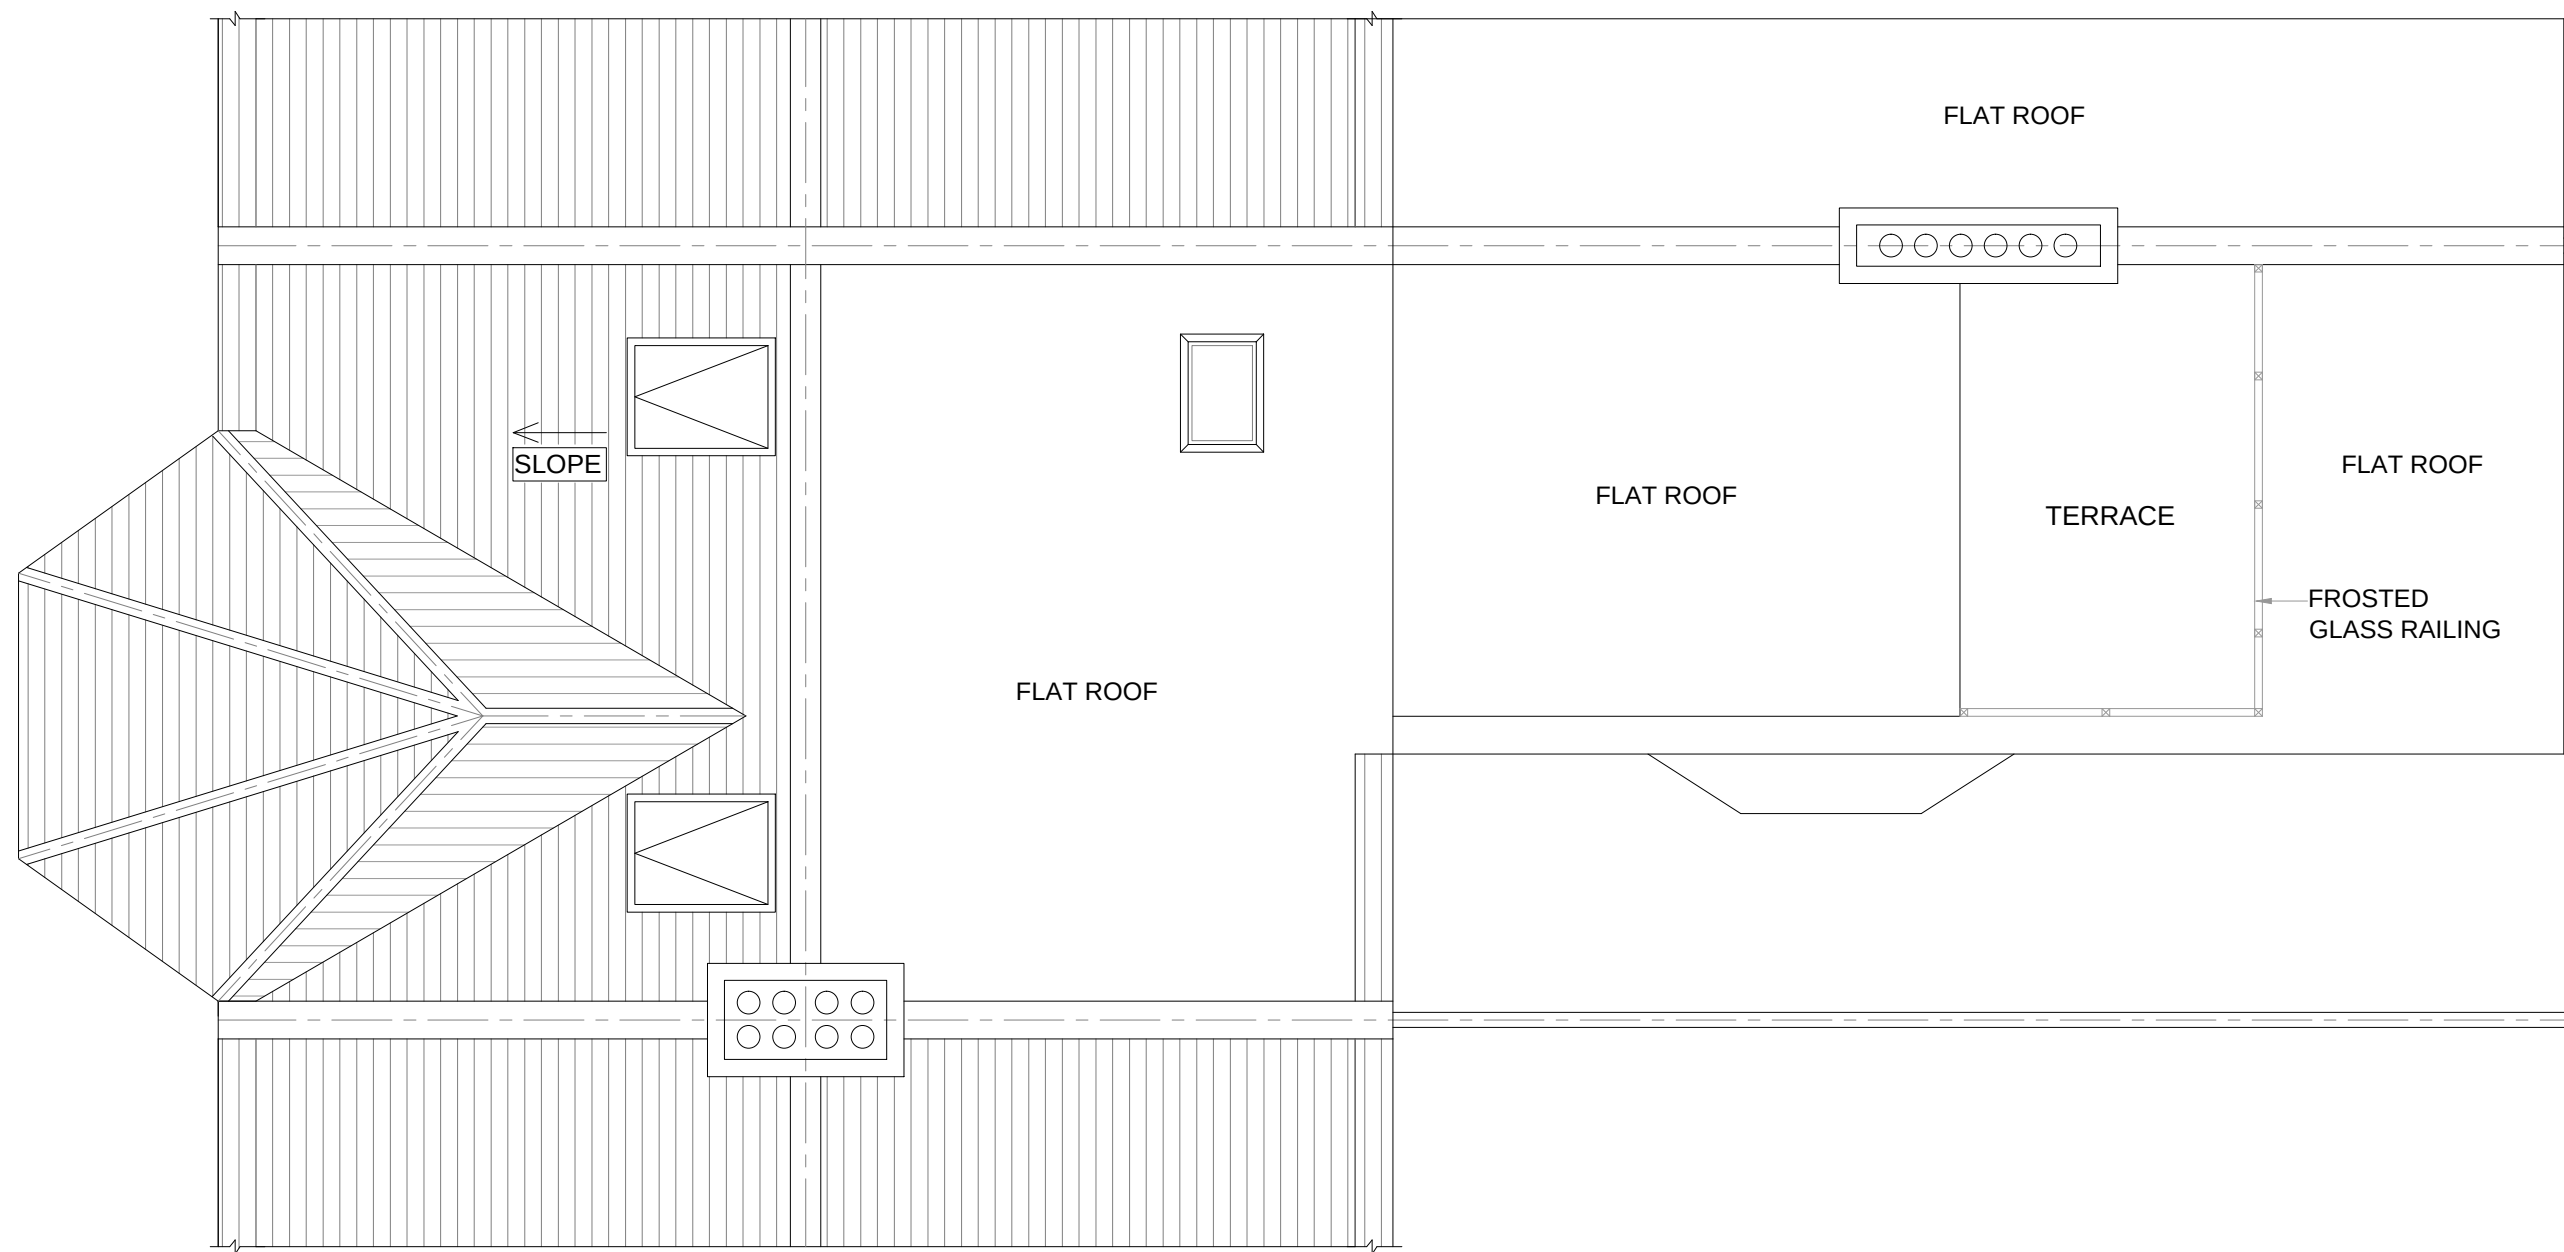

PROPOSED ROOF PLAN



REFERENCE DRAWINGS		GENERAL NOTES This drawing is for planning use only do not use this drawing for any purpose other than that for which it was issued. Structural Design and Building Control Approval is required before construction commences. This drawing is subject to copyright do not reproduce this drawing without prior permission.	No	DATE	REVISION	BY	CHK	CIVIL CONSULTING LTD. CIVIL ENGINEERS STRUCTURAL ENGINEERS ARCHITECTURAL DESIGNERS Contact: 07947249323	DRAWN ZM	CLIENT/PROJECT		DRAWING No.
									CHECKED A.R	29 MATTISON ROAD		D05
									PROJECT NO.	PROPOSED ROOF PLAN		SCALE: 1:50 @A3
												DATE: 18-04-2023