



89 MAYFIELD ROAD, CROUCH END, LONDON N8 9LN.

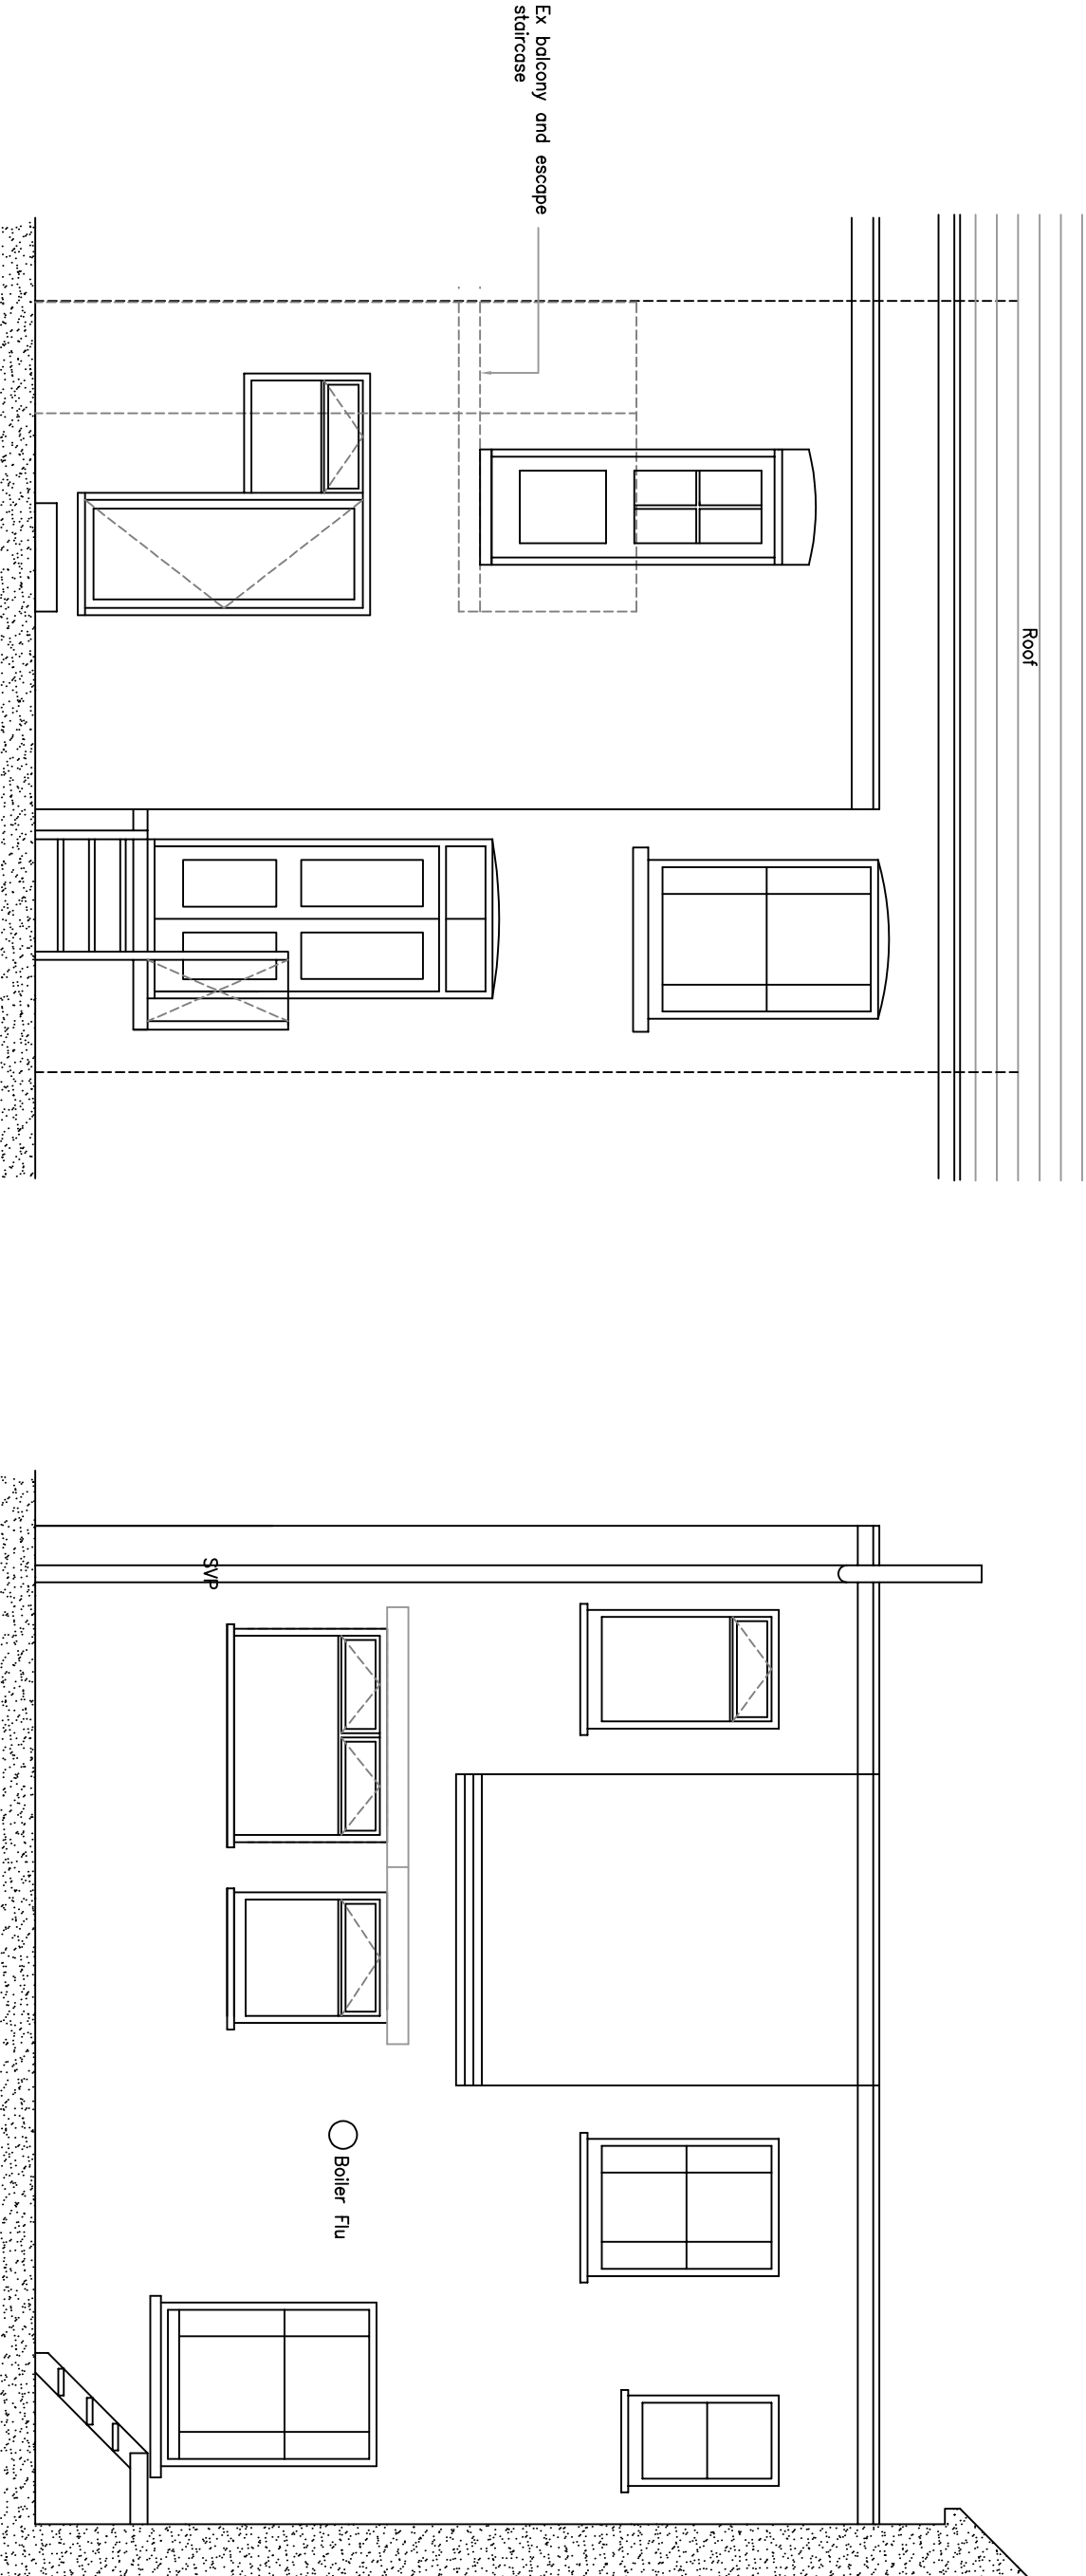

EXISTING REAR ELEV - A

EXISTING REAR ELEV - B

EXISTING REAR ELEVATIONS

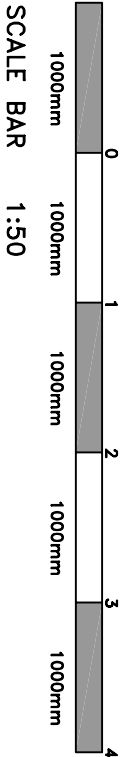

SCALE BAR 1:50

Job Title:		SHAHROOZ RAOOFI - PROPOSED WORKS 89 MAYFIELD ROAD, CROUCH END, LONDON N8 9LN	
Drawing Title:		EXISTING REAR ELEVATIONS	
Date:	26-04-23	Scale:	1:50 @ A3
Dwg No.	MR - RE - EX - 1	Rev.	
Dimensions to be verified on site. This drawing is the property of SPB Design Consultants Copyright is reserved by them and the drawing is issued on the condition that it is not copied, reproduced, retained or disposed to any unauthorised person, either wholly or in part without the consent in writing of Stephen Price-Bates Design Consultants			
STEPHEN PRICE-BATES  DESIGN CONSULTANTS Consult: Berry Pomeroy Tichens Devon T09 8LE Tel: 01803 868670 Mobile 012285 spb@spb.co.uk			



Camelot
Berry Pomeroy
Tones 108 6LE
Tel: 01893 866870
Mob: 07966 212826
spbdes@aol.com