



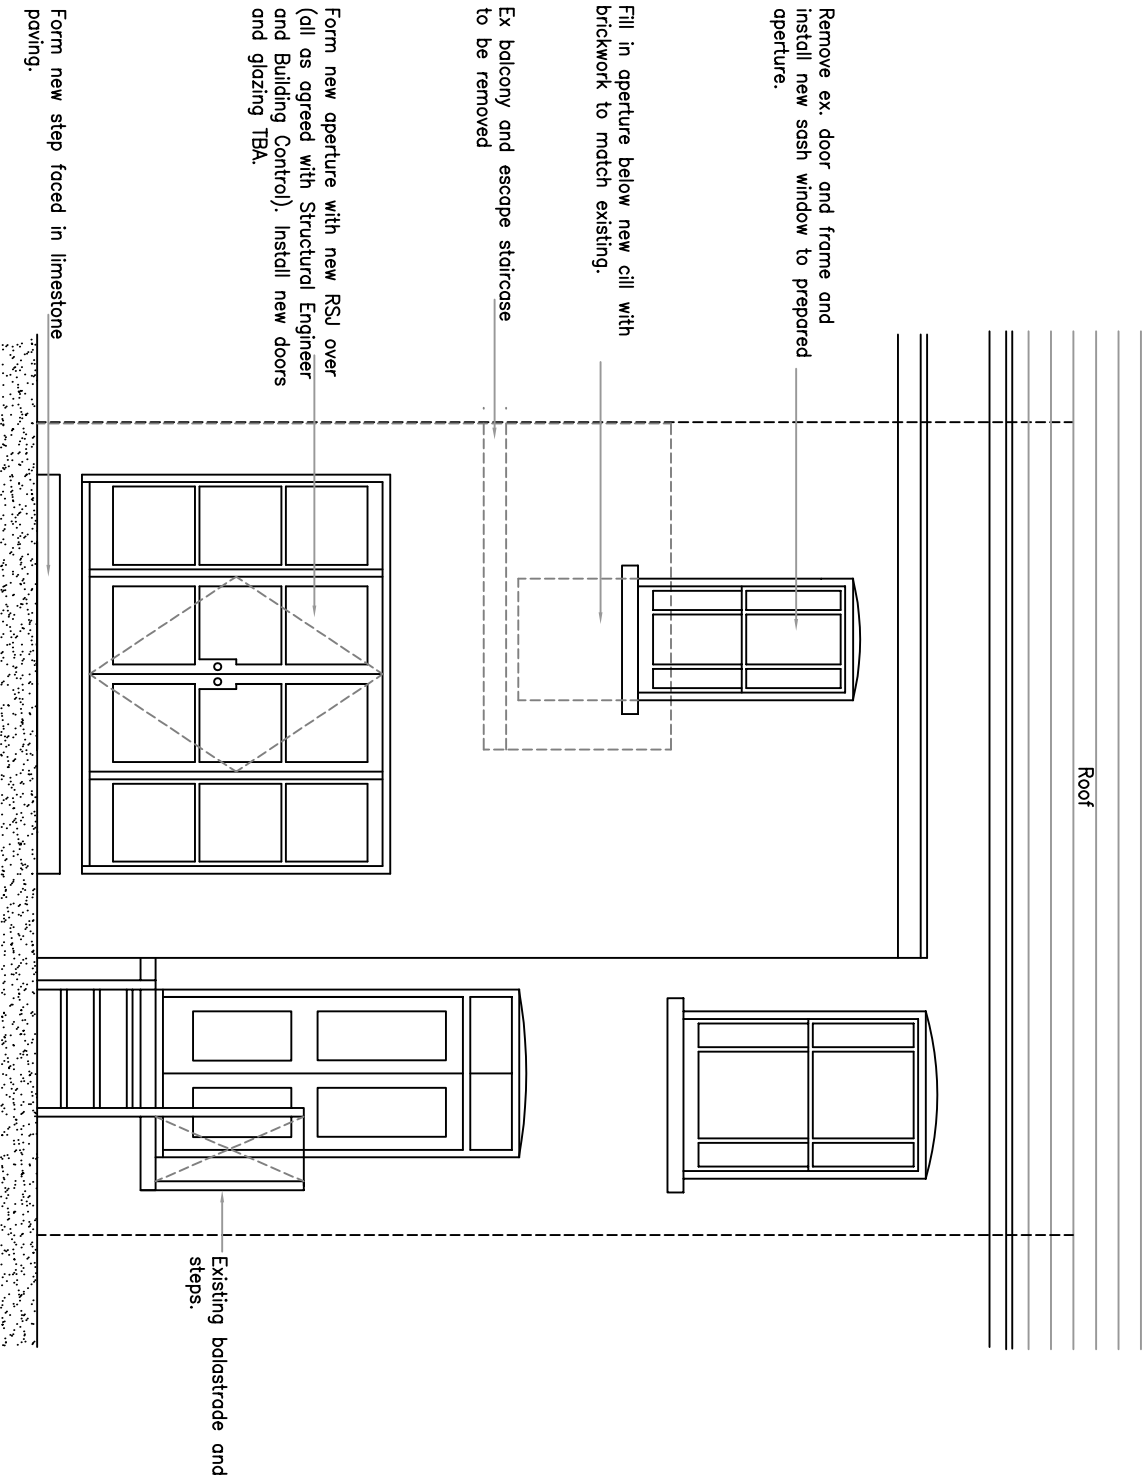


PROPOSED REAR ELEV - A

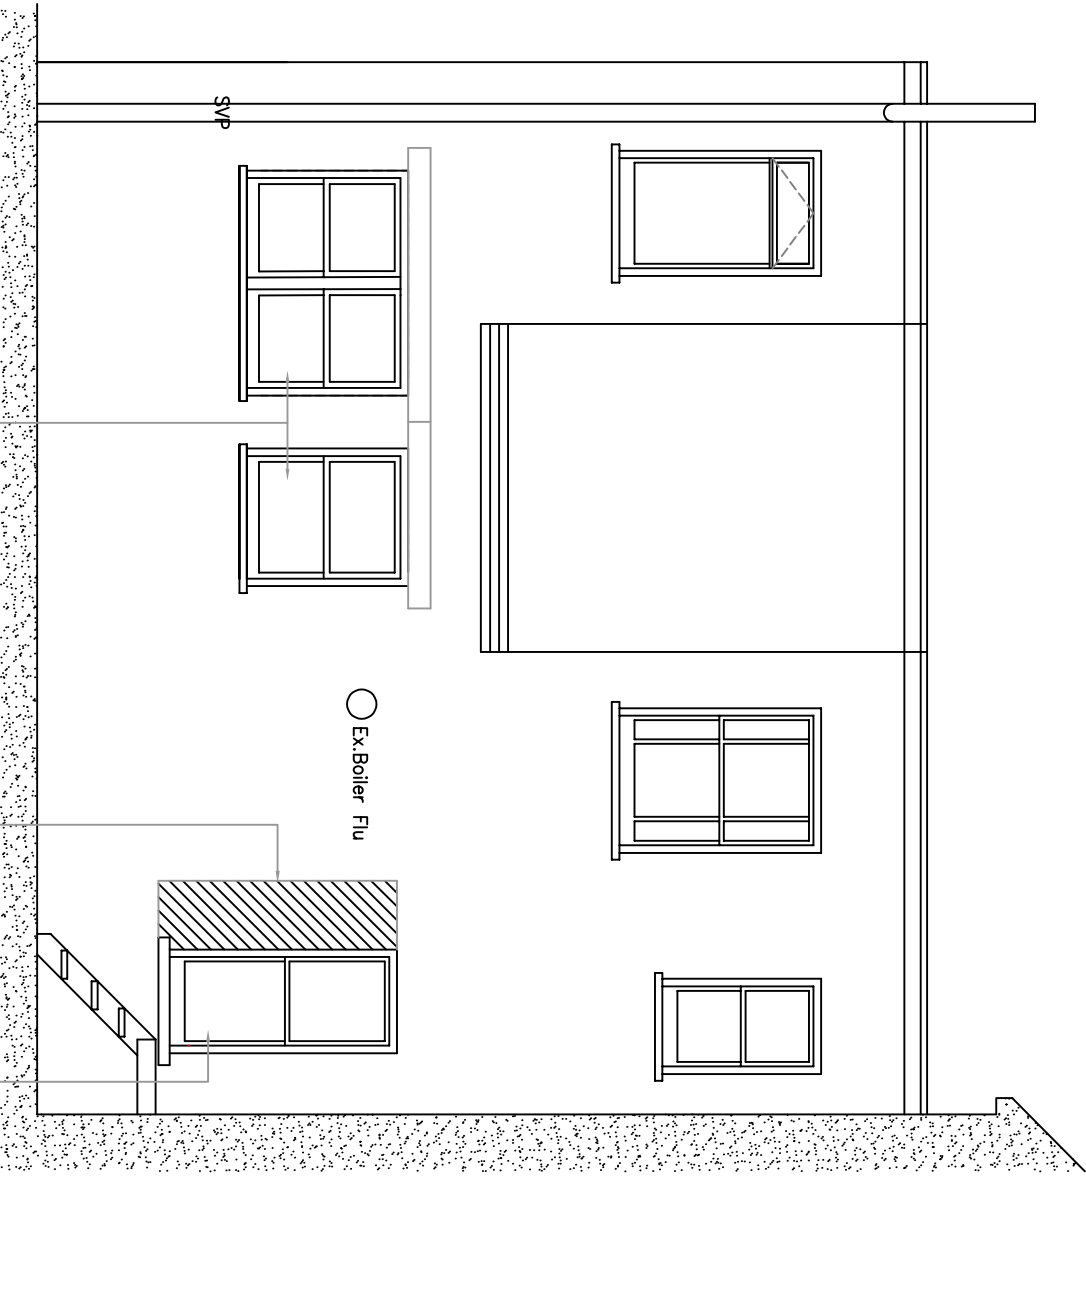

PROPOSED REAR ELEV - B

PROPOSED REAR ELEVATIONS

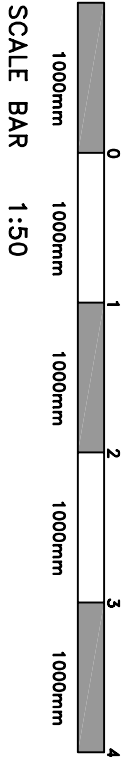

NOTE
ALL NEW SASH WINDOWS TO BE CONSTRUCTED
IN SUSTAINABLE SOURCED HARDWOOD. WOODWORK TO
BE PRIMED, UNDERCOATED AND DECORATED IN 2 NO
COATS OF GLOSS OILS. COLOUR TBA

Job Title. SHAHROOZ RAOOFI - PROPOSED WORKS 89 MAYFIELD ROAD, CROUCH END, LONDON N8 9LN		STEPHEN PRICE-BATES DESIGN CONSULTANTS	
Drawing Title. PROPOSED REAR ELEVATIONS		Camelot Berry Pomroy Tomes T08 6LE Tel: 01903 866870 Mob: 07966 212826 spdbes@aol.com	
Date. 26-04-23	Scale. 1:50 @ A3	Dimensions to be verified on site. This drawing is the property of SPB Design Consultants Copyright is reserved by them and the drawing is issued on the understanding that it is not to be copied, reproduced, altered or distributed in any form without the written consent of the Supplier Price-Bates Design Consultants	
Dwg No. MR - RE - PROP - 1	Rev. 		