


8 9 M A Y F I E L D R O A D, C R O U C H E N D, L O N D O N N 8 9 L N.

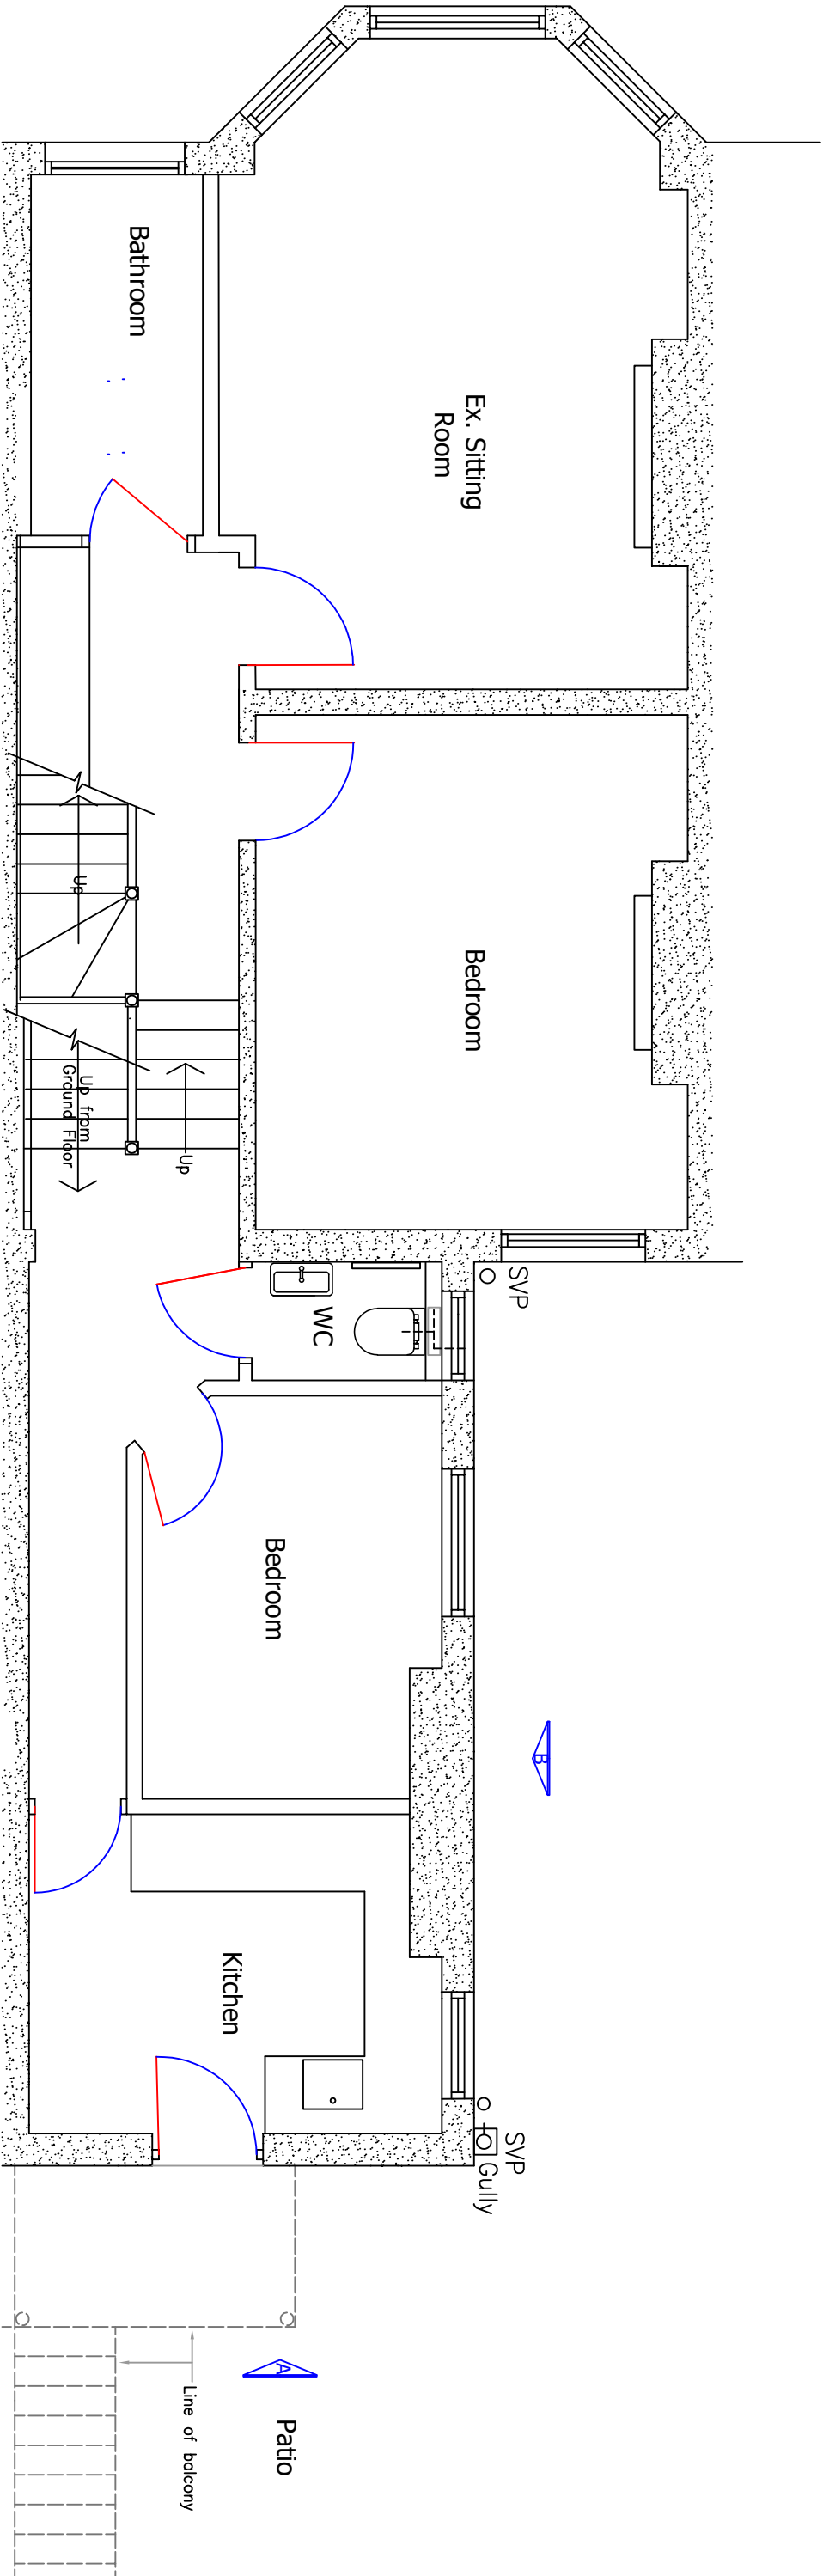

FIRST FLOOR PLAN

EXISTING FIRST FLOOR LAYOUT

Job Title. SHAHRROOZ RAOOFI - PROPOSED WORKS 89 MAYFIELD ROAD, CROUCH END, LONDON N8 9LN		STEPHEN PRICE-BATES DESIGN CONSULTANTS	
Drawing Title. EXISTING FIRST FLOOR LAYOUT		Dimensions to be verified on site. This drawing is the property of SPB Design Consultants Copyright is reserved by them and the drawing is issued on the understanding that it is not to be copied, reproduced, altered or distributed in any form without the written consent of the Supplier Price-Bates Design Consultants	
Date. 26-04-23	Scale. 1:50 @ A3		
Dwg No. MR - FF - EX - 1	Rev.		
Camelot Berry Pomeroy Tones 109 6LE Tel: 01303 866870 Mob: 07966 212826 spbdes@aol.com			