



89 MAYFIELD ROAD, CROUCH END, LONDON N8 9LN.

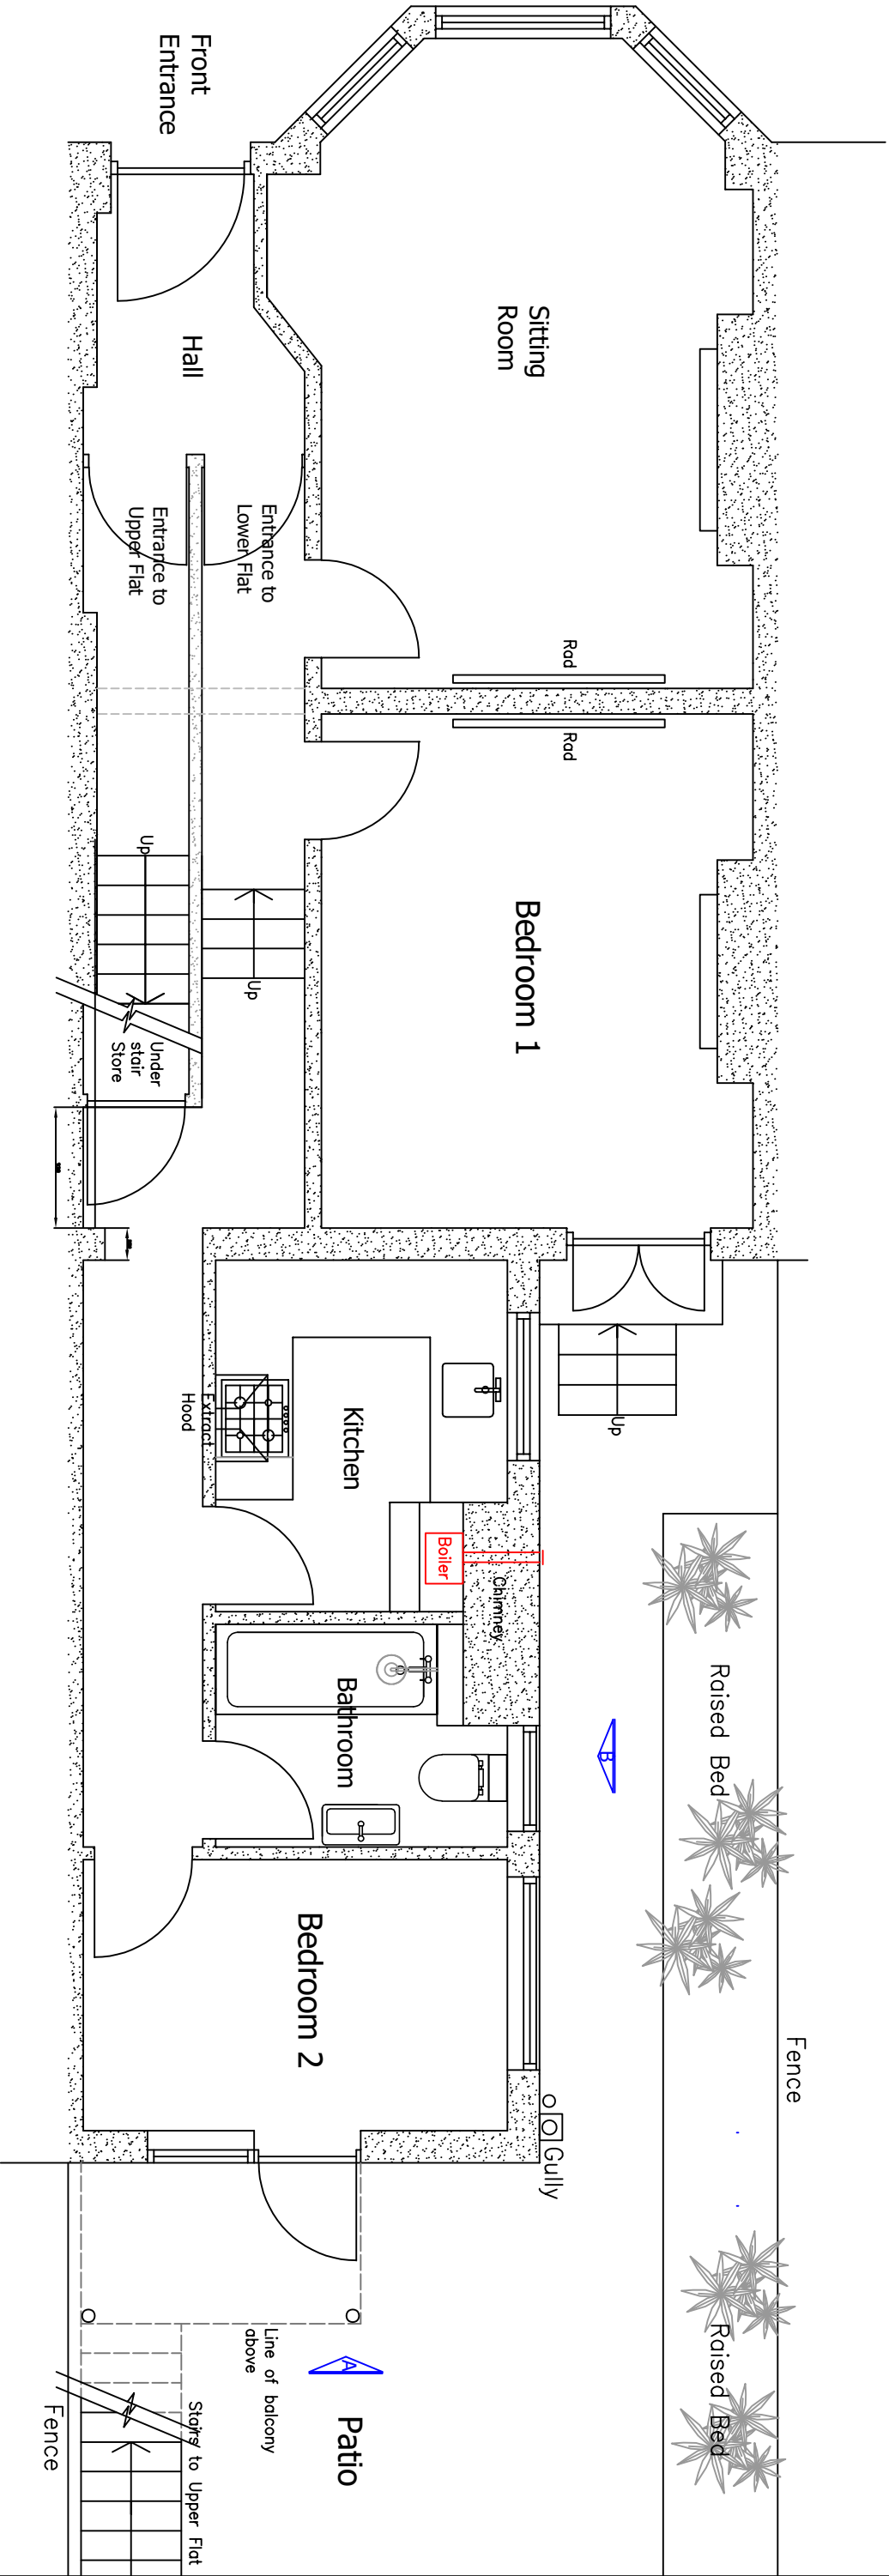

EXISTING GROUND FLOOR PLAN

EXISTING GROUND FLOOR

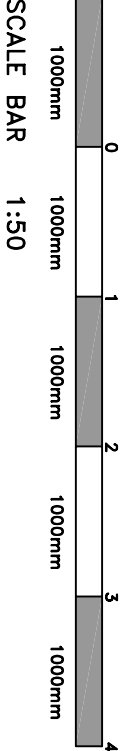

SCALE BAR 1:50

Job Title. SHAHRROOZ RAOOFI - PROPOSED WORKS 89 MAYFIELD ROAD, CROUCH END, LONDON N8 9LN		STEPHEN PRICE-BATES DESIGN CONSULTANTS	
Drawing Title. EXISTING GROUND FLOOR		Camelot Berry Pomroy Tomes Devon T08 6LE Tel: 01303 866870 Mob: 07966 212826 spbdes@aol.com	
Date. 26-04-23	Scale. 1:50 @ A3	Figured dimensions to be verified on site. This drawing is the property of SPB Design Consultants Copyright is reserved by them and the drawing is issued on the understanding that it is not to be copied, reproduced, altered or used in any way without the written consent of the Supplier Price-Bates Design Consultants	
Dwg No. MR - GF - EX - 1	Rev. 		