



89 MAYFIELD ROAD, CROUCH END, LONDON N8 9LN.

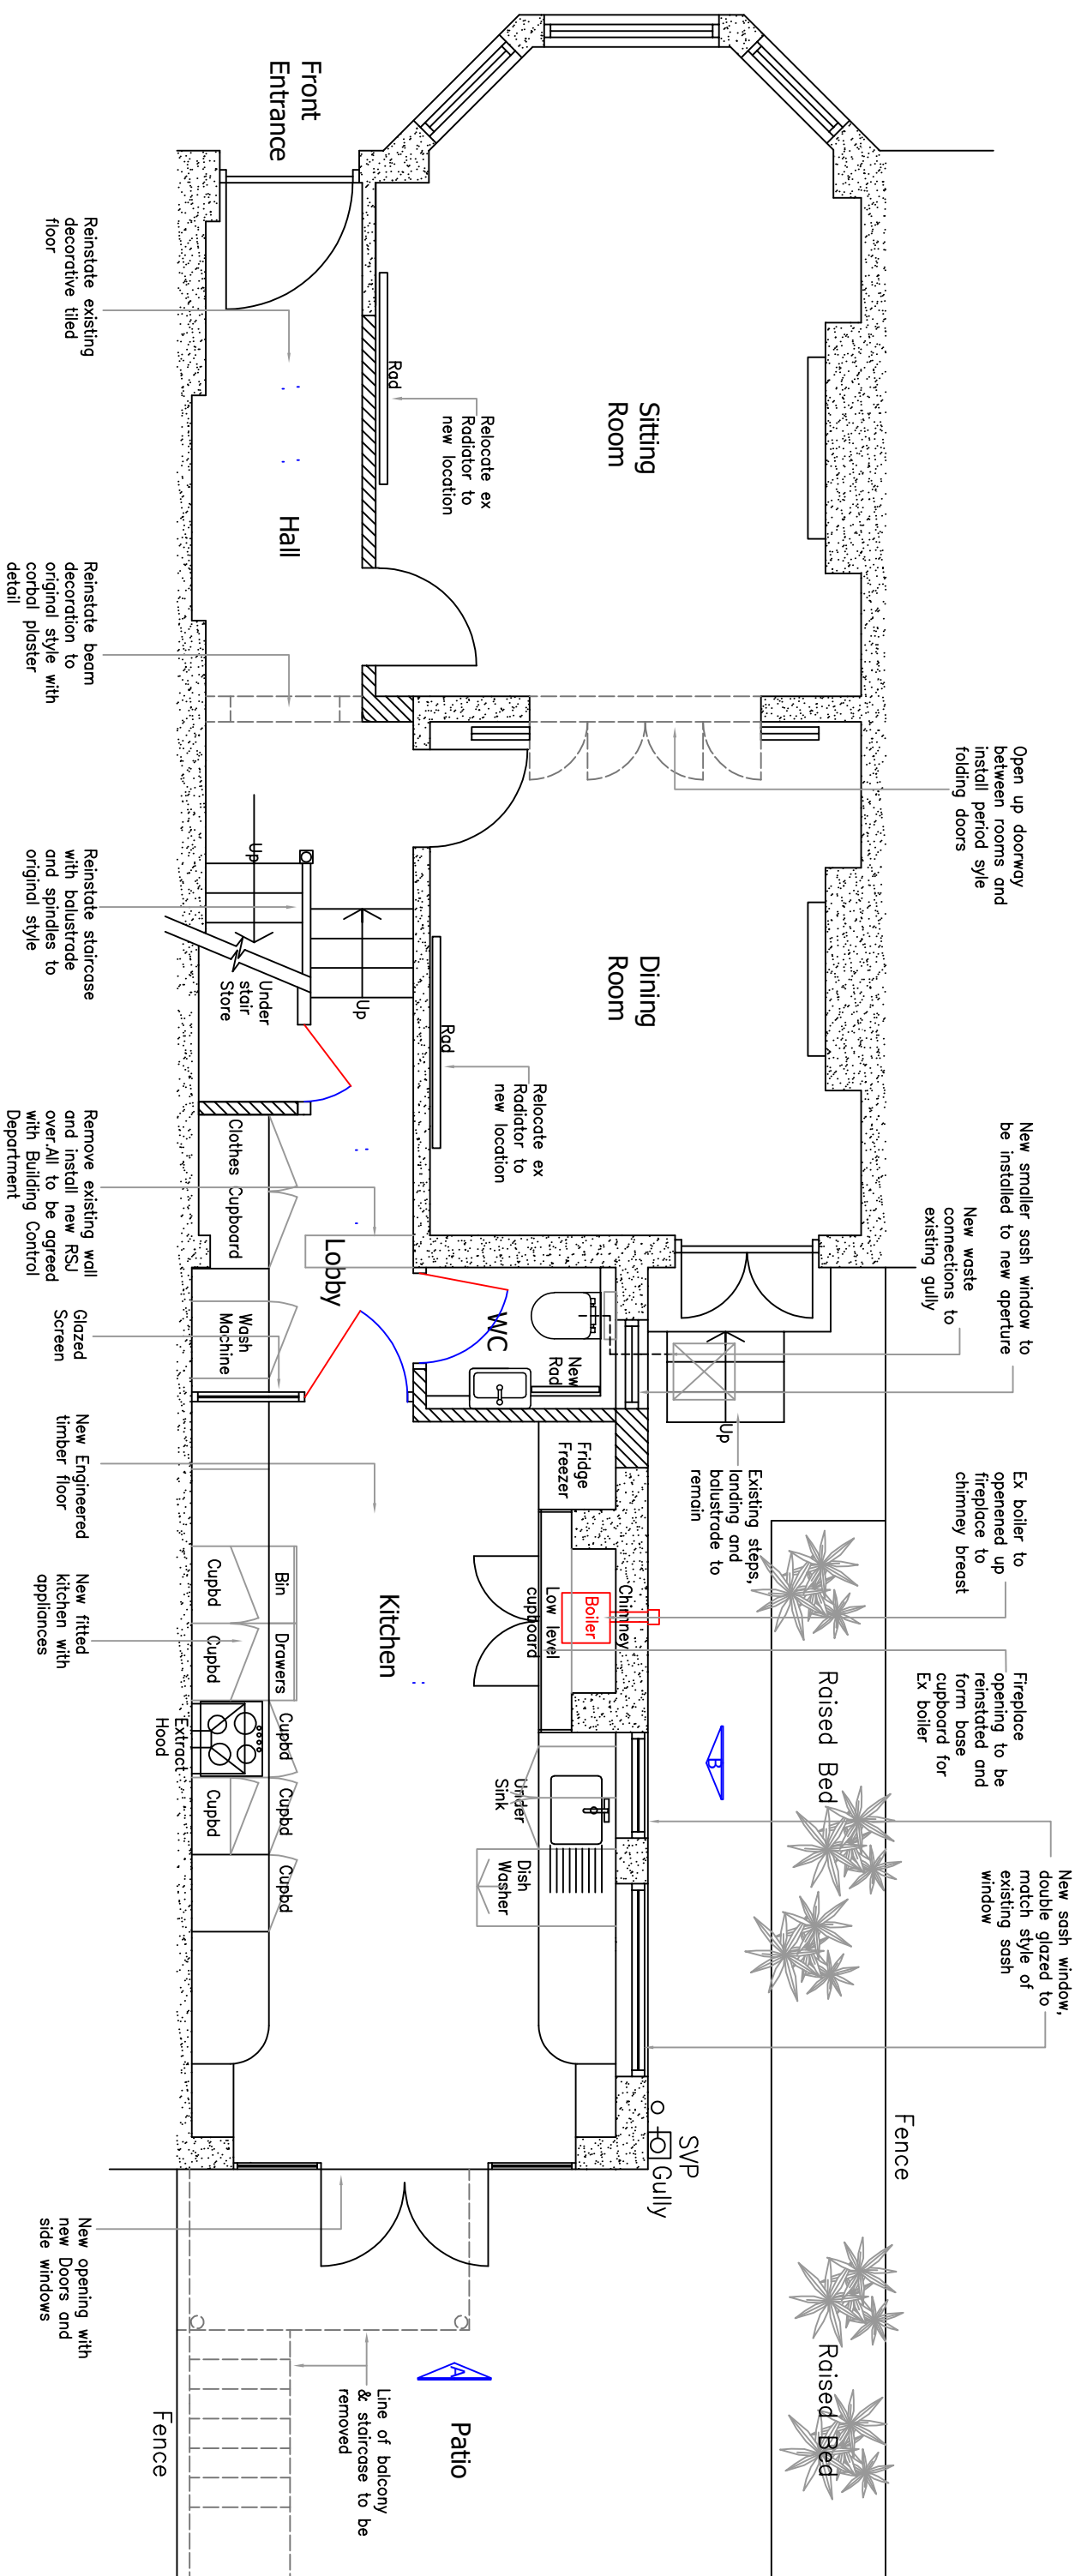

PROPOSED GROUND FLOOR PLAN

 New partition walls / infill to external brickwork, all to match existing construction.

PROPOSED GROUND FLOOR

 

SCALE BAR 1:50

Job Title: SHAHROOZ RAOOFI - PROPOSED WORKS 89 MAYFIELD ROAD, CROUCH END, LONDON N8 9LN		STEPHEN PRICE-BATES  DESIGN CONSULTANTS	
Drawing Title: PROPOSED GROUND FLOOR			
Date: 26-04-23	Scale: 1:50 @ A3	Figured dimensions to be verified on site. In the event of any discrepancy the client's preference shall prevail. This drawing is the property of Stephen Price-Bates Design Consultants. Copyright is reserved by them and the drawing is issued on the condition that it is not copied, reproduced, returned or disclosed to any unauthorised person, either wholly or in part without the consent in writing of Stephen Price-Bates Design Consultants	
Dwg No. MR - RE - PROP - 1	Rev. 		