



89 MAYFIELD ROAD, CROUCH END, LONDON N8 9LN.

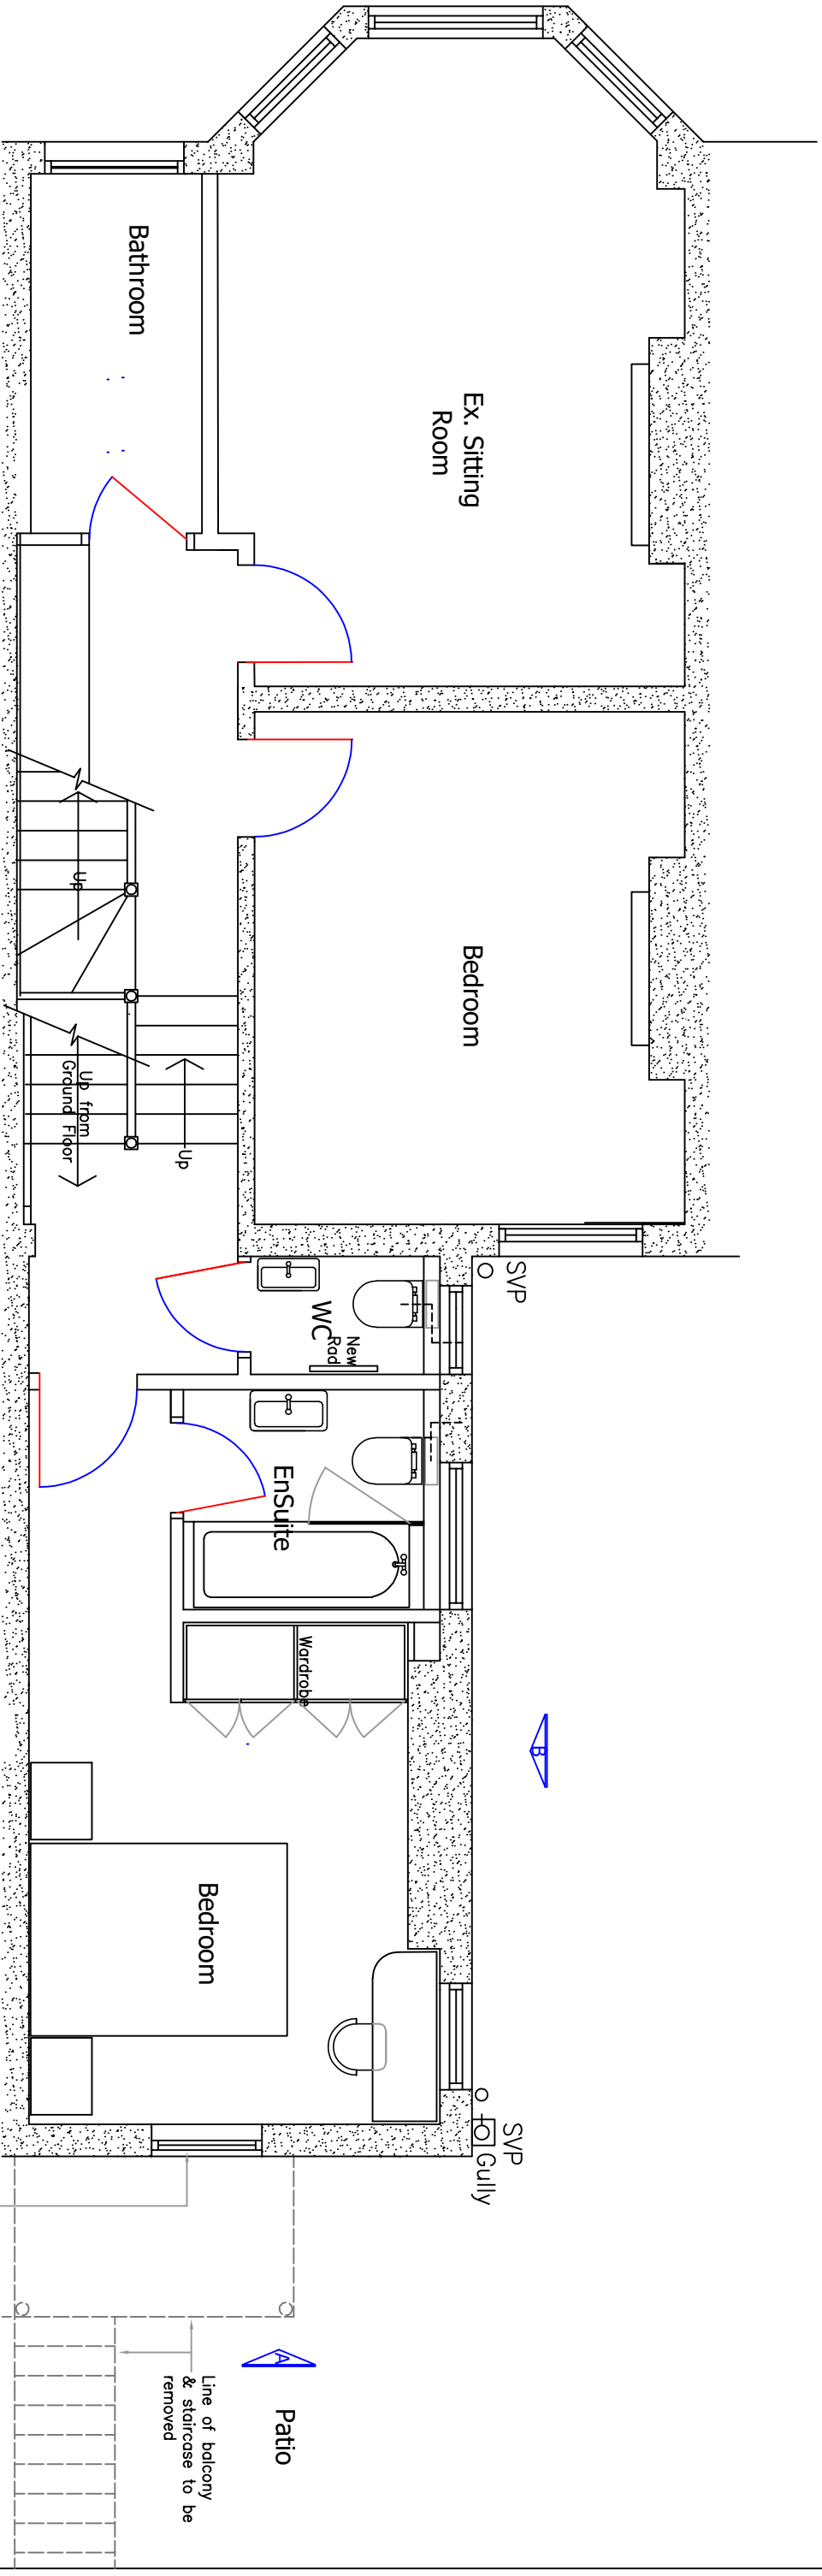

PROPOSED FIRST FLOOR PLAN

PROPOSED FIRST FLOOR

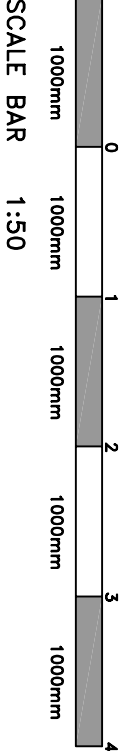

SCALE BAR 1:50

Job Title. SHAHRROOZ RAOOFI - PROPOSED WORKS 89 MAYFIELD ROAD, CROUCH END, LONDON N8 9LN		STEPHEN PRICE-BATES DESIGN CONSULTANTS	
Drawing Title. PROPOSED FIRST FLOOR		Camelot Berry Pomeroy Tolnes T09 6LE Tel: 01903 866870 Mob: 07966 212826 spbdes@aol.com	
Date. 26-04-23	Scale. 1:50 @ A3	Figured dimensions to be verified on site. This drawing is the property of SPB Design Consultants Copyright is reserved by them and the drawing is issued on the understanding that it is not to be copied, reproduced, altered or distributed to any third party without the written consent of Stephen Price-Bates Design Consultants	
Dwg No. MR - FF - PROP - 1	Rev.		