




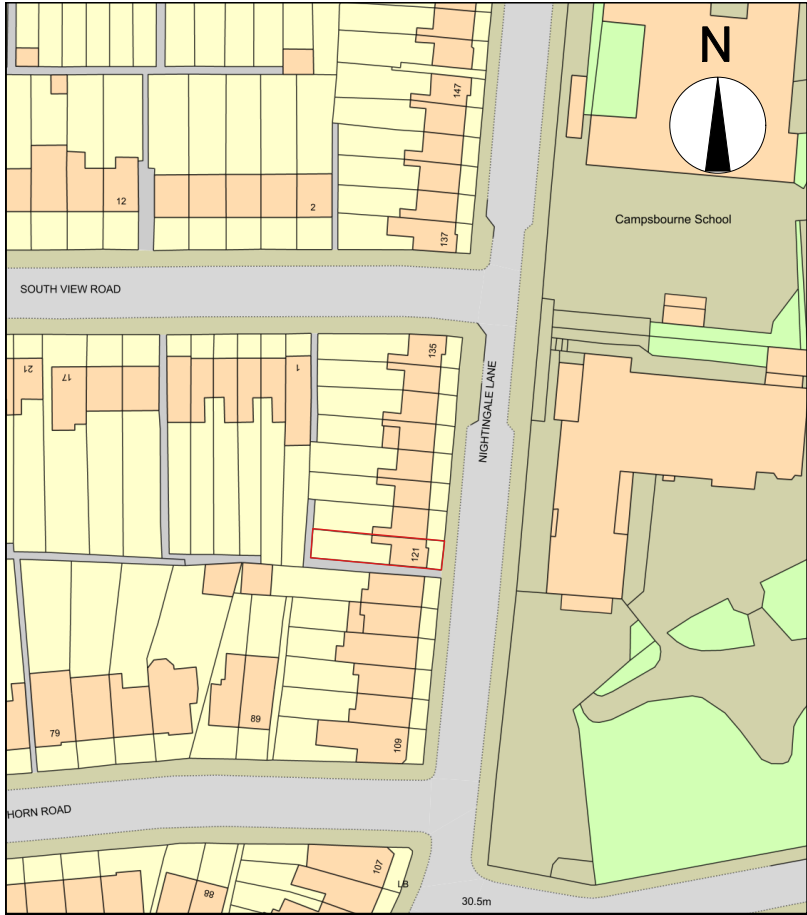

1 SITE LOCATION PLAN  
Scale: 1:1250  
0 50 M

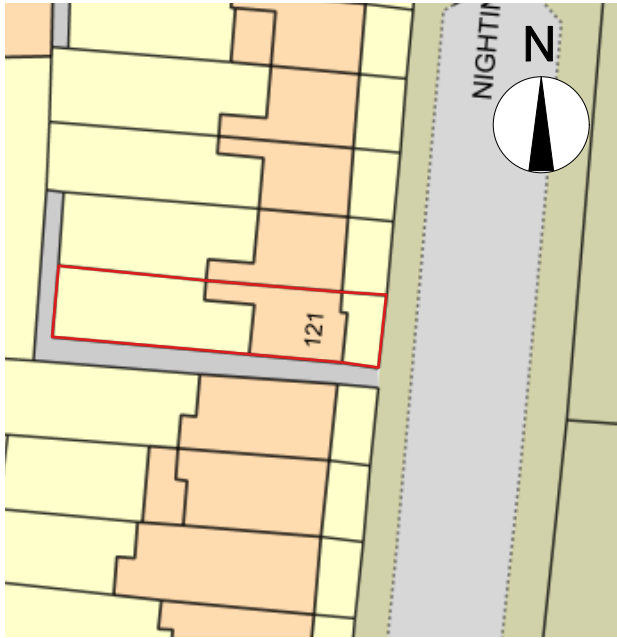

2 EXISTING BLOCK PLAN  
Scale: 1:500  
0 25 M

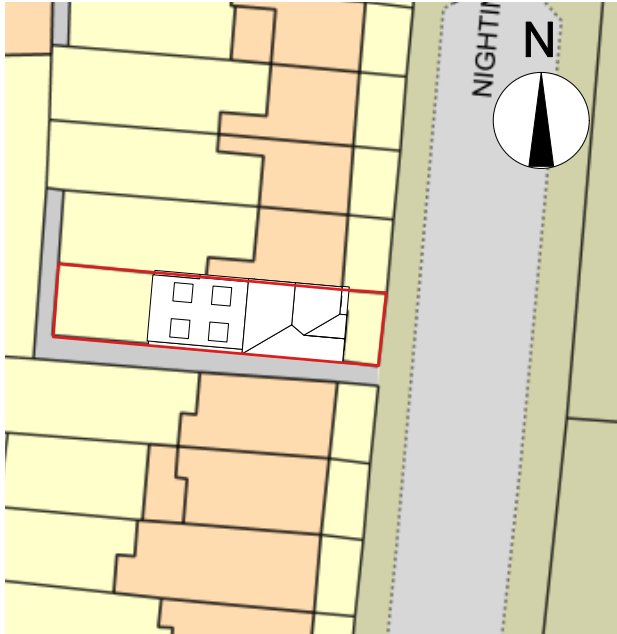

3 PROPOSED BLOCK PLAN  
Scale: 1:500  
0 25 M

| ISSUE    | DATE | ISSUE NOTE    | BY |
|----------|------|---------------|----|
| REVISION | DATE | REVISION NOTE | BY |

NOTES

PROJECT  
**INTERNAL ALTERATIONS &  
SINGLE STOREY REAR EXTENSION**

ADDRESS  
121 NIGHTINGALE LANE, LONDON, N8


CLIENT  
**MS GEMMA WAUGH**

DRAWING  
**SITE LOCATION, EXISTING & PROPOSED  
BLOCK PLANS**




23 HASLEMERE AVENUE LONDON EN4 8EY T: 07779315051 E: INFO@KA-DESIGNS.CO.UK


|                     |                |            |                |
|---------------------|----------------|------------|----------------|
| PROJECT #           | N01/2023       | DWG STATUS |                |
| DWG DATE            | 23/06/2022     |            |                |
| ORIGINAL SHEET SIZE | ISO A3         | DWG #      | N01/2023/PP/01 |
| SCALE @ A1          | 1:1250 ; 1:500 | REVISION   |                |
| DRAWN               | G.A            | CHKD       |                |

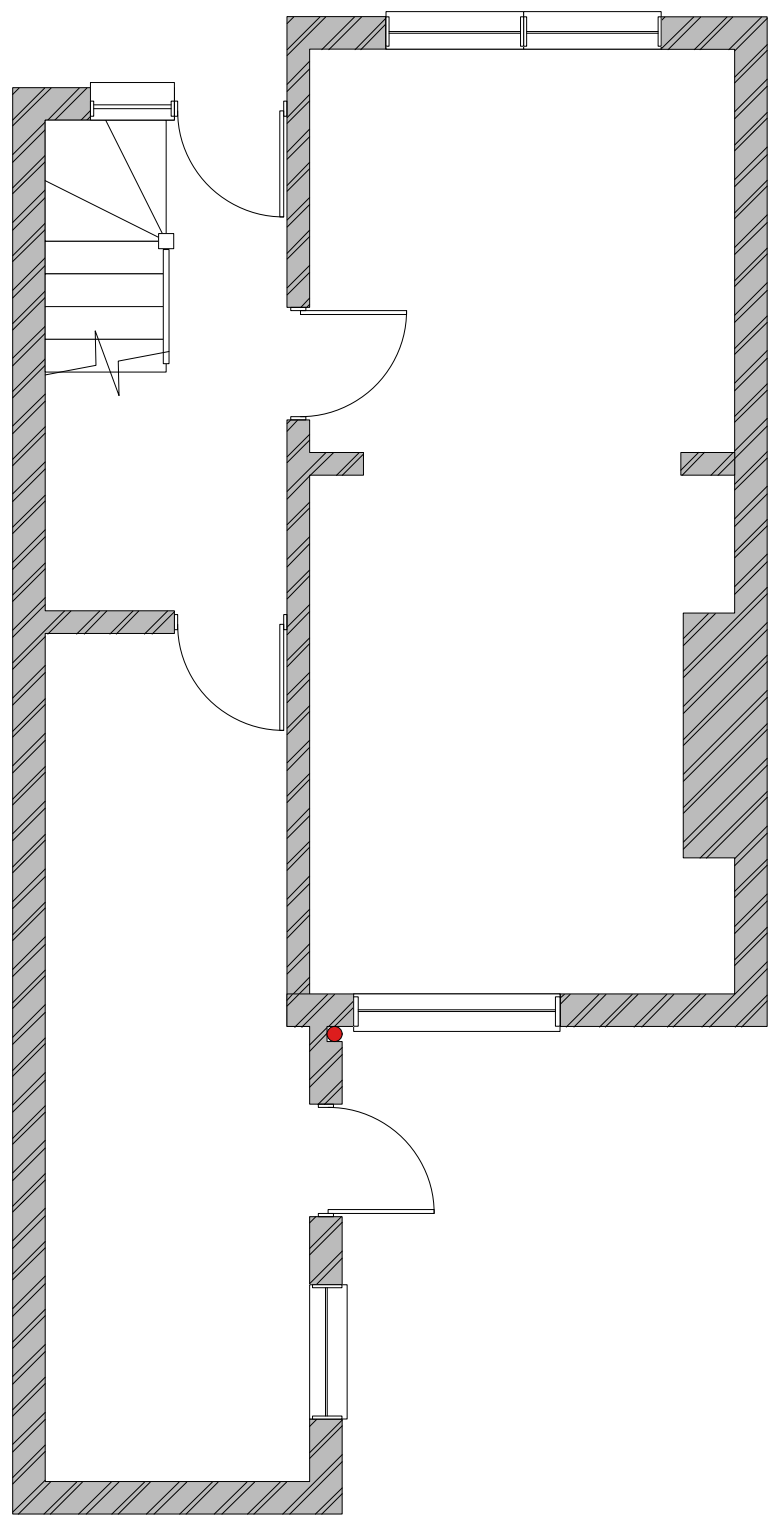


GROUND FLOOR PLAN

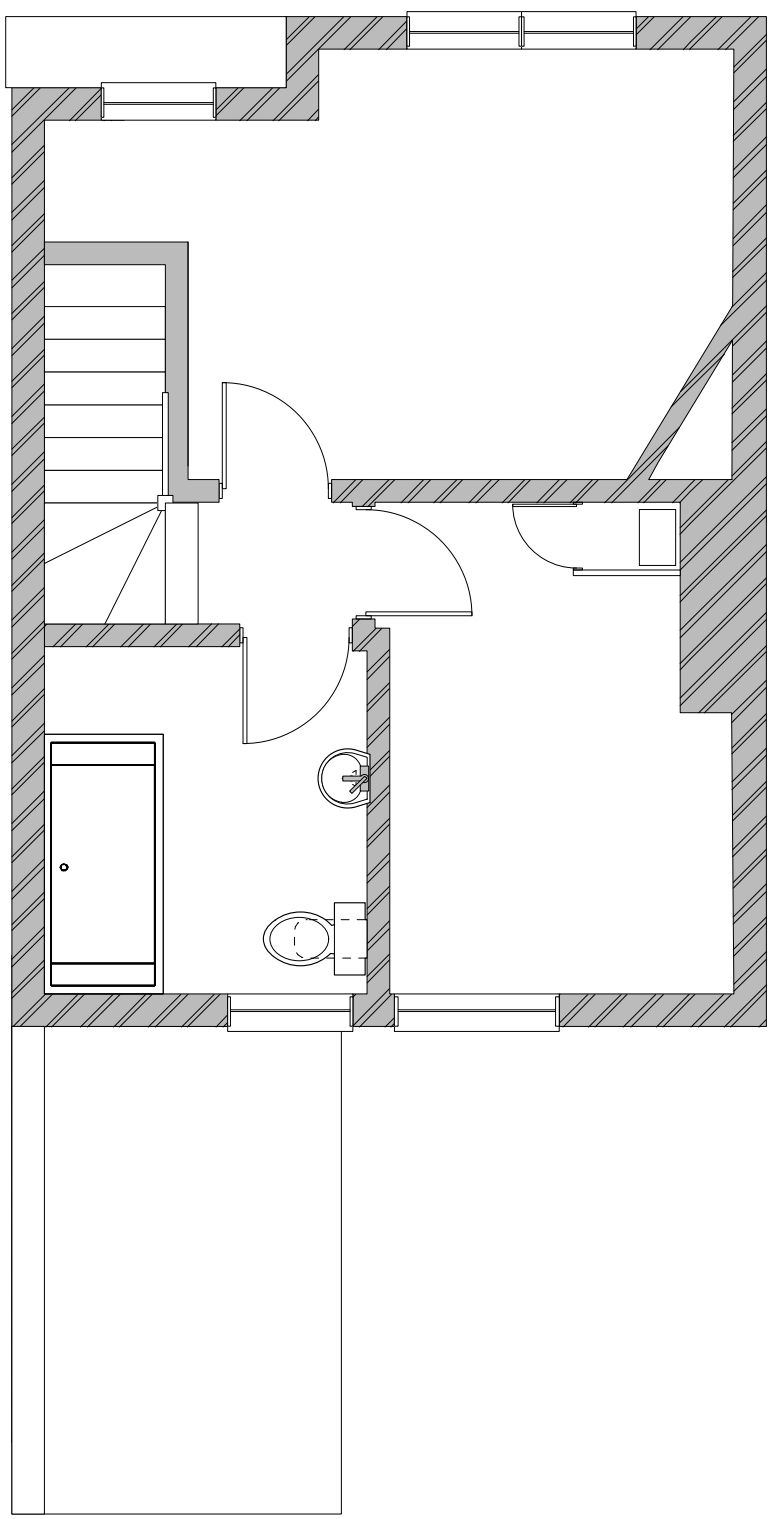


1ST FLOOR PLAN

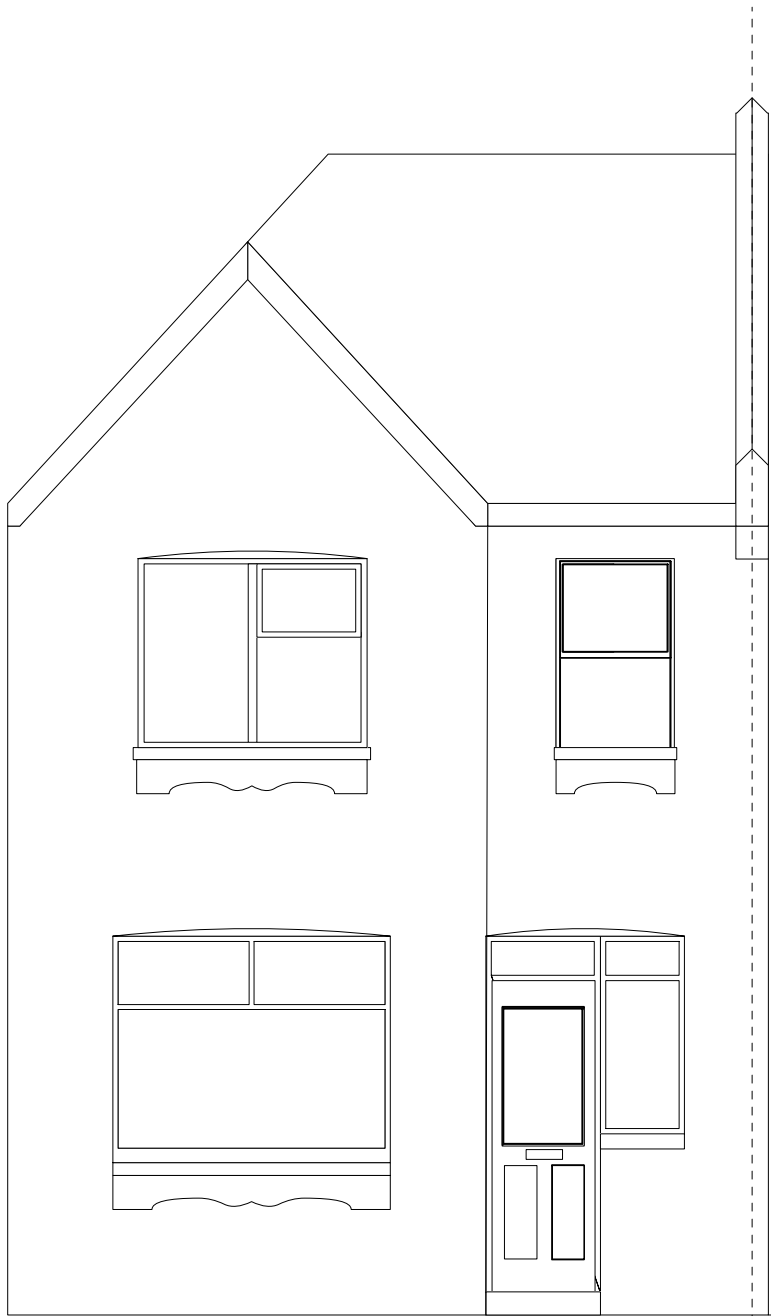

FRONT ELEVATION

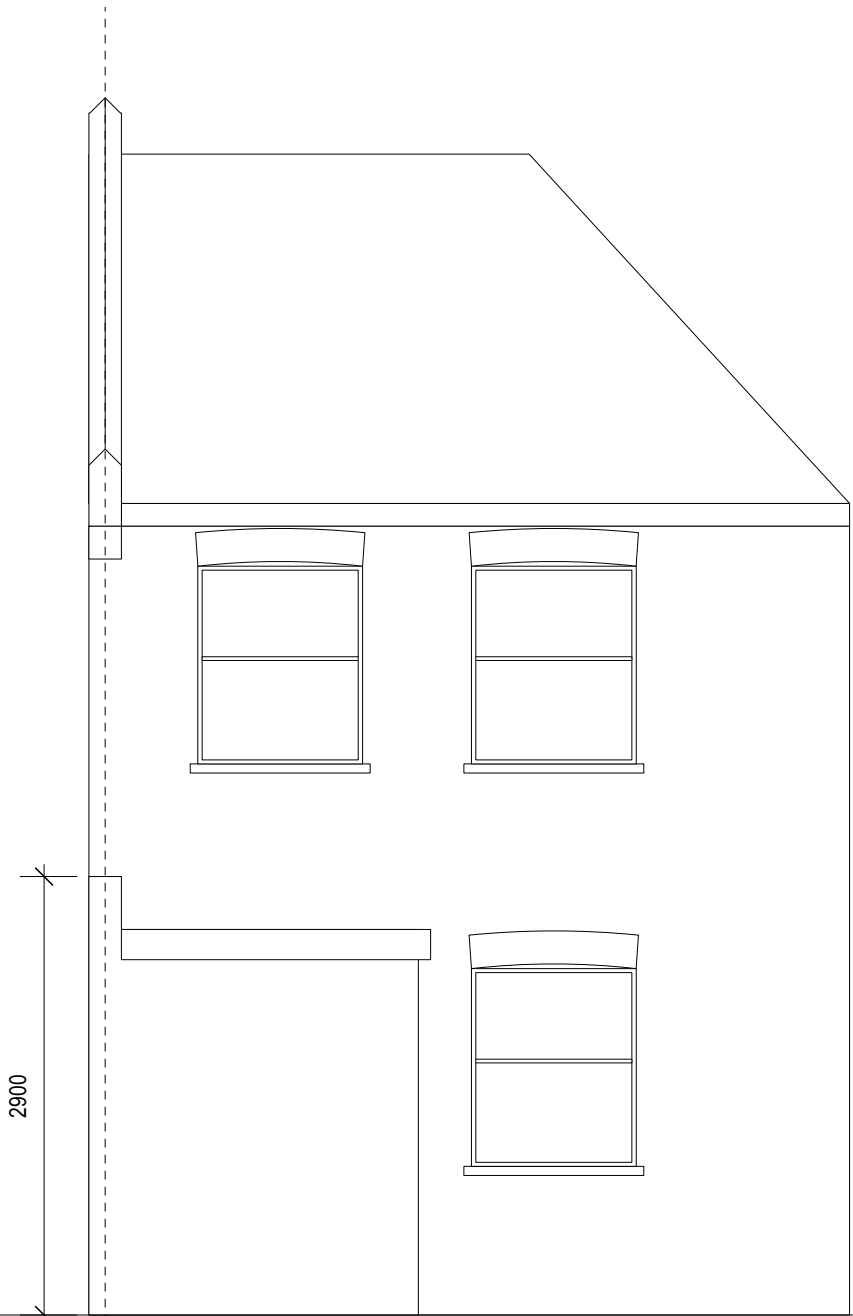


REAR ELEVATION

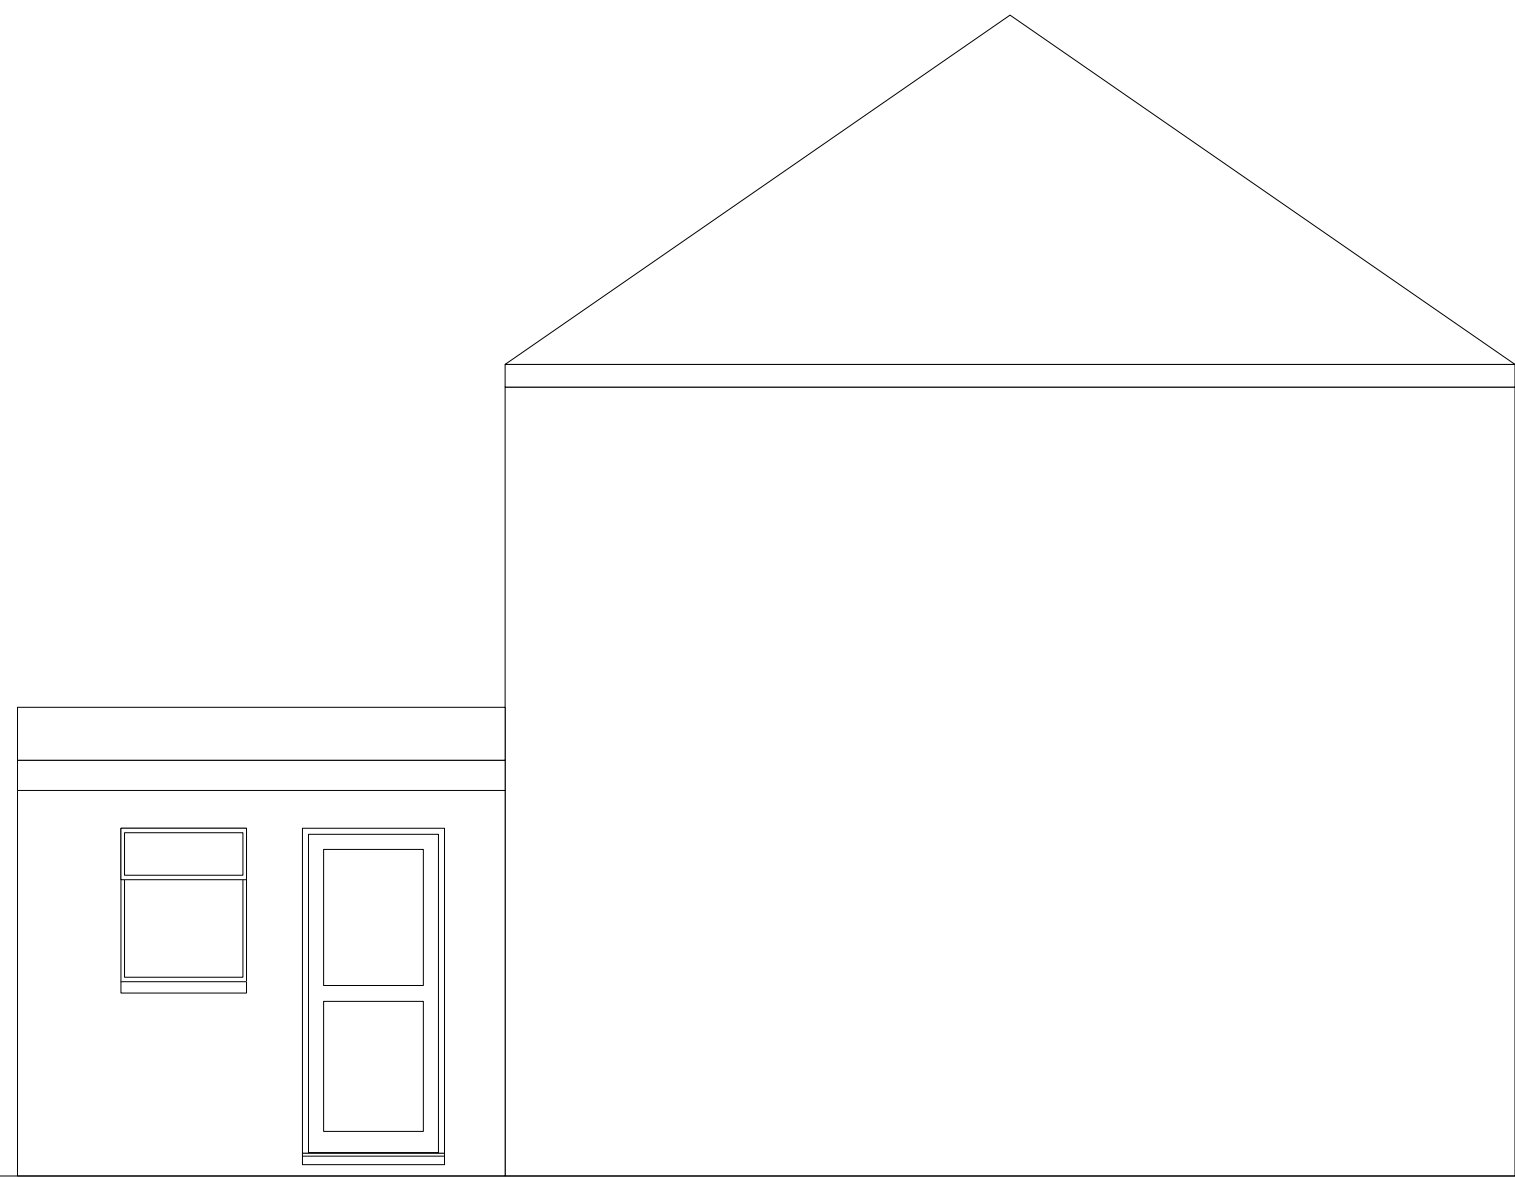


SIDE ELEVATION


|                                                                            |            |                |    |
|----------------------------------------------------------------------------|------------|----------------|----|
| ISSUE                                                                      | DATE       | ISSUE NOTE     | BY |
| REVISION                                                                   | DATE       | REVISION NOTE  | BY |
| NOTES                                                                      |            |                |    |
| PROJECT                                                                    |            |                |    |
| INTERNAL ALTERATIONS & SINGLE STOREY REAR EXTENSION                        |            |                |    |
| ADDRESS                                                                    |            |                |    |
| 121 NIGHTINGALE LANE, LONDON, N8                                           |            |                |    |
| CLIENT                                                                     |            |                |    |
| MS GEMMA WAUGH                                                             |            |                |    |
| DRAWING                                                                    |            |                |    |
| EXISTING PLANS & ELEVATIONS                                                |            |                |    |
| KA<br>DESIGNS                                                              |            |                |    |
| 23 HASLEMERE AVENUE LONDON DN4 8EY T: 07778015851 E: INFO@KA-DESIGNS.CO.UK |            |                |    |
| PROJECT #                                                                  | N01/2023   | DWG STATUS     |    |
| DWG DATE                                                                   | 23/06/2022 | DWG #          |    |
| ORIGINAL SHEET SIZE                                                        | ISO A1     | N01/2023/PP/02 |    |
| SCALE @ A1                                                                 | 1:50       |                |    |
| DRAWN                                                                      | G.A.       | CHECK          |    |

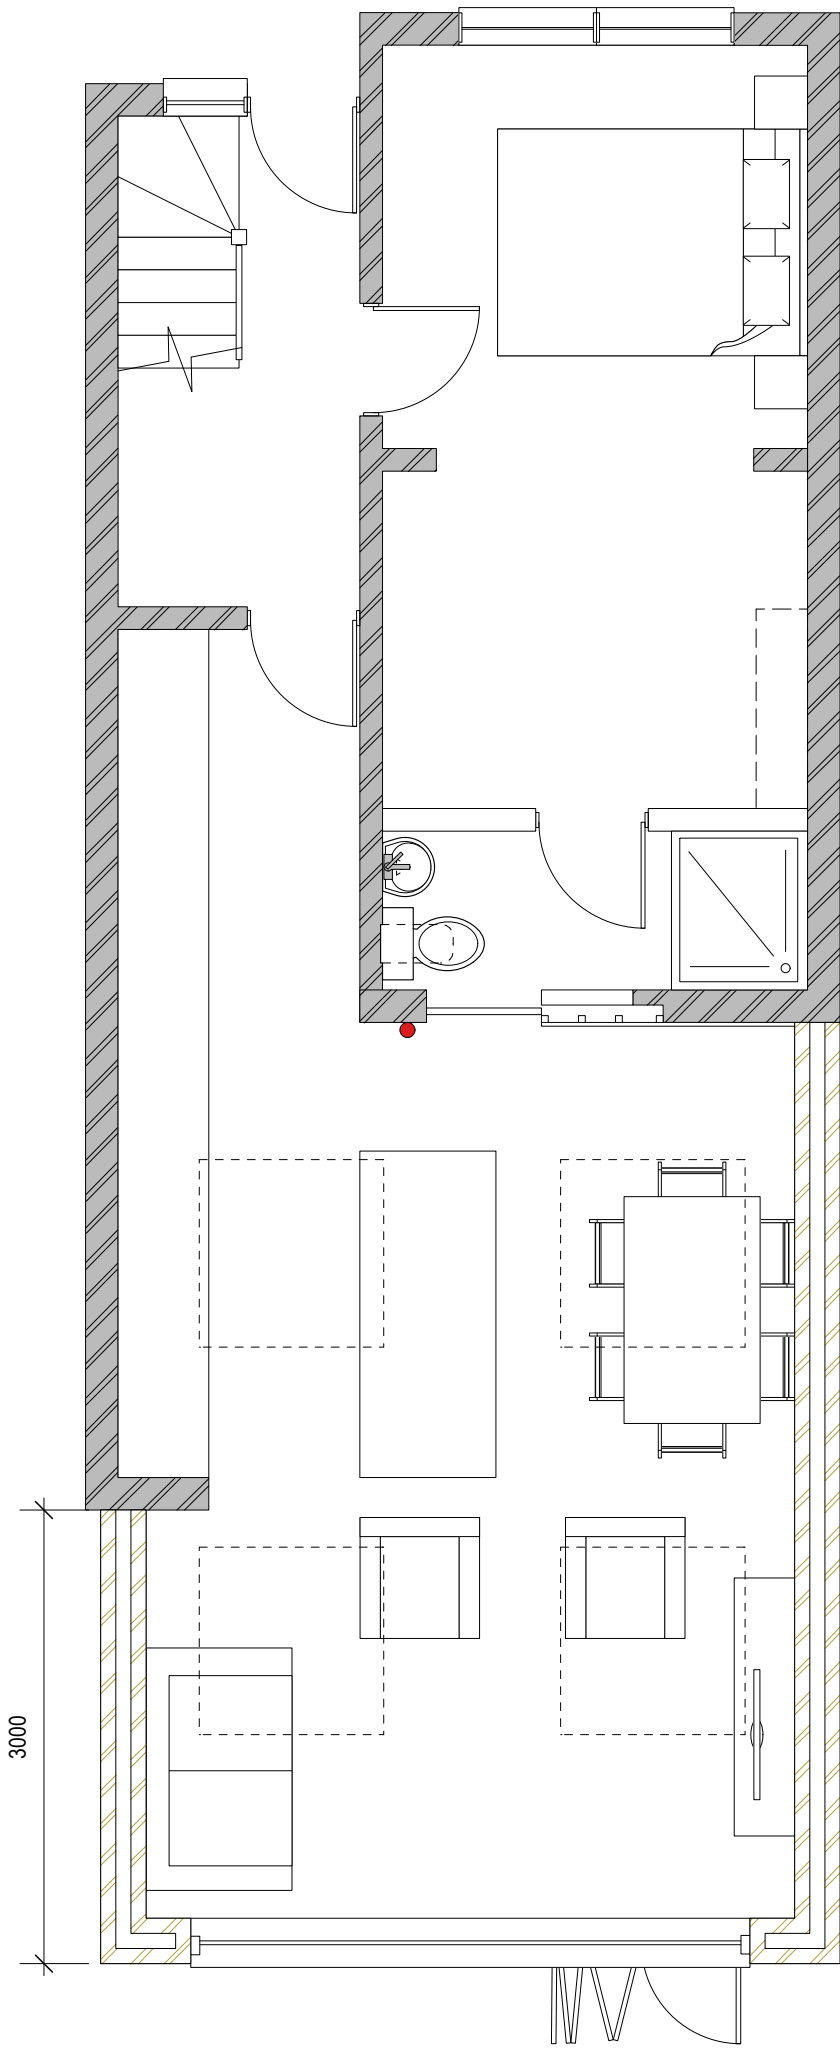

GROUND FLOOR PLAN

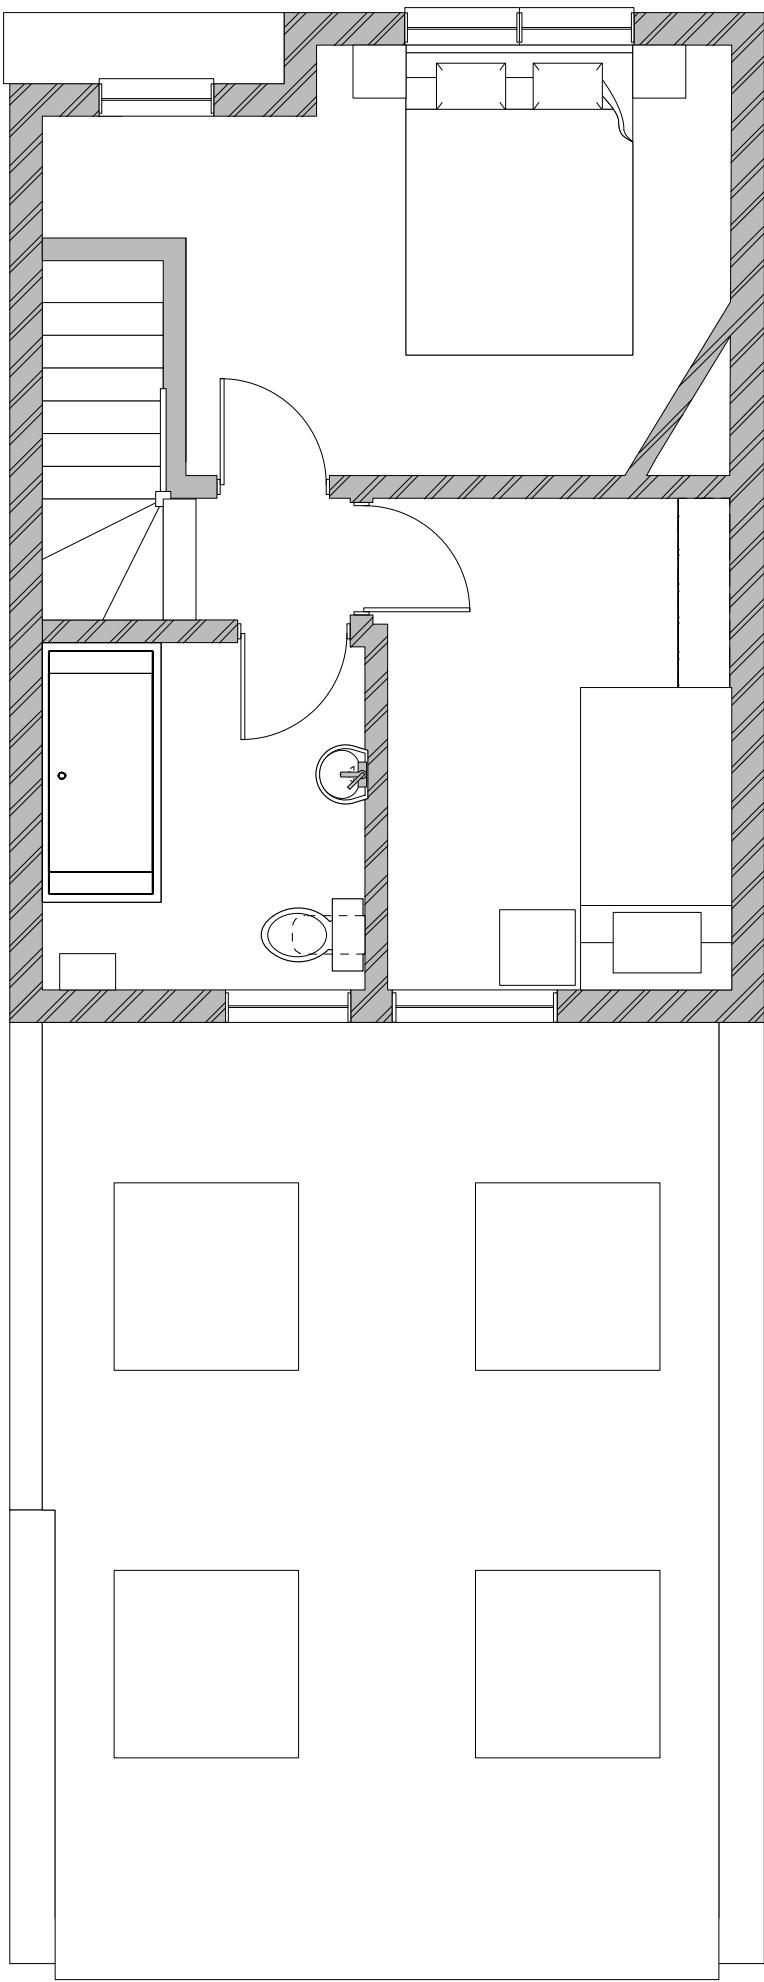


1ST FLOOR PLAN

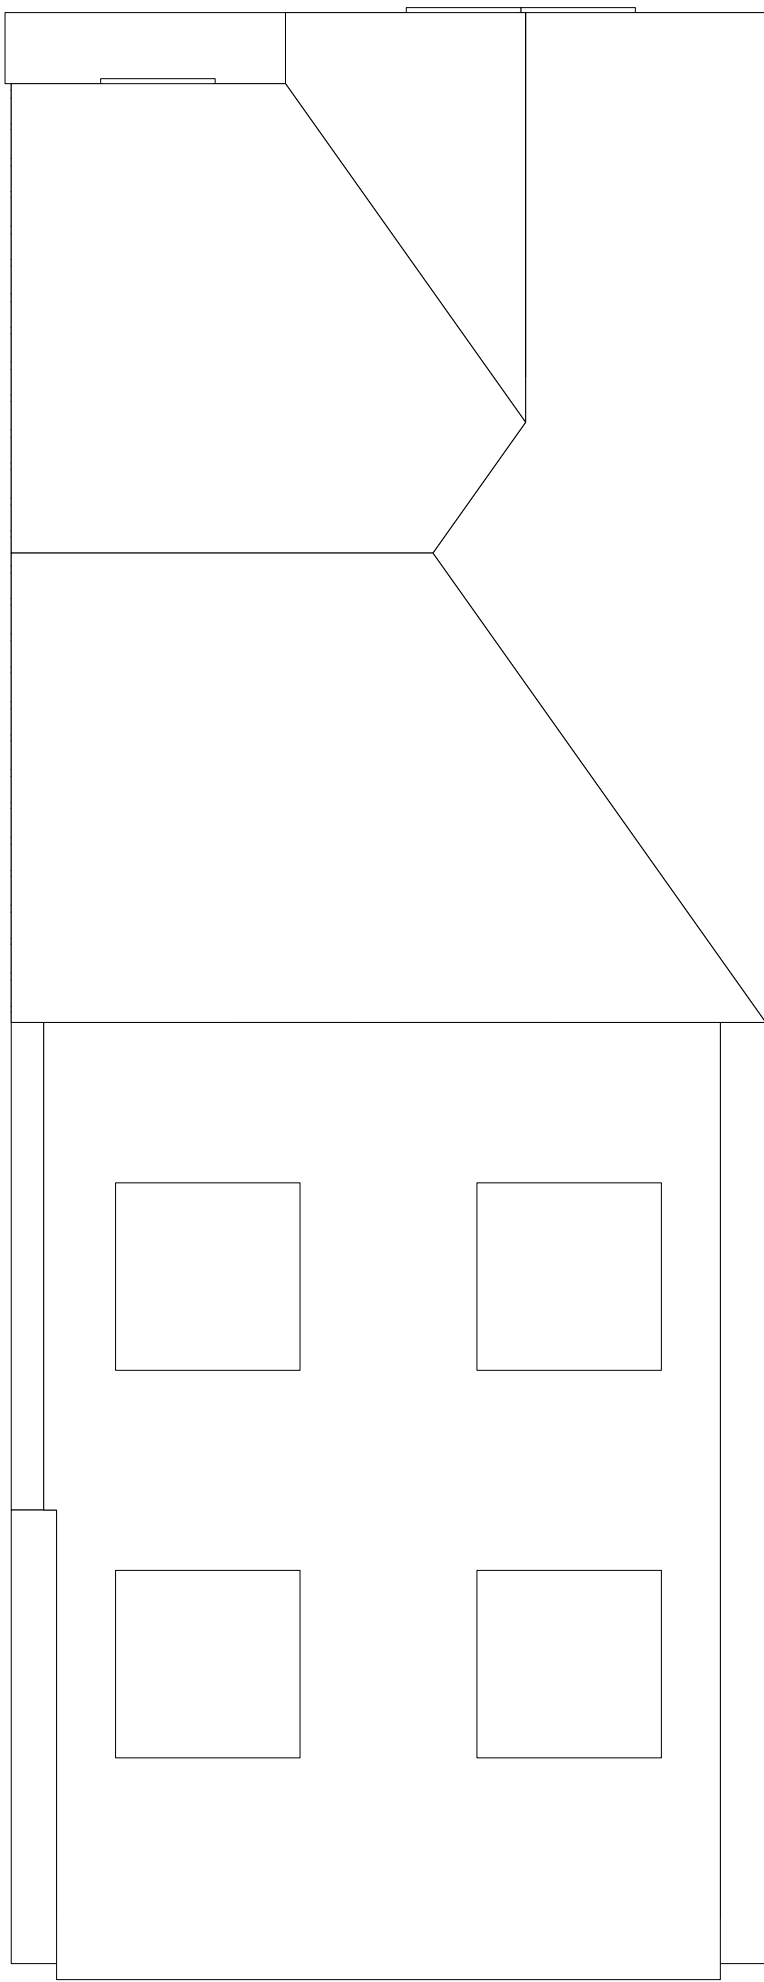

FRONT ELEVATION



REAR ELEVATION

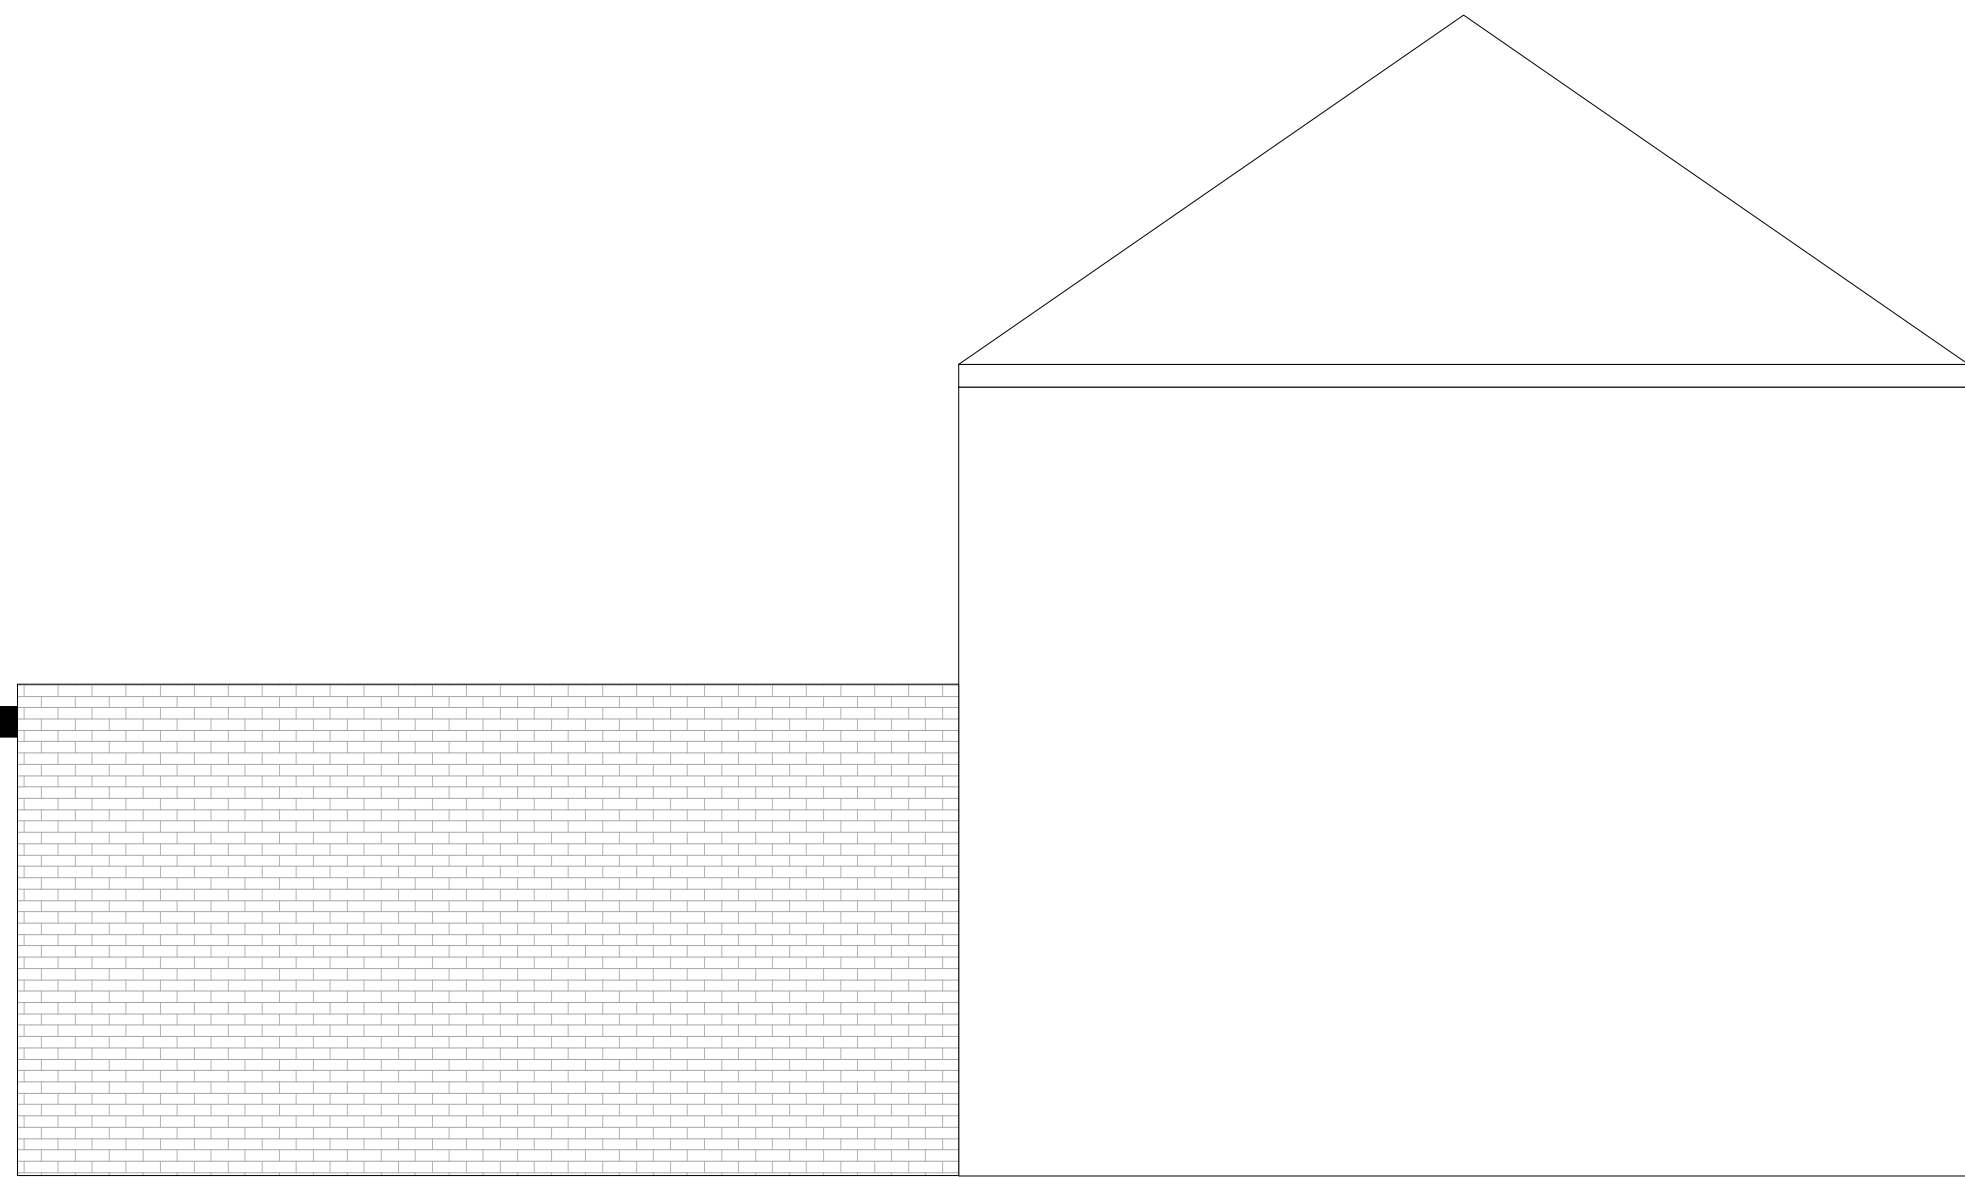

SIDE ELEVATION

|                                                                            |            |                |    |
|----------------------------------------------------------------------------|------------|----------------|----|
| ISSUE                                                                      | DATE       | ISSUE NOTE     | BY |
| REVISION                                                                   | DATE       | REVISION NOTE  | BY |
| NOTES                                                                      |            |                |    |
| PROJECT                                                                    |            |                |    |
| INTERNAL ALTERATIONS & SINGLE STOREY REAR EXTENSION                        |            |                |    |
| ADDRESS                                                                    |            |                |    |
| 121 NIGHTINGALE LANE, LONDON, N8                                           |            |                |    |
| CLIENT                                                                     |            |                |    |
| MS GEMMA WAUGH                                                             |            |                |    |
| DRAWING                                                                    |            |                |    |
| PROPOSED PLANS & ELEVATIONS                                                |            |                |    |
| KA DESIGNS                                                                 |            |                |    |
| 23 HASLEMERE AVENUE LONDON DN4 8EY T: 01773015051 E: INFO@KA-DESIGNS.CO.UK |            |                |    |
| PROJECT #                                                                  | N01/2023   | DWG STATUS     |    |
| DWG DATE                                                                   | 23/06/2022 | DWG #          |    |
| ORIGINAL SHEET SIZE                                                        | ISO A1     | N01/2023/PP/03 |    |
| SCALE @ A1                                                                 | 1:50       |                |    |
| DRAWN                                                                      | G.A.       | CHECK          |    |