




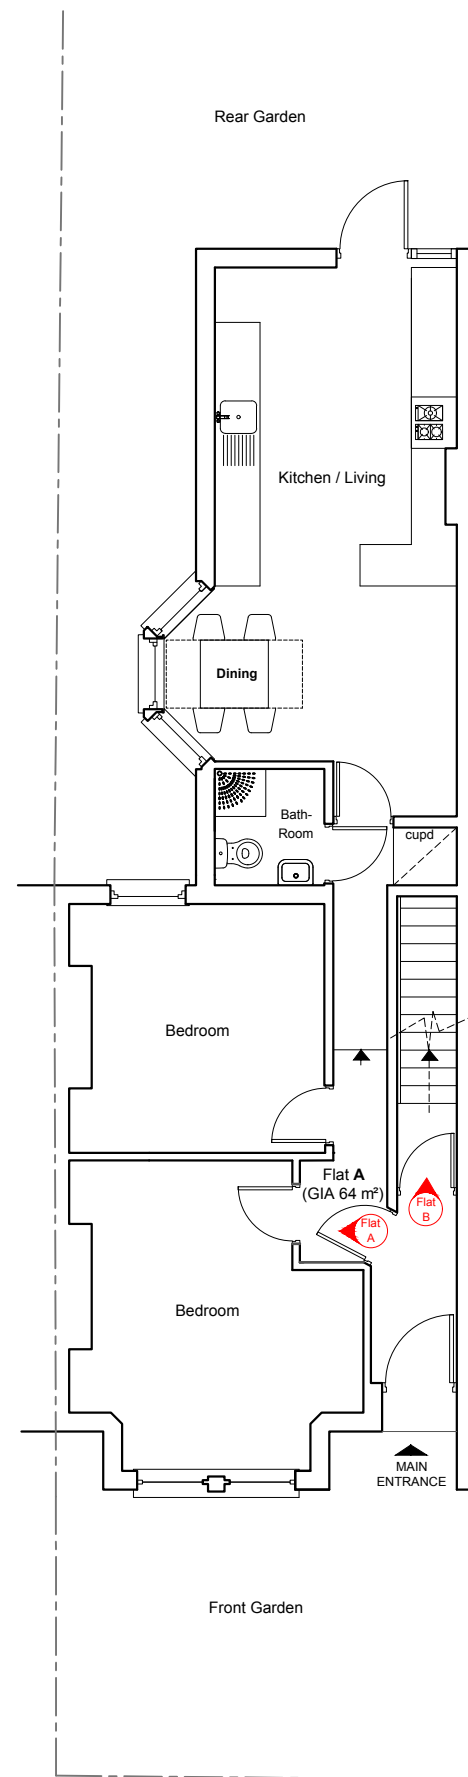

Existing Ground Floor Plan
Scale 1:100

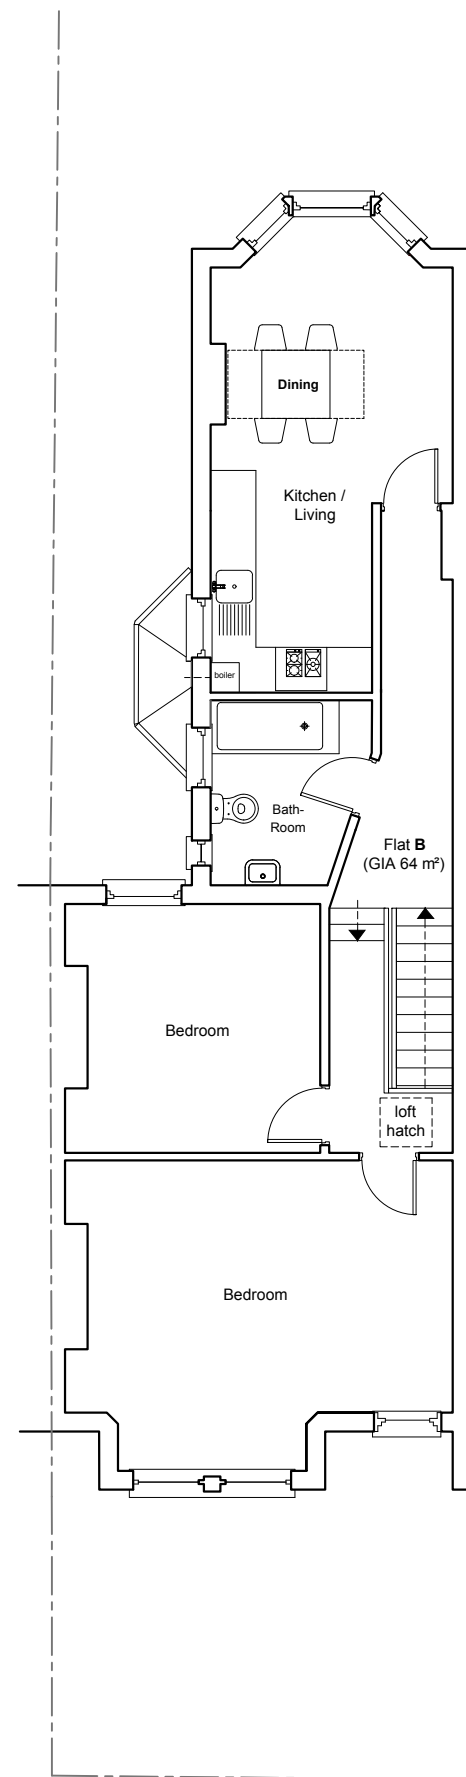


Existing First Floor Plan
Scale 1:100

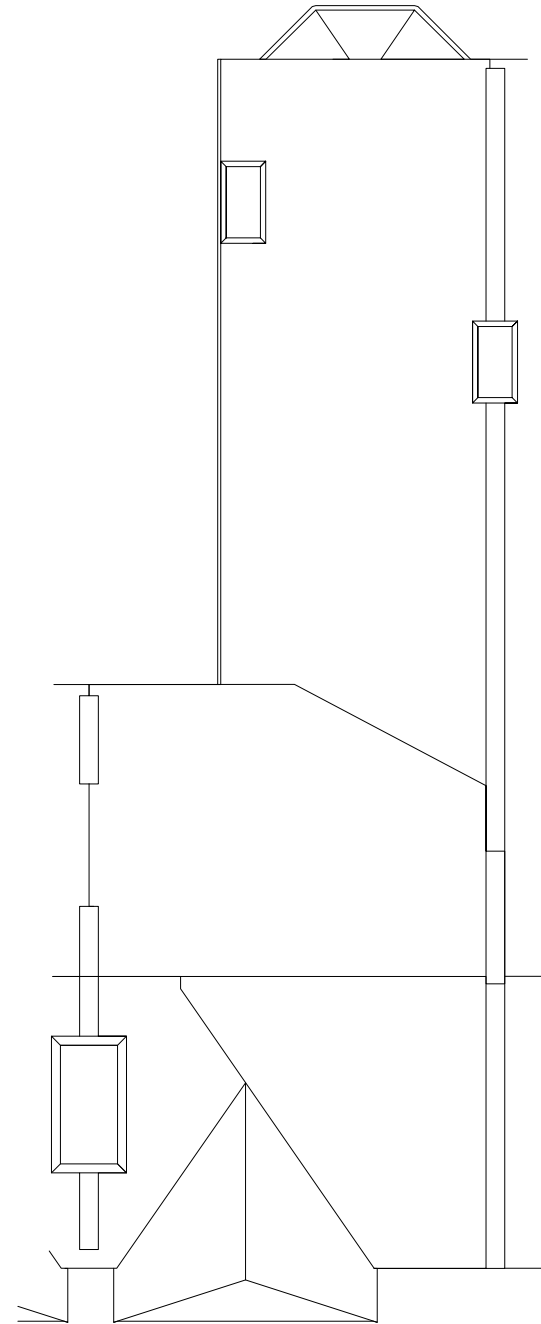


Existing Roof Plan
Scale 1:100

Block Plan
Scale 1:500

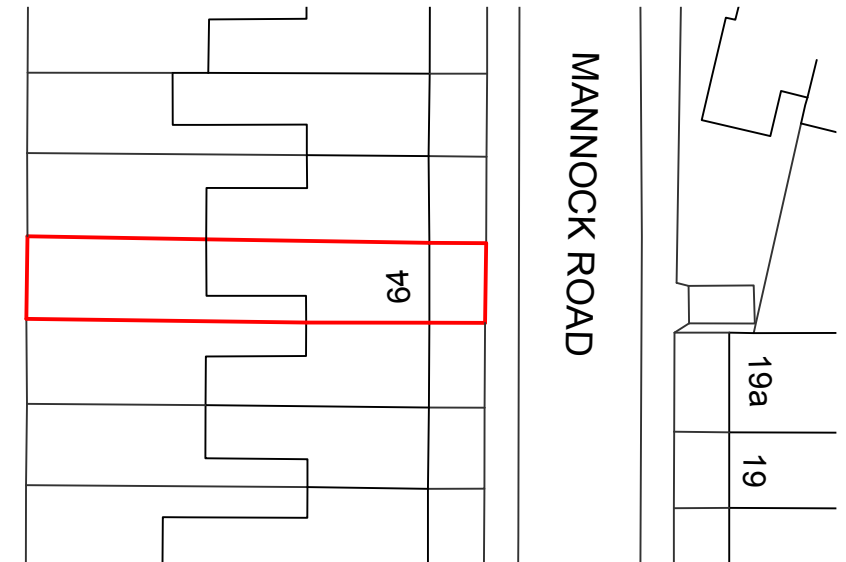

Site Location Plan
Scale 1:1250

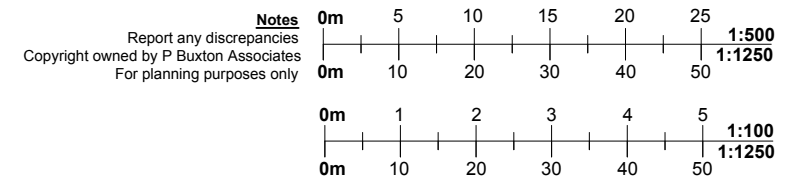

Buxton Architectural Service
30 Redbourne Avenue London N3 2BS
mobile +44 07980447962
e-mail: cdbuxton@me.com

Rev Date

Certificate of
Lawfulness

Project **64a & 64b**
Mannock Road
N22 6AA

Job Title :Certificate of Lawfulness of Use of
premises as 2 self-contained 2 x 2 bedroom
Flats.

Drawing Title
Existing Floor Plans

Date
04/05/23

Scale:
1:100 | 1:500 |
1:1250 @ A3

Drg. No.
MAN/23/CL/02

Rev