




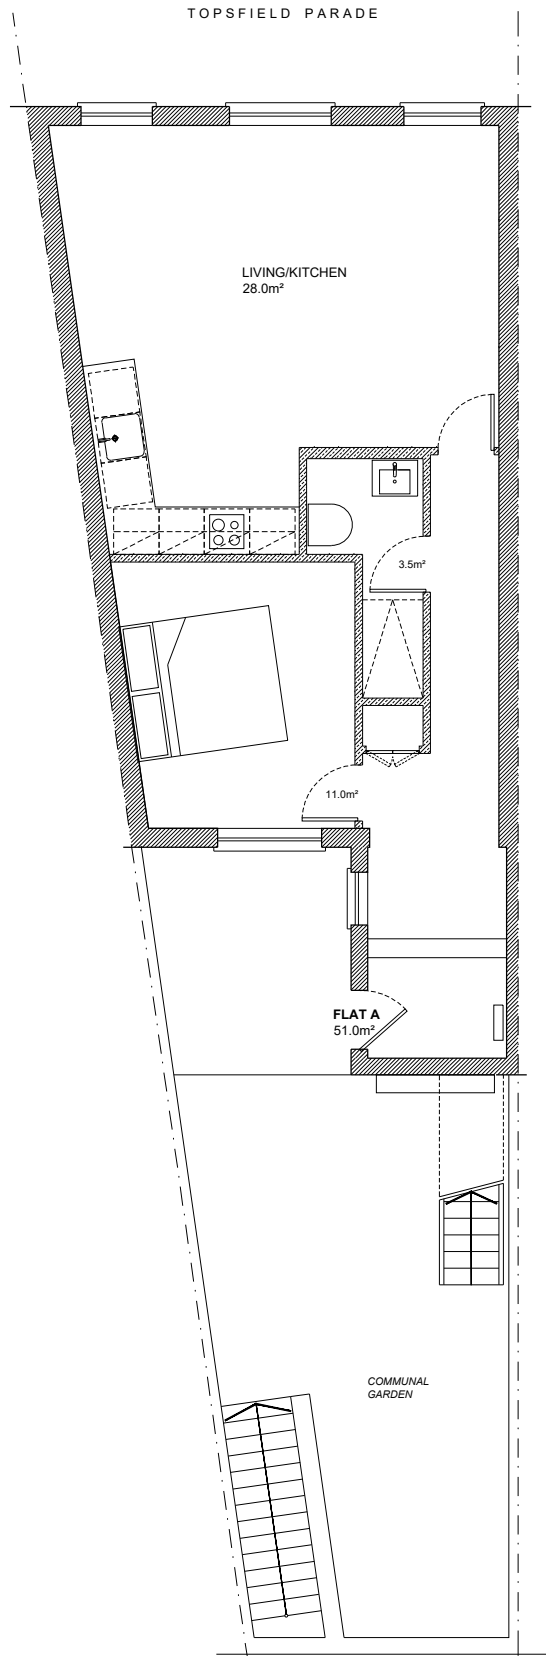

EXISTING
FIRST FLOOR PLAN
1:100 @ A3

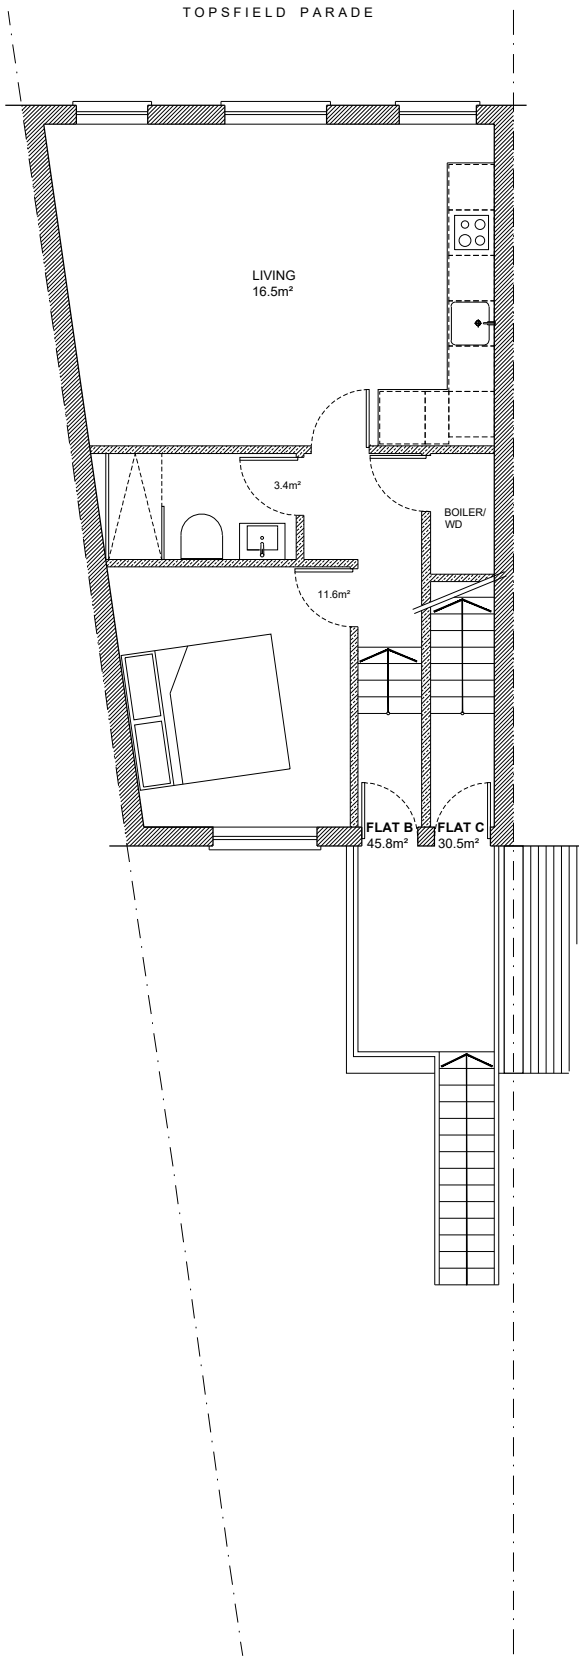


EXISTING
SECOND FLOOR PLAN
1:100 @ A3

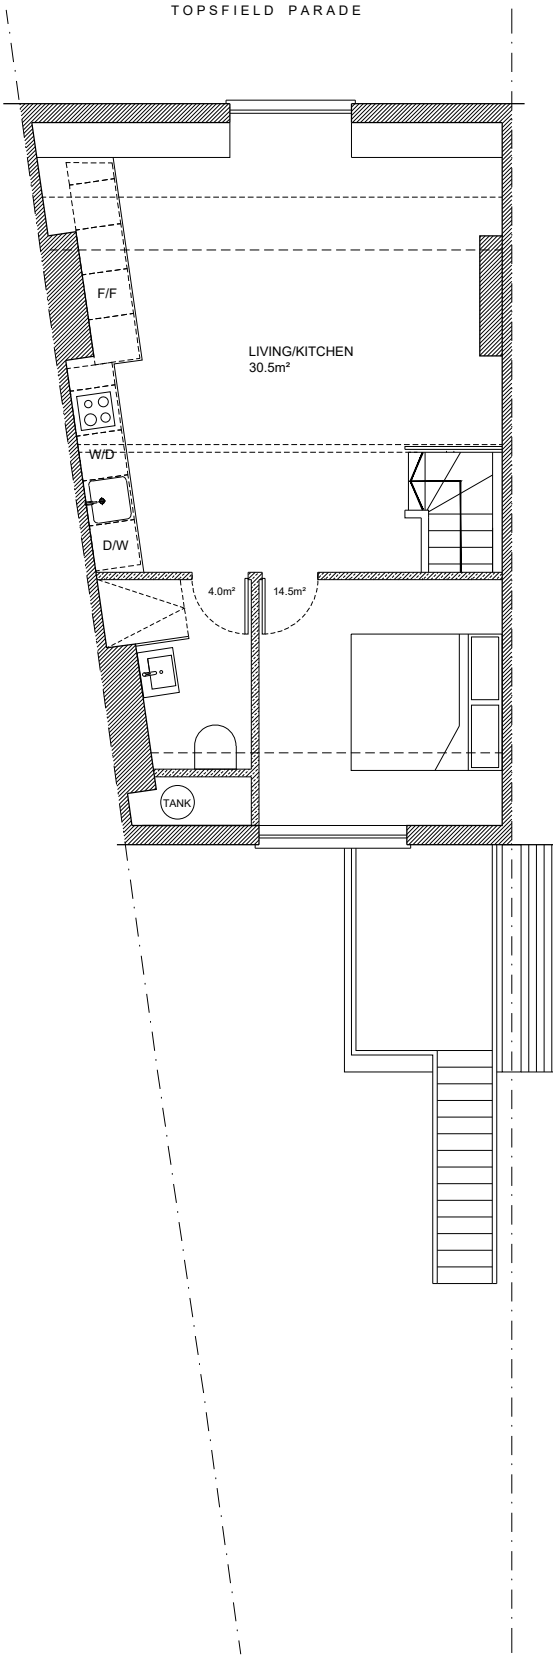

EXISTING
THIRD FLOOR PLAN
1:100 @ A3



SITE LOCATION AERIAL VIEW

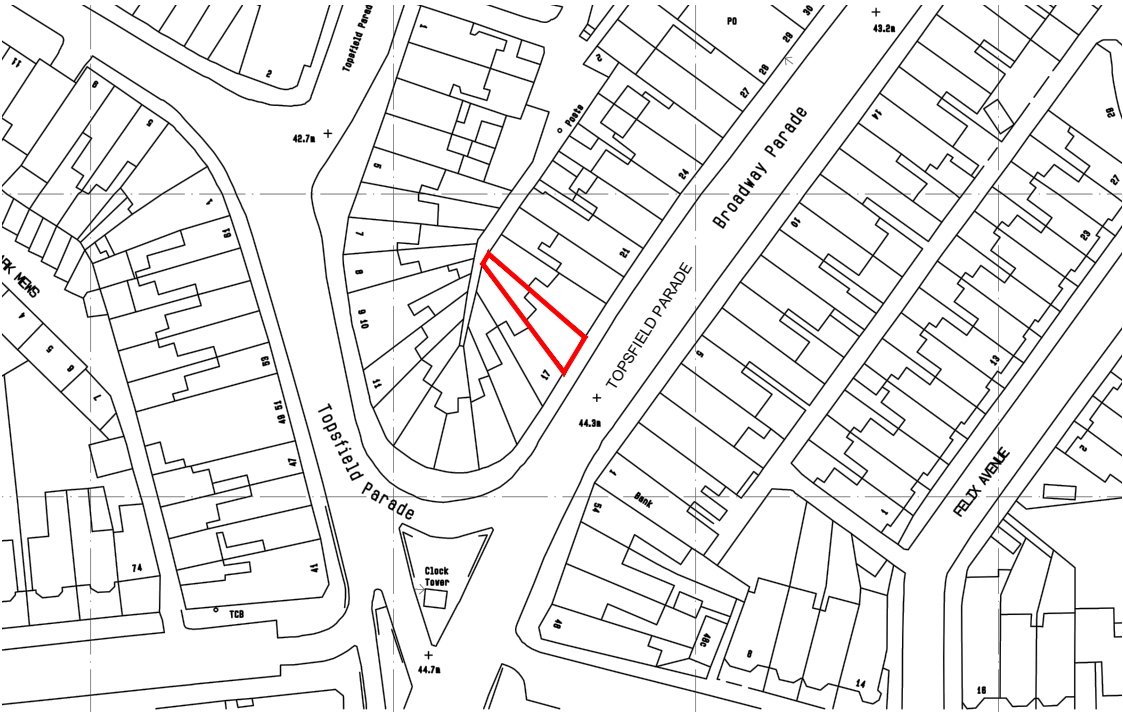

SITE LOCATION PLAN
1:1250 @ A3

REVISIONS			
NO.	DATE	CHANGES	BY

NOTES

This drawing which is the property of MSK DESIGN Limited is the subject of Intellectual Property Rights including copyright and design right and shall not be reproduced, copied, loaned or submitted to any other party without the written consent of MSK DESIGN Limited.

Only numbered dimensions to be taken. All dimensions to be checked on site.

Any discrepancies to be reported to MSK DESIGN Limited, prior to setting out or ordering any materials.



KEY PLAN

MSK DESIGN LTD

230 HIGH STREET
HIGH BARNET, HERTFORDSHIRE
LONDON, EN5 5TD

020 3962 4480
www.mskdesign.co.uk
info@mskdesign.co.uk

Registered company number: 6044594



PROJECT	Flats A, B, C, 19 Topsfield Parade, N8 8PT	PROJECT REF
CLIENT	Rifco	
PLANNING ISSUE		
Existing - Floor Plans		REV.
DRAWING TITLE	Site Location Plan and Aerial View	
DATE	14.04.2023	DWG. NO.
SCALE@A1		DRAWN BY MK
SCALE@A3	AS SHOWN	CHECKED BY

PL-100