



WHYMARK AVENUE

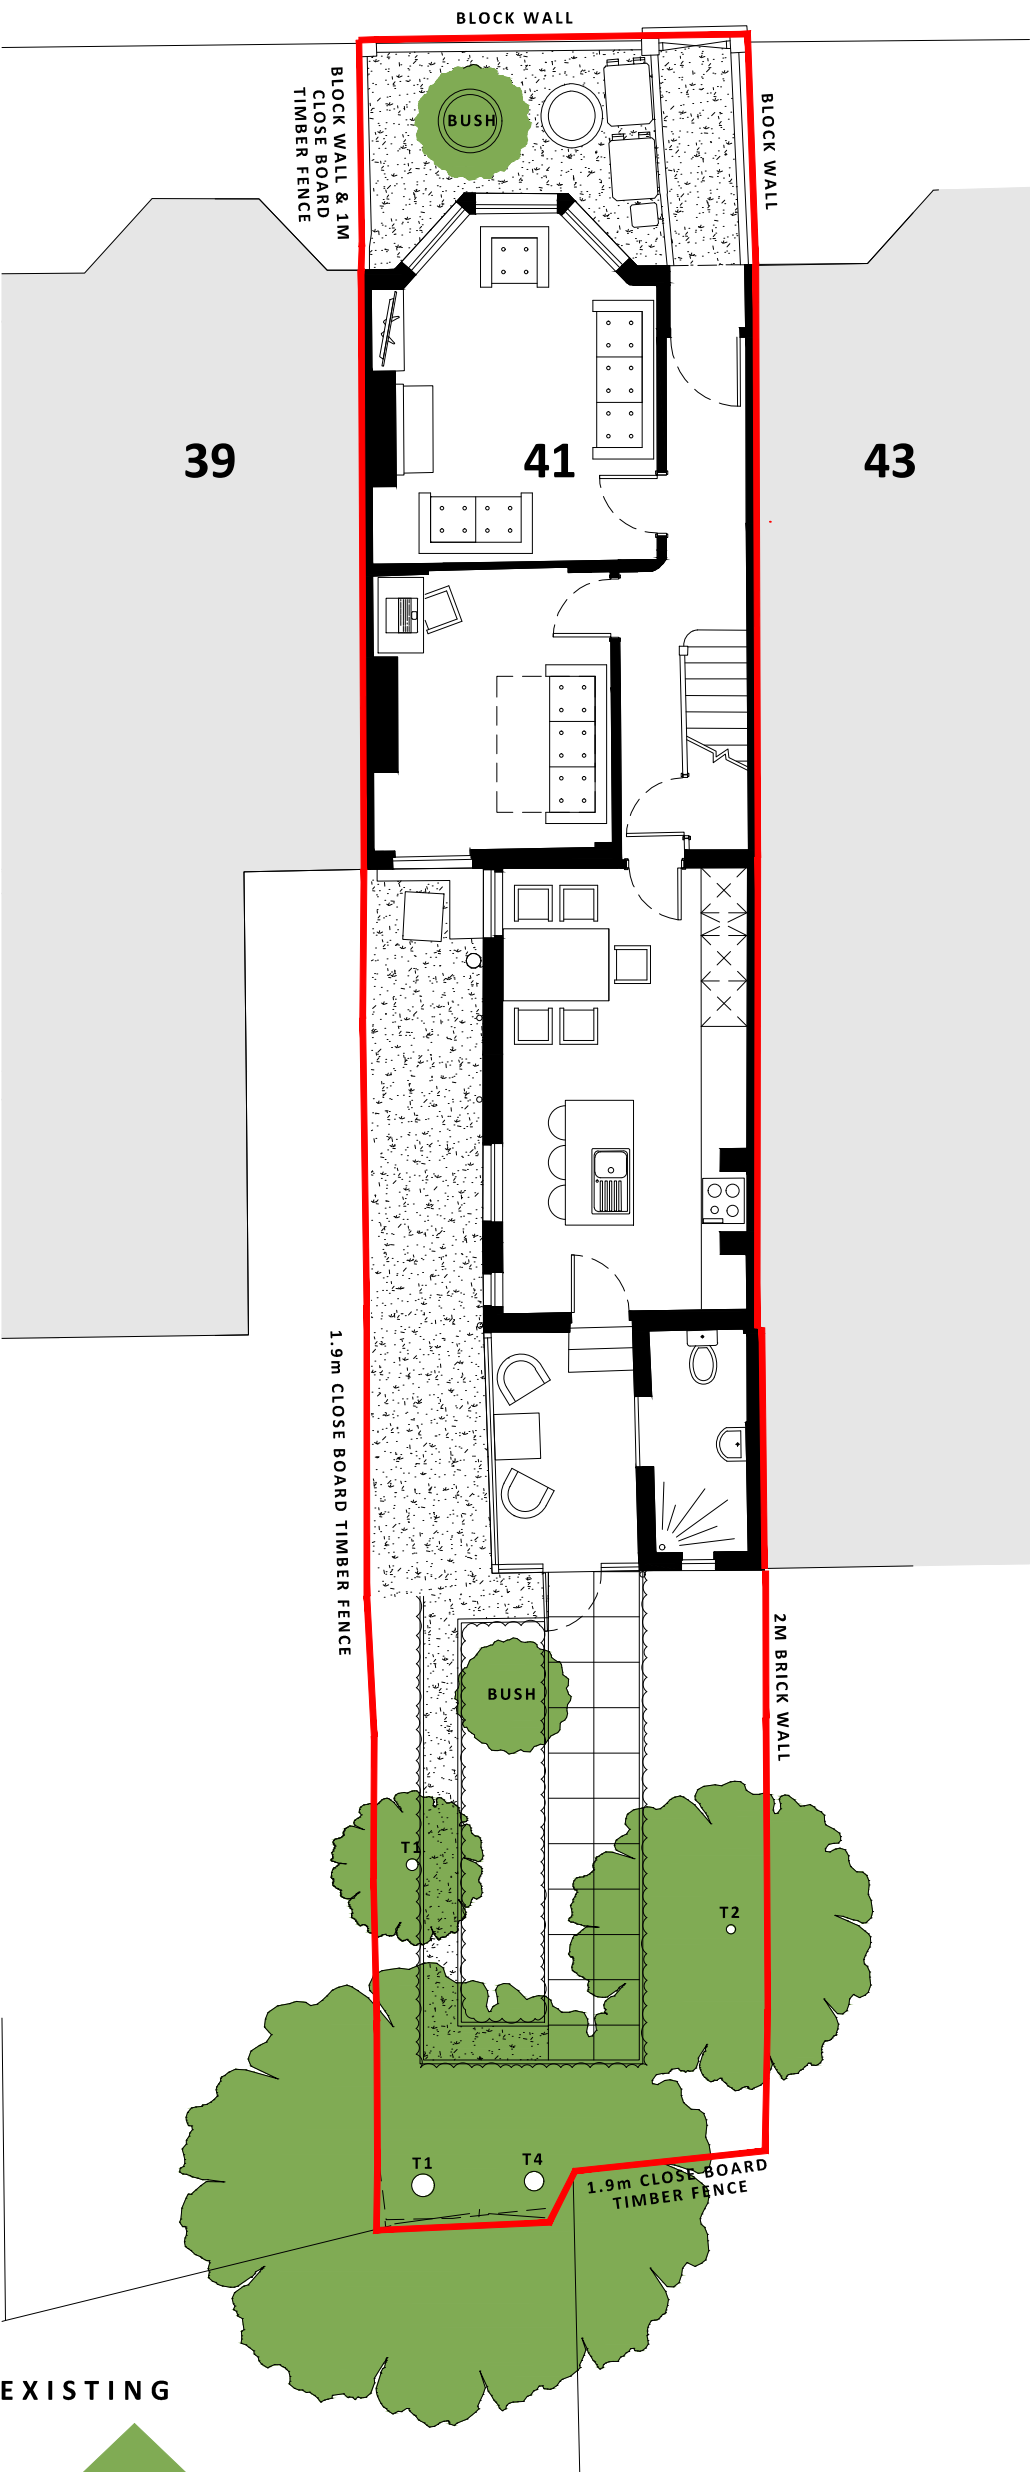

WHYMARK AVENUE

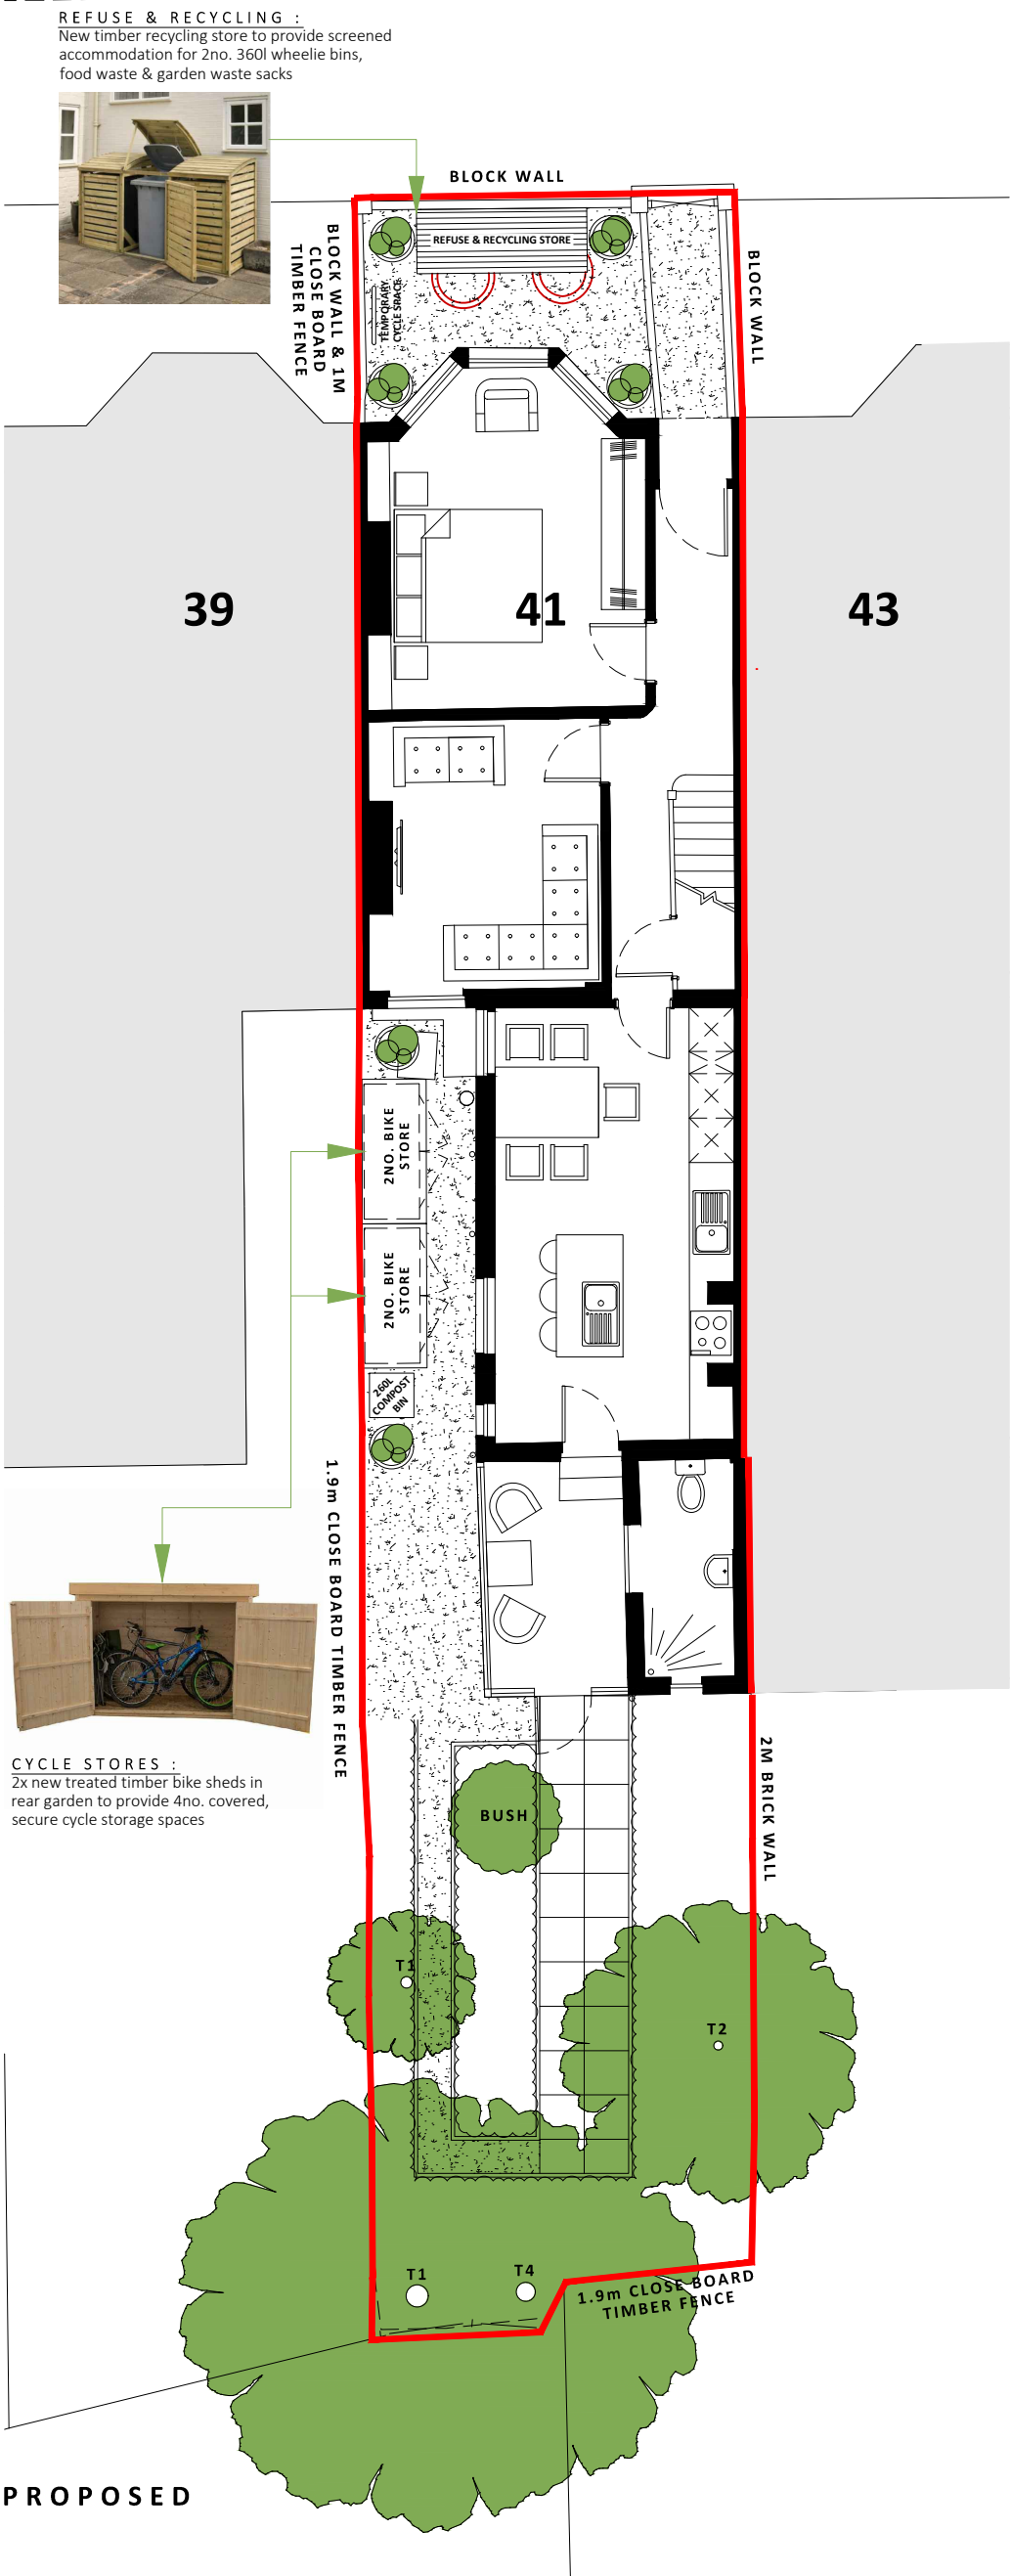

EXISTING

109 Project Title
41 Whymark Avenue,
Wood Green

M-1 Drawing Title
Comparative Block / Site Plans
HMO Application

1:100 @ A3 Scale

0 5 10 15 20 25

PLEASE NOTE:
Drawings based on CAD MAP survey drawings CM/21268
Proposals subject to detailed design development, structural design, & statutory approvals.
Not to be reproduced in part or whole, without consent.
Contractors to verify all dimensions & sizes on site.
Any discrepancies MUST be reported to the architect.

COMPARATIVE
BLOCK / SITE PLANS