




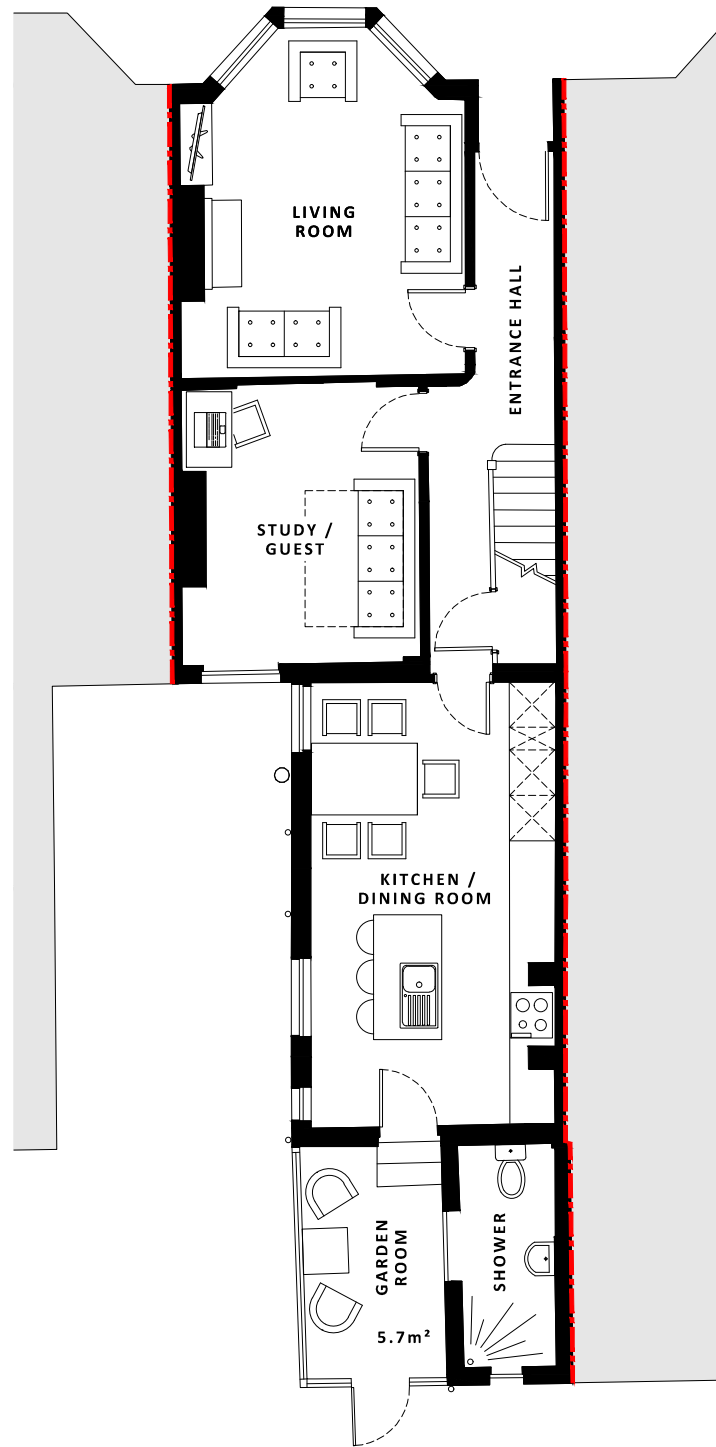

GROUND FLOOR

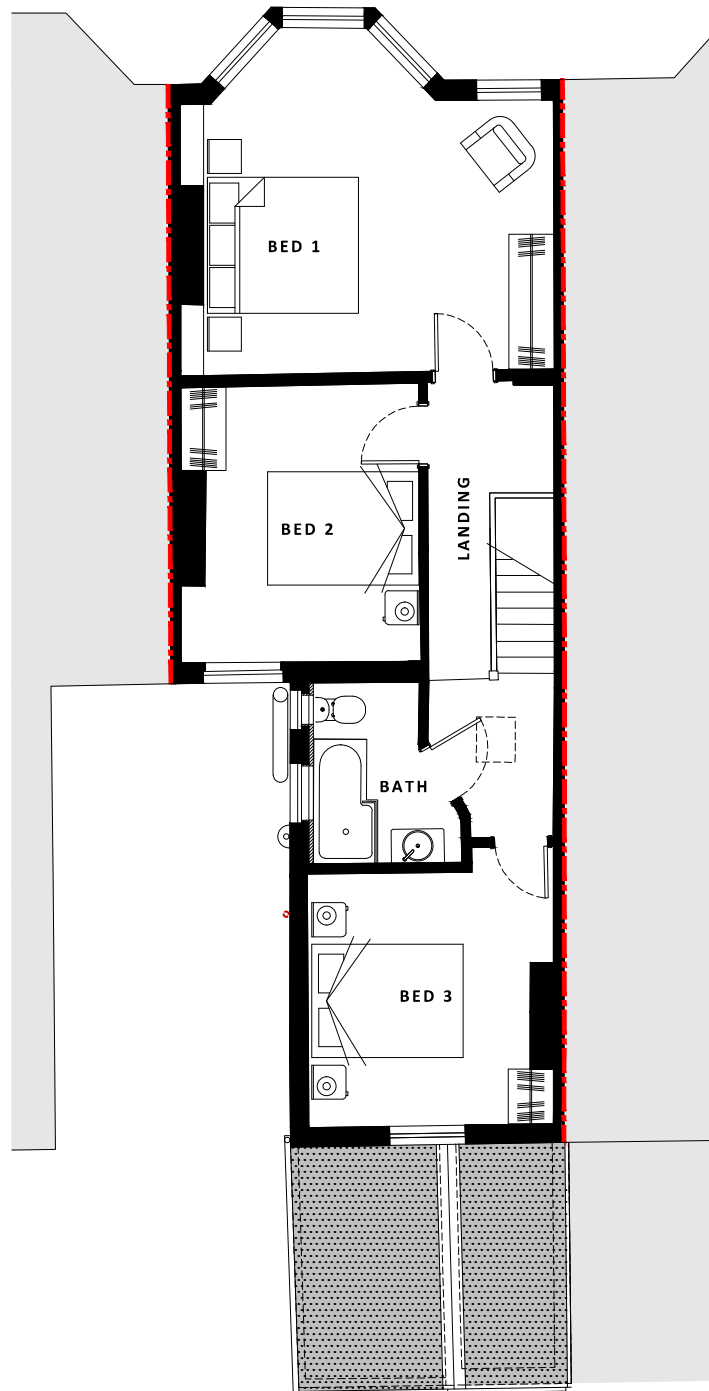

FIRST FLOOR

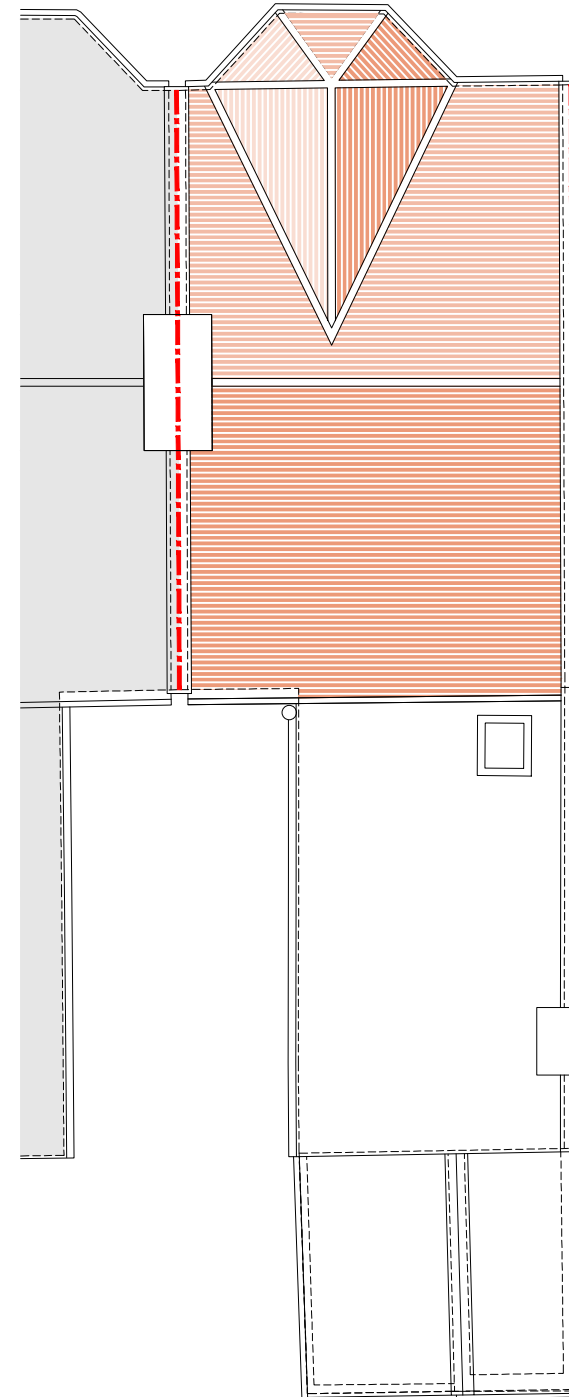

ROOF PLAN

GROUND FLOOR GROSS INTERNAL	67.5m ²
FIRST FLOOR GROSS INTERNAL	57.0m ²
TOTAL GROSS INTERNAL AREA	124.5m²



Date	Description	Initial	Rev.
109	Project Title 41 Whymark Avenue, Wood Green		
M-2	Drawing Title Existing Floor Plans HMO Application		
-	Scale 1:100 @ A3		

PLEASE NOTE:
 Drawings based on CAD MAP survey drawings CM/21268
 Proposals subject to detailed design development, structural design, & statutory approvals.
 Not to be reproduced in part or whole, without consent.
 Contractors to verify all dimensions & sizes on site.
 Any discrepancies MUST be reported to the architect.



EXISTING PLANS

peapod
 design ltd
 07932 624 647
 www.peapod.design
 peapod.design.ltd@gmail.com
 18 Chedworth Road, BS7 9RZ