




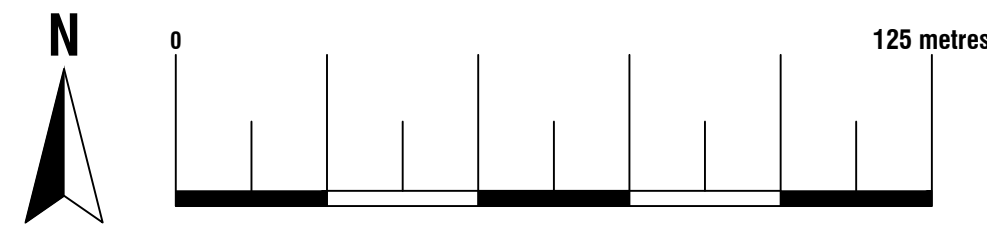


Location Plan
Scale 1:1250
© Crown Copyright and database rights 2022
OS 100047474

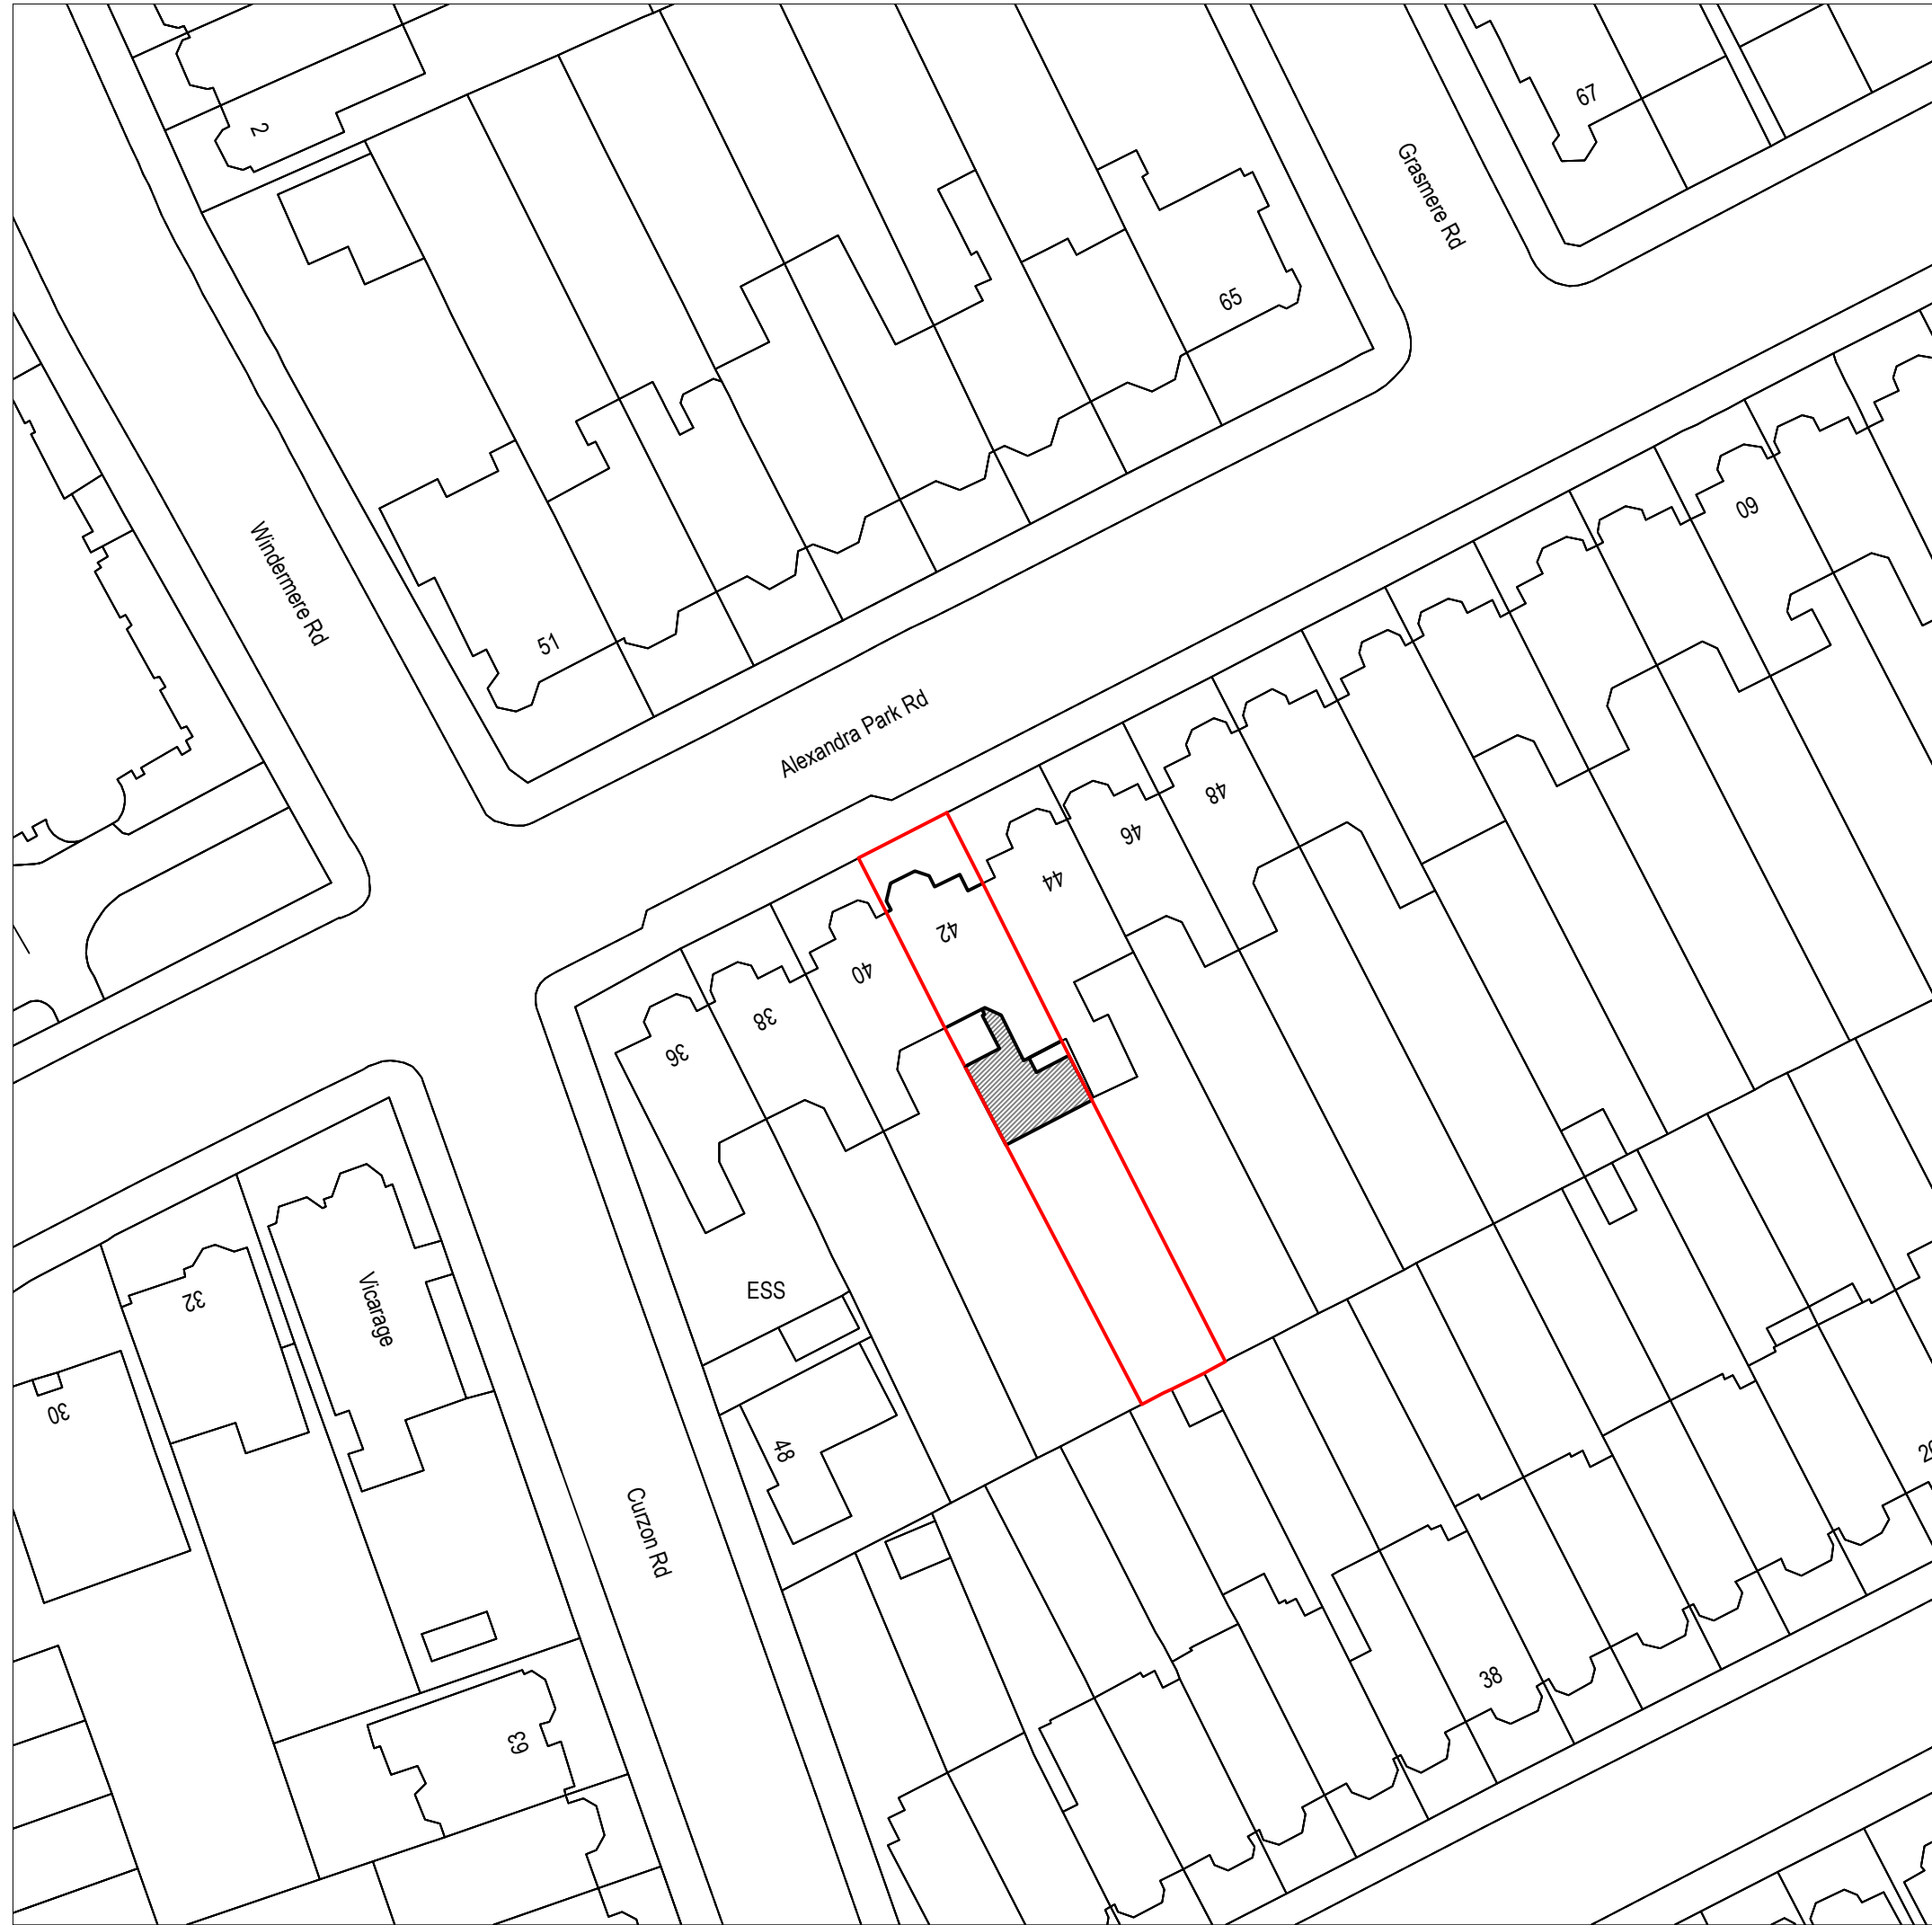

Existing Block Plan
Scale 1:500
© Crown Copyright and database rights 2022
OS 100047474

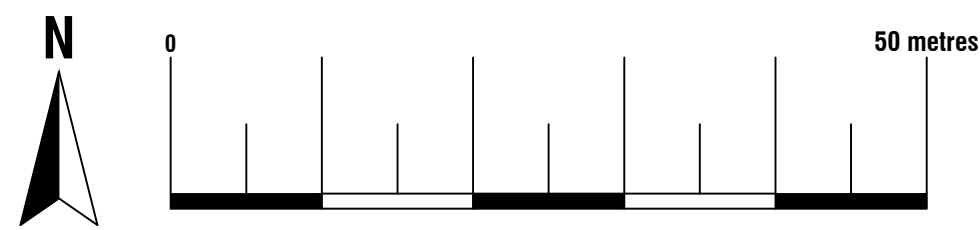

Proposed Block Plan
Scale 1:500
© Crown Copyright and database rights 2022
OS 100047474

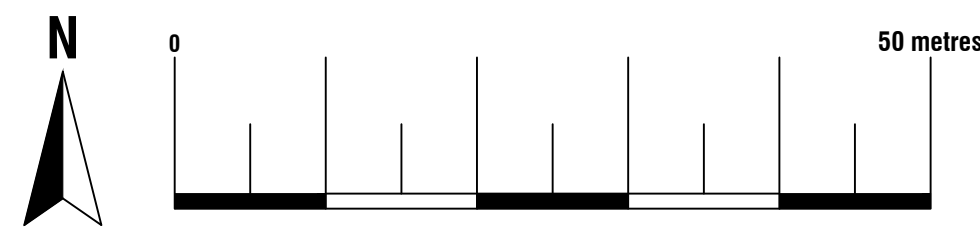




74 Cardiff Road, CF15 7QE • Enquiries@ArkiPlan.co.uk


Site	Ground Floor Flat, 42 Alexandra Park Road, London N10 2AD	Date	24.04.23
		Sheet	23-0654 D01 REV 2
		Job	New Extension
Title Number	MX449487	Scale	As Shown@A1
		Title	As Shown




Existing Ground Floor Plan
Scale 1:50
Area ca. 71.24 m²

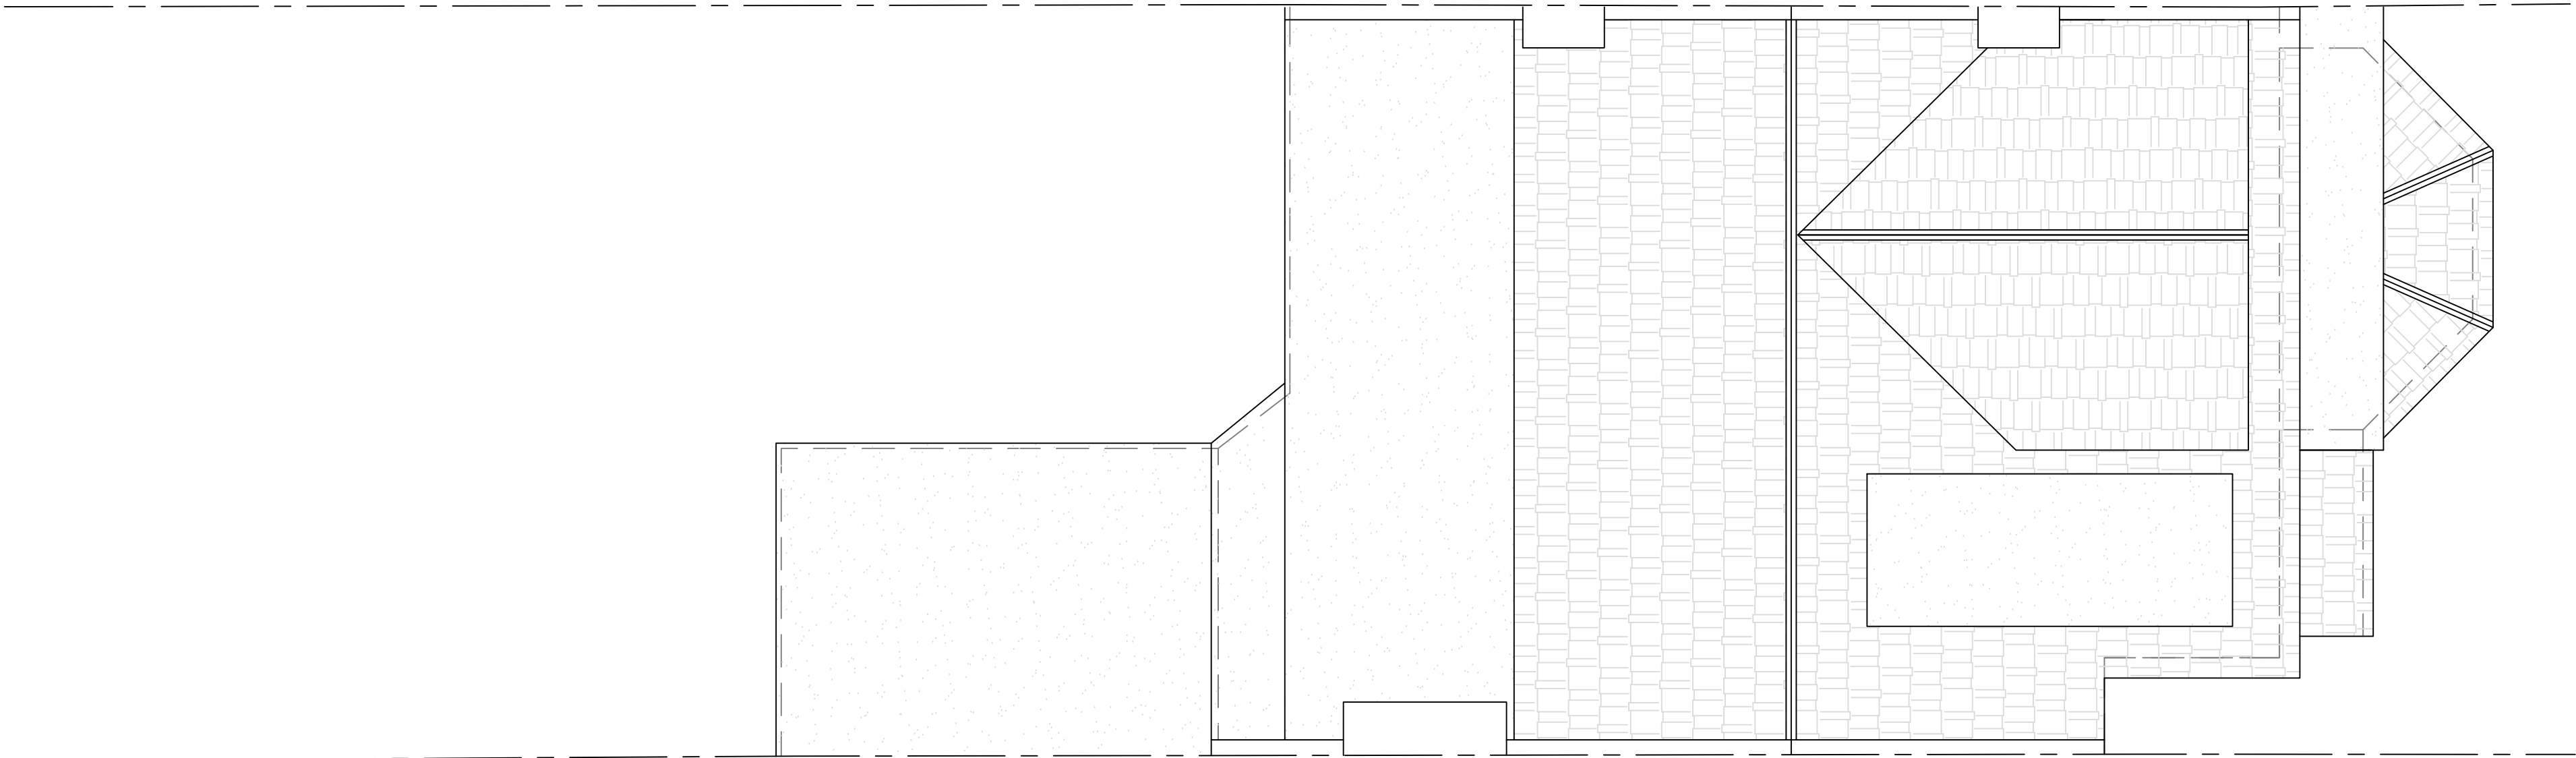

Existing Roof Plan
Scale 1:50

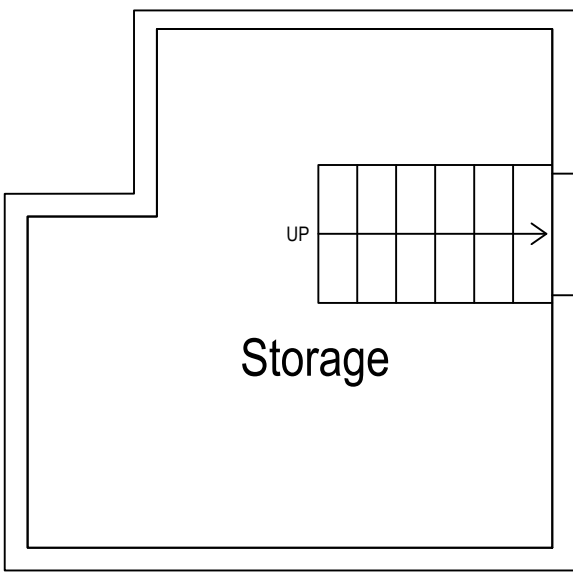

Existing Basement Plan
Scale 1:50
Area ca10.84 m²

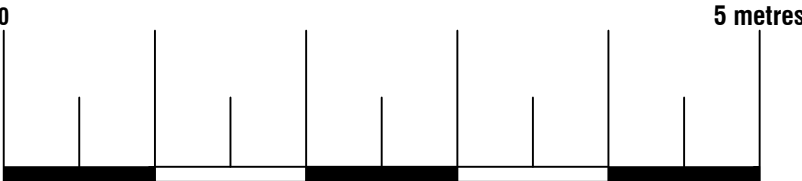



74 Cardiff Road, CF15 7QE • Enquiries@ArkiPlan.co.uk


Site	Ground Floor Flat, 42 Alexandra Park Road, London N10 2AD	Date	24.04.23
		Sheet	23-0654 D02 REV 2
		Job	New Extension
		Scale	As Shown@A1
Title Number	MX449487	Title	As Shown

Symbol Key:


Boundary line

Demolished


Details above

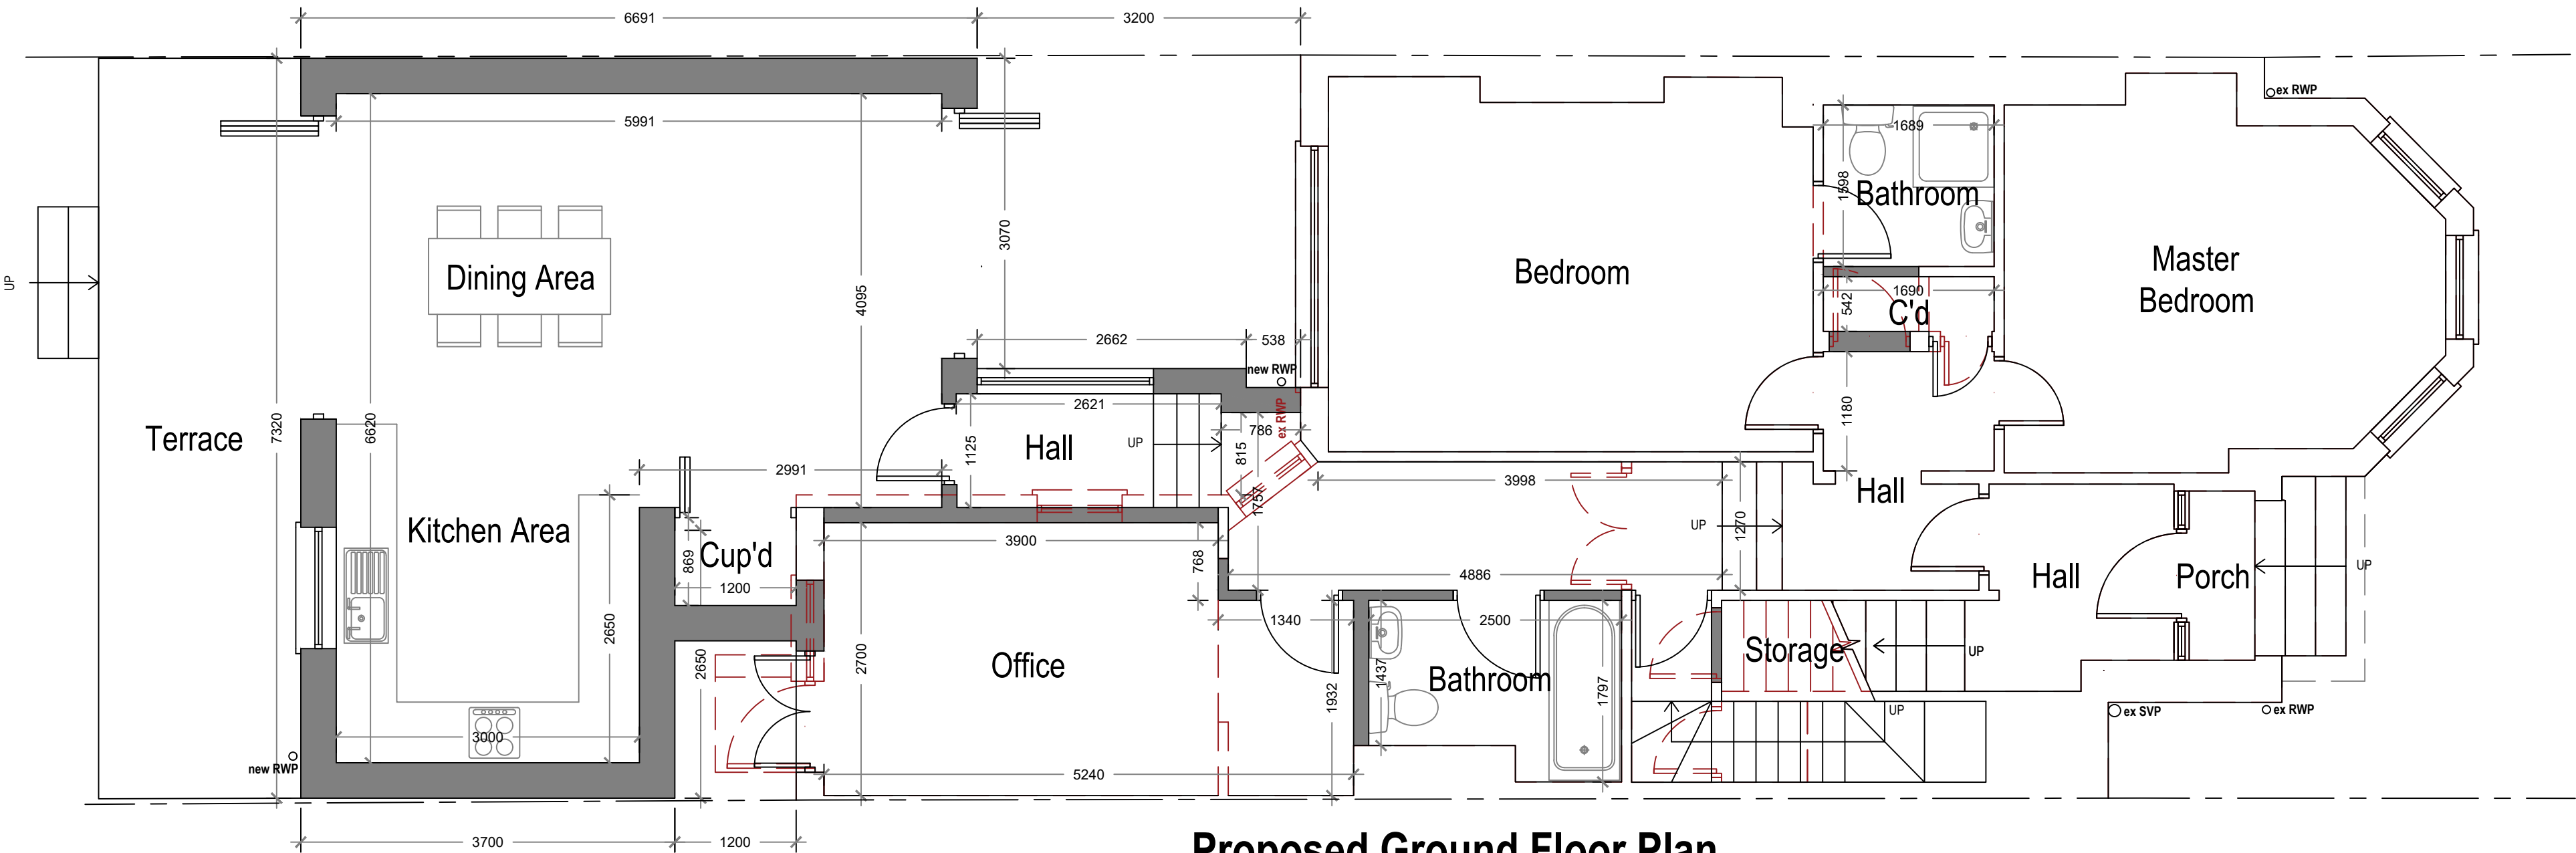


Proposed Ground Floor Plan
Scale 1:50
Area ca. 108.04m²
Additional Area: 36.80m²

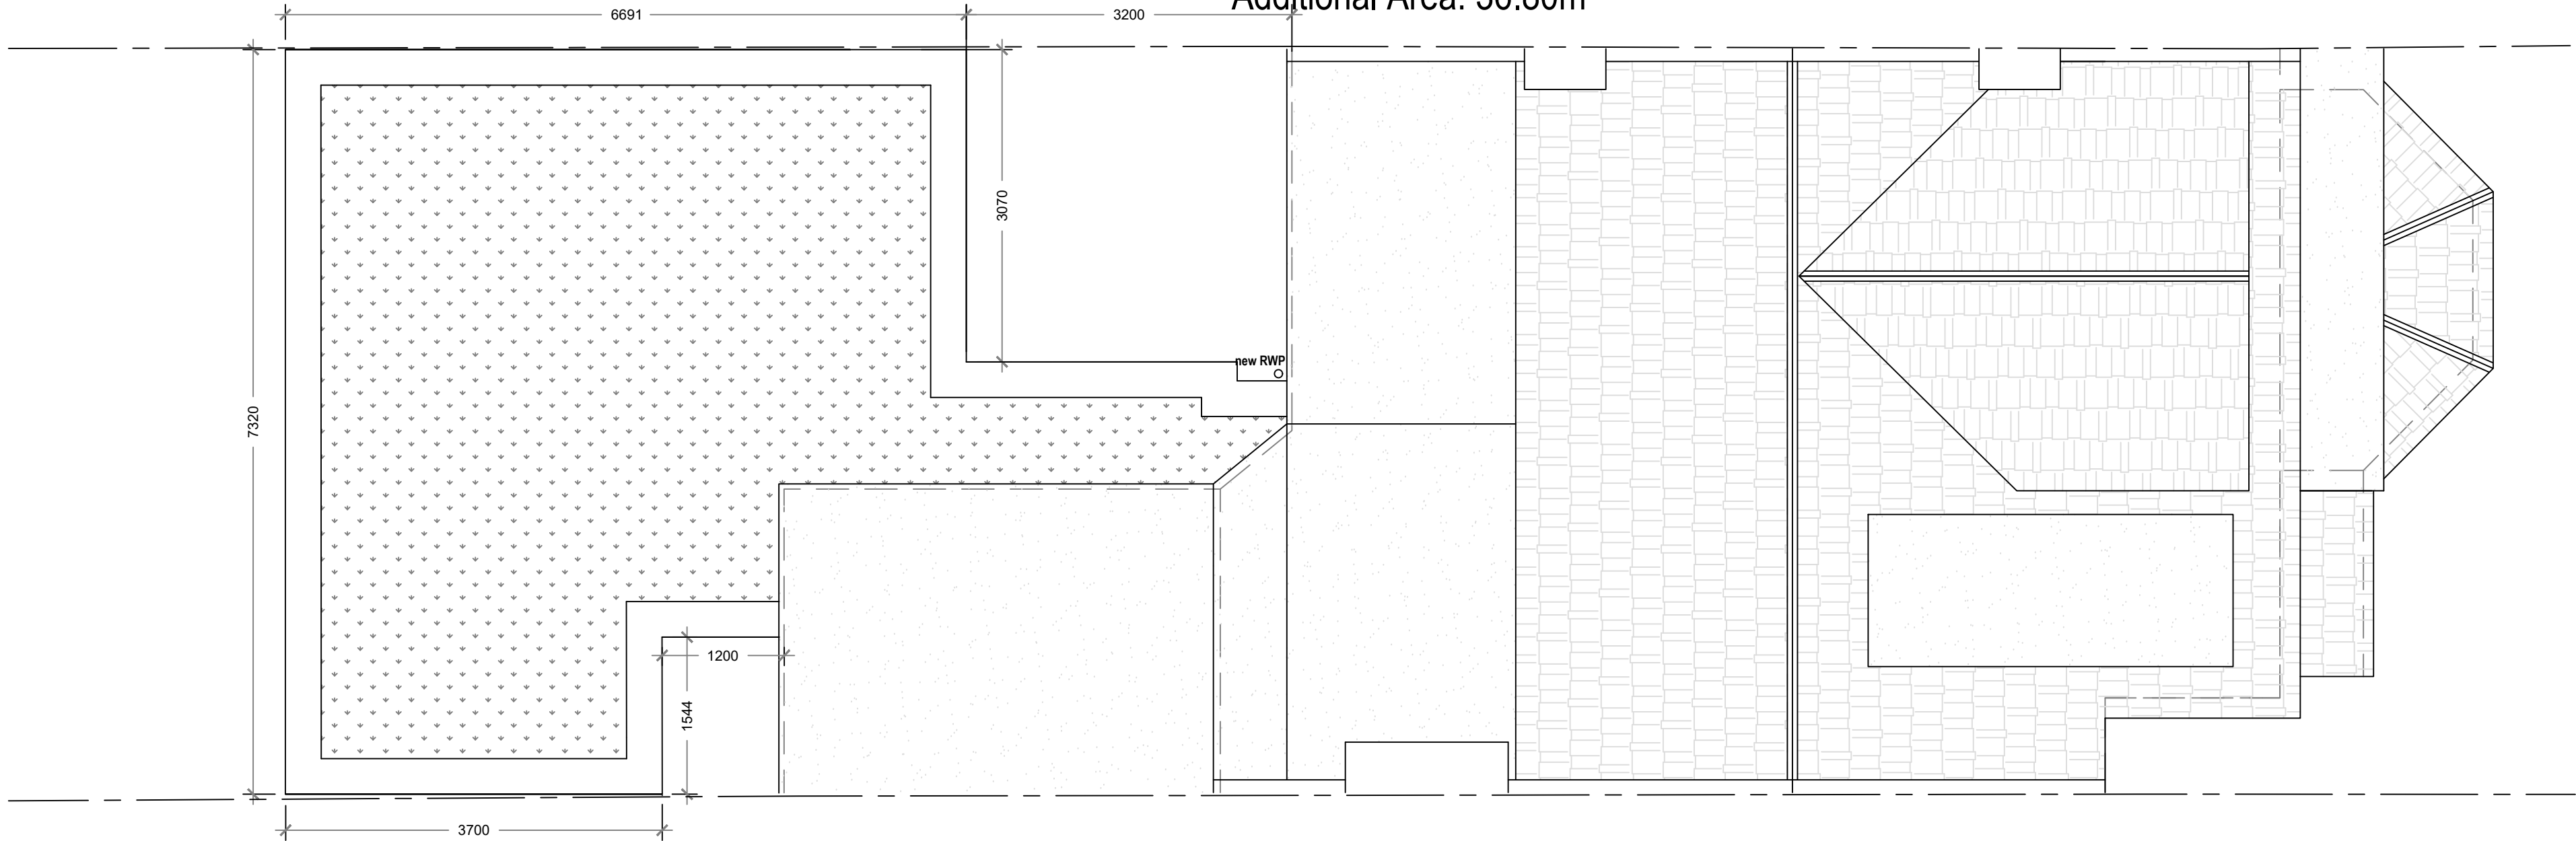

Proposed Roof Plan
Scale 1:50

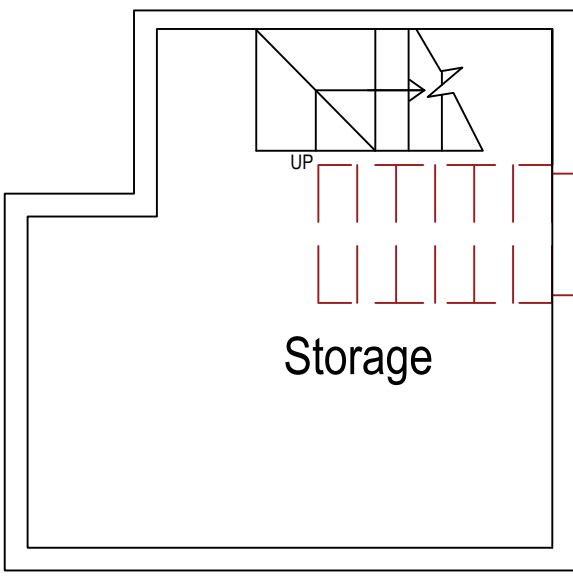

Proposed Basement Plan
Scale 1:50
Area ca10.84 m²

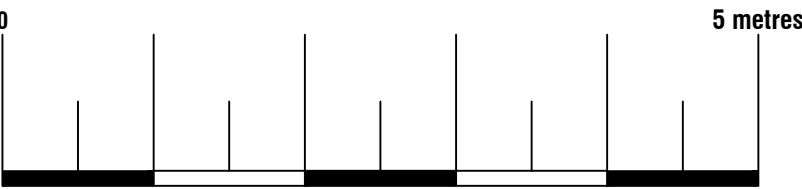

74 Cardiff Road, CF15 7QE • Enquiries@ArkiPlan.co.uk


Site	Ground Floor Flat, 42 Alexandra Park Road, London N10 2AD	Date	24.04.23
		Sheet	23-0654 D03 REV 2
		Job	New Extension
		Scale	As Shown@A1
Title Number	MX449487	Title	As Shown



Existing Northwest Elevation
Scale 1:50



Existing Southwest Elevation
Scale 1:50

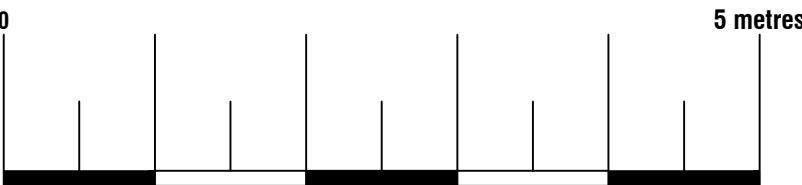




74 Cardiff Road, CF15 7QE • Enquiries@ArkiPlan.co.uk

Site	Ground Floor Flat, 42 Alexandra Park Road, London N10 2AD	Date	24.04.23
		Sheet	23-0654 D04 REV 2
		Job	New Extension
		Scale	As Shown@A1
Title Number	MX449487	Title	As Shown


Proposed Materials:
Walls: Brick (to match existing)
Flat roof: Green roof
Doors and windows: Grey aluminium



Proposed Northwest Elevation
Scale 1:50

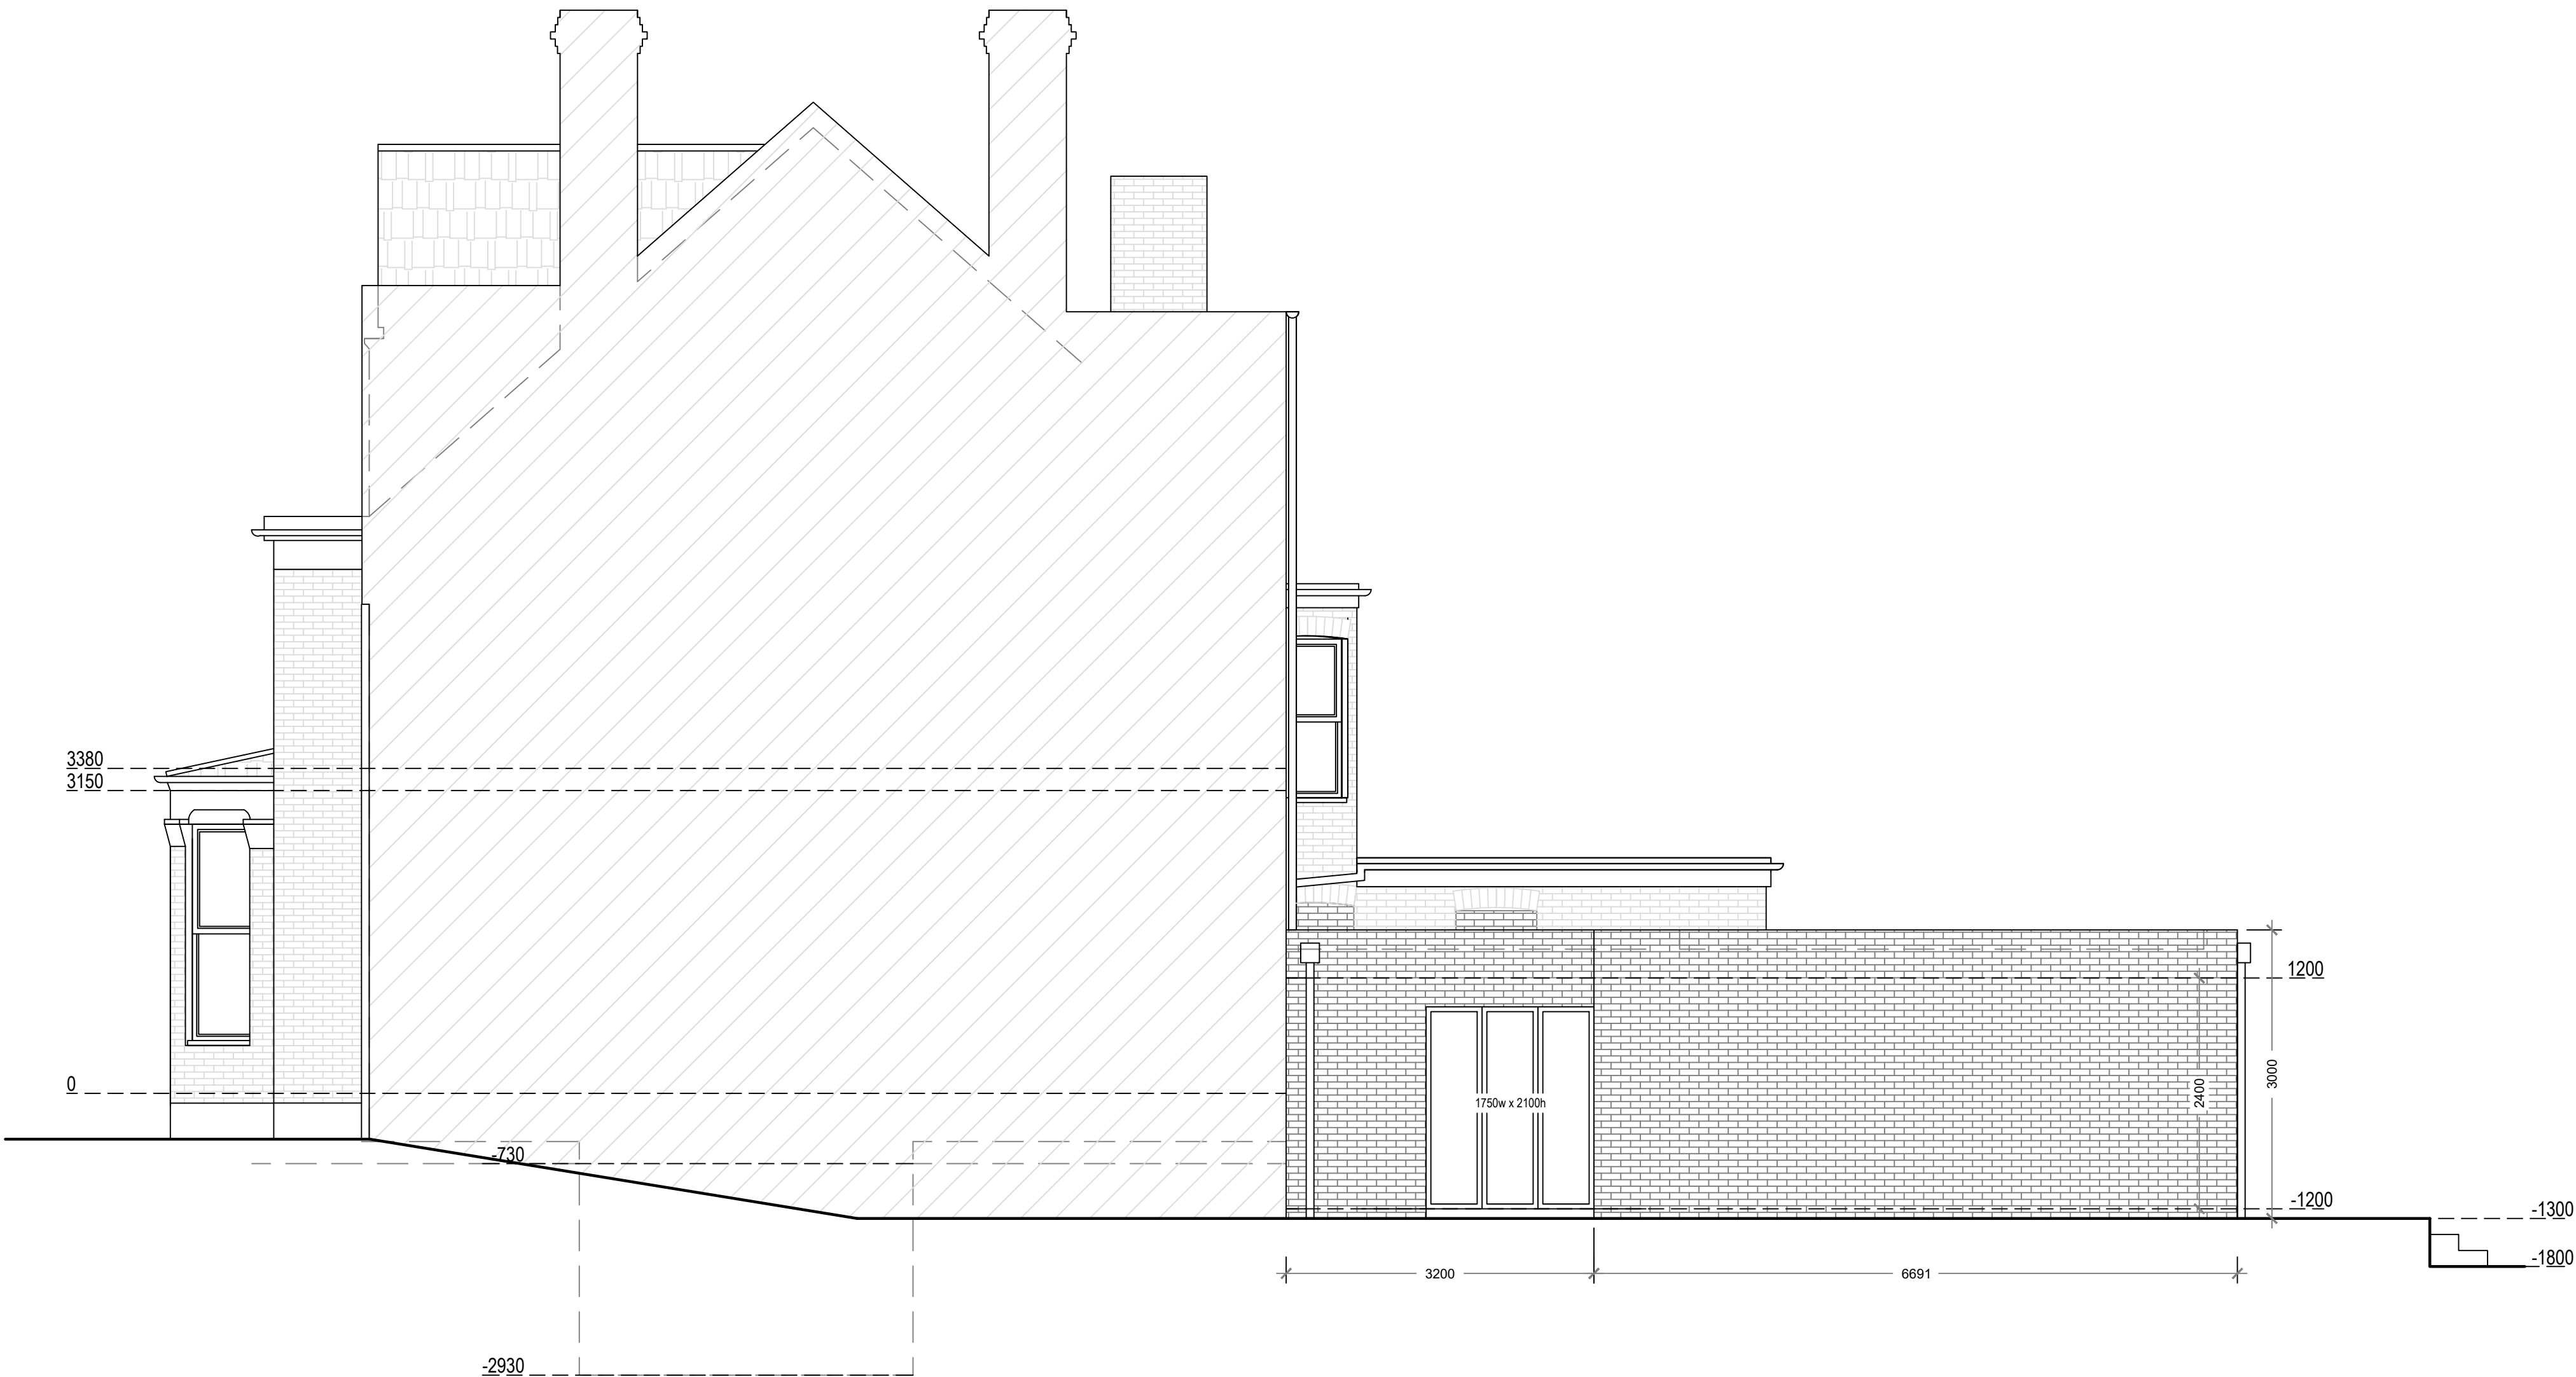


Proposed Southwest Elevation
Scale 1:50

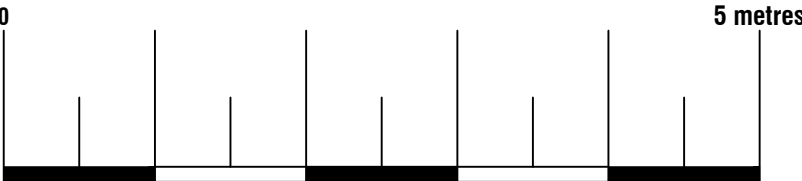




74 Cardiff Road, CF15 7QE • Enquiries@ArkiPlan.co.uk


Site	Ground Floor Flat, 42 Alexandra Park Road, London N10 2AD	Date	24.04.23
		Sheet	23-0654 D05 REV 2
		Job	New Extension
Title Number	MX449487	Scale	As Shown@A1
		Title	As Shown

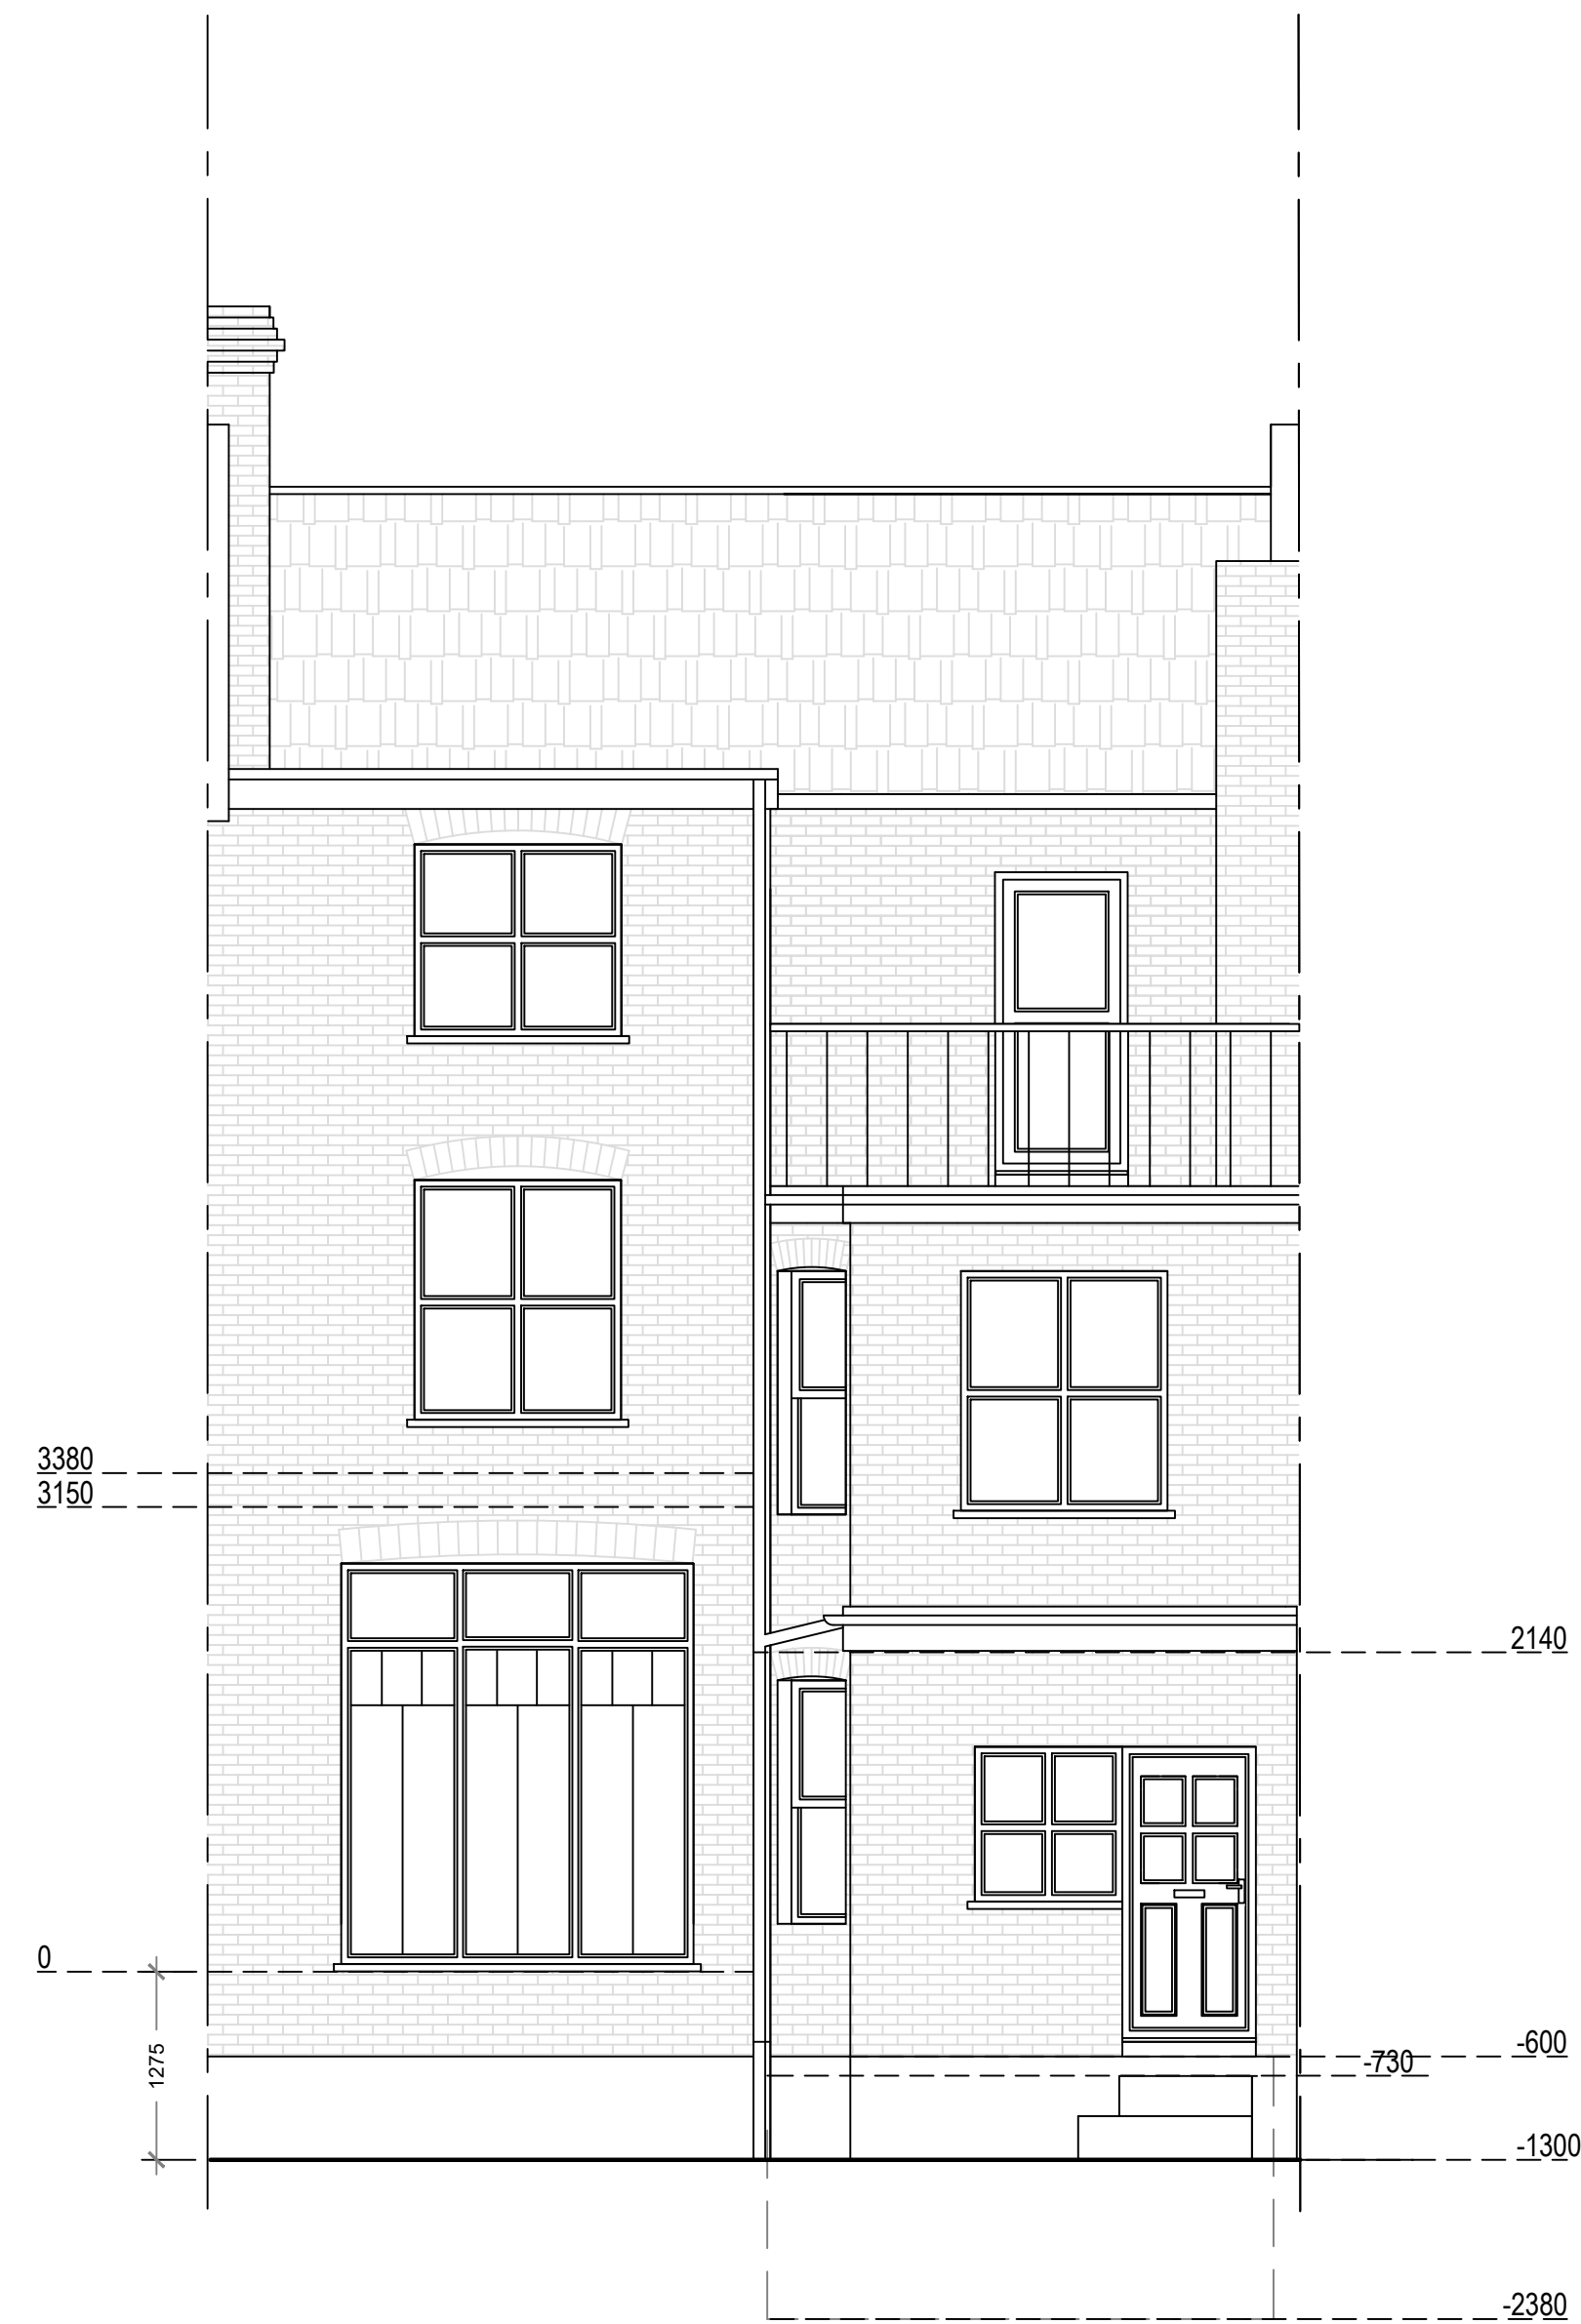

Existing Southeast Elevation
Scale 1:50

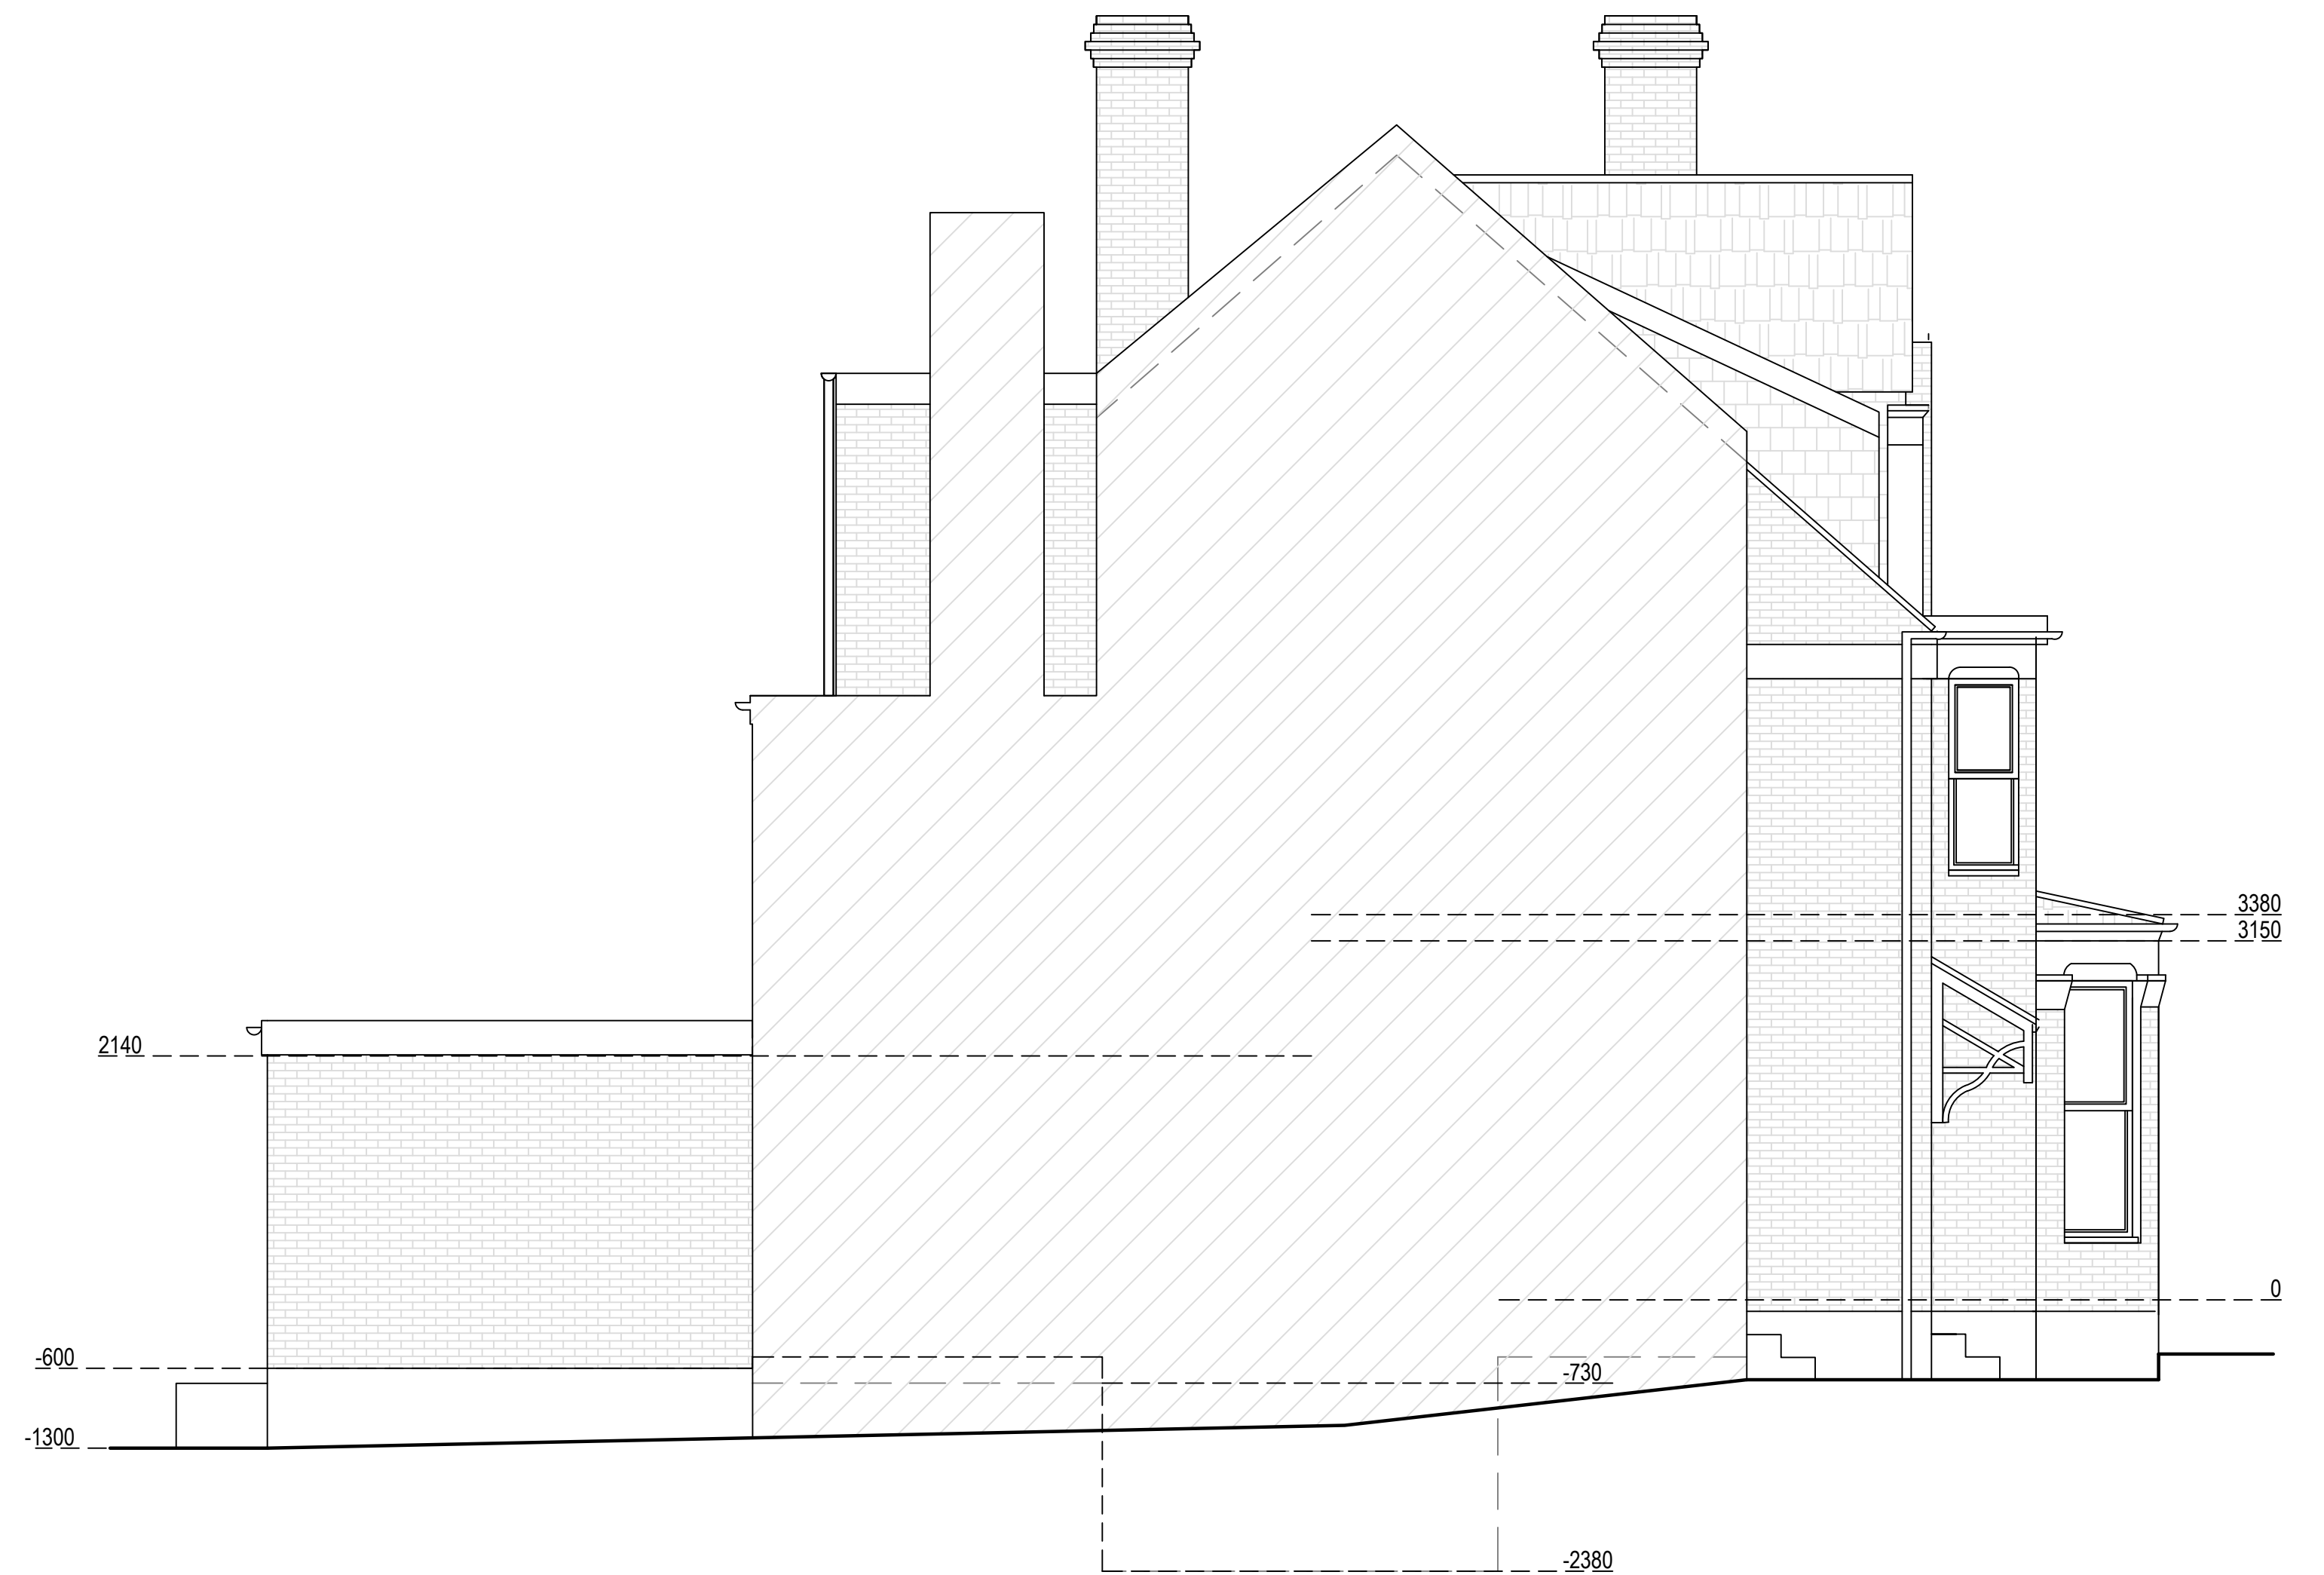

Existing Northeast Elevation
Scale 1:50

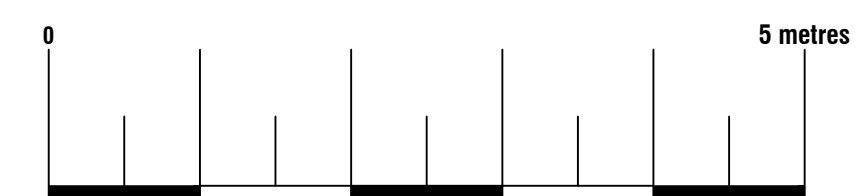


Arkiplan
74 Cardiff Road, CF15 7QE • Enquiries@ArkiPlan.co.uk

Site	Ground Floor Flat, 42 Alexandra Park Road, London N10 2AD	Date	24.04.23
		Sheet	23-0654 D06 REV 2
		Job	New Extension
		Scale	As Shown@A1
Title Number	MX449487	Title	As Shown


Proposed Materials:
Walls: Brick (to match existing)
Flat roof: Green roof
Doors and windows: Grey aluminium



Proposed Southeast Elevation
Scale 1:50

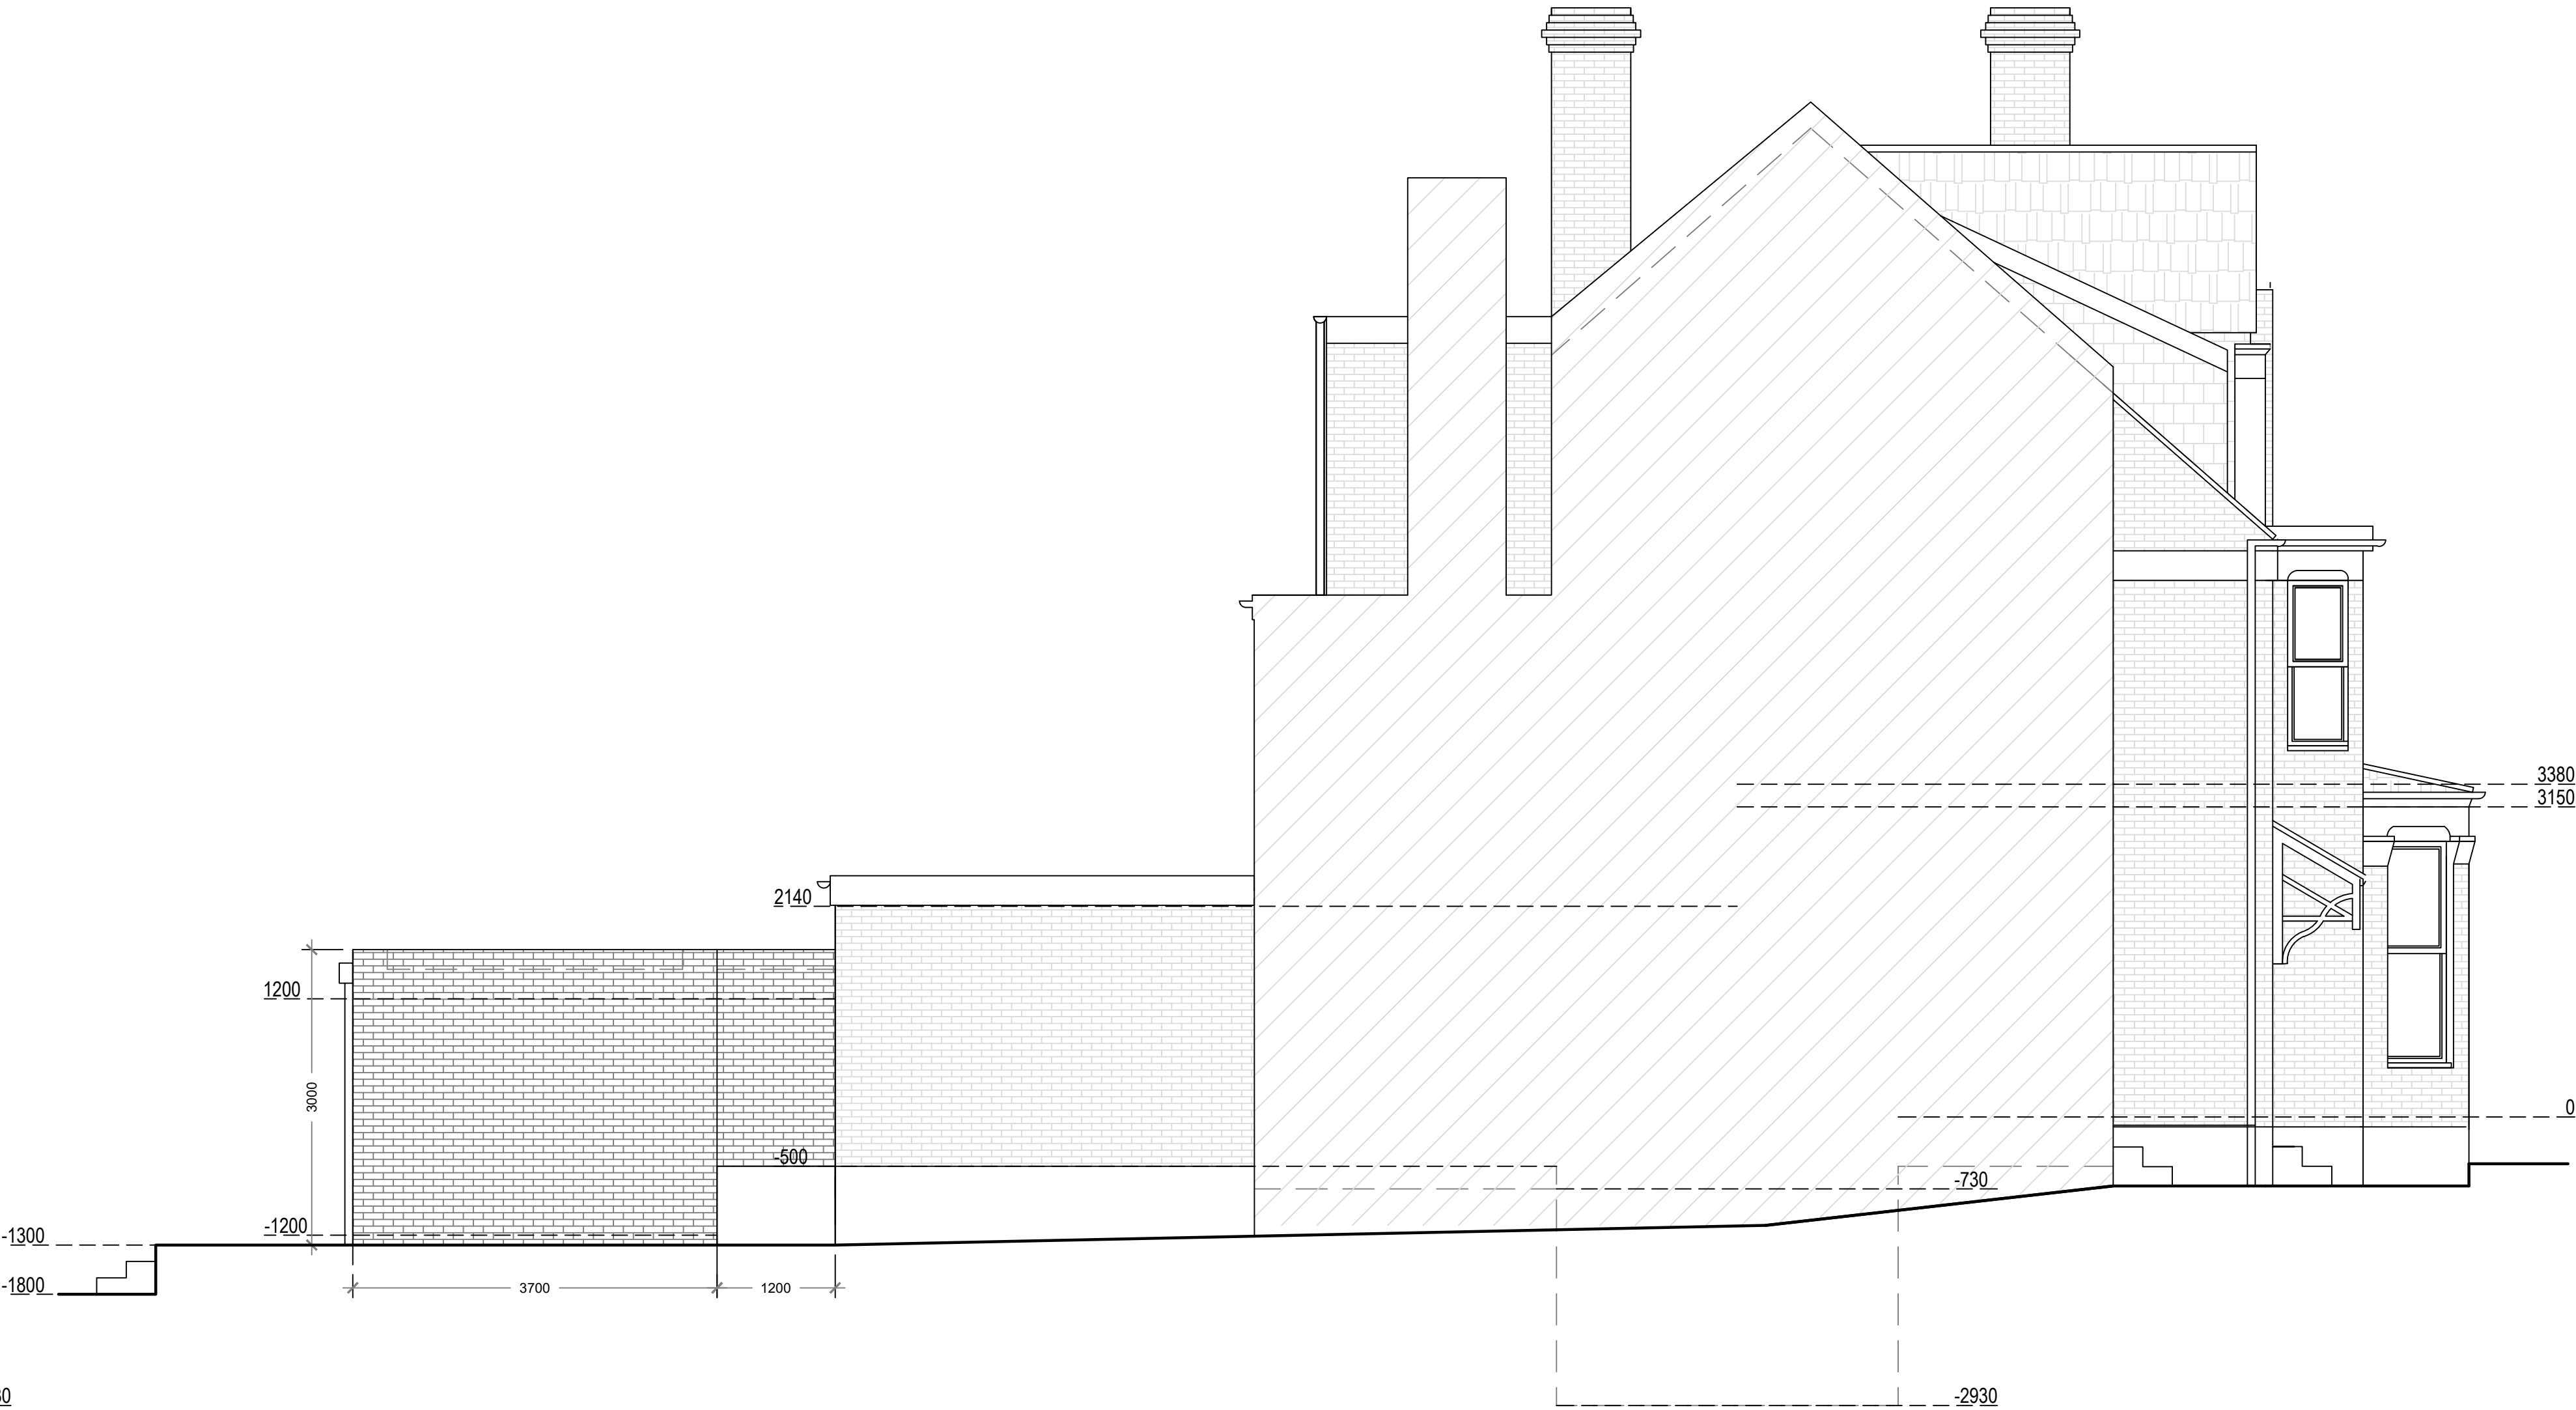

Proposed Northeast Elevation
Scale 1:50

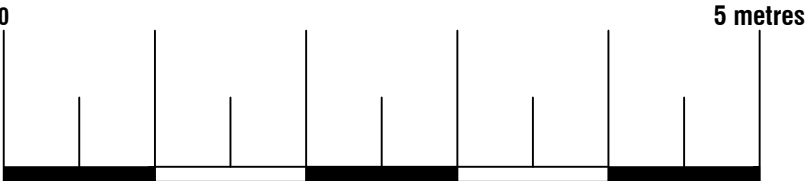



74 Cardiff Road, CF15 7QE • Enquiries@ArkiPlan.co.uk

Site	Ground Floor Flat, 42 Alexandra Park Road, London N10 2AD	Date	24.04.23
		Sheet	23-0654 D07 REV 2
		Job	New Extension
		Scale	As Shown@A1
Title Number	MX449487	Title	As Shown