


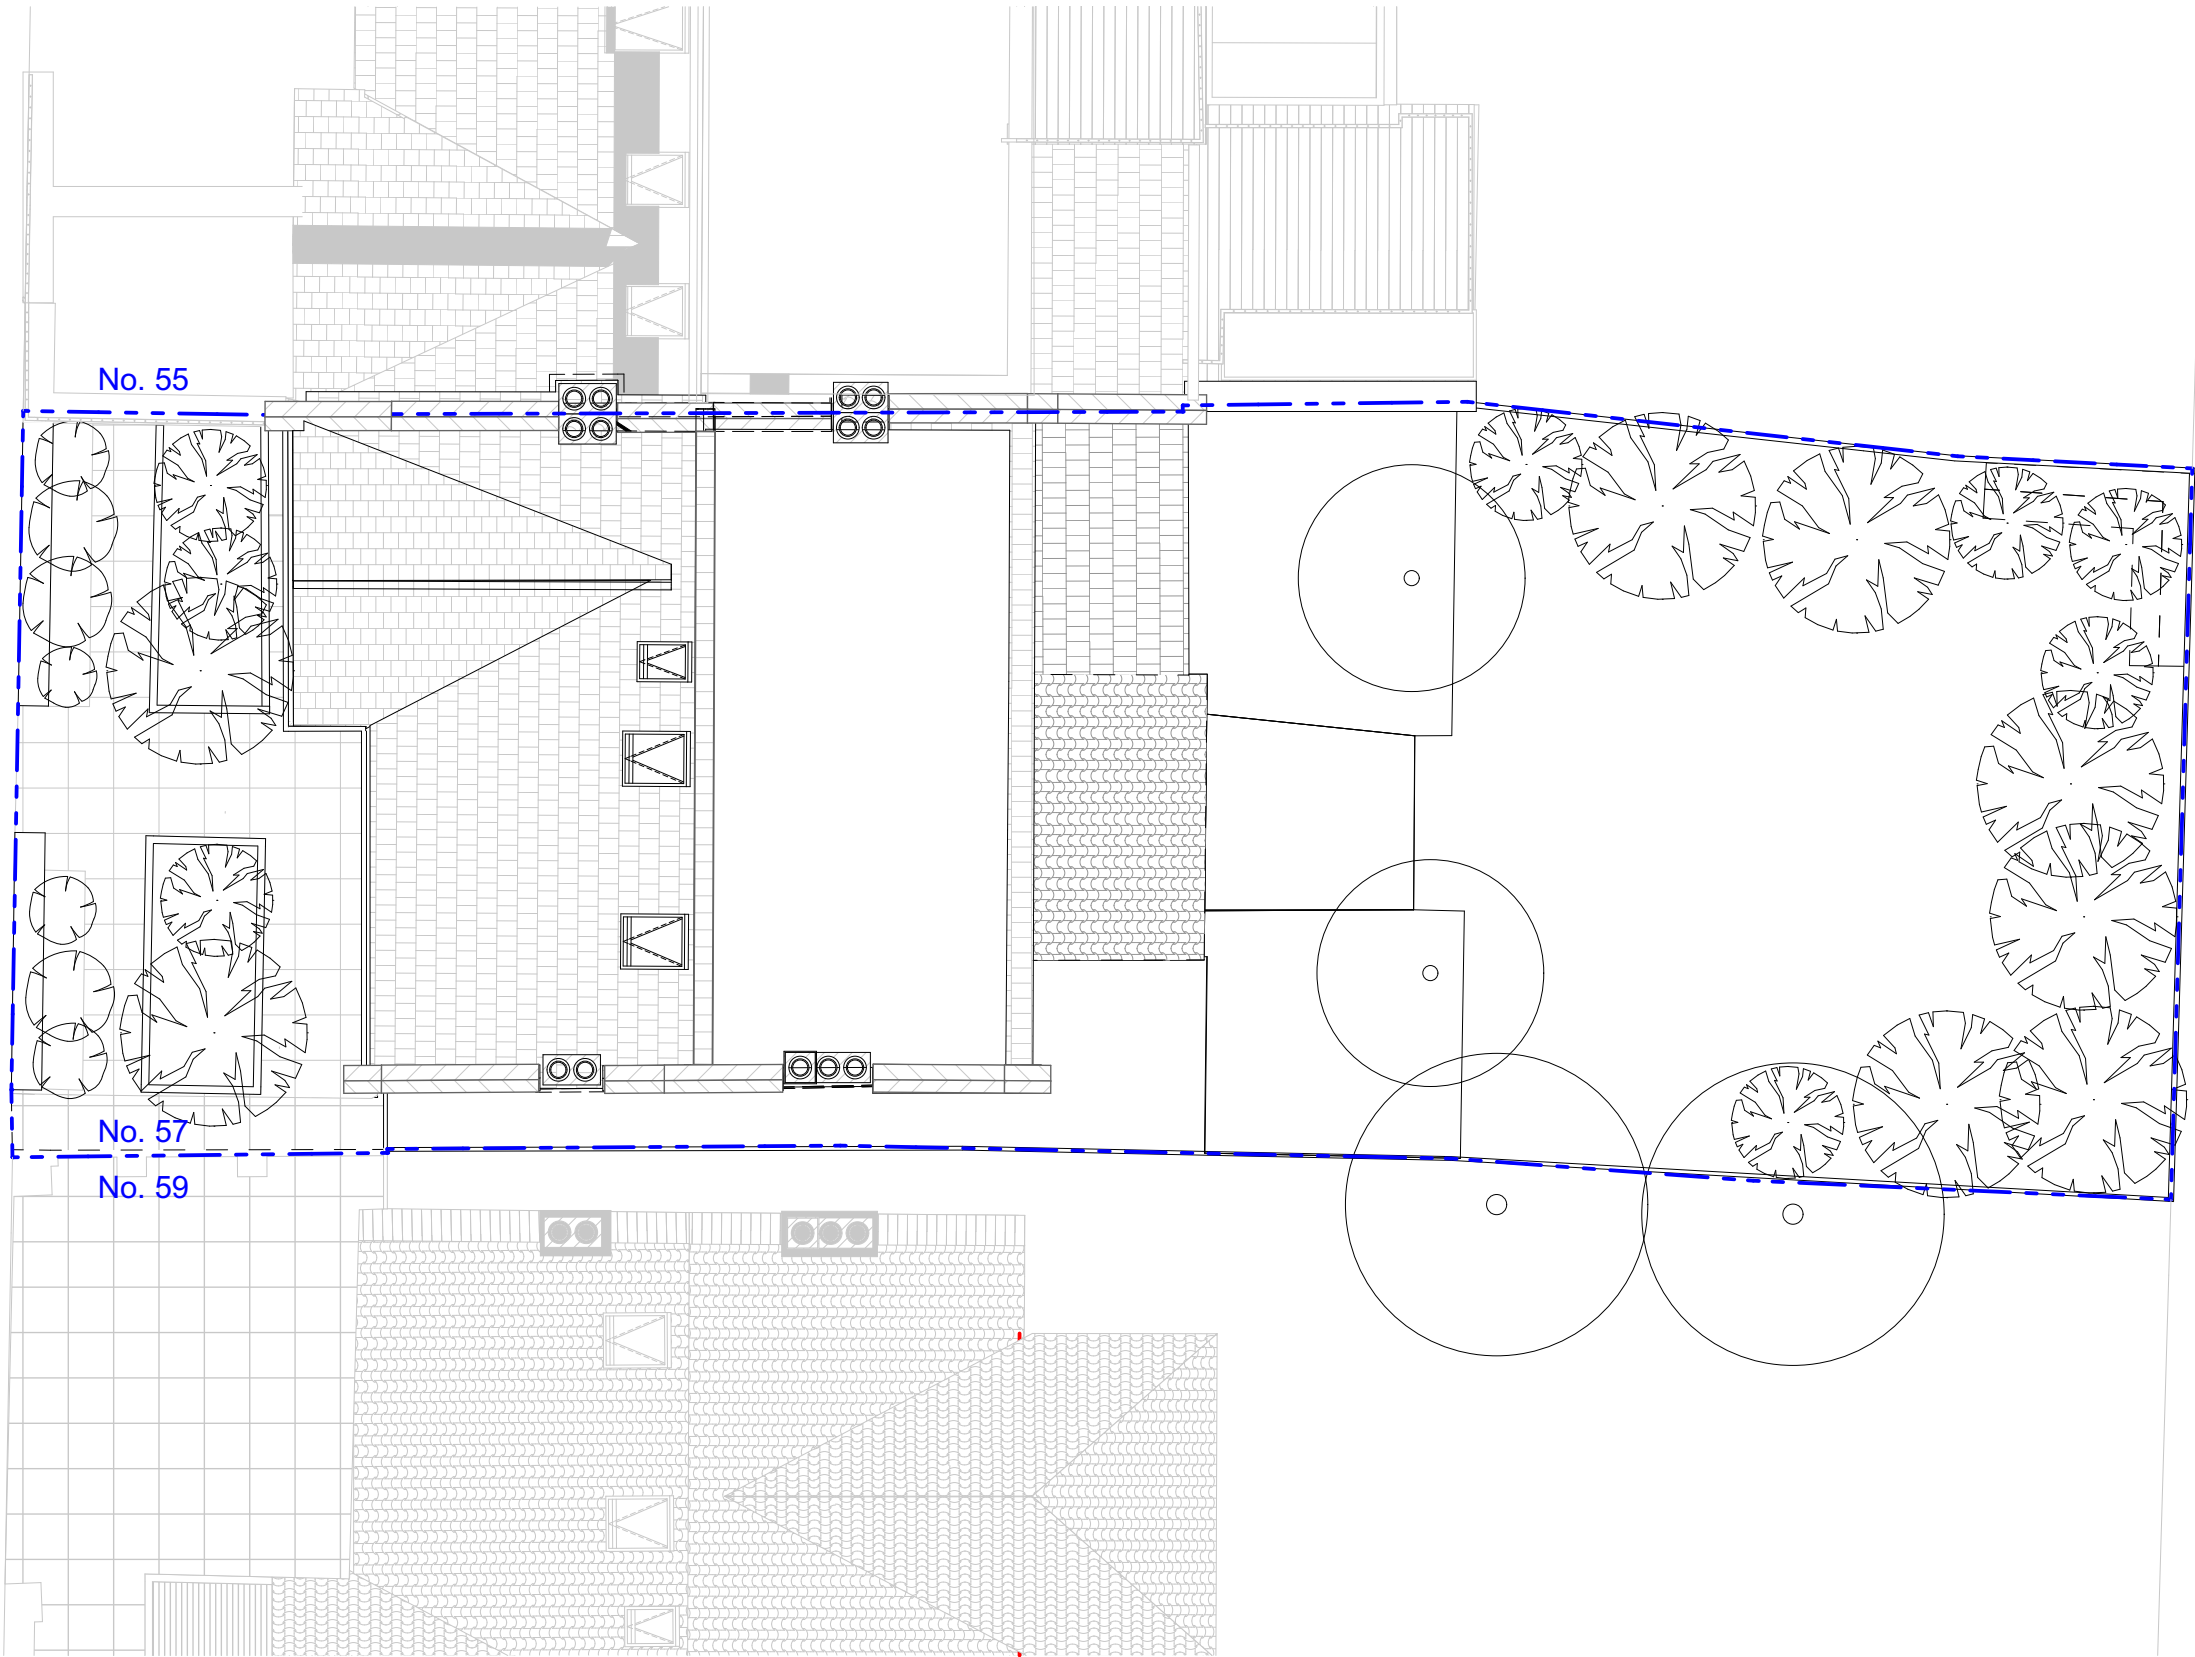

S/A

10b Branch Place
London N1 5PH
p: 0207 686 3445
e: info@scenarioarchitecture.com
w: www.scenarioarchitecture.com

Project Name:
57 Woodland Gardens

Client:
Joanna Francis-Baum

Site Location:
**57 Woodland Gardens Muswell Hill
London N10 3UE United Kingdom**

Drawing not to be used other than the purpose for which it was prepared. It's supplied without liability for errors or omissions. Do not scale from the drawing. All dimensions are to be checked on site. This drawing is to be read in conjunction with all other drawings. Notes on this drawing will apply to all other drawings where a similar position exists.


Scale @ A2
1:100

Project No.
171

Drawing Name
Existing Site Plan

Drawing Number | Rev

EX-A0.01

 

No. 55

No. 57

No. 59

STORAGE
A: 16 m²

Laundry
A: 5.7 m²

WC
A: 3.8 m²

STORE
A: 1.8 m²

DINING ROOM
A: 10 m²

PANTRY
A: 6.2 m²

UTILITY
A: 12.5 m²

BREAKFAST ROOM
A: 7.3 m²

FOR PLANNING

Rev

Date

S/A

10b Branch Place
London N1 5PH
p: 0207 686 3445
e: info@scenarioarchitecture.com
w: www.scenarioarchitecture.com

Project Name:
57 Woodland Gardens

Client:
Joanna Francis-Baum

Site Location:
57 Woodland Gardens Muswell Hill
London N10 3UE United Kingdom

Drawing not to be used other than the purpose for which it was prepared. It's supplied without liability for errors or omissions. Do not scale from the drawing. All dimensions are to be checked on site. This drawing is to be read in conjunction with all other drawings. Notes on this drawing will apply to all other drawings where a similar position exists.

Scale @ A2
1:50

Project No.
171

Drawing Name
Existing Lower Ground Floor Plan

Drawing Number

Rev


EX-A1.01

Existing Lower Ground Floor Plan

SCALE 1:50
0 1000 2000 3000 4000 5000mm

1:50

Blkcloud: scenarioarchitecture - Blkcloud as a Service/171_57 Woodland Gardens/3 - Planning/171_57 Woodland Gardens

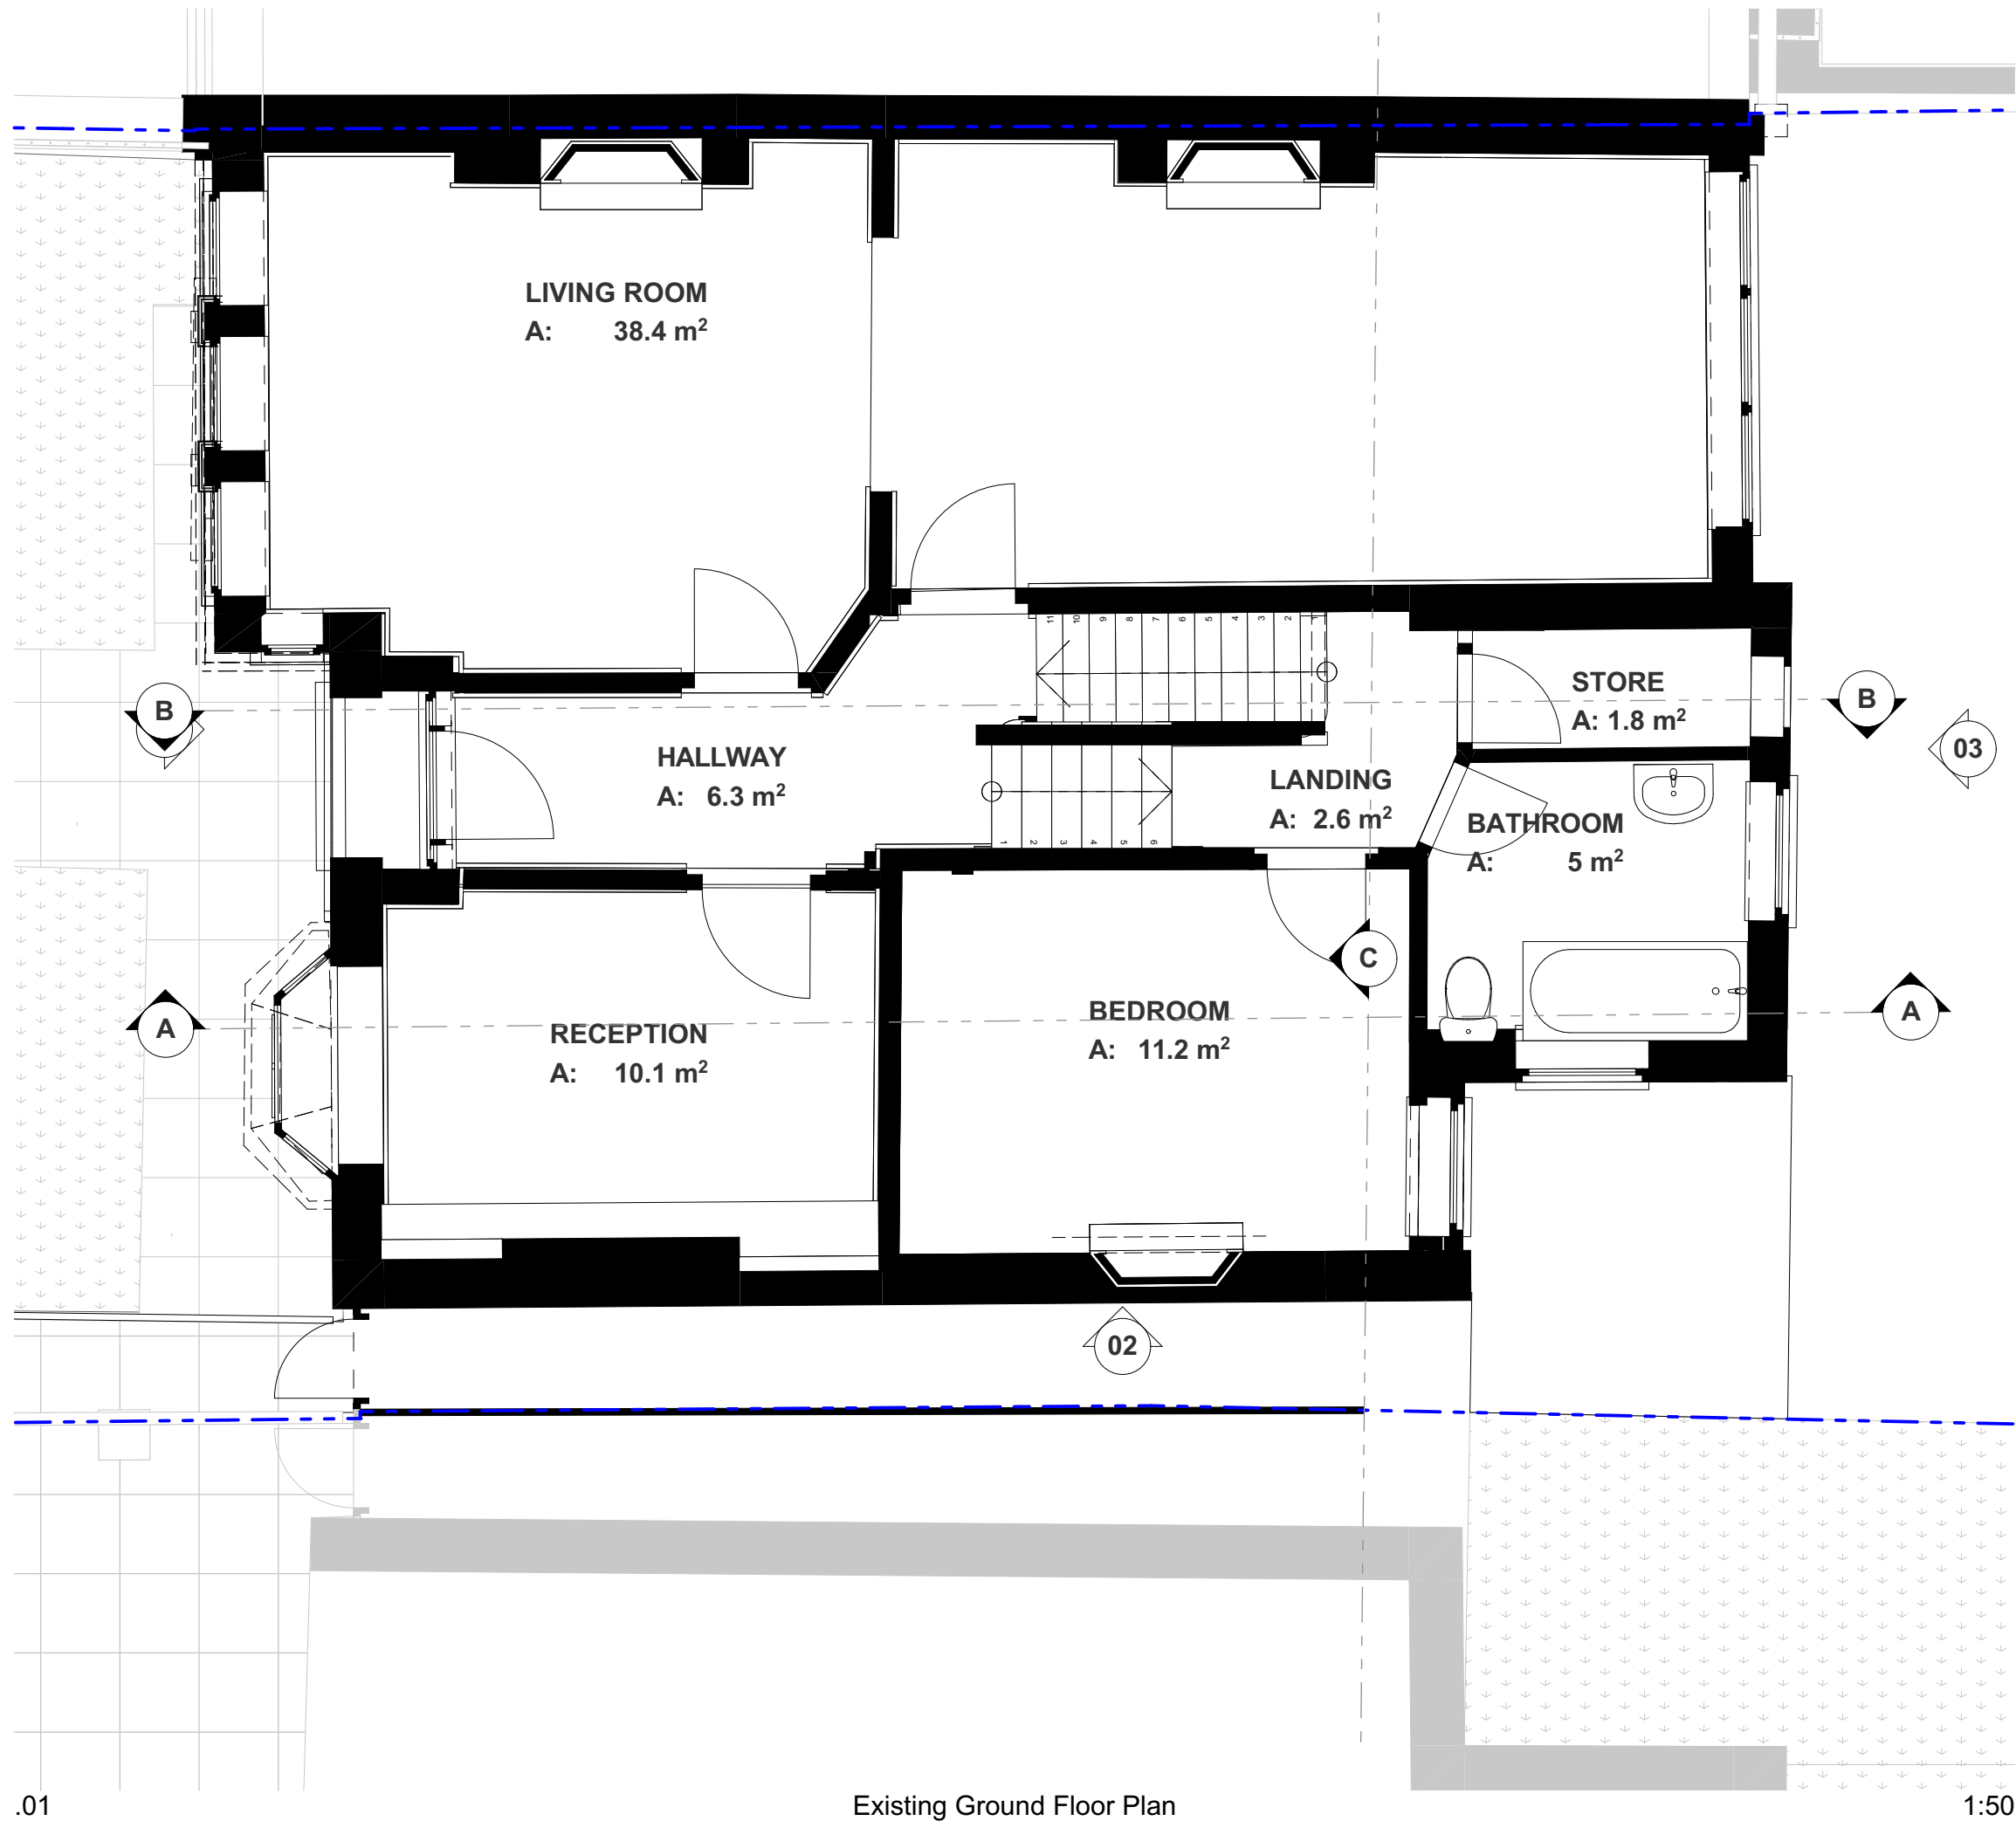

FOR PLANNING

Rev

Date

10b Branch Place
London N1 5PH
p: 0207 686 3445
e: info@scenarioarchitecture.com
w: www.scenarioarchitecture.com

Project Name:
57 Woodland Gardens

Client:
Joanna Francis-Baum

Site Location:
**57 Woodland Gardens Muswell Hill
London N10 3UE United Kingdom**

Drawing not to be used other than the purpose for which it was prepared. It's
supplied without liability for errors or omissions. Do not scale from the drawing. All
dimensions are to be checked on site. This drawing is to be read in conjunction
with all other drawings. Notes on this drawing will apply to all other drawings where
a similar position exists.

Scale @ A2
1:50

Project No.
171

Drawing Name
Existing Ground Floor Plan

Drawing Number

Rev

EX-A1.02

10b Branch Place
London N1 5PH
p: 0207 686 3445
e: info@scenarioarchitecture.com
w: www.scenarioarchitecture.com

Project Name:
57 Woodland Gardens

Client:
Joanna Francis-Baum

Site Location:
**57 Woodland Gardens Muswell Hill
London N10 3UE United Kingdom**

Drawing not to be used other than the purpose for which it was prepared. It's supplied without liability for errors or omissions. Do not scale from the drawing. All dimensions are to be checked on site. This drawing is to be read in conjunction with all other drawings. Notes on this drawing will apply to all other drawings where a similar position exists.

Scale @ A2
1:50

Project No.
171

Drawing Name
Existing First Floor Plan

Drawing Number

Rev

EX-A1.03

No. 55

No. 57

BEDROOM
A: 13.3 m²

BEDROOM
A: 19 m²

LANDING
A: 3.2 m²

BATHROOM
A: 11.7 m²

BEDROOM
A: 15.1 m²

02

03

1

Existing First Floor Plan

1:50

SCALE 1:50
0 1000 2000 3000 4000 5000mm

10b Branch Place
London N1 5PH
p: 0207 686 3445
e: info@scenarioarchitecture.com
w: www.scenarioarchitecture.com

Project Name:
57 Woodland Gardens

Client:
Joanna Francis-Baum

Site Location:
**57 Woodland Gardens Muswell Hill
London N10 3UE United Kingdom**

Drawing not to be used other than the purpose for which it was prepared. It's supplied without liability for errors or omissions. Do not scale from the drawing. All dimensions are to be checked on site. This drawing is to be read in conjunction with all other drawings. Notes on this drawing will apply to all other drawings where a similar position exists.

Scale @ A2
1:50

Project No.
171

Drawing Name
Existing Second Floor Plan

Drawing Number Rev

EX-A1.04

No. 55

No. 57


STORE
A: 10.8 m²

BEDROOM
A: 7.5 m²

BATHROOM
A: 1.7 m²

STAIRCASE
A: 2.4 m²

LIVING/ STUDY
A: 6.9 m²

 


SCALE 1:50
0 1000 2000 3000 4000 5000mm

Existing Second Floor Plan

1:50

Blkcloud: scenarioarchitecture - Blkcloud as a Service/171_57 Woodland Gardens0 - Planning/171_57 Woodland Gardens

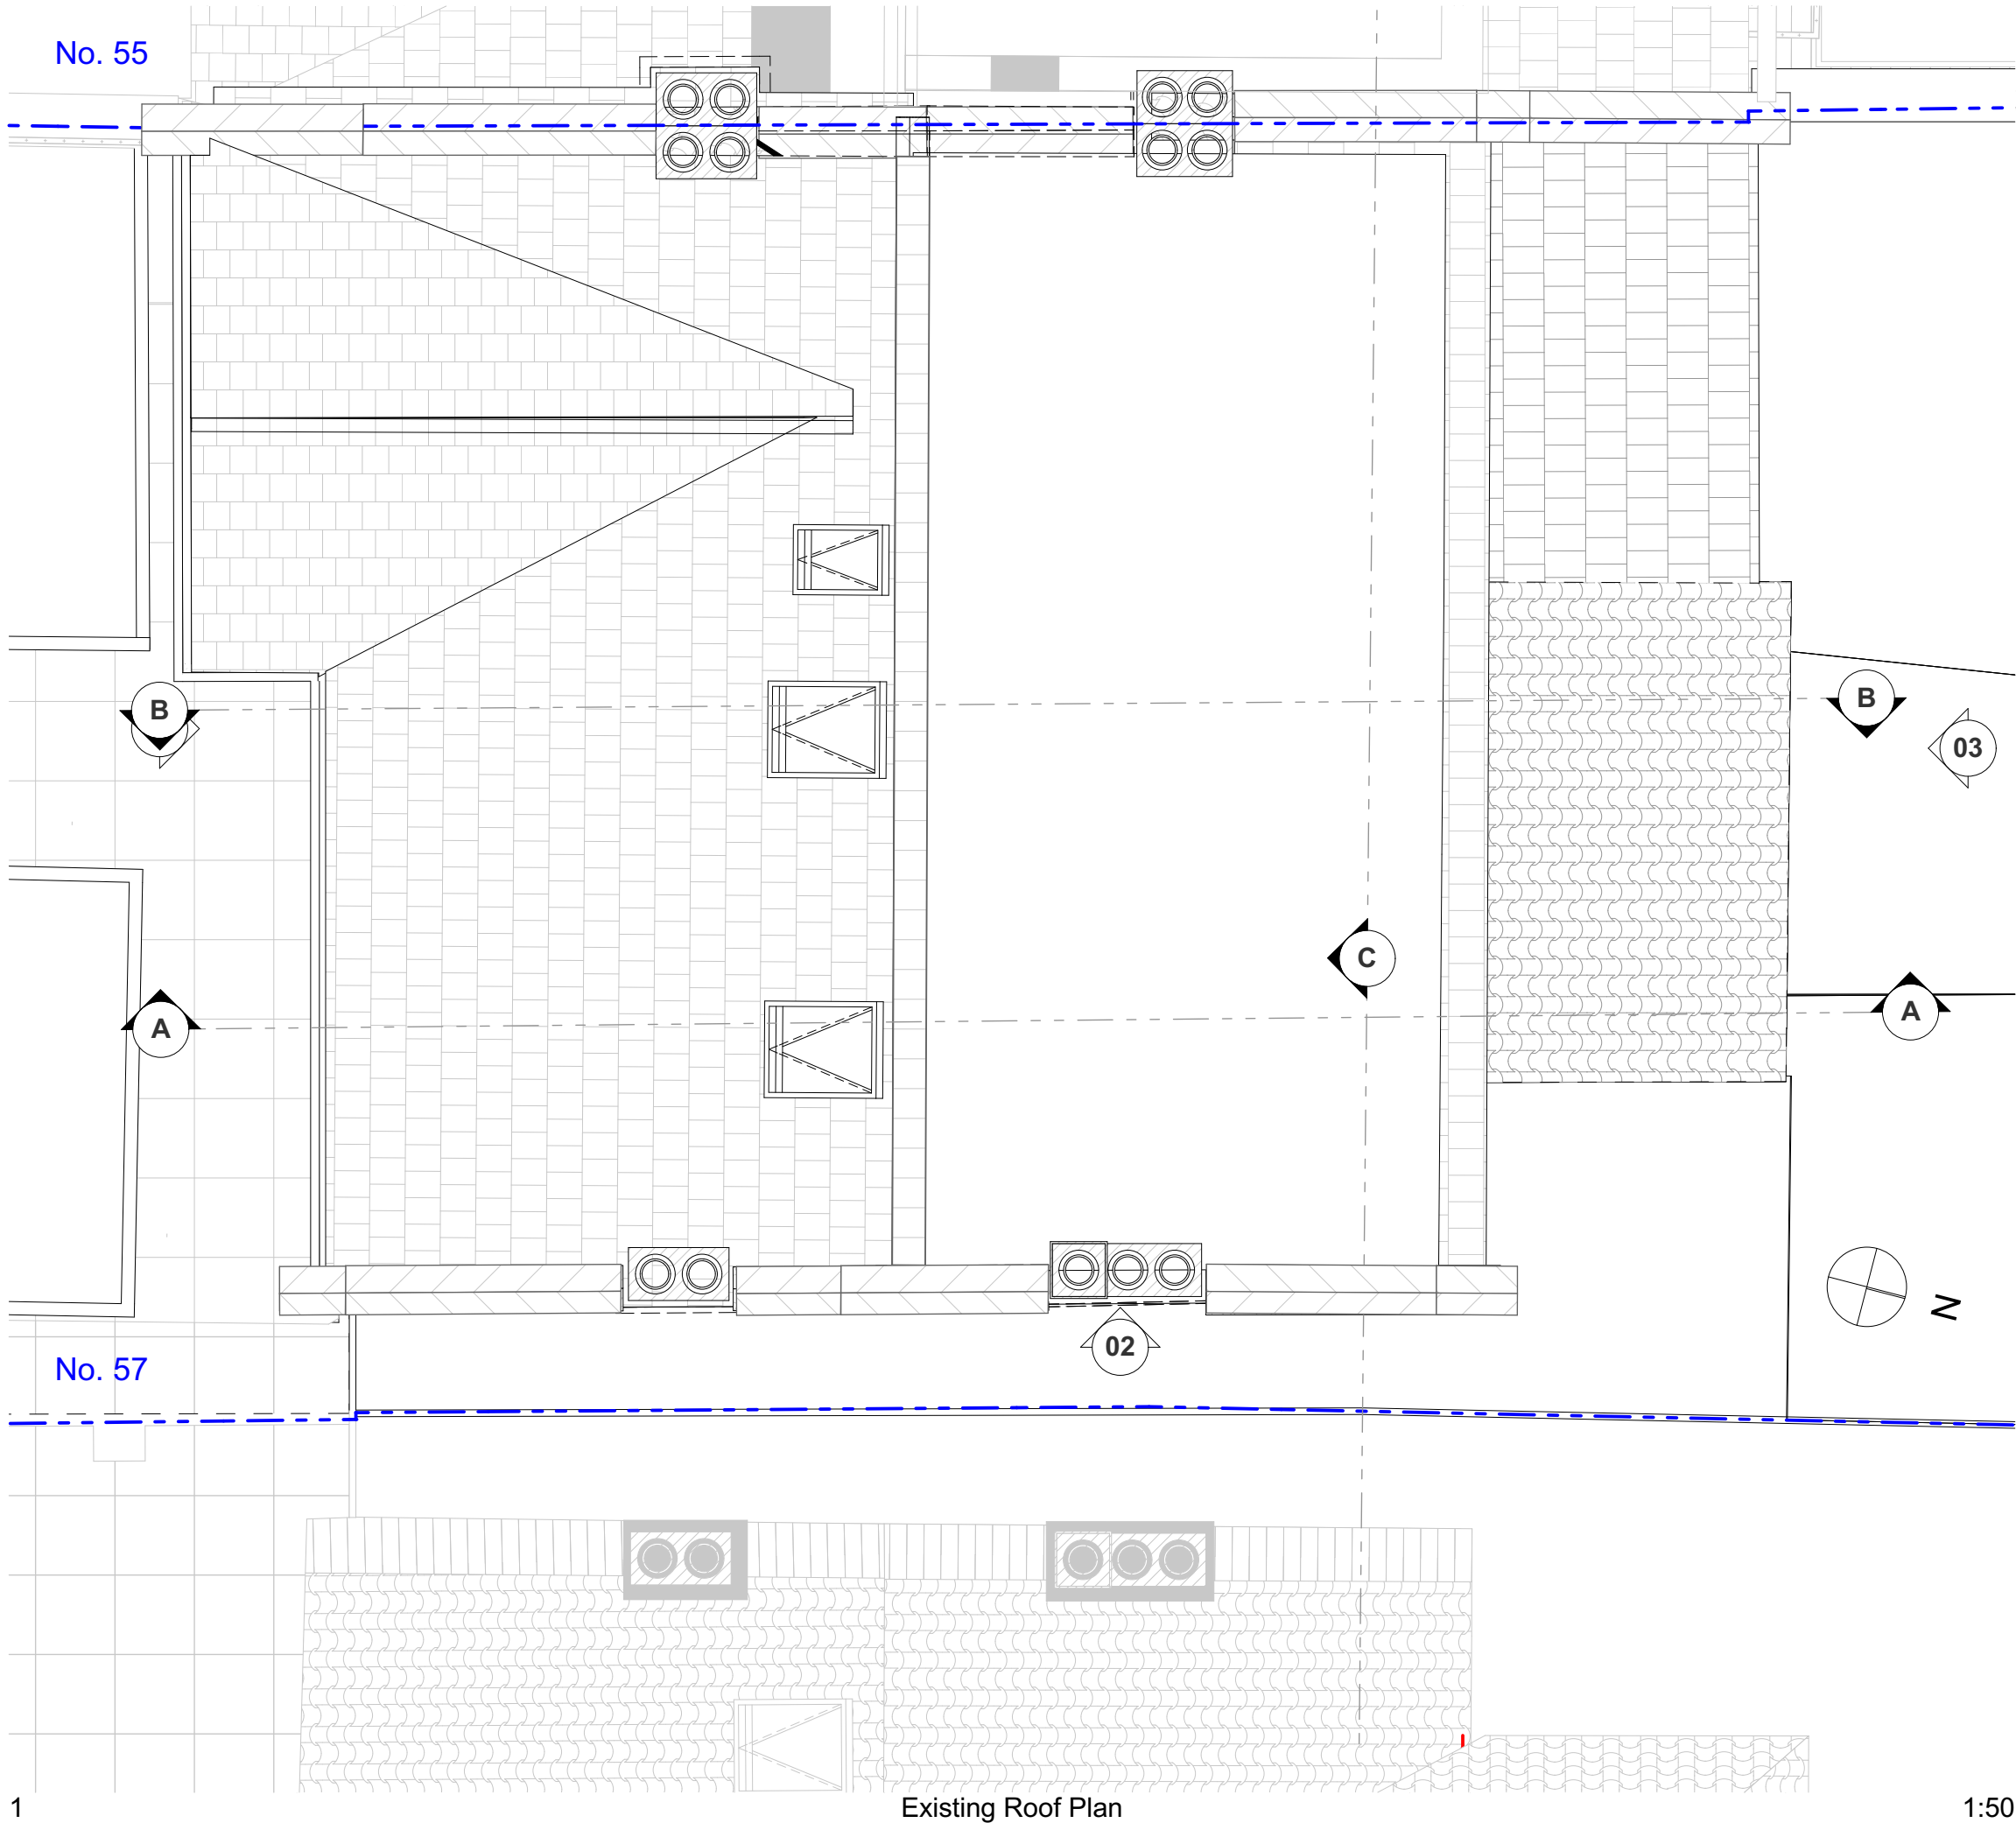

FOR PLANNING

Rev

Date

10b Branch Place
London N1 5PH
p: 0207 686 3445
e: info@scenarioarchitecture.com
w: www.scenarioarchitecture.com

Project Name:
57 Woodland Gardens

Client:
Joanna Francis-Baum

Site Location:
**57 Woodland Gardens Muswell Hill
London N10 3UE United Kingdom**

Drawing not to be used other than the purpose for which it was prepared. It's
supplied without liability for errors or omissions. Do not scale from the drawing. All
dimensions are to be checked on site. This drawing is to be read in conjunction
with all other drawings. Notes on this drawing will apply to all other drawings where
a similar position exists.

Scale @ A2
1:50

Project No.
171

Drawing Name
Existing Roof Plan

Drawing Number

Rev

EX-A1.05



01 PLA Existing Front Elevation 1:100



03 PLA Existing Rear Elevation 1:100



02 PLA Existing Side Elevation 1:100

SCALE 1:100
0 2000 4000 6000 8000 10000mm

FOR PLANNING

Rev Date

S/A

10b Branch Place
London N1 5PH
p: 0207 686 3445
e: info@scenarioarchitecture.com
w: www.scenarioarchitecture.com

Project Name:
57 Woodland Gardens

Client:
Joanna Francis-Baum

Site Location:
**57 Woodland Gardens Muswell Hill
London N10 3UE United Kingdom**

Drawing not to be used other than the purpose for which it was prepared. It's supplied without liability for errors or omissions. Do not scale from the drawing. All dimensions are to be checked on site. This drawing is to be read in conjunction with all other drawings. Notes on this drawing will apply to all other drawings where a similar position exists.


Scale @ A2
1:100

Project No.
171

Drawing Name
Existing Elevations

Drawing Number Rev


EX-A2.01

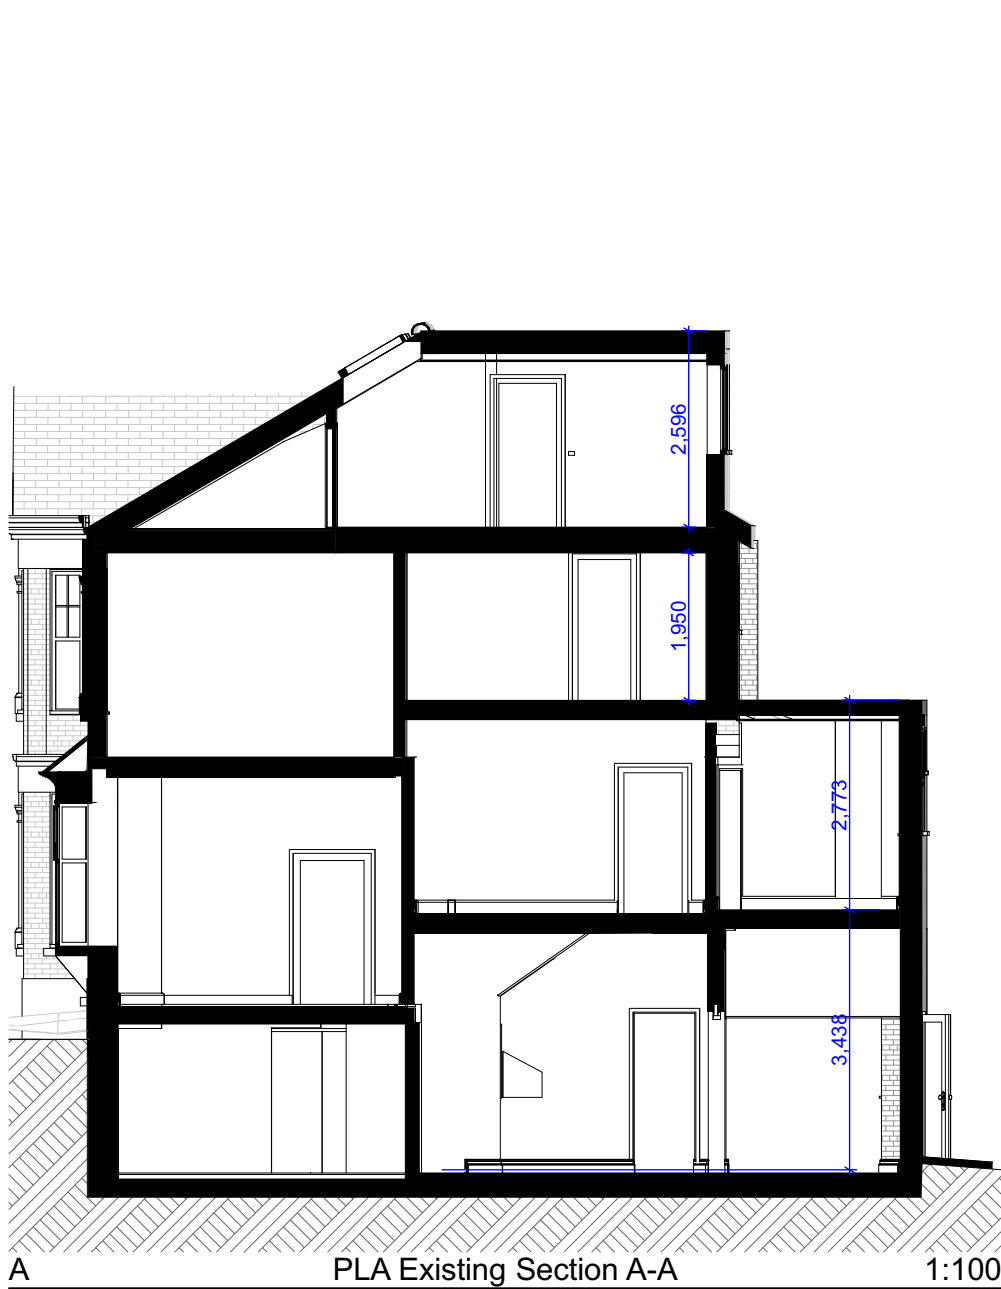

A PLA Existing Section A-A 1:100



B PLA Existing Section B-B 1:100

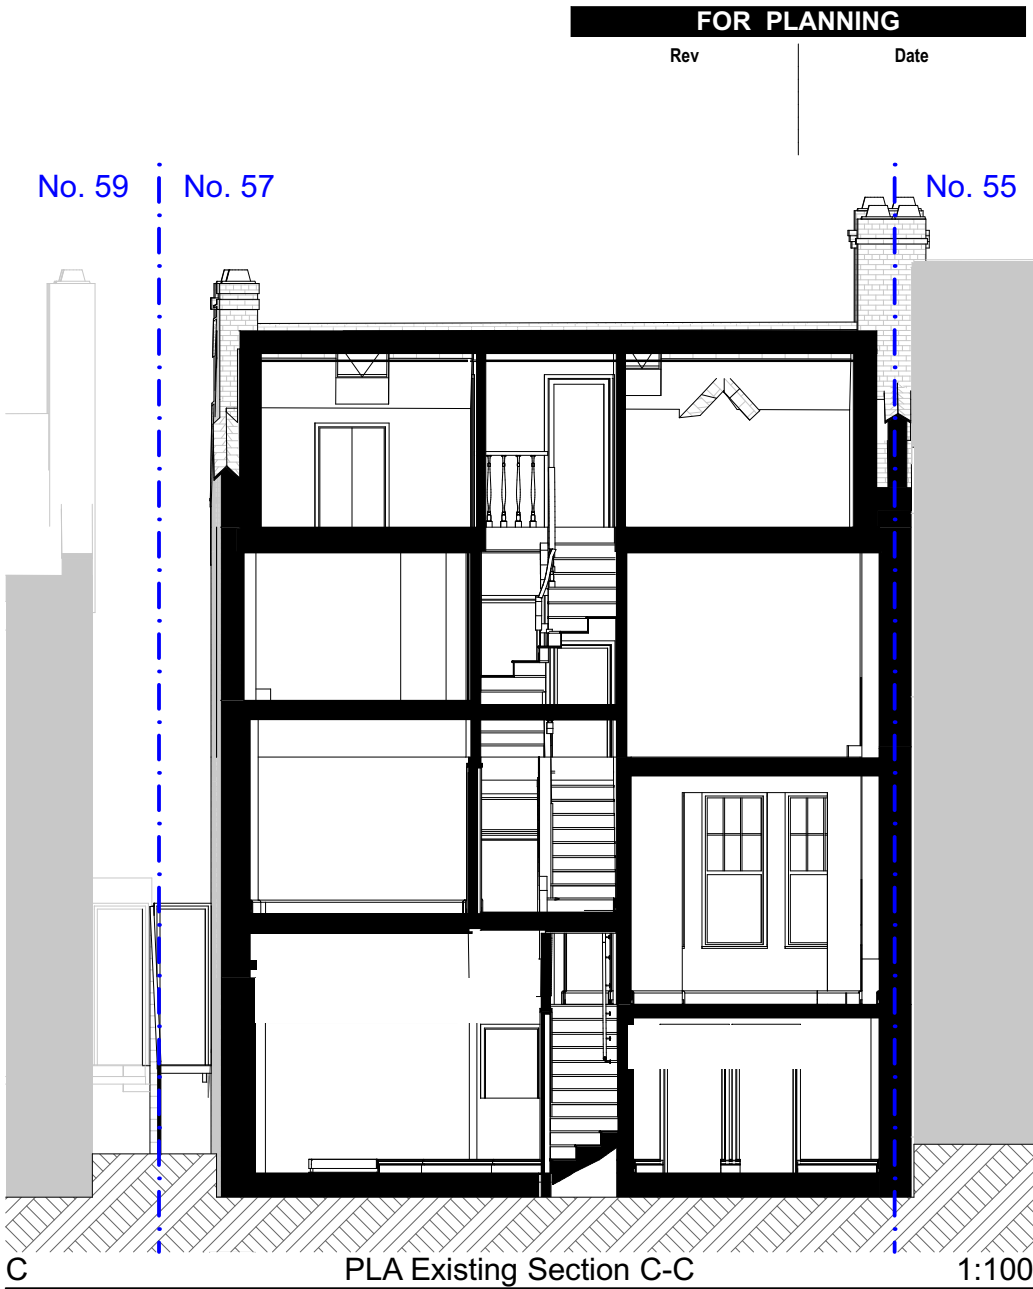

C PLA Existing Section C-C 1:100

S/A

10b Branch Place
London N1 5PH
p: 0207 686 3445
e: info@scenarioarchitecture.com
w: www.scenarioarchitecture.com

Project Name:
57 Woodland Gardens

Client:
Joanna Francis-Baum

Site Location:
**57 Woodland Gardens Muswell Hill
London N10 3UE United Kingdom**

Drawing not to be used other than the purpose for which it was prepared. It's
supplied without liability for errors or omissions. Do not scale from the drawing. All
dimensions are to be checked on site. This drawing is to be read in conjunction
with all other drawings. Notes on this drawing will apply to all other drawings where
a similar position exists.

Scale @ A2
1:100

Project No.
171

Drawing Name
Existing Sections

Drawing Number
EX-A3.01

Rev