


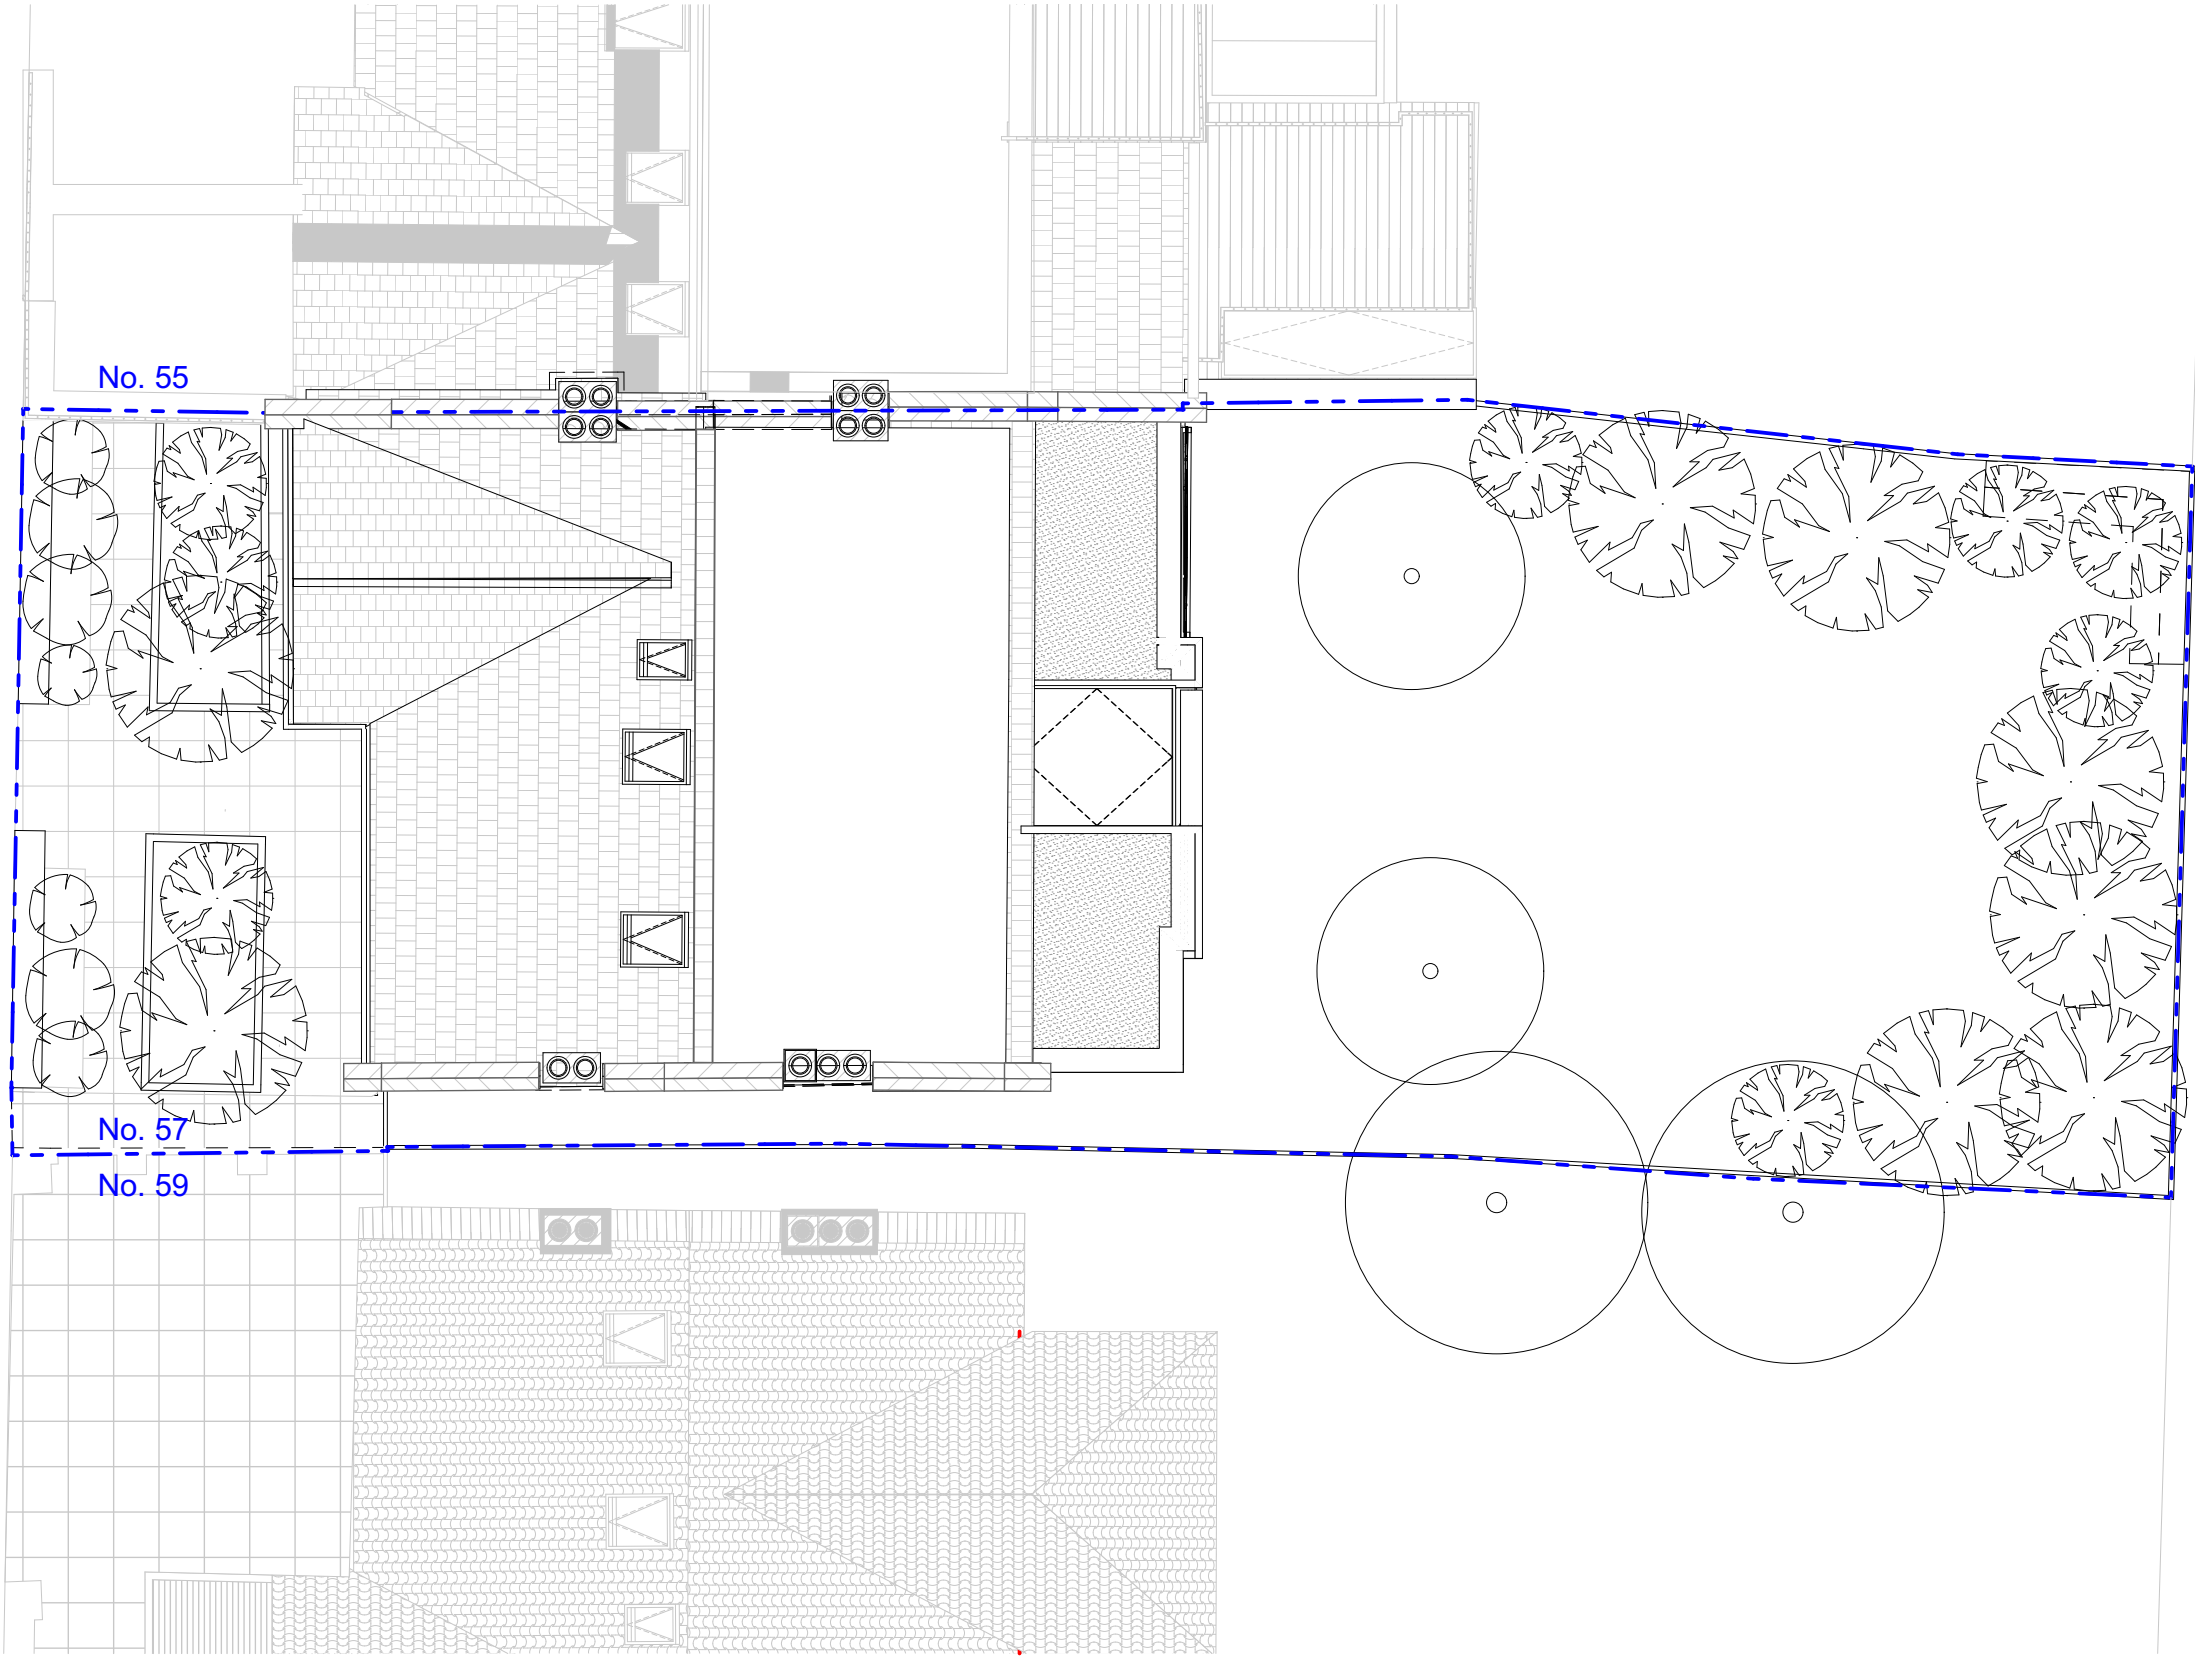

S/A

10b Branch Place
London N1 5PH
p: 0207 686 3445
e: info@scenarioarchitecture.com
w: www.scenarioarchitecture.com

Project Name:
57 Woodland Gardens

Client:
Joanna Francis-Baum

Site Location:
**57 Woodland Gardens Muswell Hill
London N10 3UE United Kingdom**

Drawing not to be used other than the purpose for which it was prepared. It's supplied without liability for errors or omissions. Do not scale from the drawing. All dimensions are to be checked on site. This drawing is to be read in conjunction with all other drawings. Notes on this drawing will apply to all other drawings where a similar position exists.


Scale @ A2
1:100

Project No.
171

Drawing Name
Proposed Site Plan

Drawing Number | Rev

PR-A0.01

 

Blkcloud: scenarioarchitecture - Blkcloud as a Service/171_57 Woodland Gardens/3 - Planning/171_57 Woodland Gardens

No. 55

No. 57

No. 59

STORAGE
A: 16 m²

SITTING
A: 13 m²

DINING
A: 12.6 m²

PANTRY
A: 6.2 m²

UTILITY
A: 12.5 m²

KITCHEN
A: 24.2 m²

outline of existing

FOR PLANNING

Rev

Date

S/A

10b Branch Place
London N1 5PH
p: 0207 686 3445
e: info@scenarioarchitecture.com
w: www.scenarioarchitecture.com

Project Name:
57 Woodland Gardens

Client:
Joanna Francis-Baum

Site Location:
**57 Woodland Gardens Muswell Hill
London N10 3UE United Kingdom**

Drawing not to be used other than the purpose for which it was prepared. It's
supplied without liability for errors or omissions. Do not scale from the drawing. All
dimensions are to be checked on site. This drawing is to be read in conjunction
with all other drawings. Notes on this drawing will apply to all other drawings where
a similar position exists.

Scale @ A2
1:50

Project No.
171

Drawing Name
Proposed Lower Ground Floor Plan

Drawing Number


Rev

PR-A1.01

Proposed Lower Ground Floor Plan

1:50


SCALE 1:50
0 1000 2000 3000 4000 5000mm

 

1

N

Blkcloud: scenarioarchitecture - Blkcloud as a Service/171_57 Woodland Gardens/3 - Planning/171_57 Woodland Gardens

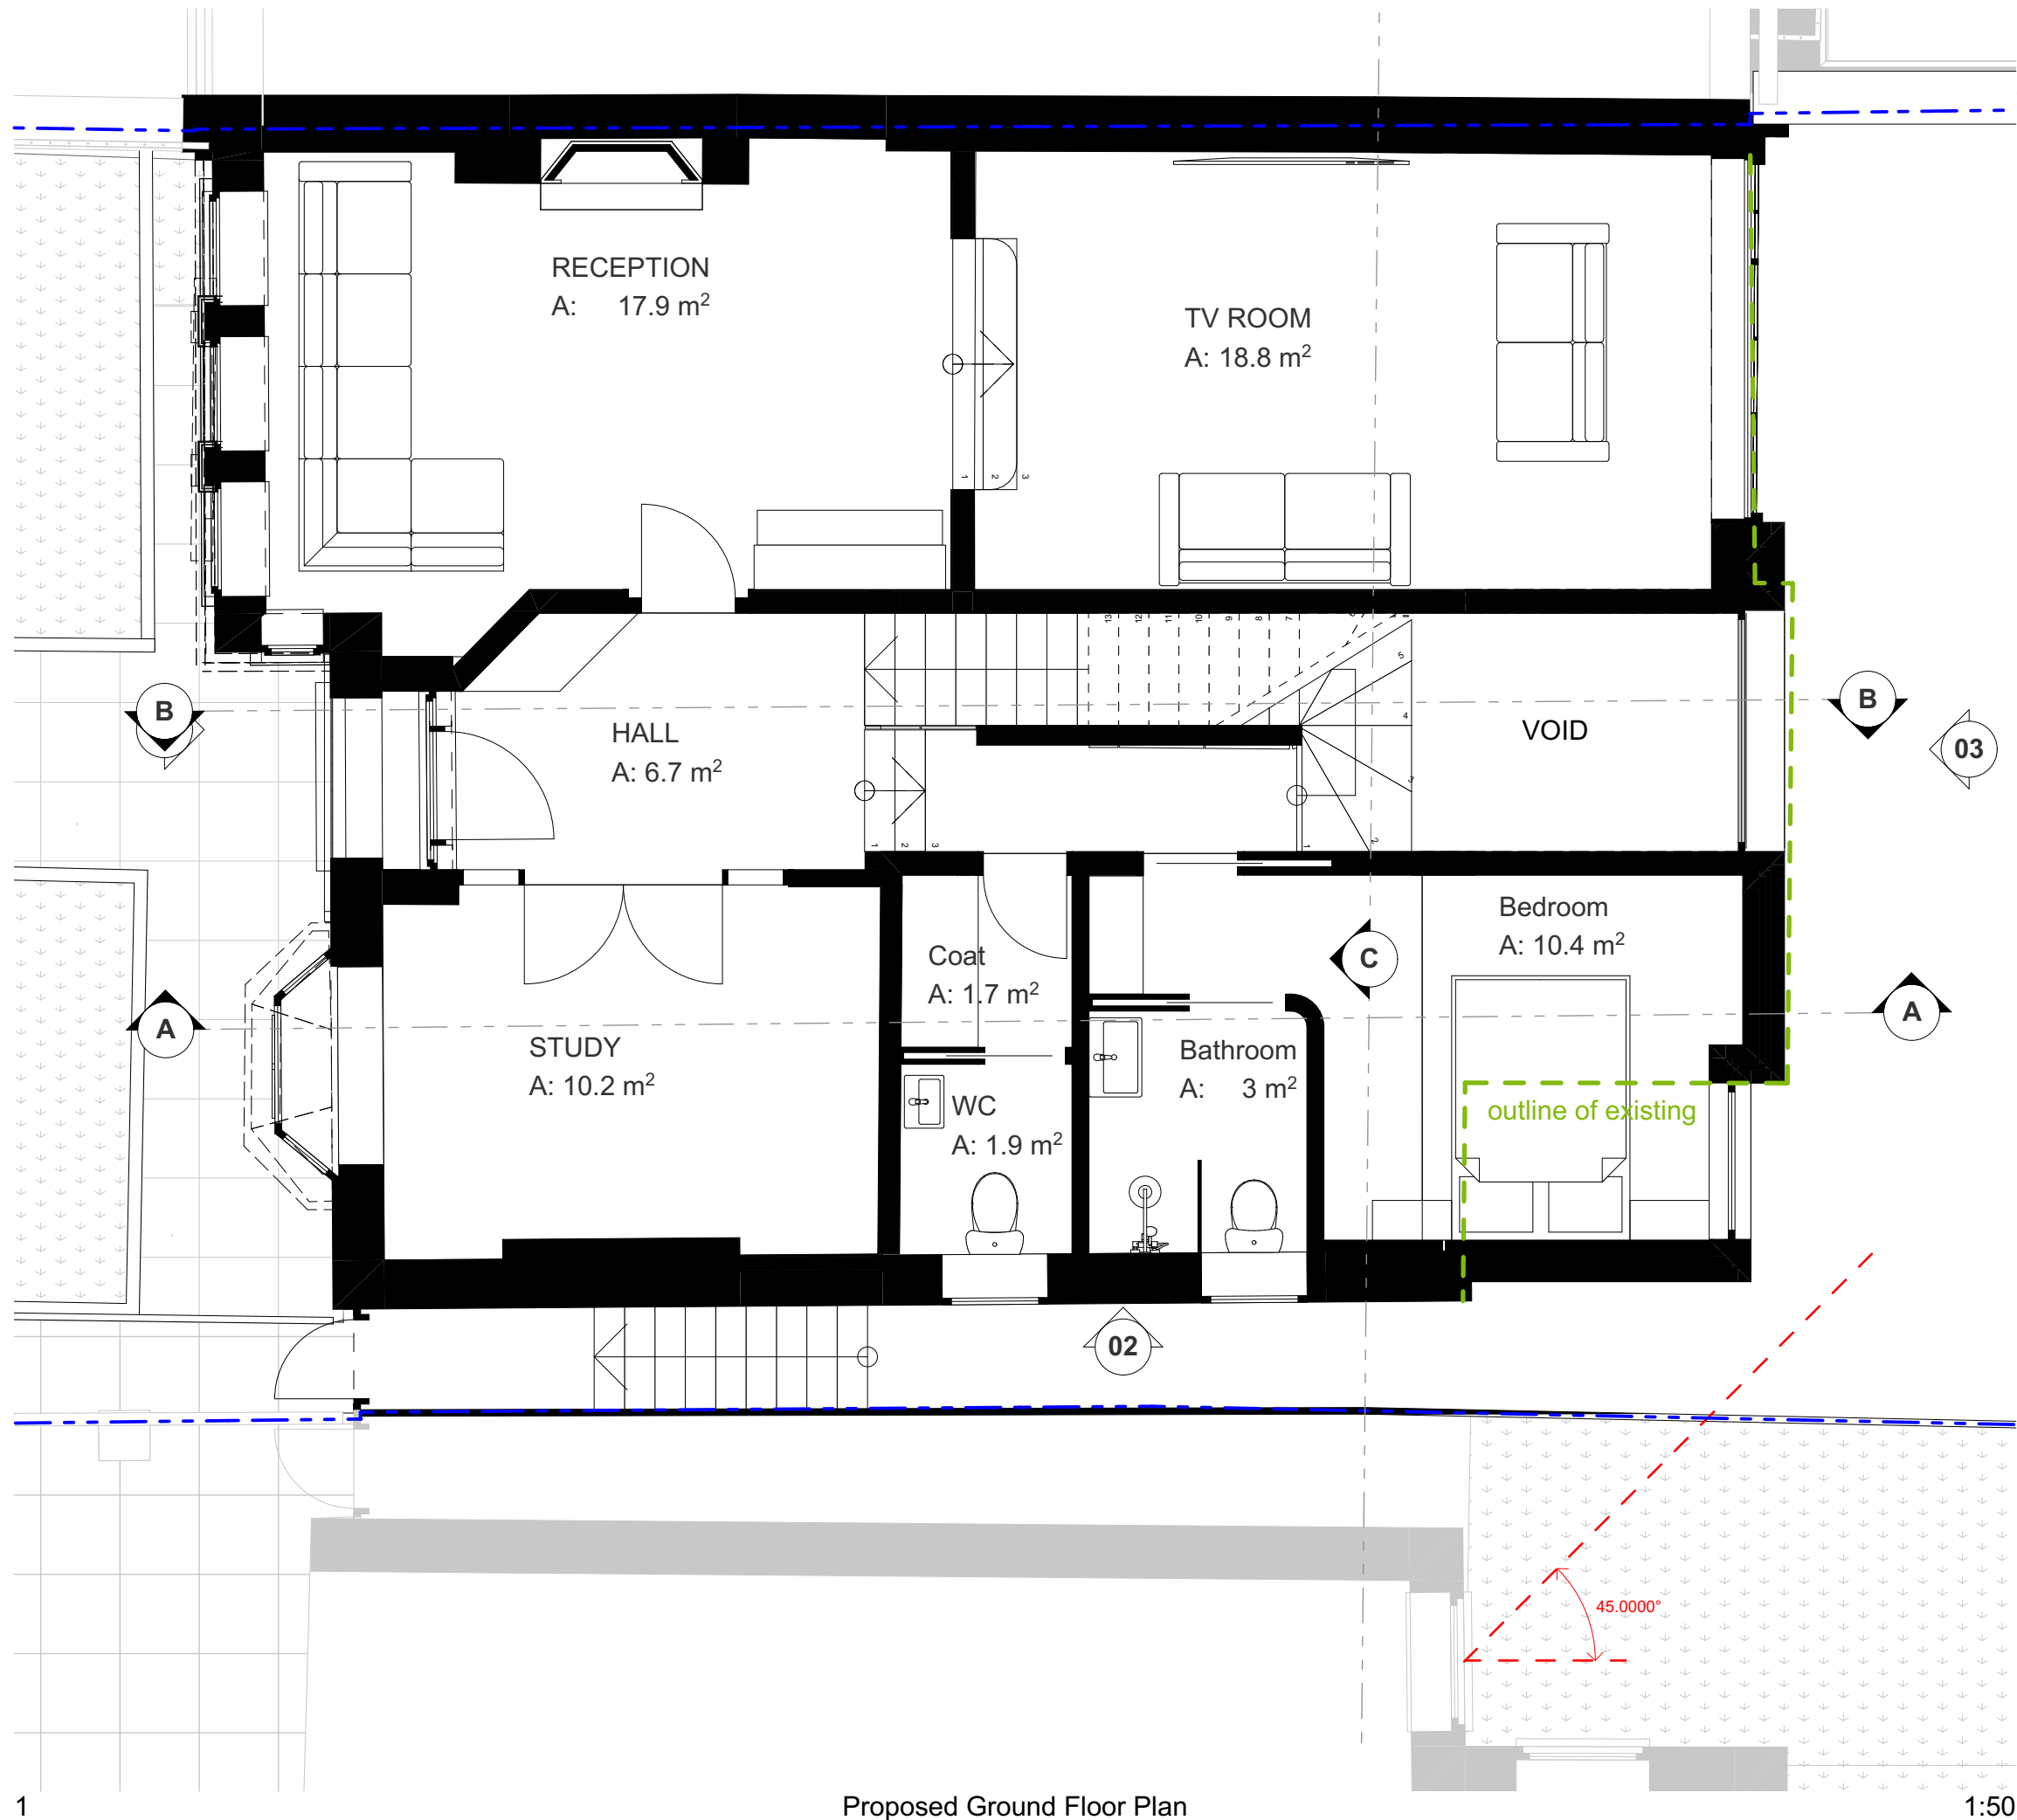

FOR PLANNING

Rev

Date

10b Branch Place
London N1 5PH
p: 0207 686 3445
e: info@scenarioarchitecture.com
w: www.scenarioarchitecture.com

Project Name:
57 Woodland Gardens

Client:
Joanna Francis-Baum

Site Location:
**57 Woodland Gardens Muswell Hill
London N10 3UE United Kingdom**

Drawing not to be used other than the purpose for which it was prepared. It's supplied without liability for errors or omissions. Do not scale from the drawing. All dimensions are to be checked on site. This drawing is to be read in conjunction with all other drawings. Notes on this drawing will apply to all other drawings where a similar position exists.

Scale @ A2
1:50

Project No.
171

Drawing Name
Proposed Ground Floor Plan

Drawing Number

Rev

PR-A1.02

No. 55

No. 57

FOR PLANNING

Rev

Date

MASTER BEDROOM
A: 19 m²

BEDROOM
A: 13.3 m²

LANDING
A: 3.2 m²

BATHROOM
A: 15.1 m²

WARDROBE
A: 12.4 m²

Sedum covered
green roof

Sedum covered
green roof

S/A

10b Branch Place
London N1 5PH
p: 0207 686 3445
e: info@scenarioarchitecture.com
w: www.scenarioarchitecture.com

Project Name:
57 Woodland Gardens

Client:
Joanna Francis-Baum

Site Location:
**57 Woodland Gardens Muswell Hill
London N10 3UE United Kingdom**

Drawing not to be used other than the purpose for which it was prepared. It's
supplied without liability for errors or omissions. Do not scale from the drawing. All
dimensions are to be checked on site. This drawing is to be read in conjunction
with all other drawings. Notes on this drawing will apply to all other drawings where
a similar position exists.

Scale @ A2
1:50

Project No.
171

Drawing Name
Proposed First Floor Plan

Drawing Number

Rev

PR-A1.03


Proposed First Floor Plan

1:50

SCALE 1:50
0 1000 2000 3000 4000 5000mm



Blkcloud: scenarioarchitecture - Blkcloud as a Service/171_57 Woodland Gardens/3 - Planning/171_57 Woodland Gardens

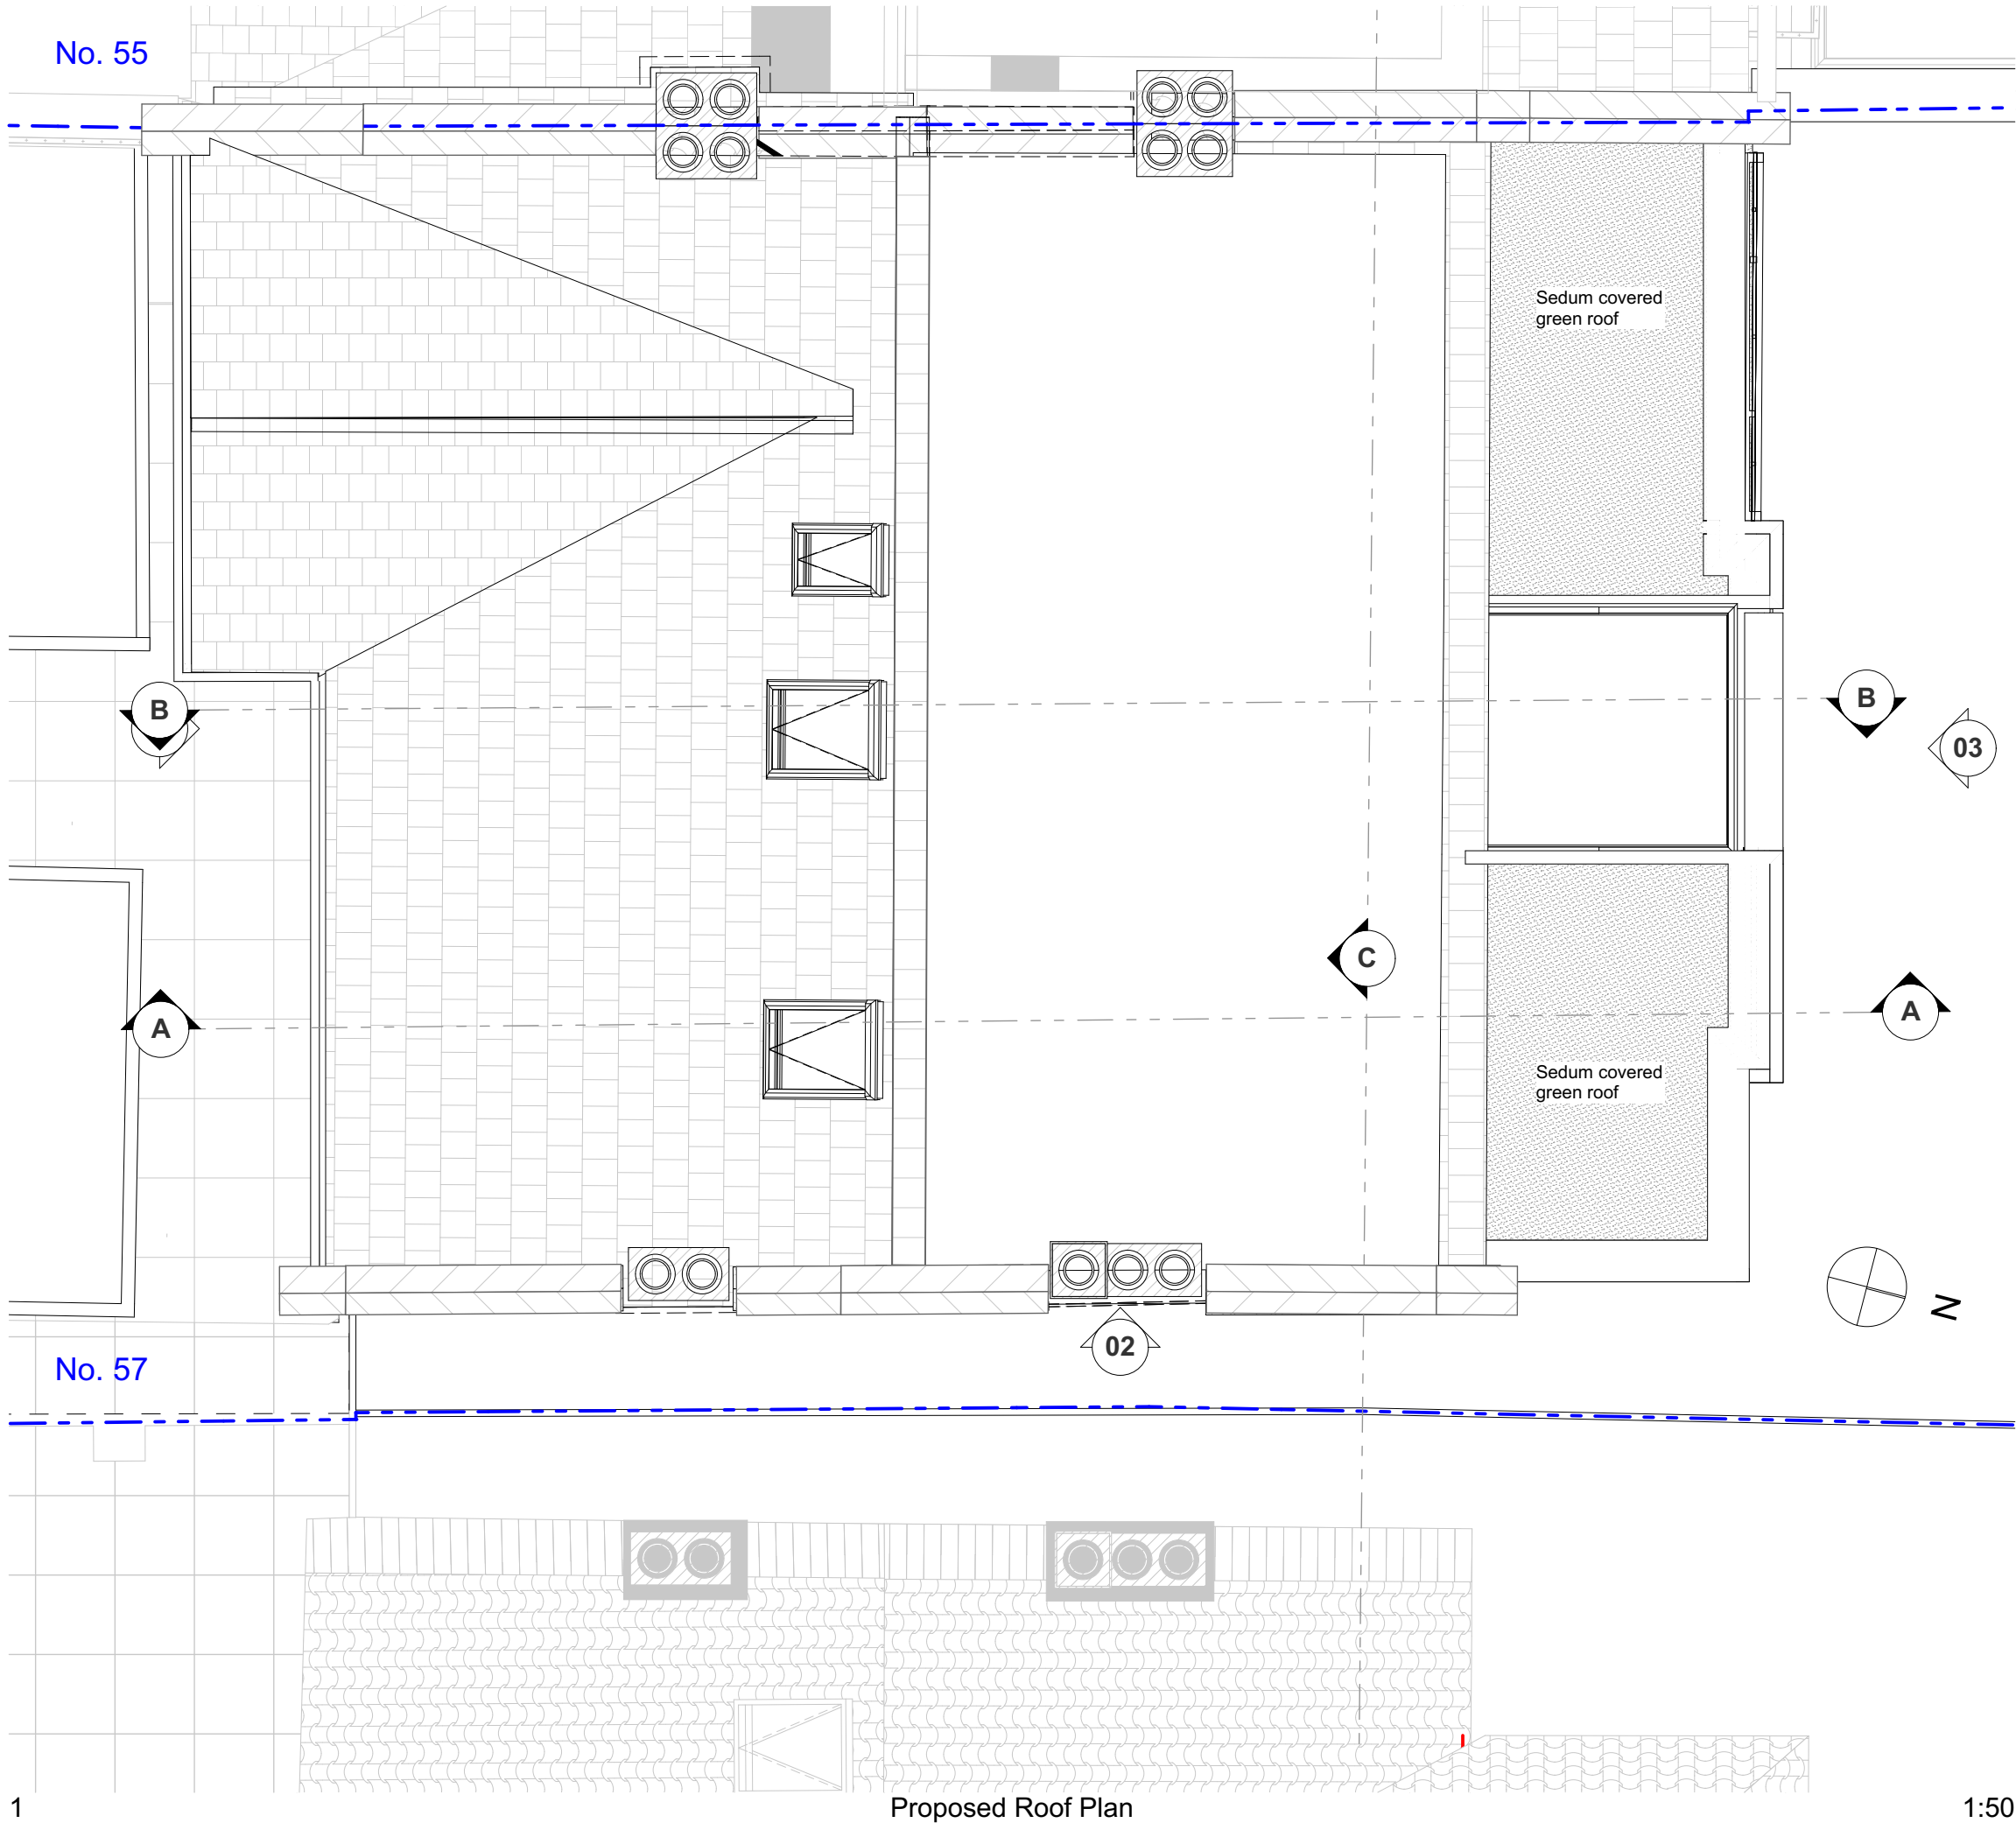

FOR PLANNING

Rev

Date

10b Branch Place
London N1 5PH
p: 0207 686 3445
e: info@scenarioarchitecture.com
w: www.scenarioarchitecture.com

Project Name:
57 Woodland Gardens

Client:
Joanna Francis-Baum

Site Location:
**57 Woodland Gardens Muswell Hill
London N10 3UE United Kingdom**

Drawing not to be used other than the purpose for which it was prepared. It's
supplied without liability for errors or omissions. Do not scale from the drawing. All
dimensions are to be checked on site. This drawing is to be read in conjunction
with all other drawings. Notes on this drawing will apply to all other drawings where
a similar position exists.

Scale @ A2
1:50

Project No.
171

Drawing Name
Proposed Roof Plan

Drawing Number

Rev

PR-A1.05


SCALE 1:50
0 1000 2000 3000 4000 5000mm

Proposed Roof Plan


1:50



01 PLA Proposed Front Elevation 1:100

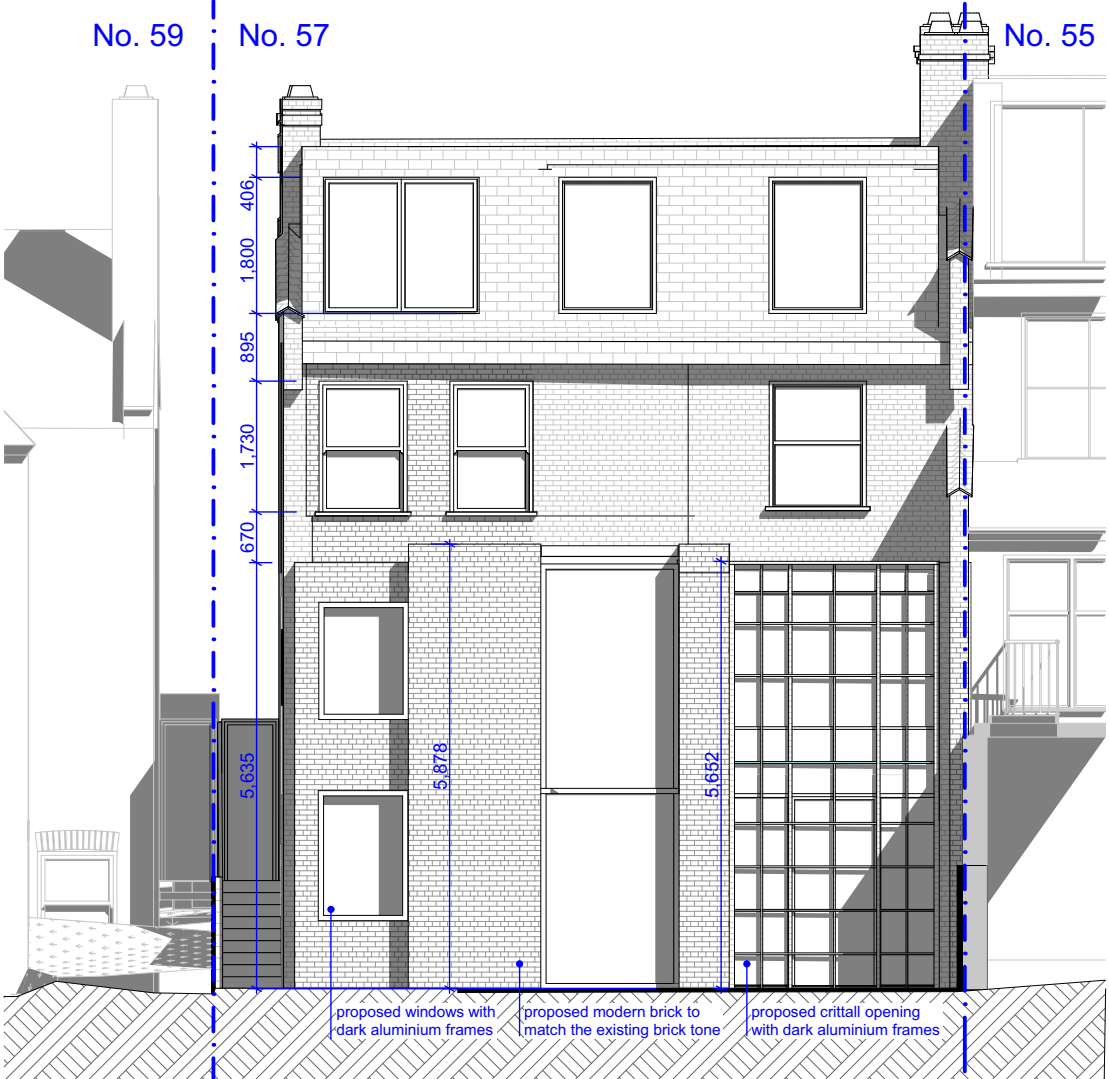

03 PLA Proposed Rear Elevation 1:100

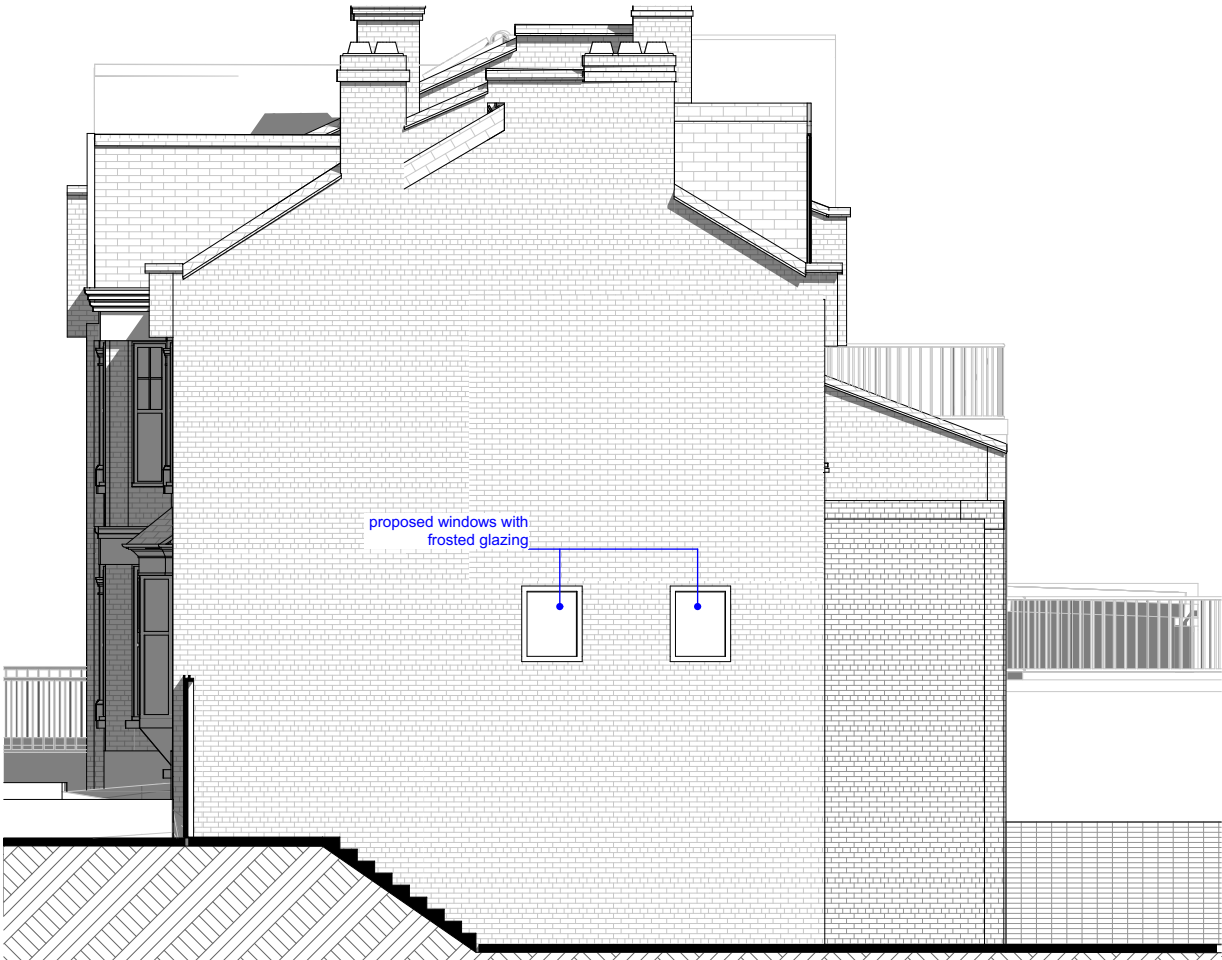

02 PLA Proposed Side Elevation 1:100

SCALE 1:100
0 2000 4000 6000 8000 10000mm

FOR PLANNING

Rev Date

S/A

10b Branch Place
London N1 5PH
p: 0207 686 3445
e: info@scenarioarchitecture.com
w: www.scenarioarchitecture.com

Project Name:
57 Woodland Gardens

Client:
Joanna Francis-Baum

Site Location:
**57 Woodland Gardens Muswell Hill
London N10 3UE United Kingdom**

Drawing not to be used other than the purpose for which it was prepared. It's supplied without liability for errors or omissions. Do not scale from the drawing. All dimensions are to be checked on site. This drawing is to be read in conjunction with all other drawings. Notes on this drawing will apply to all other drawings where a similar position exists.


Scale @ A2
1:100

Project No.
171


Drawing Name
Proposed Elevations

Drawing Number Rev

PR-A2.01

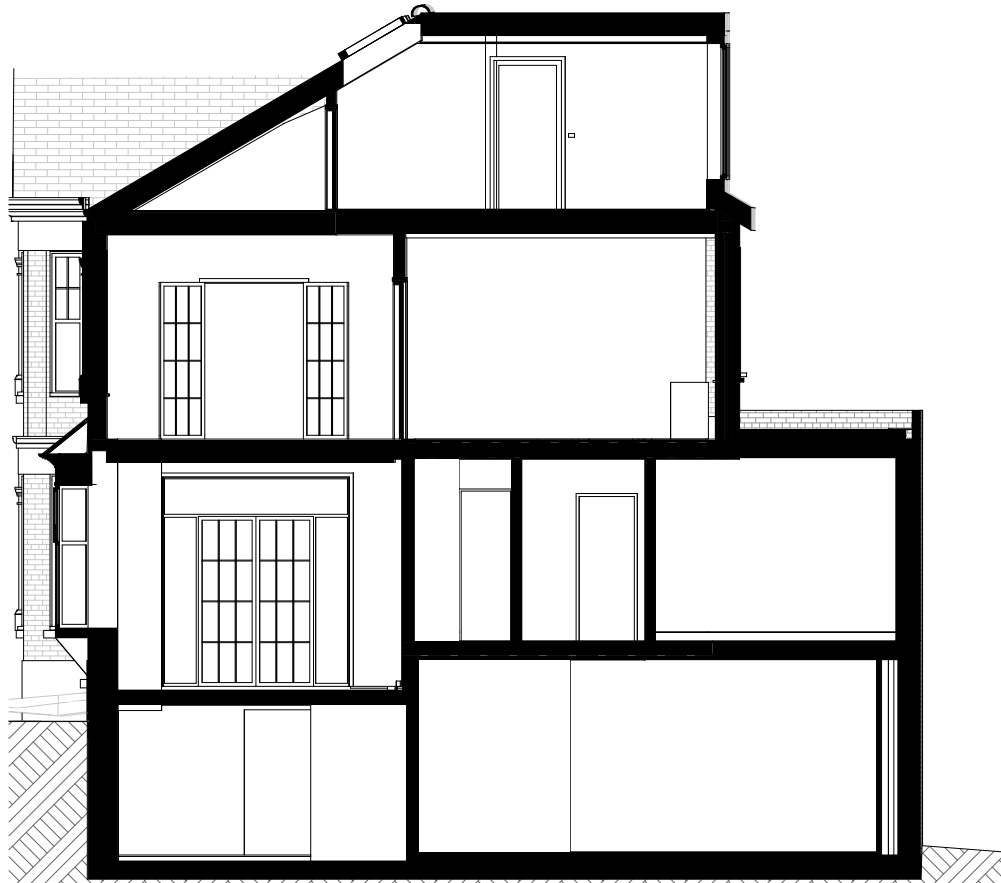

A PLA Proposed Section A-A 1:100

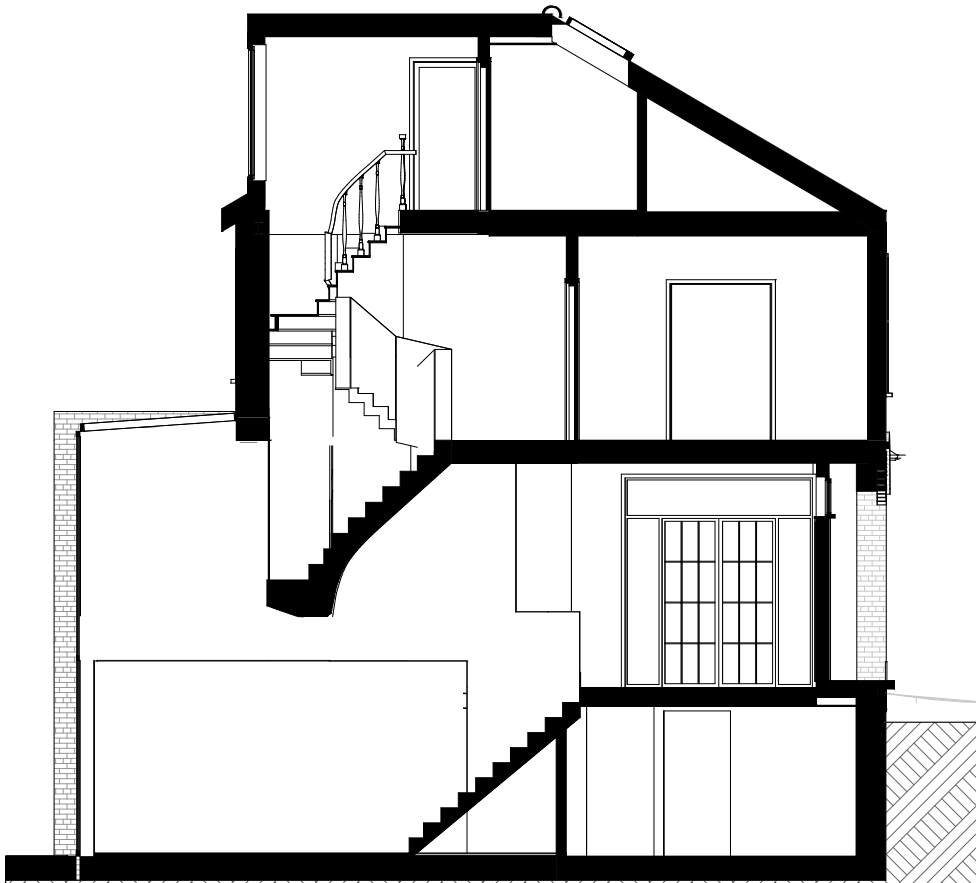

B PLA Proposed Section B-B 1:100



C PLA Proposed Section C-C 1:100

S/A

10b Branch Place
London N1 5PH
p: 0207 686 3445
e: info@scenarioarchitecture.com
w: www.scenarioarchitecture.com

Project Name:
57 Woodland Gardens

Client:
Joanna Francis-Baum

Site Location:
**57 Woodland Gardens Muswell Hill
London N10 3UE United Kingdom**

Drawing not to be used other than the purpose for which it was prepared. It's supplied without liability for errors or omissions. Do not scale from the drawing. All dimensions are to be checked on site. This drawing is to be read in conjunction with all other drawings. Notes on this drawing will apply to all other drawings where a similar position exists.

Scale @ A2
1:100

Project No.
171

Drawing Name
Proposed Sections

Drawing Number
PR-A3.01

Rev

SCALE 1:100

0 2000 4000 6000 8000 10000mm