


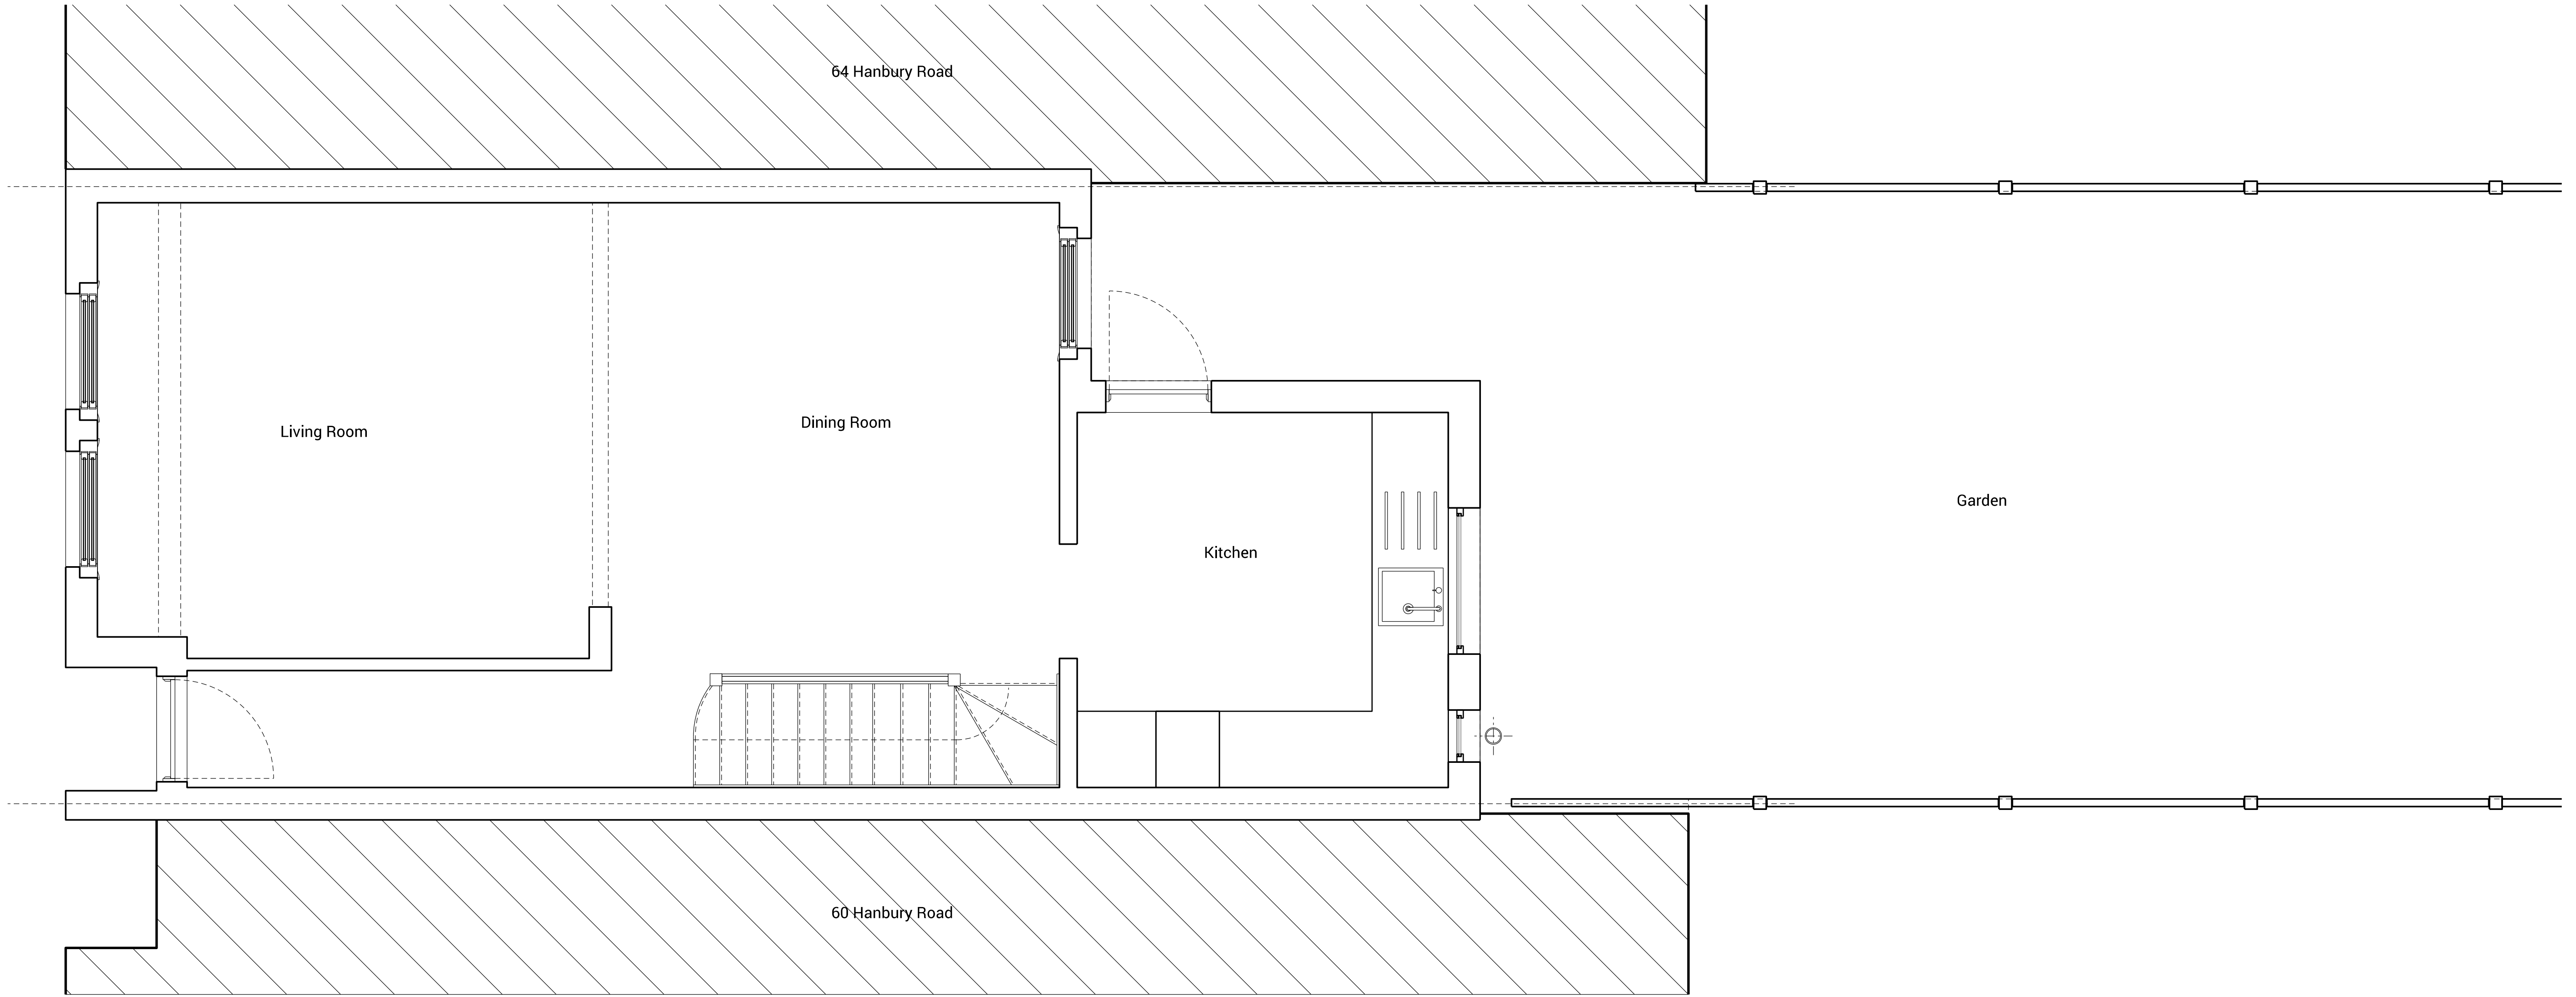

01 Ground Floor Plan - Existing



Metres

R00 10.03.23 Larger Home Extension		
Rev	Date	Reason for Issue
Architect		
Client		
Project 62 Hanbury Road, N17 9RJ		
Drawing Title Existing Plan		
Scale 1:25 @ A1 1:50 @ A3	Project No. 23001	
Stage	For Planning Application	
Drawing Number PL-003	Revision R00	