





01 PLA Proposed Front Elevation 1:100

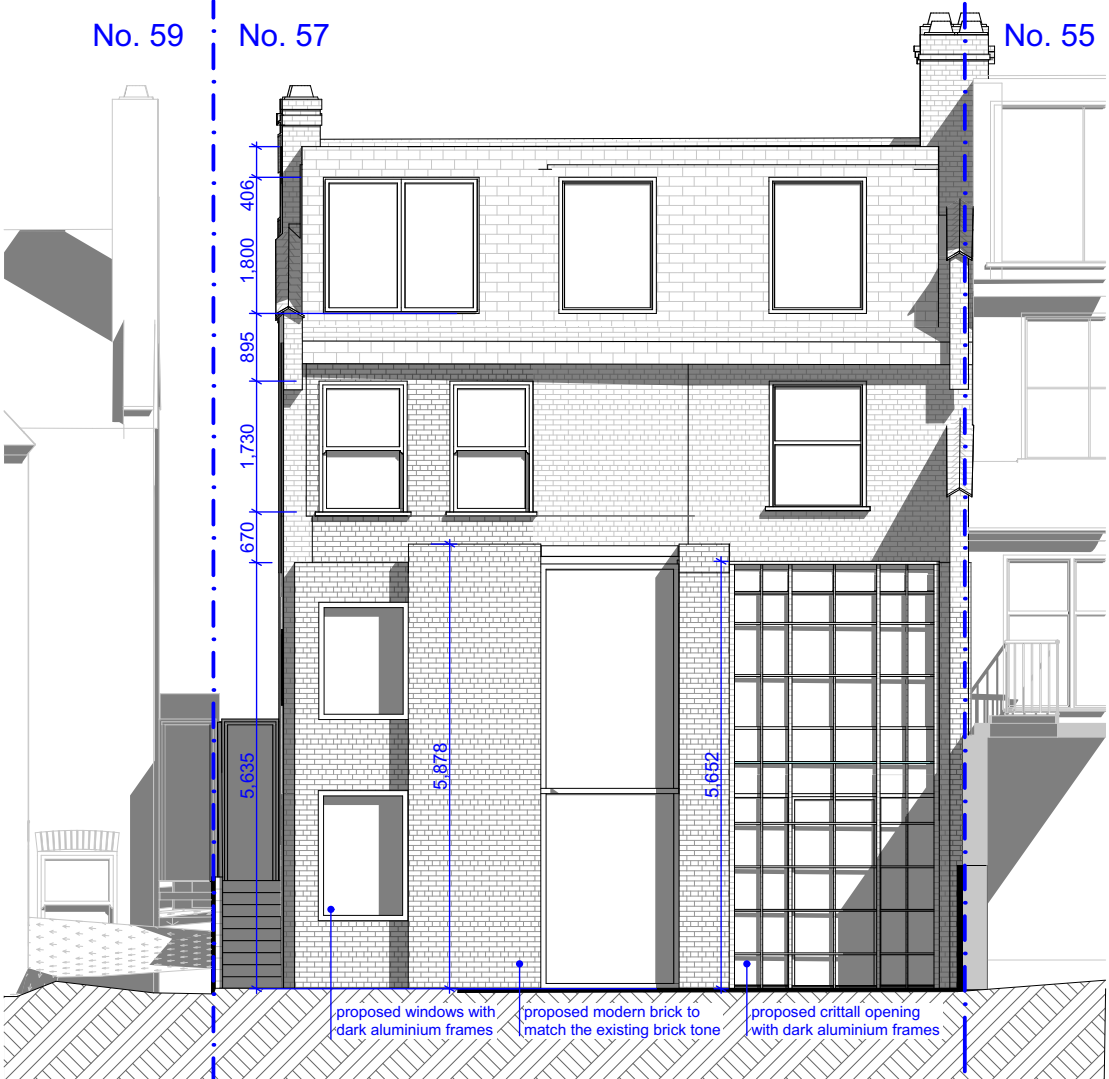

03 PLA Proposed Rear Elevation 1:100

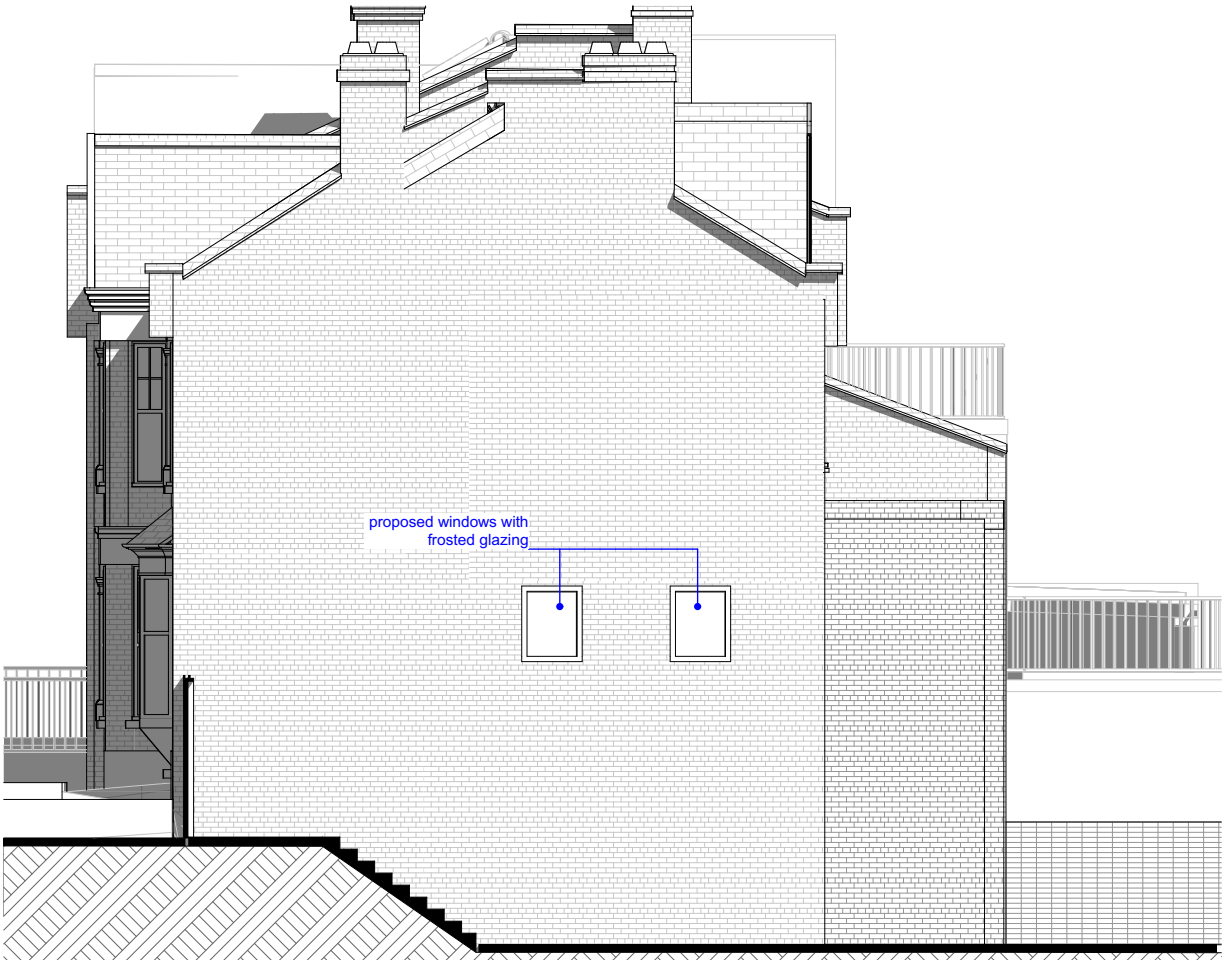

02 PLA Proposed Side Elevation 1:100

SCALE 1:100  
0 2000 4000 6000 8000 10000mm

FOR PLANNING

Rev Date

S/A

10b Branch Place  
London N1 5PH  
p: 0207 686 3445  
e: info@scenarioarchitecture.com  
w: www.scenarioarchitecture.com

Project Name:  
**57 Woodland Gardens**

Client:  
**Joanna Francis-Baum**

Site Location:  
**57 Woodland Gardens Muswell Hill  
London N10 3UE United Kingdom**

Drawing not to be used other than the purpose for which it was prepared. It's supplied without liability for errors or omissions. Do not scale from the drawing. All dimensions are to be checked on site. This drawing is to be read in conjunction with all other drawings. Notes on this drawing will apply to all other drawings where a similar position exists.

Scale @ A2  
**1:100**

Project No.  
**171**

Drawing Name  
**Proposed Elevations**

Drawing Number Rev

**PR-A2.01**