


0 10 20 30 40 50
METRES
SCALE 1:1250

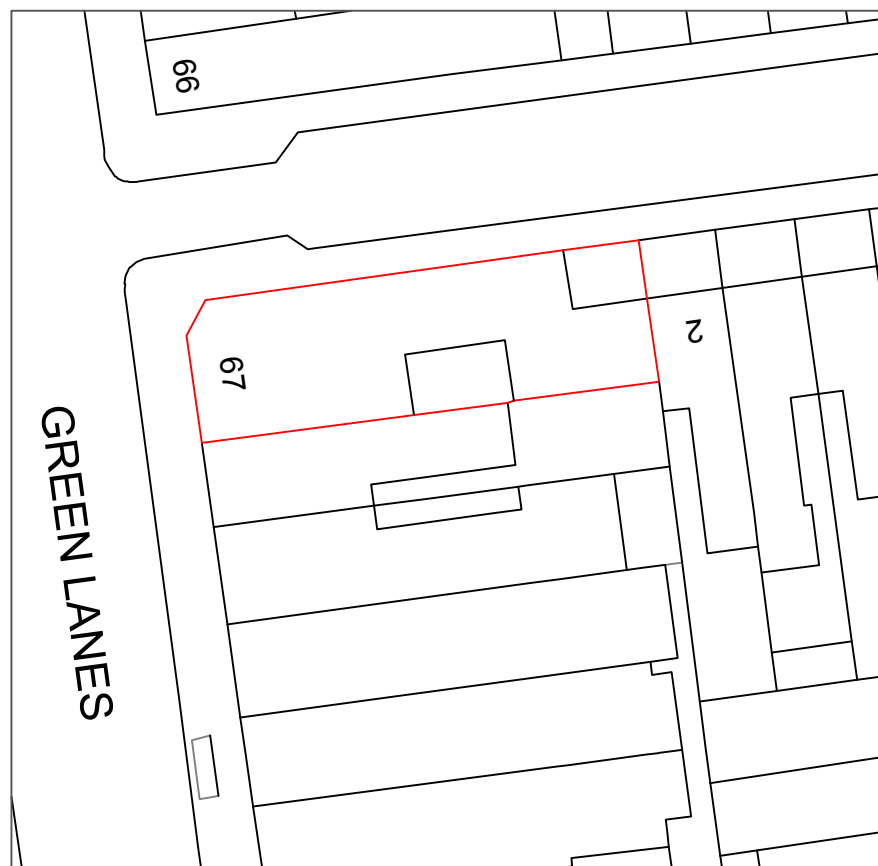

0 20
METRES
SCALE 1:500

ISSUED FOR PLANNING PERMISSION

THE COPYRIGHT OF THIS DRAWING BELONGS TO THE ARCHITECT AND MAY NOT BE ALTERED WITHOUT THE ARCHITECT'S WRITTEN CONSENT

BUILDING REGULATION APPROVAL IS REQUIRED PRIOR TO CONSTRUCTION COMMENCING
THE CONTRACTOR IS TO CHECK ALL DIMENSIONS ON SITE PRIOR TO CONSTRUCTION COMMENCING AND REPORT ANY DISCREPANCIES TO THE ARCHITECT

REV	DATE	DESCRIPTION
A	27.06.22	GENERAL REVISION

WWW.IBIDESIGN.COM

IBI DESIGN ASSOCIATES

■ CHARTERED ARCHITECTS AND DESIGNERS

■ 59 CHELMSFORD ROAD, LONDON N14 5PY

■ T: 020 8447 8434 F: 020 8447 8448

■ e-mail: ibides@aol.com

PROJECT	67 GRAND PARADE, LONDON N4 1EB
DRAWING TITLE	LOCATION MAP 1:1250 SITE PLAN 1:500
SCALE	1:1250 1:500 ● A3
DATE	JUNE 2022
PROJECT No.	HA/67/P01 A