


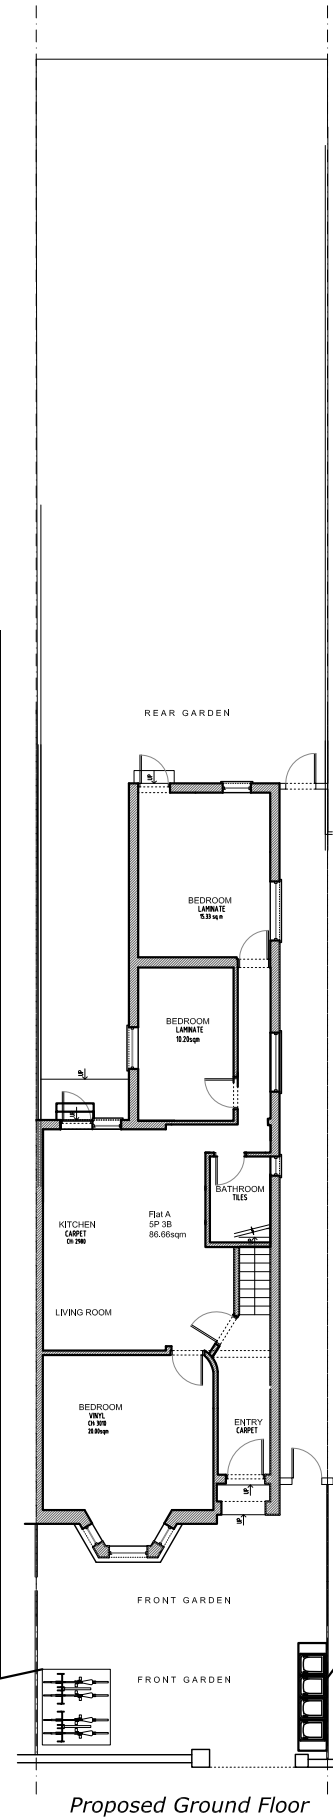


4 Adult Bikes
Footprint W x D x H
1800 x 2000 x 1400

Double or Bifold Doors



Wheelie Bin Shed Quadruple
Impregnated Pinewood 240 L vidaXL

Floor Plans 1:200 @ A3

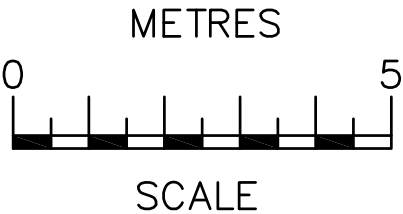

C - Sill Height
F - Window Height
CH - Ceiling Height
DH - Door Height



NOTES
The contractors are to check all the dimensions, levels, drain runs and general condition of the site before works commence.

All works are to be carried out in accordance with current Building Regulations, British Standards, Code of Practice and Local Authority Requirements.

Project: 11 St. Paul's Road, London N17 0NB		
Title: PROPOSED Site Plan		
Date: 31.10.22	Scale: 1:200 @ A3	
Dwg. No. SPR.11.PR.SP1	Rev: A	