

Rev	Date	Description	by	chk

4D PLANNING™
Chartered Town Planners & Architectural Technicians

Architecture | Town Planning

T: 0203 1500 183 www.GetMePlanning.com


www.GetMePlanning.com

Client
Mr Shakil Alam

Project
120 Fortis Green Road,
Muswell Hill, N10 3HN

Title	EXISTING DRAWINGS
Description	GROUND FLOOR PLAN

Date:	27.03.2023	Rev:
Scale:	1:100@A3	
Drawing No.	4D-378 E 01	
Drawn by :	MAX	

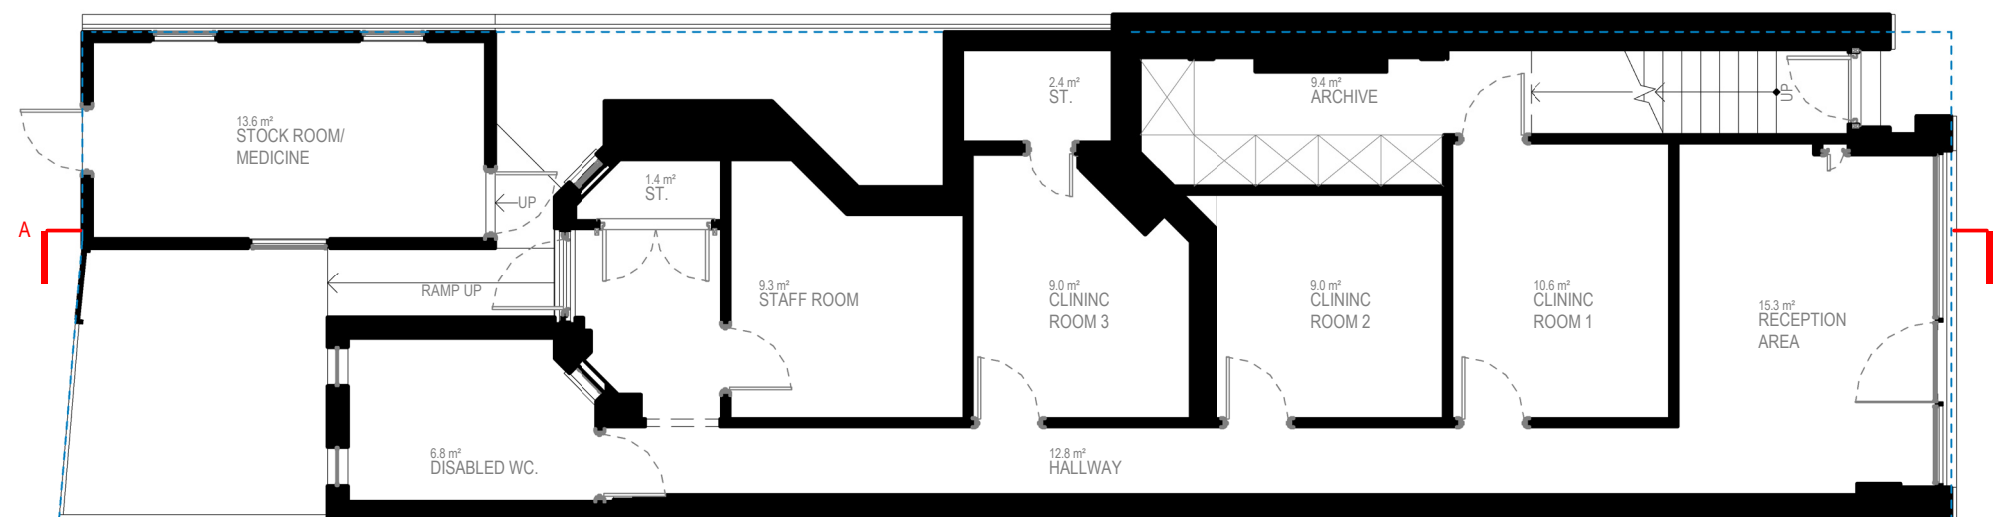



FRONT ELEVATION


1 : 50



FRONT ELEVATION



REAR ELEVATION

 

Written dimensions to be taken in preferences to scaled dimensions. The Contractor is responsible for checking all dimensions before work starts.

All work is to be carried out to the requirements, and to the satisfaction of the Local Authority. These drawings are for planning purposes only

Any discrepancies to be brought to the attention of 4D Planning Consultants immediately.

Description

Rev	Date	Description	by	chk

4D PLANNING™

Chartered Town Planners & Architectural Technicians

Architecture | Town Planning

T: 0203 1500 183 www.GetMePlanning.com

www.GetMePlanning.com

Client
Mr Shakil Alam

Project
120 Fortis Green Road,
Muswell Hill, N10 3HN

Title
**EXISTING DRAWINGS
ELEVATIONS**

Date: 27.03.2023

Scale: 1:100@A3

Drawing No.4D-378 **E 02**


Drawn by : MAX

Rev:




FRONT ELEVATION

1 : 50

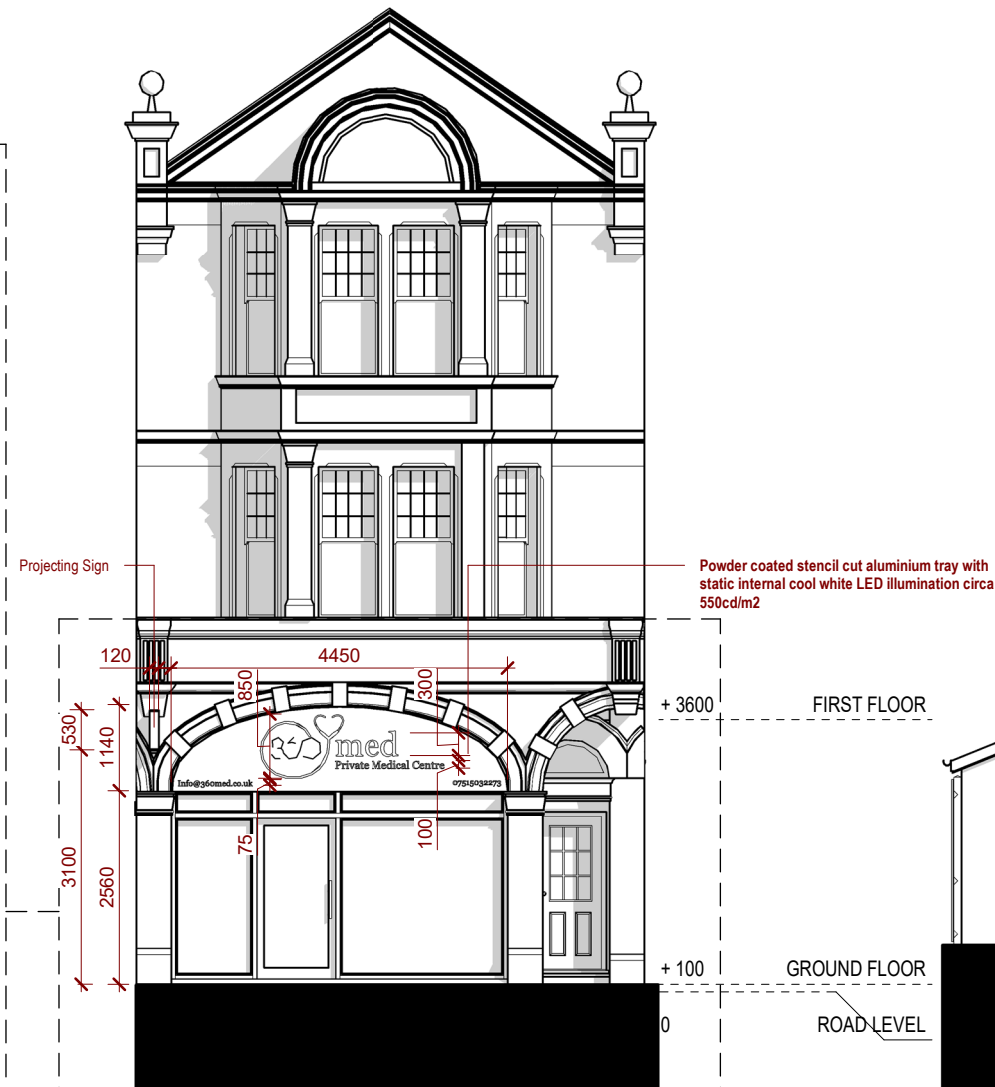

FRONT ELEVATION

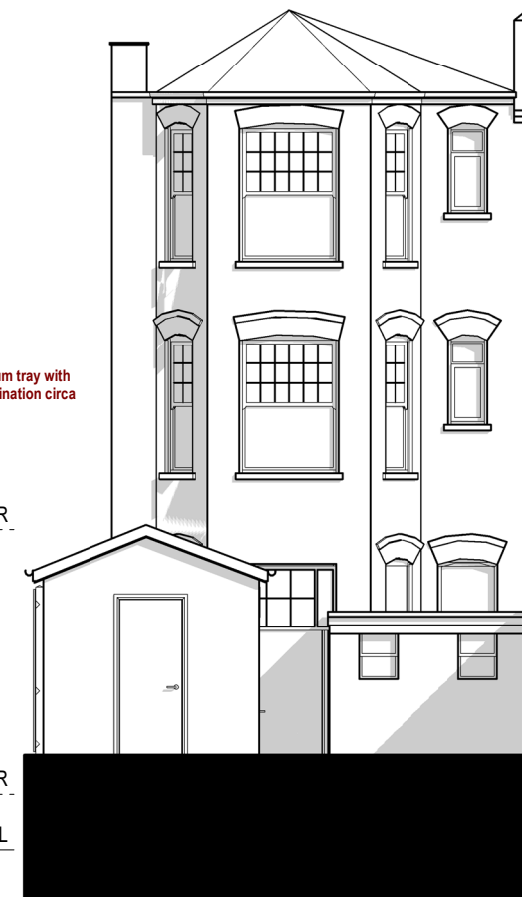

REAR ELEVATION



Written dimensions to be taken in preference to scaled dimensions. The Contractor is responsible for checking all dimensions before work starts.

All work is to be carried out to the requirements, and to the satisfaction of the Local Authority. These drawings are for planning purposes only.

Any discrepancies to be brought to the attention of 4D Planning Consultants immediately.

Description

Rev	Date	Description	by	chk

4D PLANNING™

Chartered Town Planners & Architectural Technicians

Architecture | Town Planning

T: 0203 1500 183 www.GetMePlanning.com

www.GetMePlanning.com

Client
Mr Shakil Alam

Project
120 Fortis Green Road,
Muswell Hill, N10 3HN

Title
**PROPOSED DRAWINGS
ELEVATIONS**


Date: 27.03.2023

Scale: 1:100@A3

Drawing No.4D-378 **P 02**


Drawn by : MAX

Rev:

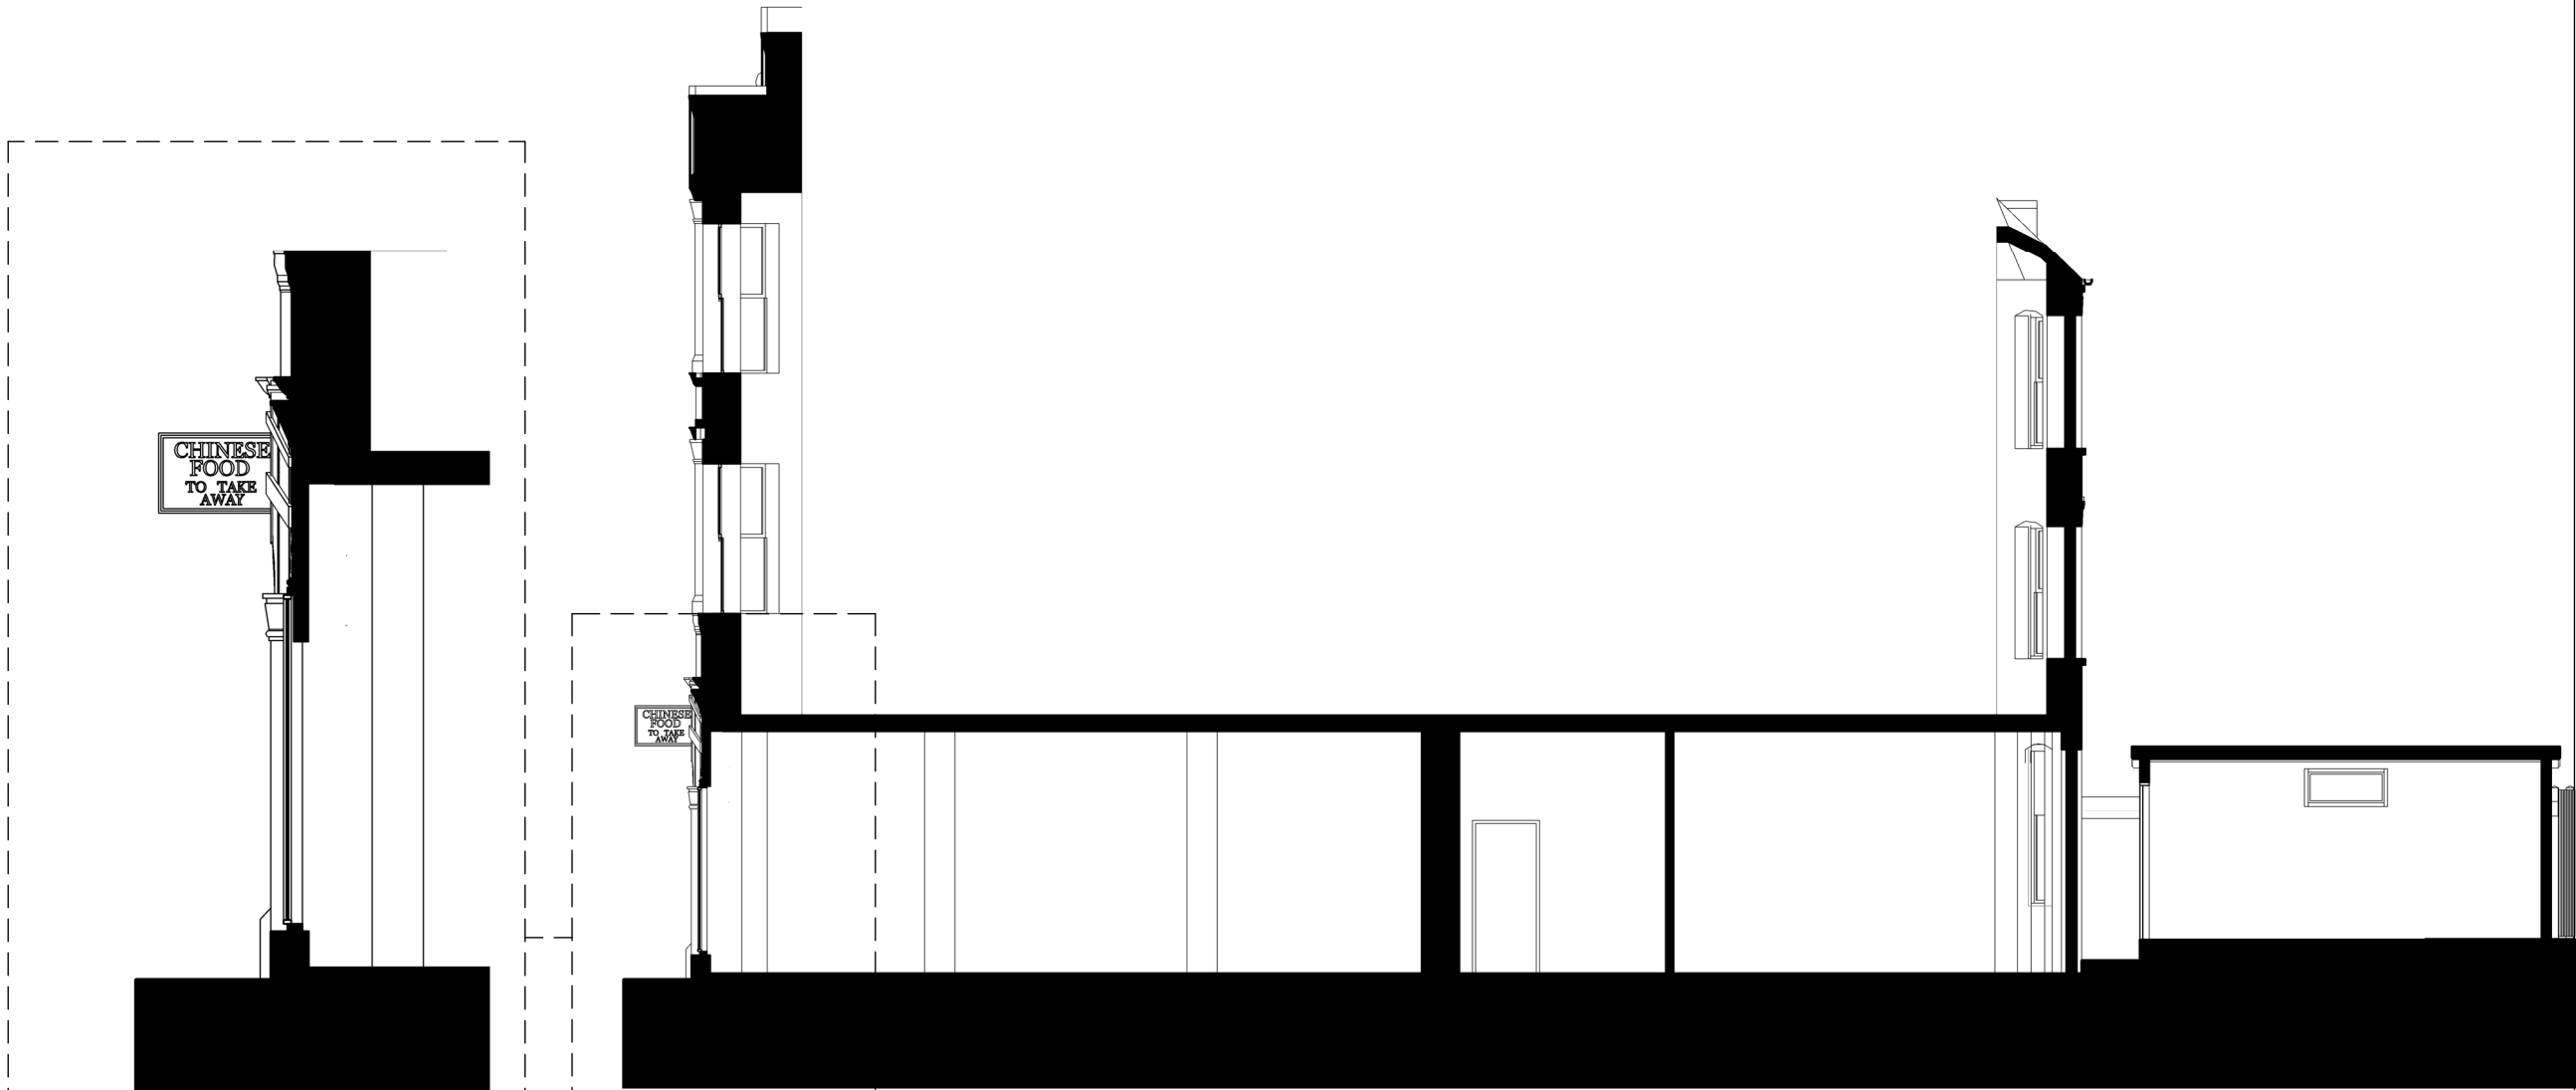

SECTION AA
1 : 50

SECTION AA

 

Written dimensions to be taken in preferences to scaled dimensions. The Contractor is responsible for checking all dimensions before work starts.

All work is to be carried out to the requirements, and to the satisfaction of the Local Authority.
These drawings are for planning purposes only

Any discrepancies to be brought to the attention of 4D Planning Consultants immediately.

Description

Rev	Date	Description	by	chk

4D PLANNING™
Chartered Town Planners & Architectural Technicians

Architecture | Town Planning

T: 0203 1500 183 www.GetMePlanning.com

www.GetMePlanning.com

Client
Mr Shakil Alam

Project
120 Fortis Green Road,
Muswell Hill, N10 3HN

Title
**EXISTING DRAWINGS
SECTIONS**


Date: 27.03.2023

Scale: 1:100@A3

Drawing No.4D-378 **E 03**

Drawn by : MAX

Rev:

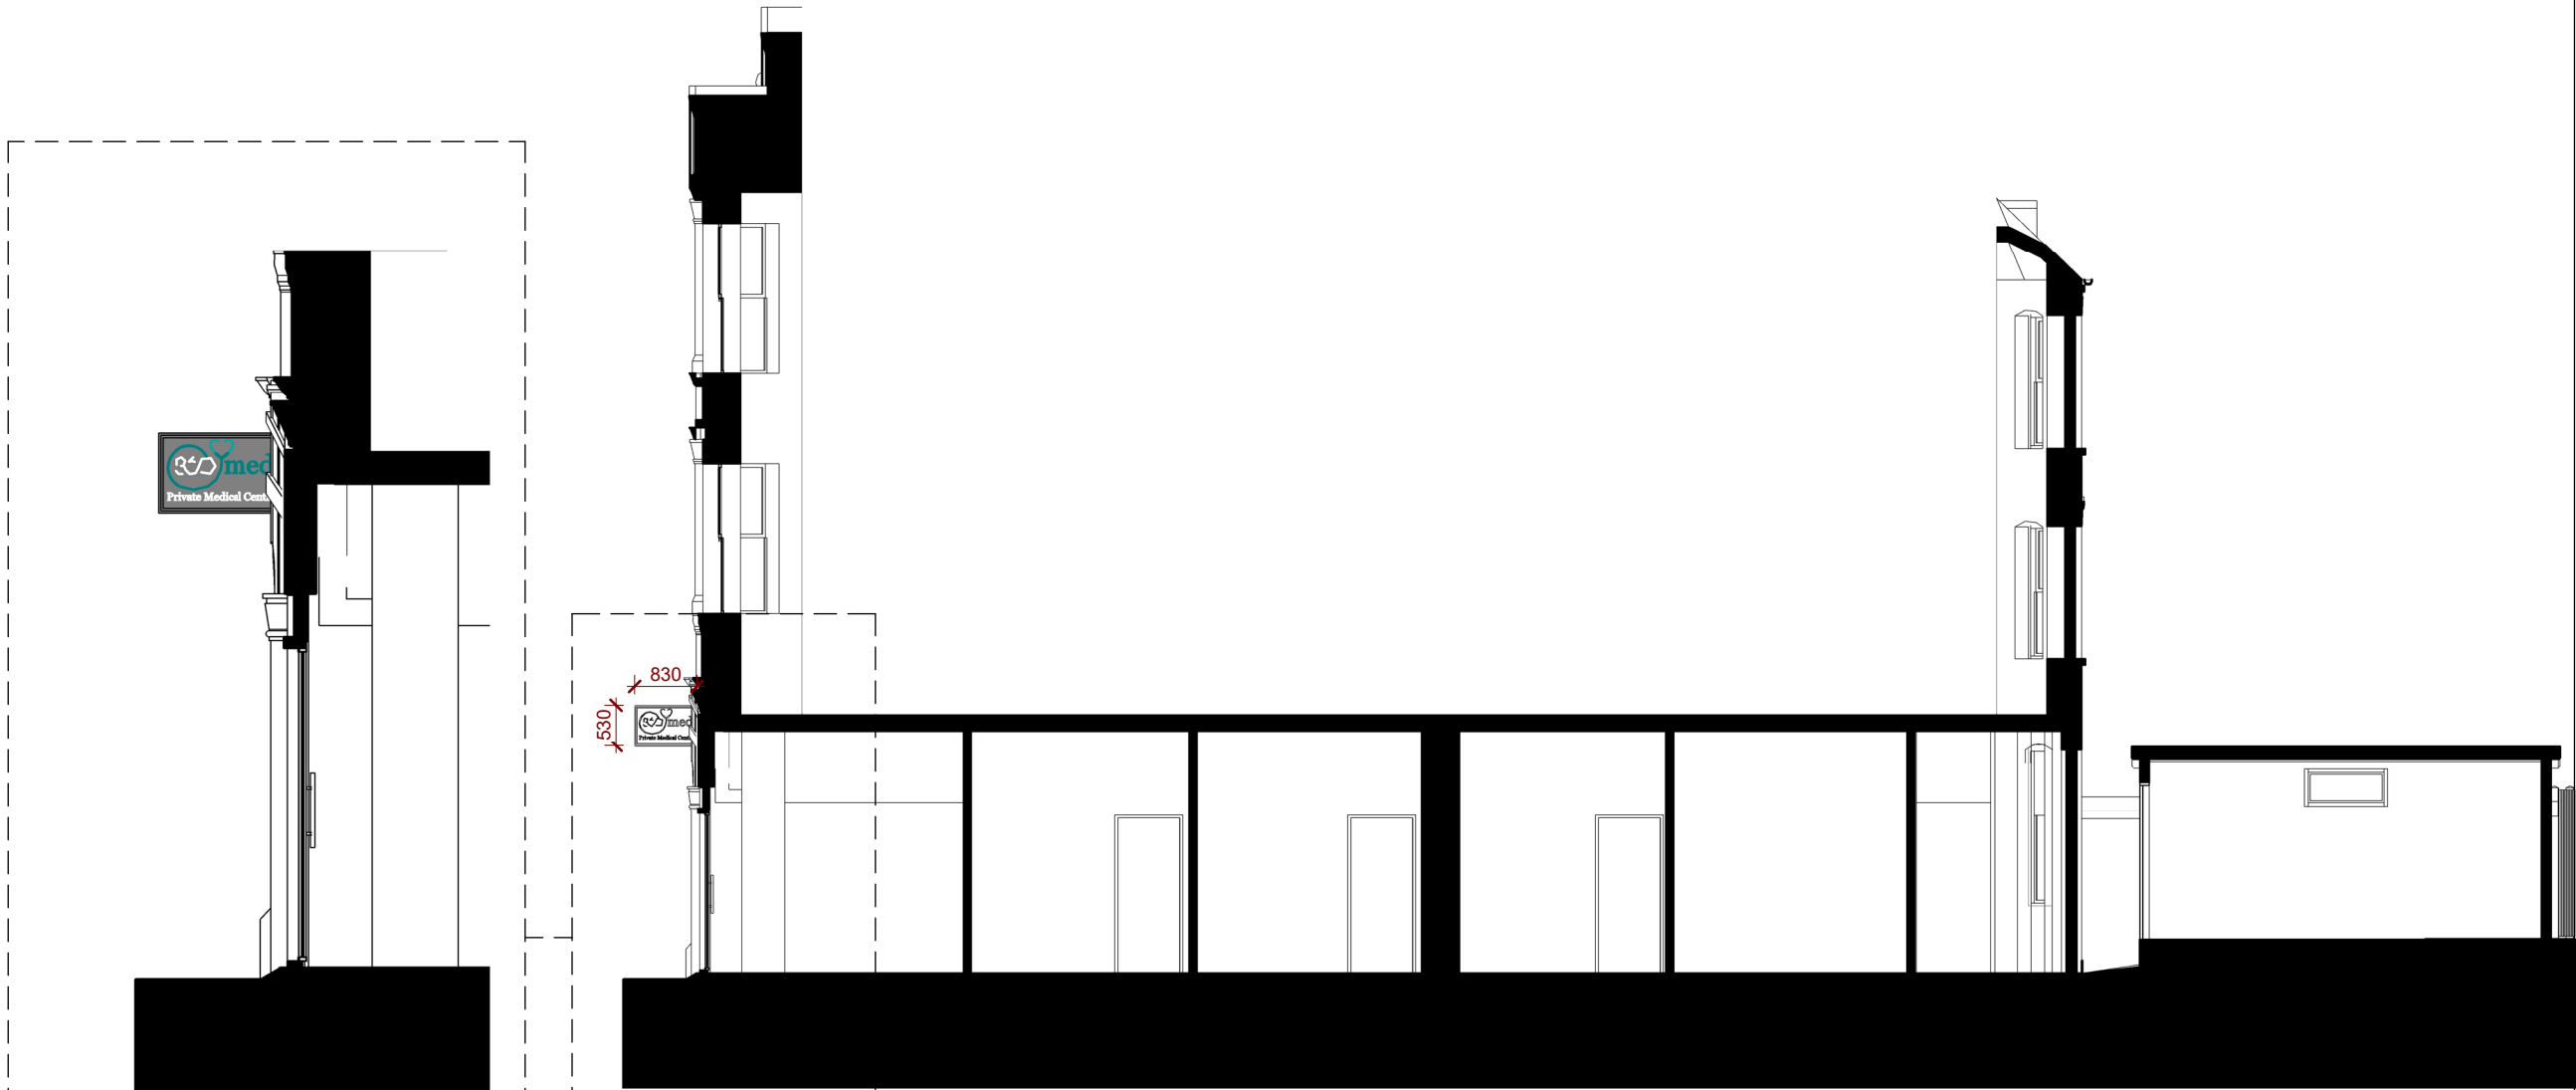

SECTION AA
1 : 50

SECTION AA

Written dimensions to be taken in preferences to scaled dimensions. The Contractor is responsible for checking all dimensions before work starts.

All work is to be carried out to the requirements, and to the satisfaction of the Local Authority.
These drawings are for planning purposes only

Any discrepancies to be brought to the attention of 4D Planning Consultants immediately.

Description

Rev	Date	Description	by	chk

4D PLANNING™
Chartered Town Planners & Architectural Technicians

Architecture | Town Planning

T: 0203 1500 183 www.GetMePlanning.com

www.GetMePlanning.com

Client
Mr Shakil Alam

Project
120 Fortis Green Road,
Muswell Hill, N10 3HN

Title
**PROPOSED DRAWINGS
SECTIONS**

Date: 27.03.2023

Scale: 1:100@A3

Drawing No.4D-378 **P 03**

Drawn by : MAX

Rev: