



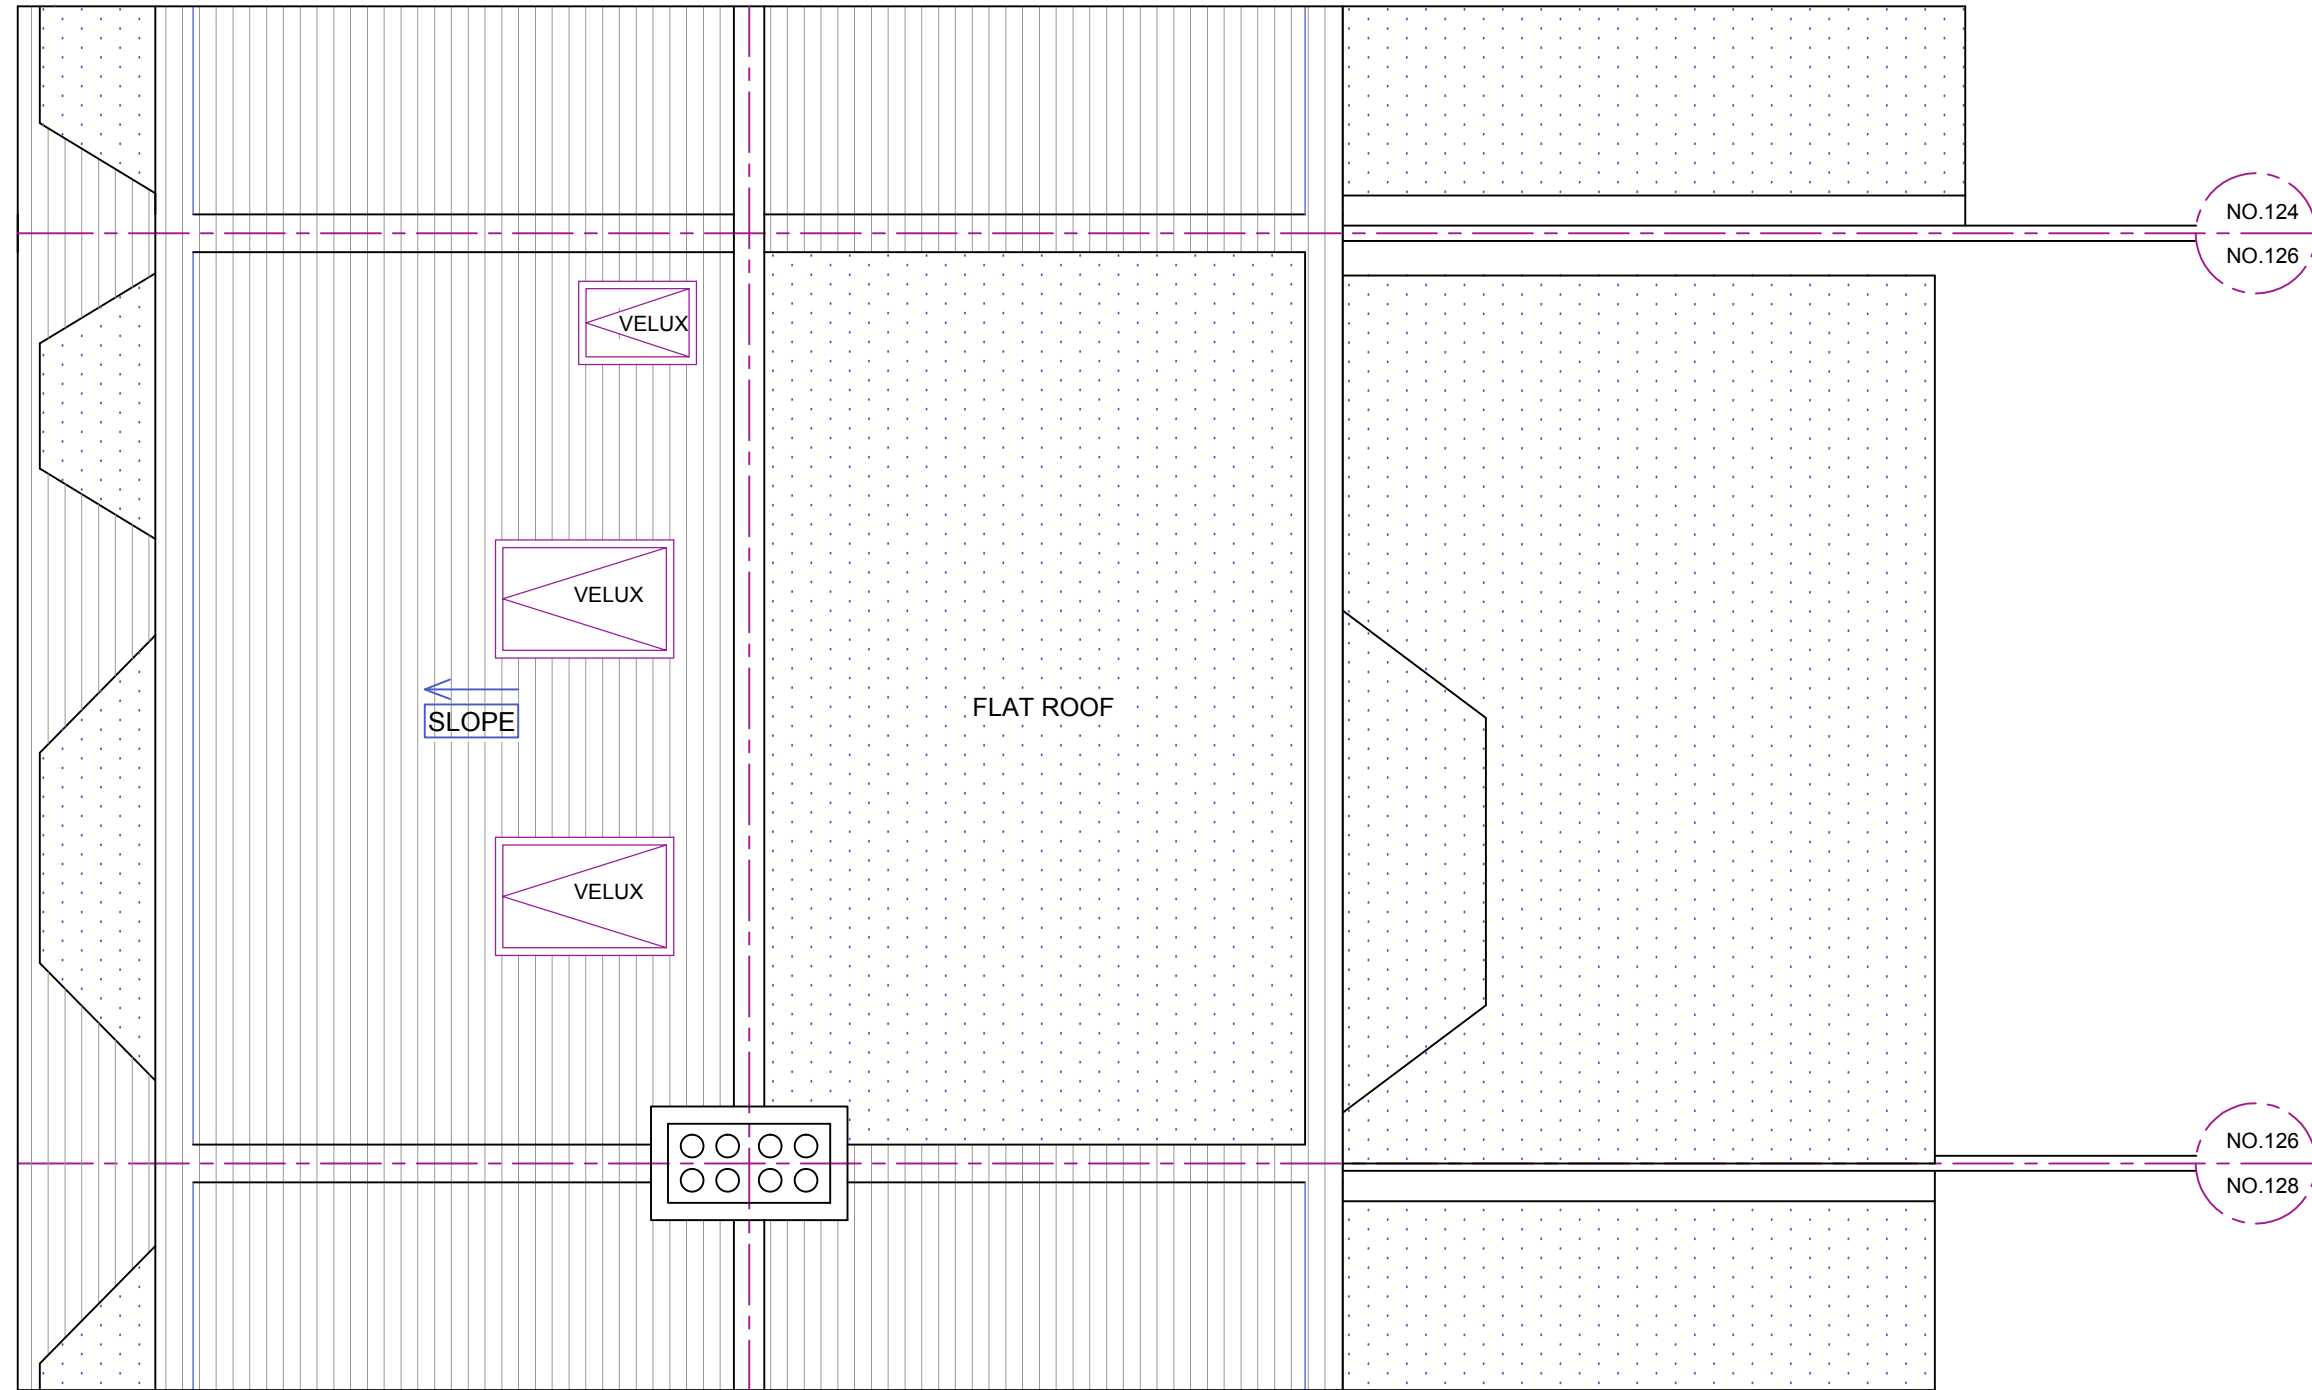

PROPOSED ROOF PLAN

1:50

 

10 Meter

REFERENCE DRAWINGS		GENERAL NOTES This drawing is for planning use only do not use this drawing for any purpose other than that for which it was issued. Structural Design and Building Control Approval is required before construction commences. This drawing is subject to copyright do not reproduce this drawing without prior permission.	No	DATE	REVISION	BY	CHK	CONSULTANT	DRAWN SV	CLIENT/PROJECT 126 WOODSIDE ROAD		DRAWING No. D06
									CHECKED A.R	TITLE PROPOSED ROOF PLAN	SCALE: 1:50 @A3	DATE: 26.11.2022
									PROJECT NO.			


Trendy Loft Conversions
 Tel: 020 8351 6536
 www.trendylofts.co.uk