



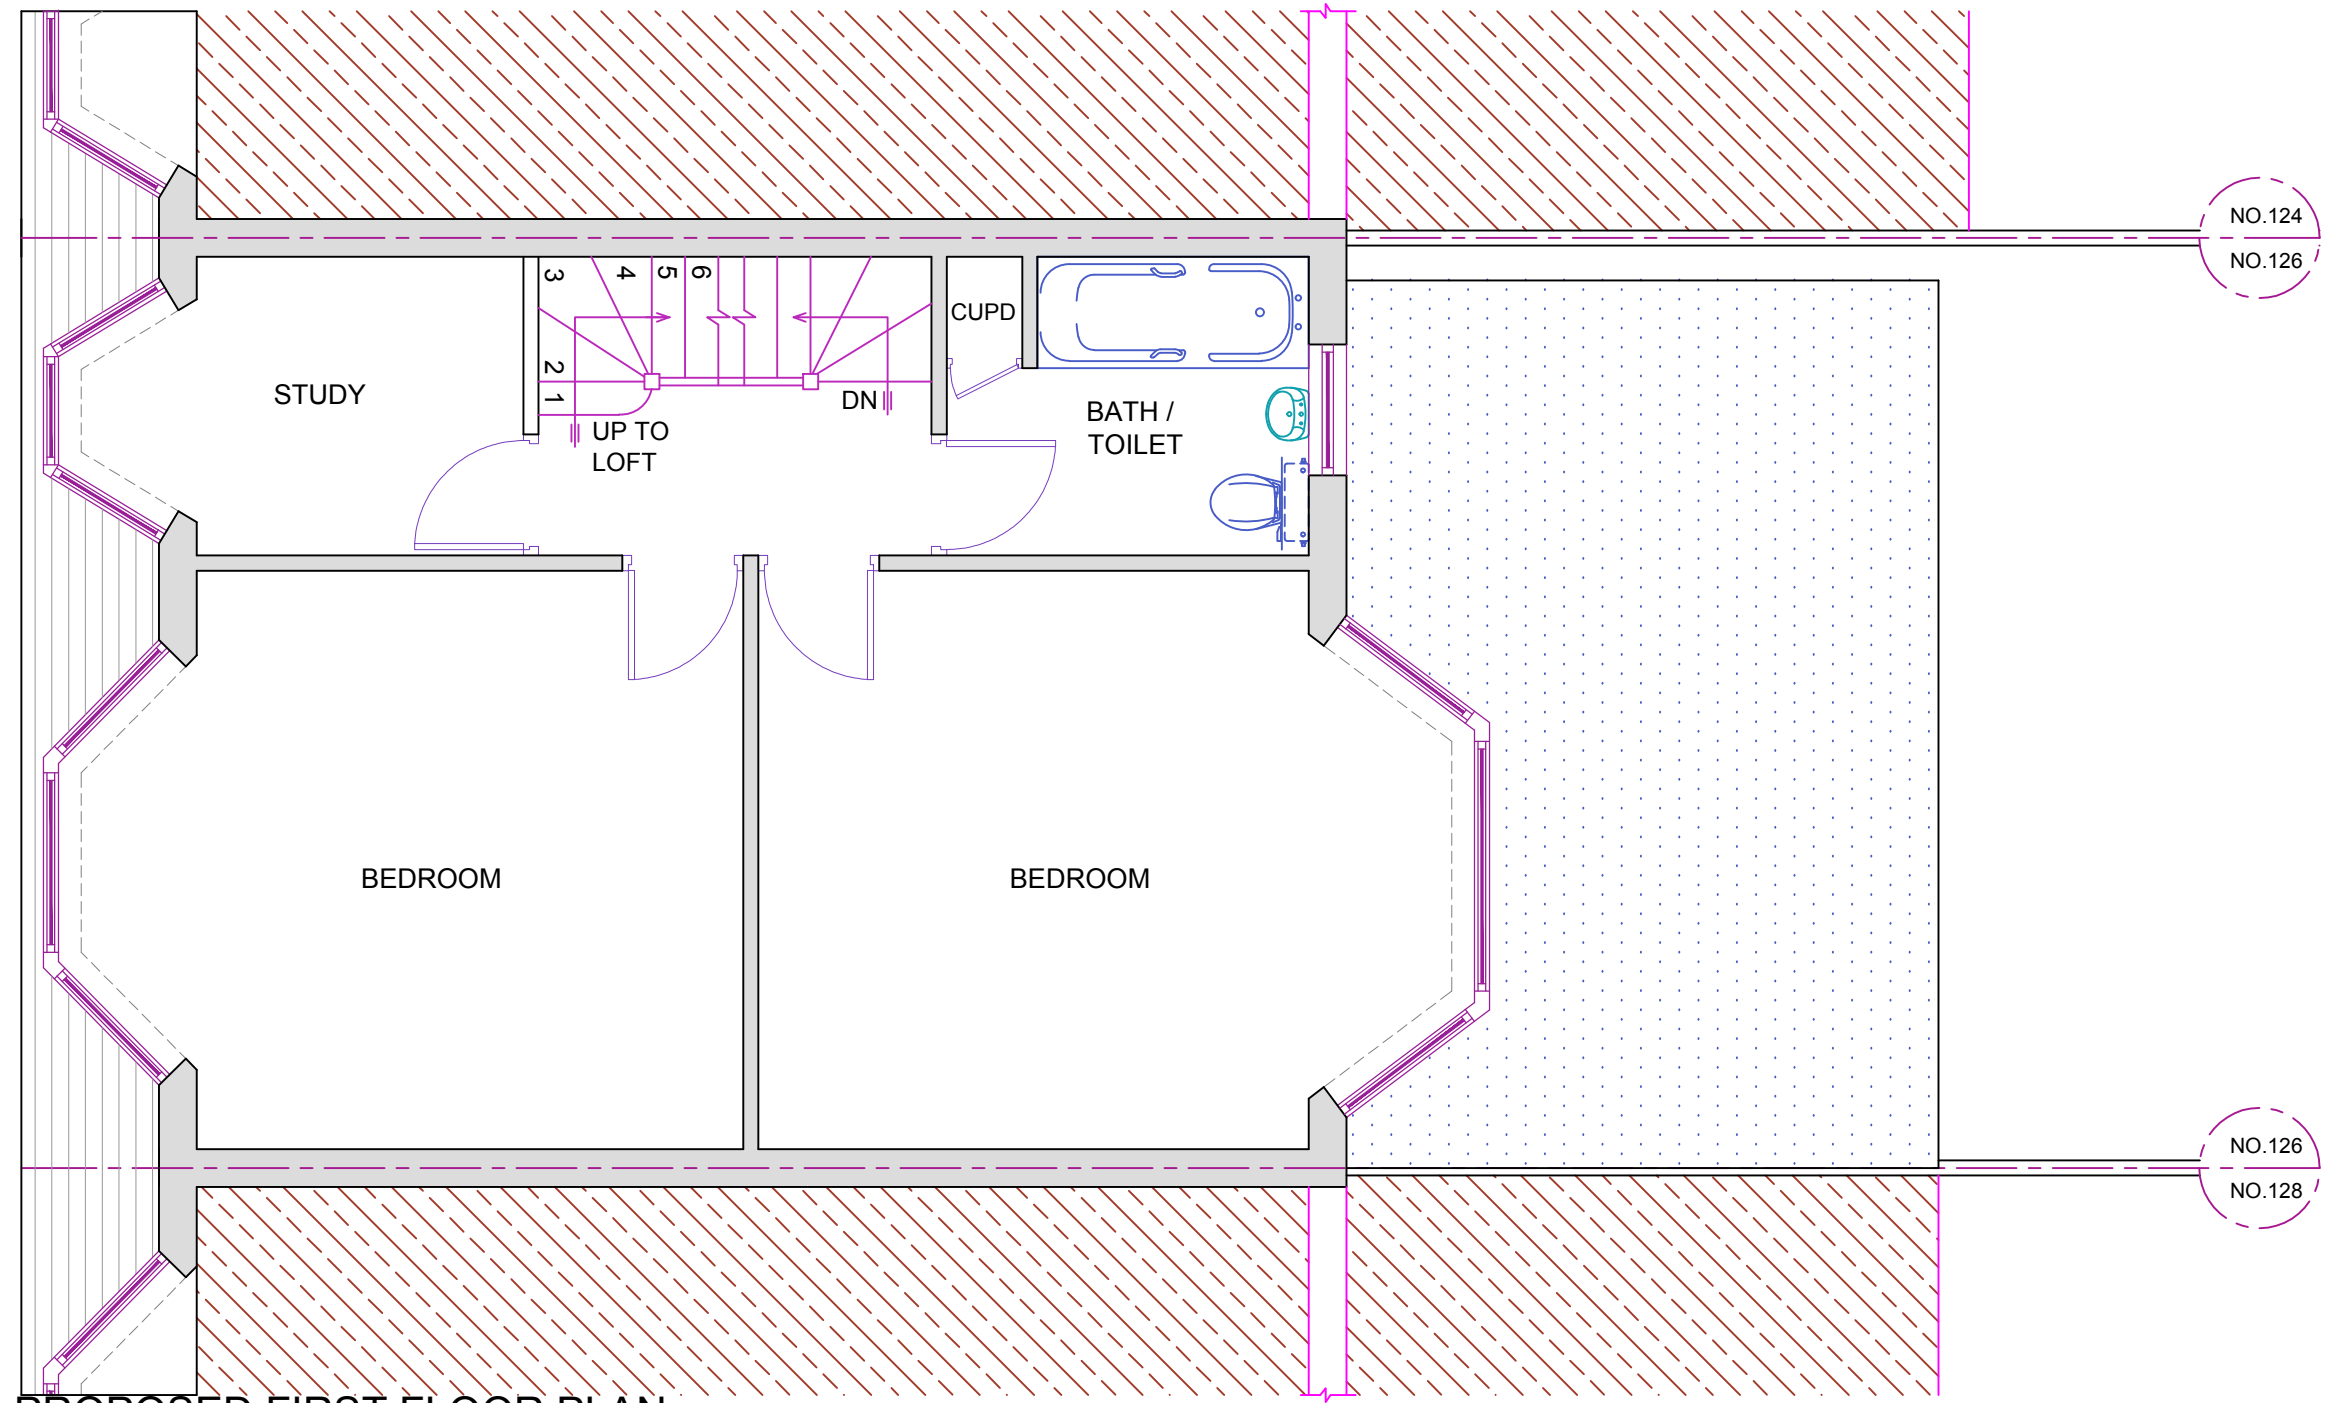

PROPOSED FIRST FLOOR PLAN

1:50

 

10 Meter

REFERENCE DRAWINGS

GENERAL NOTES

This drawing is for planning use only do not use this drawing for any purpose other than that for which it was issued.
Structural Design and Building Control Approval is required before construction commences.
This drawing is subject to copyright do not reproduce this drawing without prior permission.

No DATE REVISION BY CHK CONSULTANT

Trendy Loft Conversions
Tel: 020 8351 6536
www.trendylofts.co.uk

DRAWN SV
CHECKED A.R
PROJECT NO.

CLIENT/PROJECT
126 WOODSIDE ROAD

TITLE
PROPOSED FIRST FLOOR PLAN

DRAWING No.
D03

SCALE: 1:50 @A3
DATE: 26.11.2022