



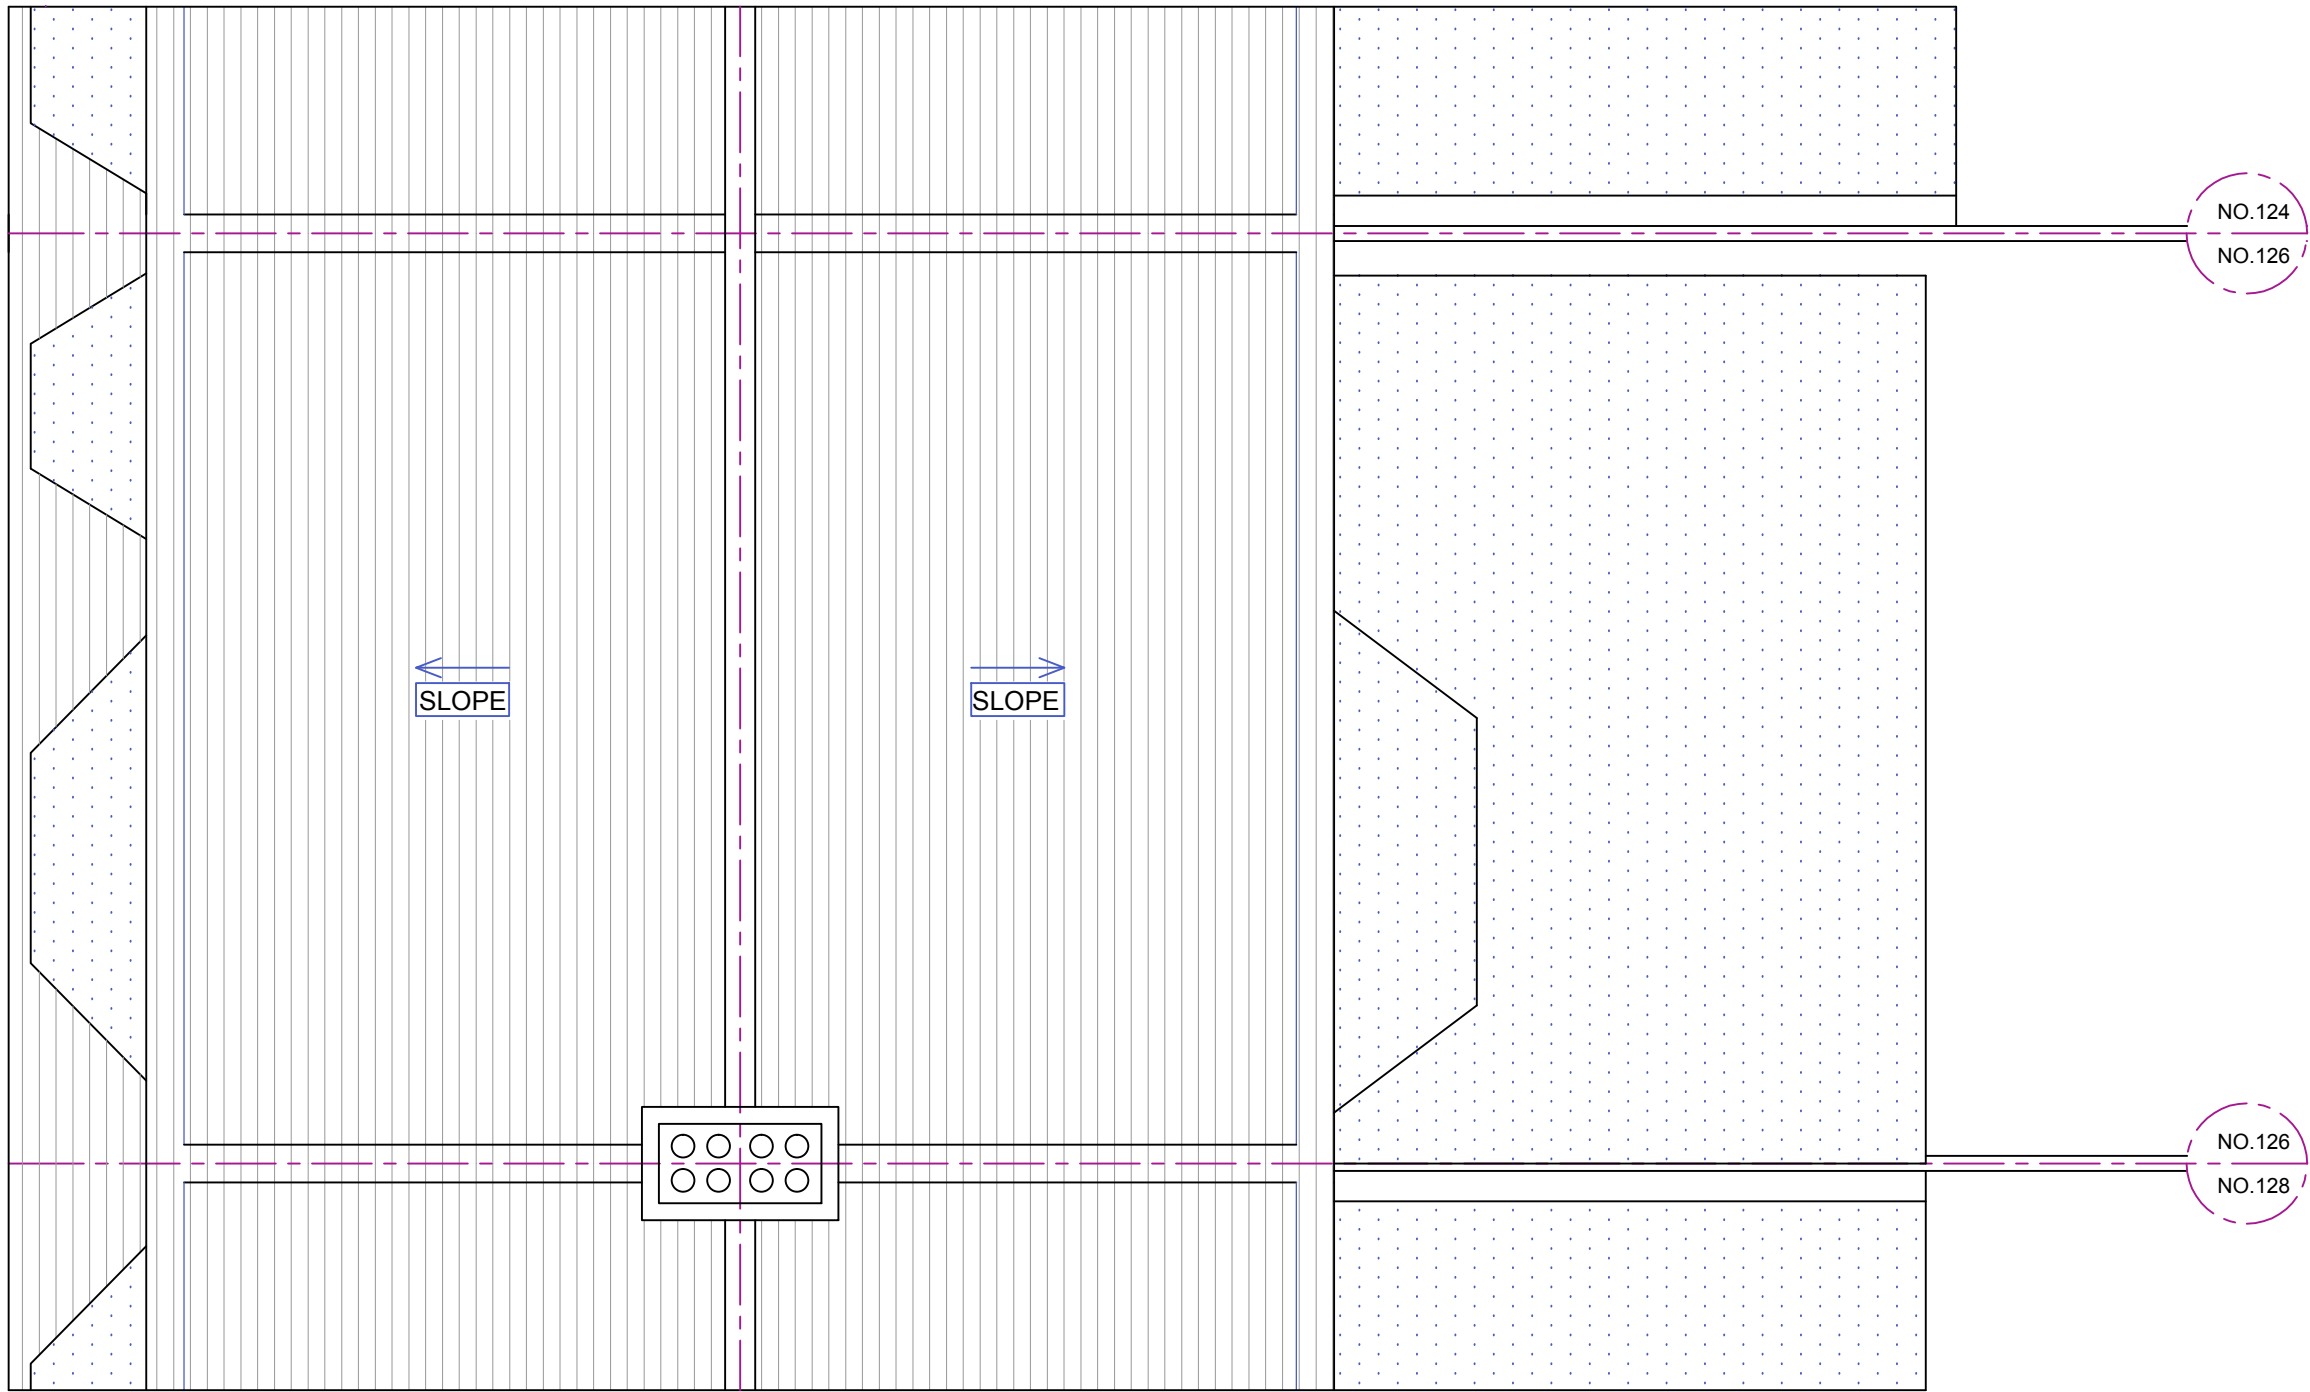

EXISTING ROOF PLAN

1:50

 

REFERENCE DRAWINGS	GENERAL NOTES This drawing is for planning use only do not use this drawing for any purpose other than that for which it was issued. Structural Design and Building Control Approval is required before construction commences. This drawing is subject to copyright do not reproduce this drawing without prior permission.			No		DATE	REVISION		BY	CHK	CONSULTANT  Trendy Loft Conversions Tel: 020 8351 6536 www.trendylofts.co.uk	DRAWN sv CHECKED A.R PROJECT NO.	CLIENT/PROJECT 126 WOODSIDE ROAD TITLE EXISTING ROOF PLAN	DRAWING No. D05 SCALE: 1:50 @A3 DATE: 26.11.2022