

A

B

C

D

1

2

3

4

1

2

3


4

THE ROOF LIGHTS TO BE
INSERTED IN THE FRONT ROOF
SLOPE WILL NOT PROJECT
MORE THAN 150MM BEYOND
THE ROOFSLOPE




PROPOSED FRONT ELEVATION


THE MATERIALS USED FOR
THE REAR DORMER WILL
MATCH THE MATERIALS ON
THE HOST DWELLING

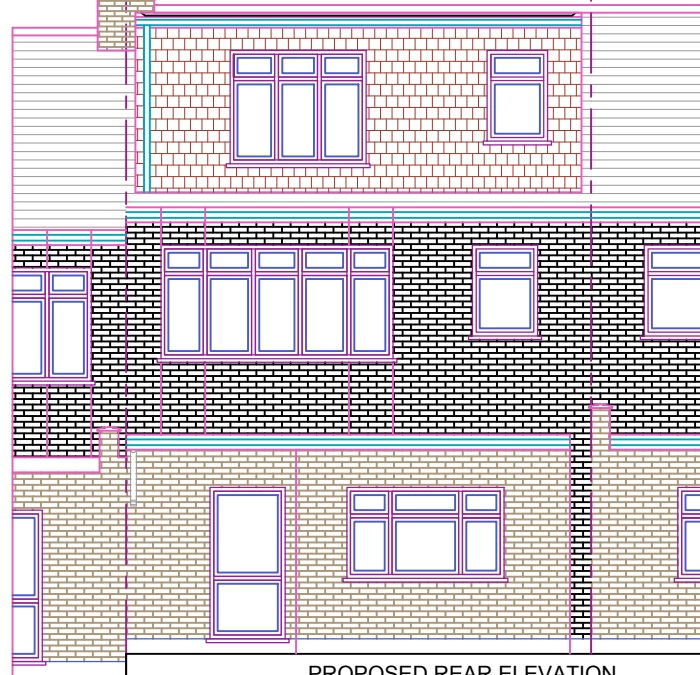


PROPOSED REAR ELEVATION

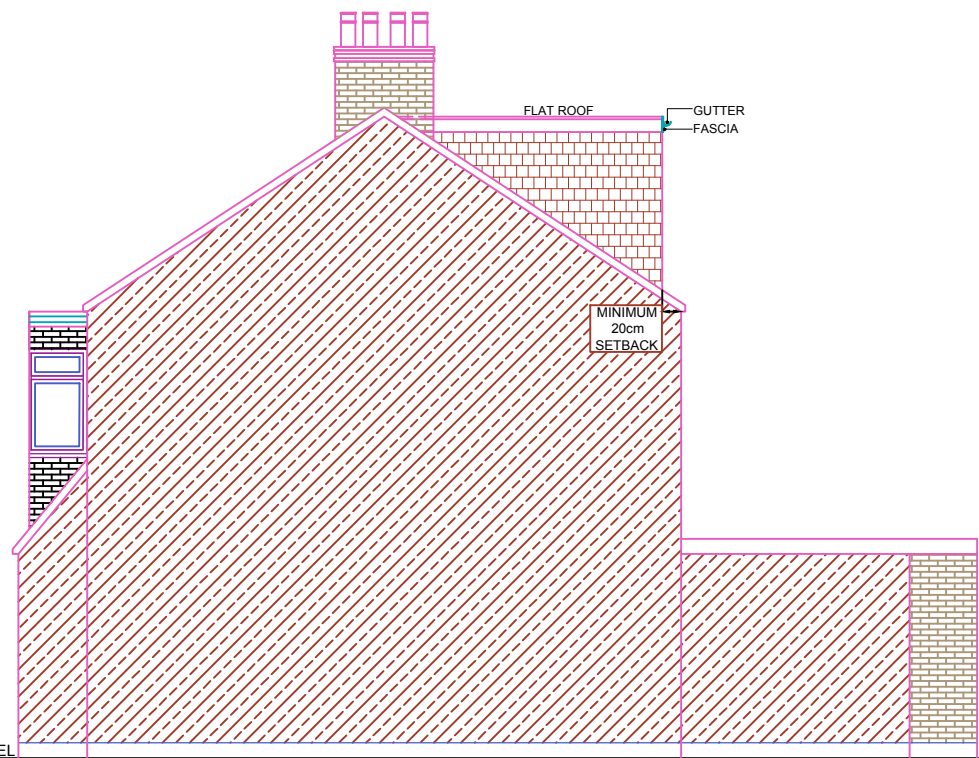

PROPOSED ELEVATION SIDE A

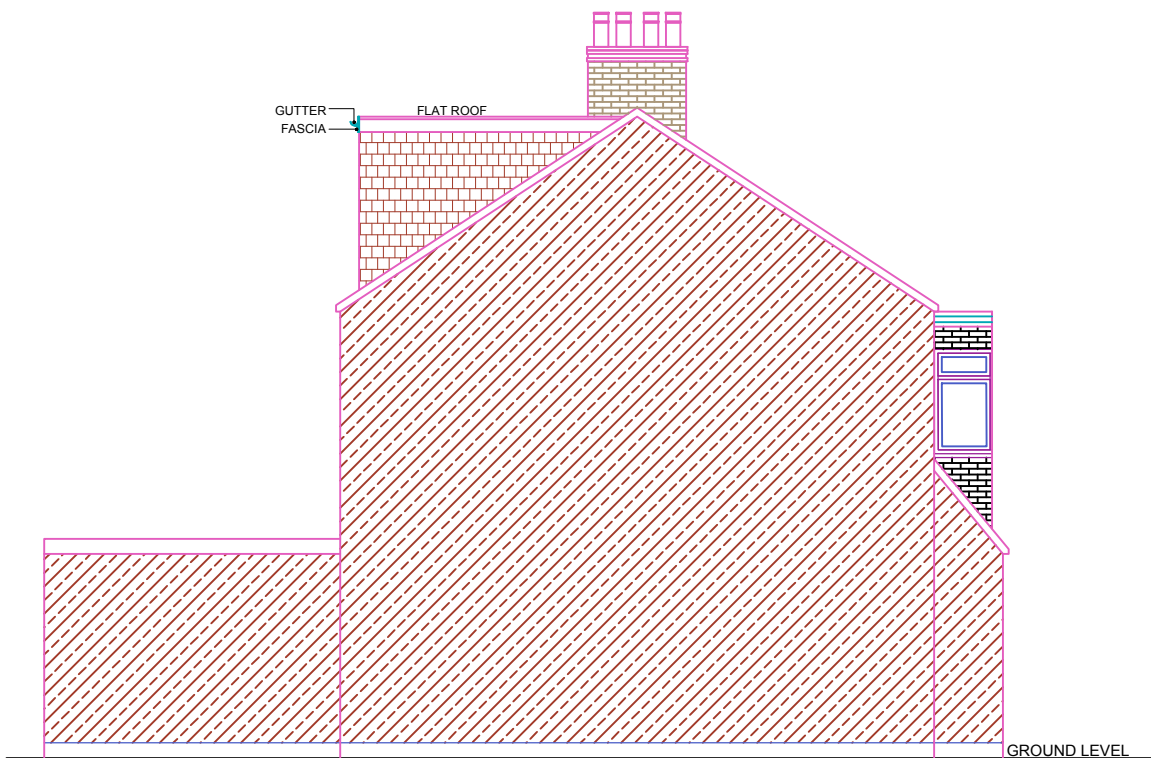

PROPOSED ELEVATION SIDE B

 

REFERENCE DRAWINGS

GENERAL NOTES

This drawing is for planning use only do not use this drawing for any purpose other than that for which it was issued.
Structural Design and Building Control Approval is required before construction commences.
This drawing is subject to copyright do not reproduce this drawing without prior permission.

No	DATE	REVISION	BY	CHK	CONSULTANT

 Trendy Loft Conversions
Tel: 020 8351 6536
www.trendylofts.co.uk

DRAWN SV	CLIENT/PROJECT 126 WOODSIDE ROAD	DRAWING No. D08
CHECKED A.R	TITLE PROPOSED ELEVATIONS	SCALE: 1:100 A3
PROJECT NO.		DATE: 26.11.2022