




### Rear Entry Doors Cheviot, Corbridge, Whittingham

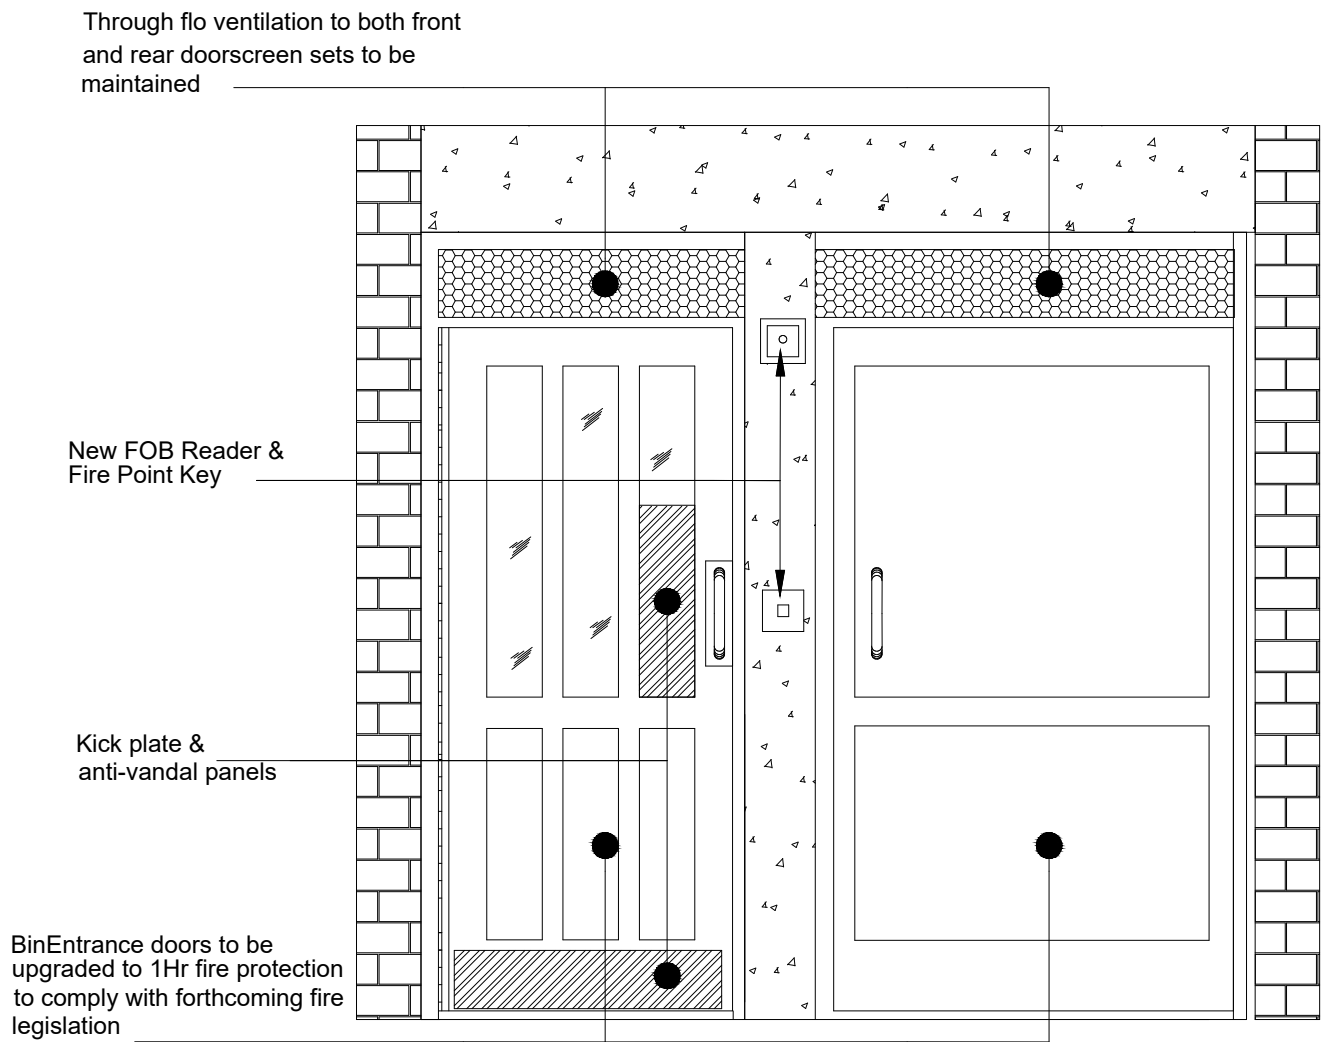


### Rear Entry Doors Alnwick, Bamburgh, Bellingham

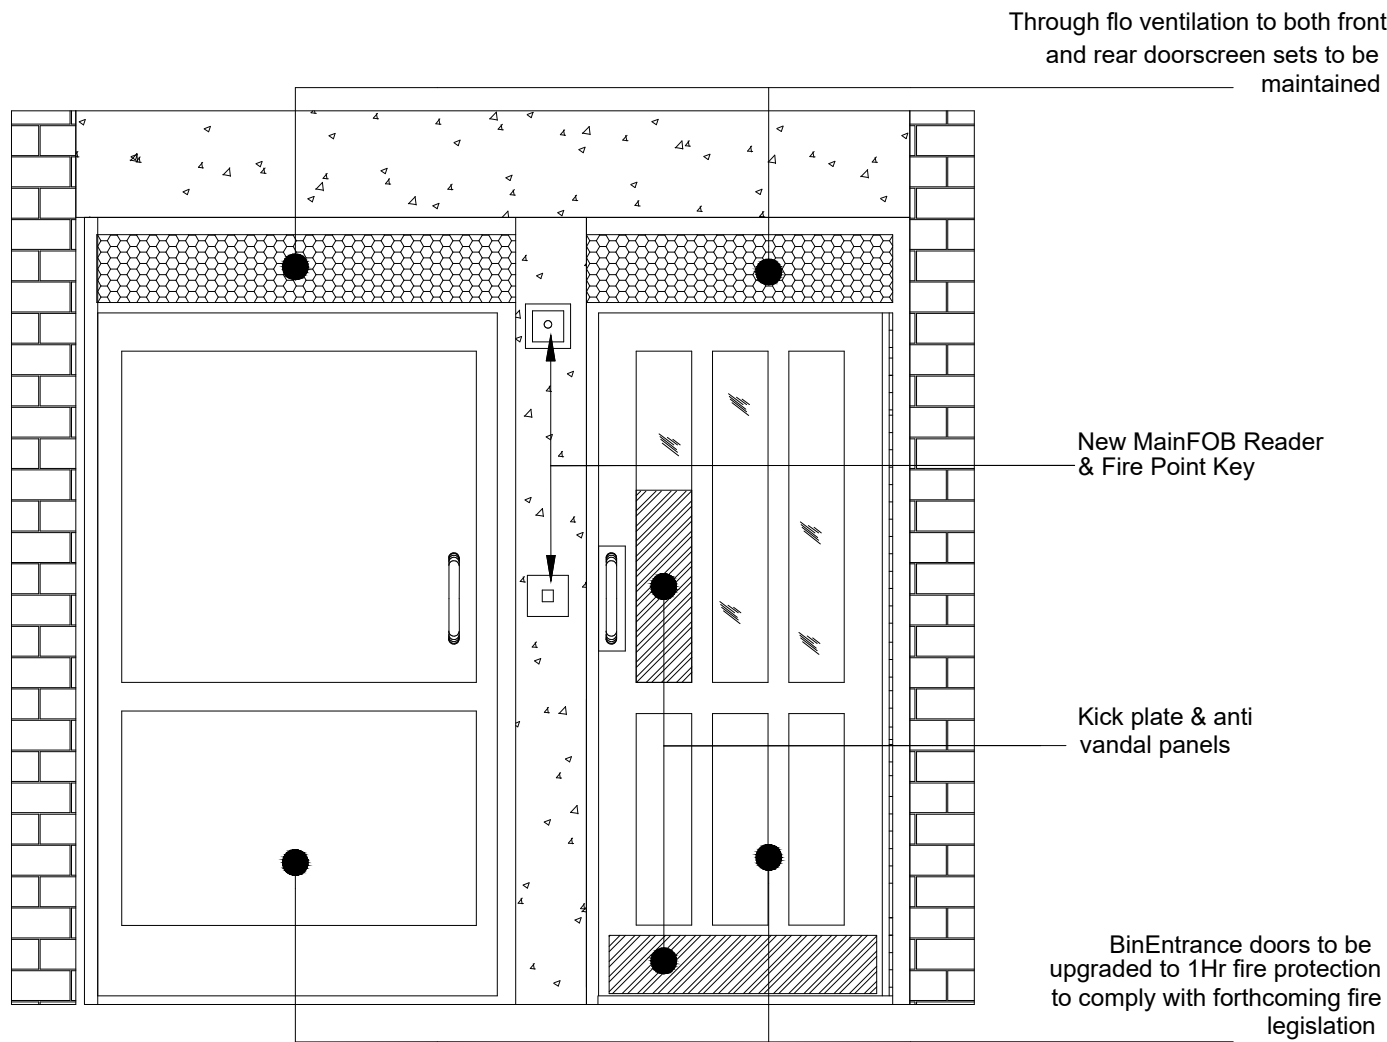


### Concierge Entrance

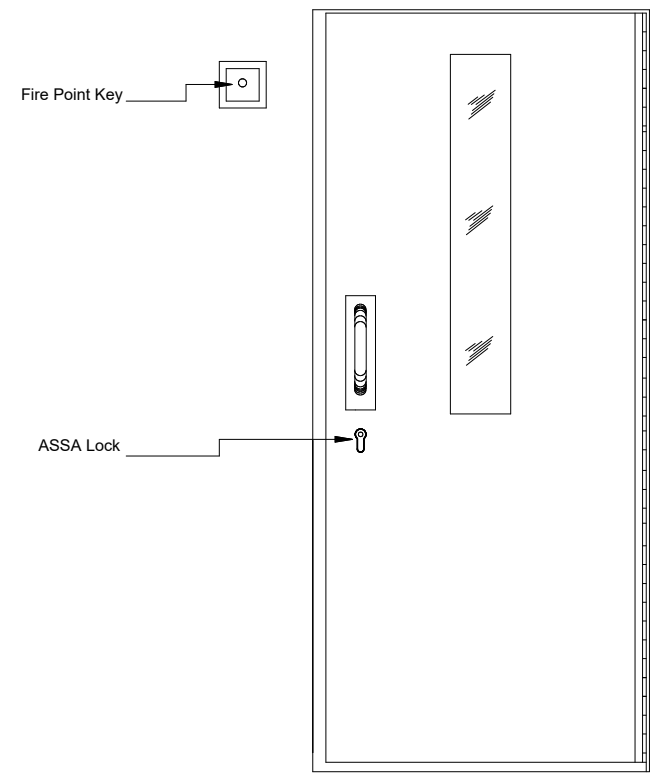


### Main Entry Doors Cheviot, Corbridge, Whittingham

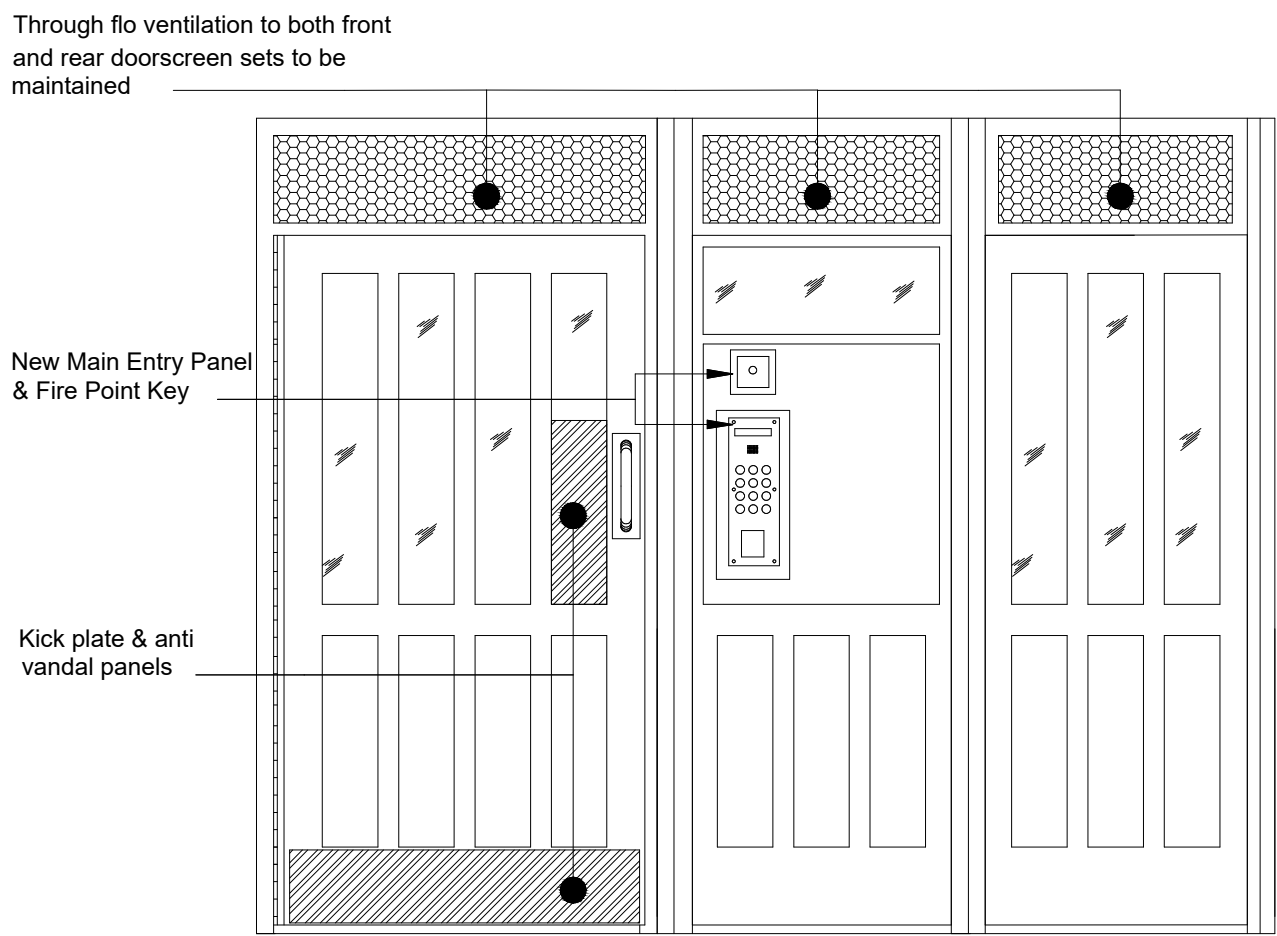


### Main Entry Doors Alnwick, Bamburgh, Bellingham

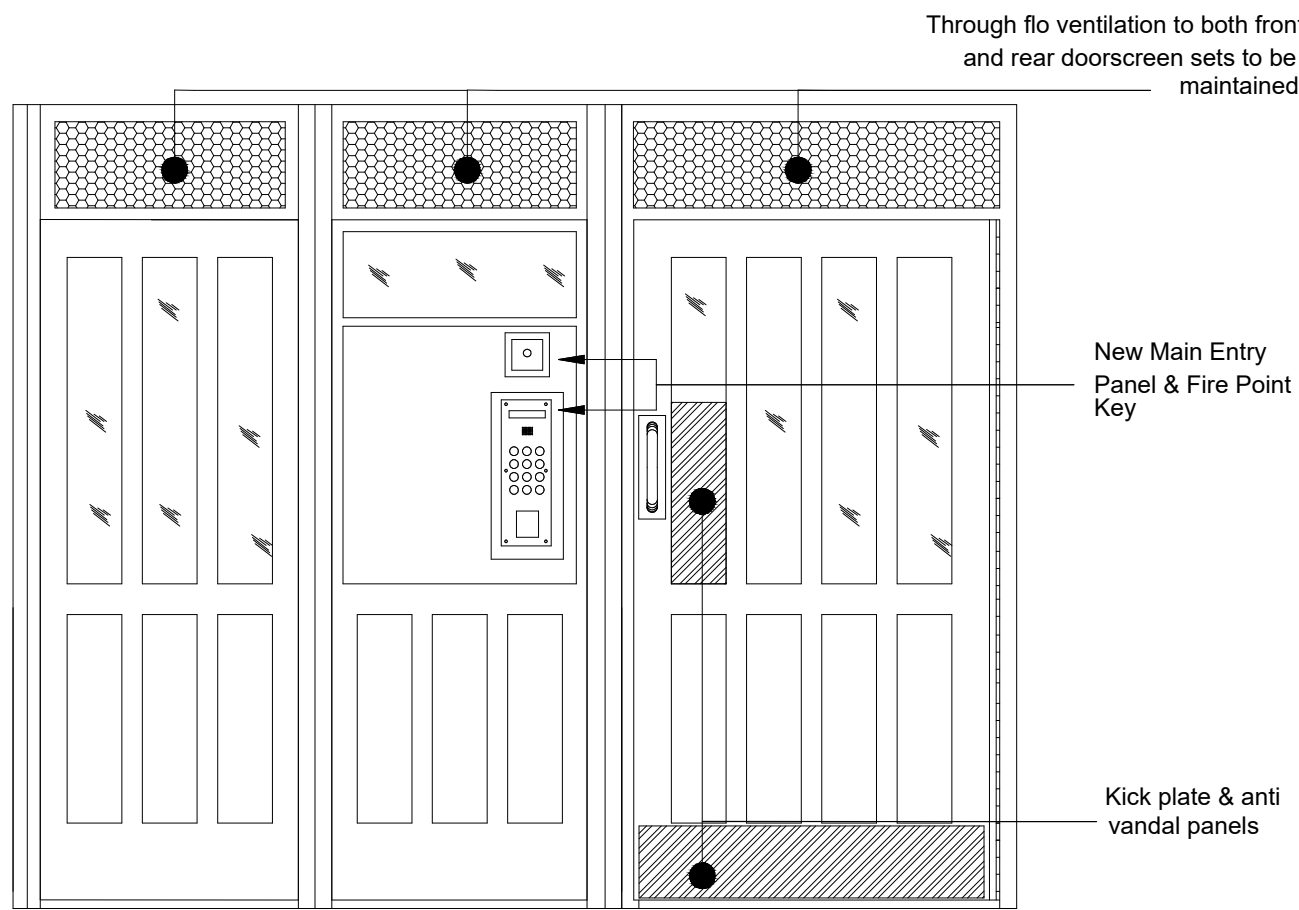


### Kenneth Robbins Concierge Entrance

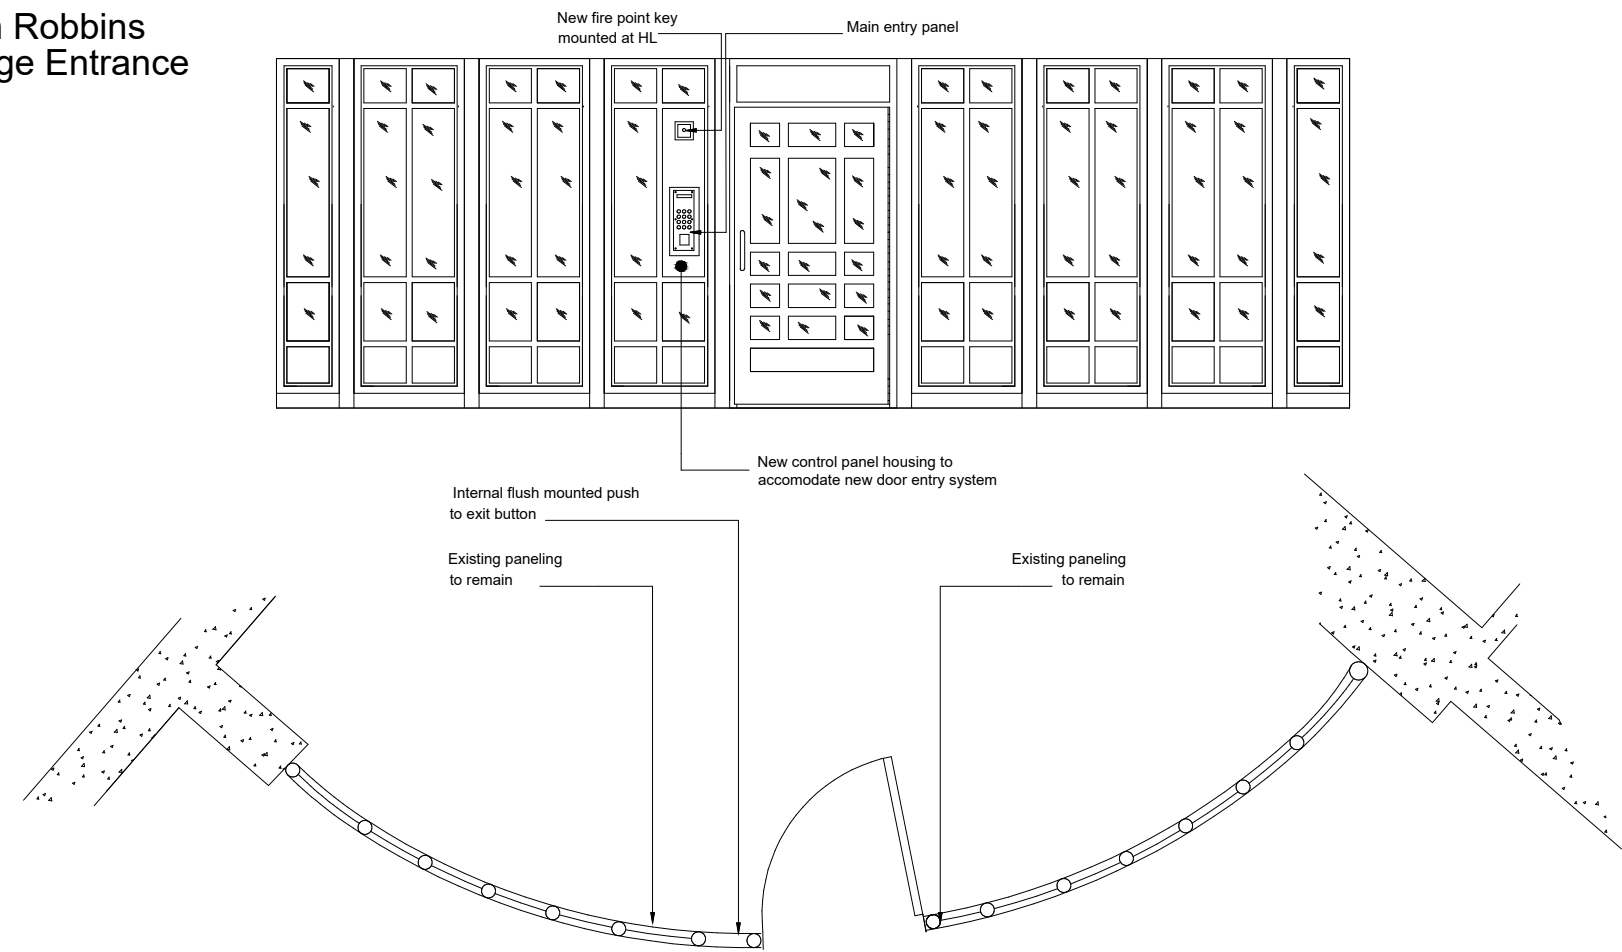


### Kenneth Robbins Exit Only Door - 1

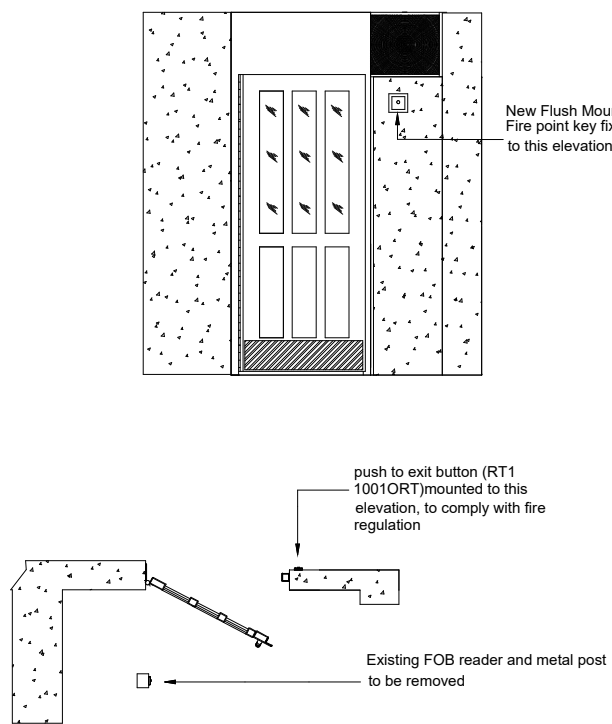

### Kenneth Robbins Exit Only Door - 2

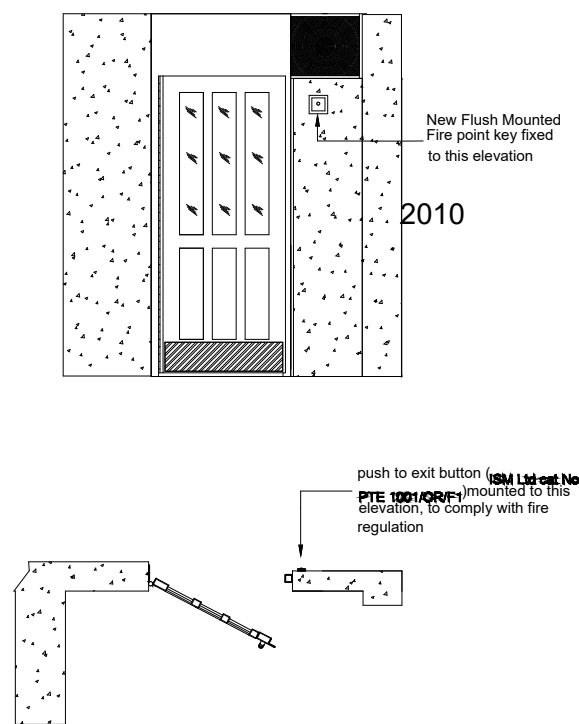

### Kenneth Robbins Concierge Office Entrance

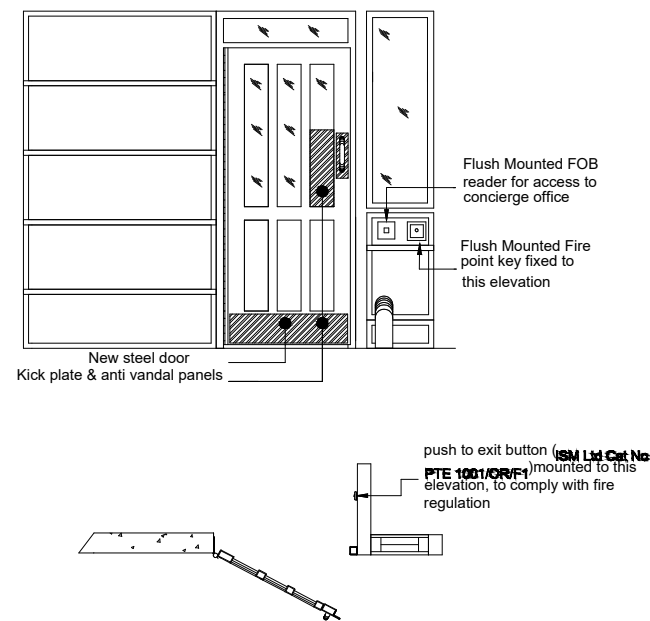

| CLIENT NAME                                                     |        |        |       | PROJECT                |      |          |          |
|-----------------------------------------------------------------|--------|--------|-------|------------------------|------|----------|----------|
| Haringey London Borough Council                                 |        |        |       | Kenneth Robbins House  |      |          |          |
| PROJECT ADDRESS                                                 |        |        |       | TITLE                  |      |          |          |
| Kenneth Robbins House<br>Northumberland Park<br>London, N17 0QA |        |        |       | Proposed Door Schedule |      |          |          |
| SUITABILITY CODE                                                |        |        |       | DATE                   |      |          |          |
| Planning                                                        |        |        |       | 11/2022                |      |          |          |
| SCALE                                                           |        | DRAWN  |       | CHECKED                |      | APPROVED |          |
| NOT TO SCALE                                                    |        | BE     |       | SC                     |      | SC       |          |
| PROJ/NO                                                         | AUTHOR | VOLUME | LEVEL | DOCTYP                 | ROLE | DRW/NO   | REV/STAT |
| 34261                                                           | BGR    | A1     | -     | DWG                    | A    | 1012     | P 01     |

