



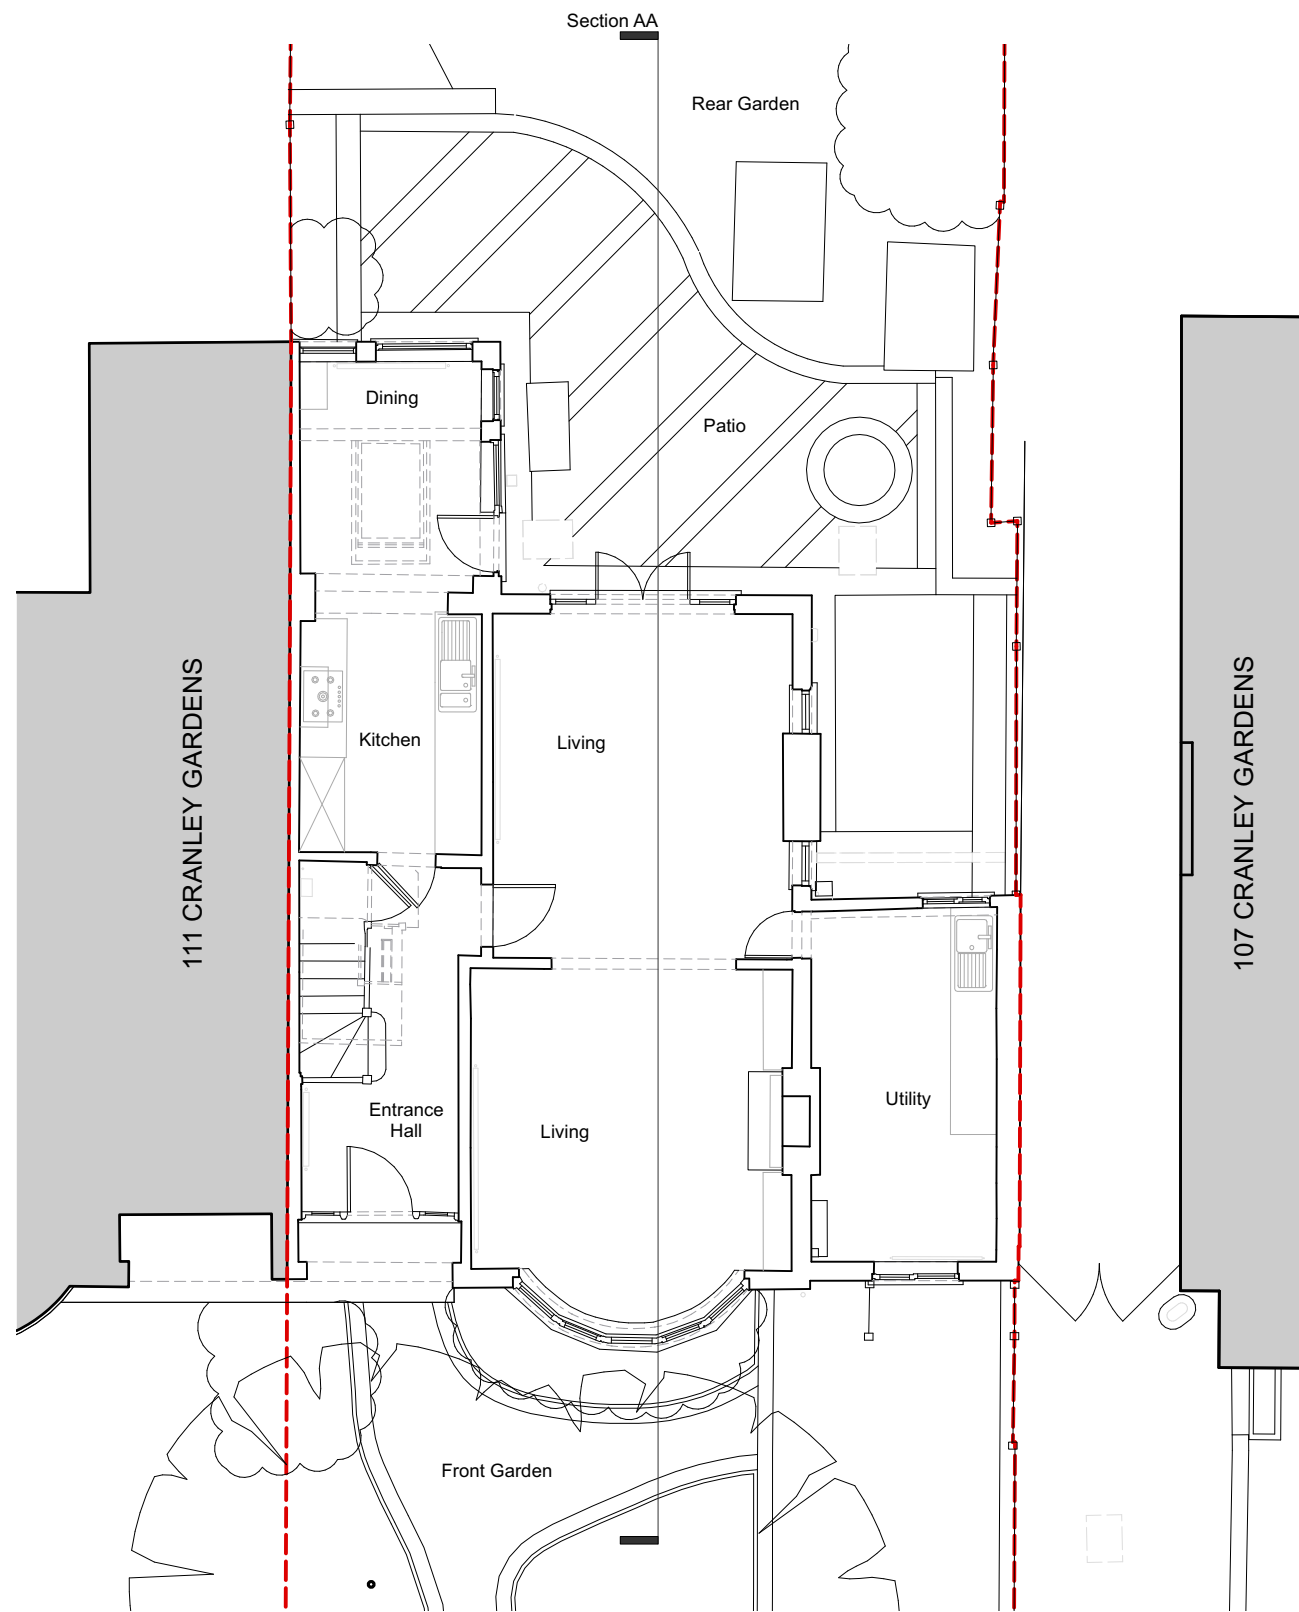


EXISTING - GROUND FLOOR PLAN

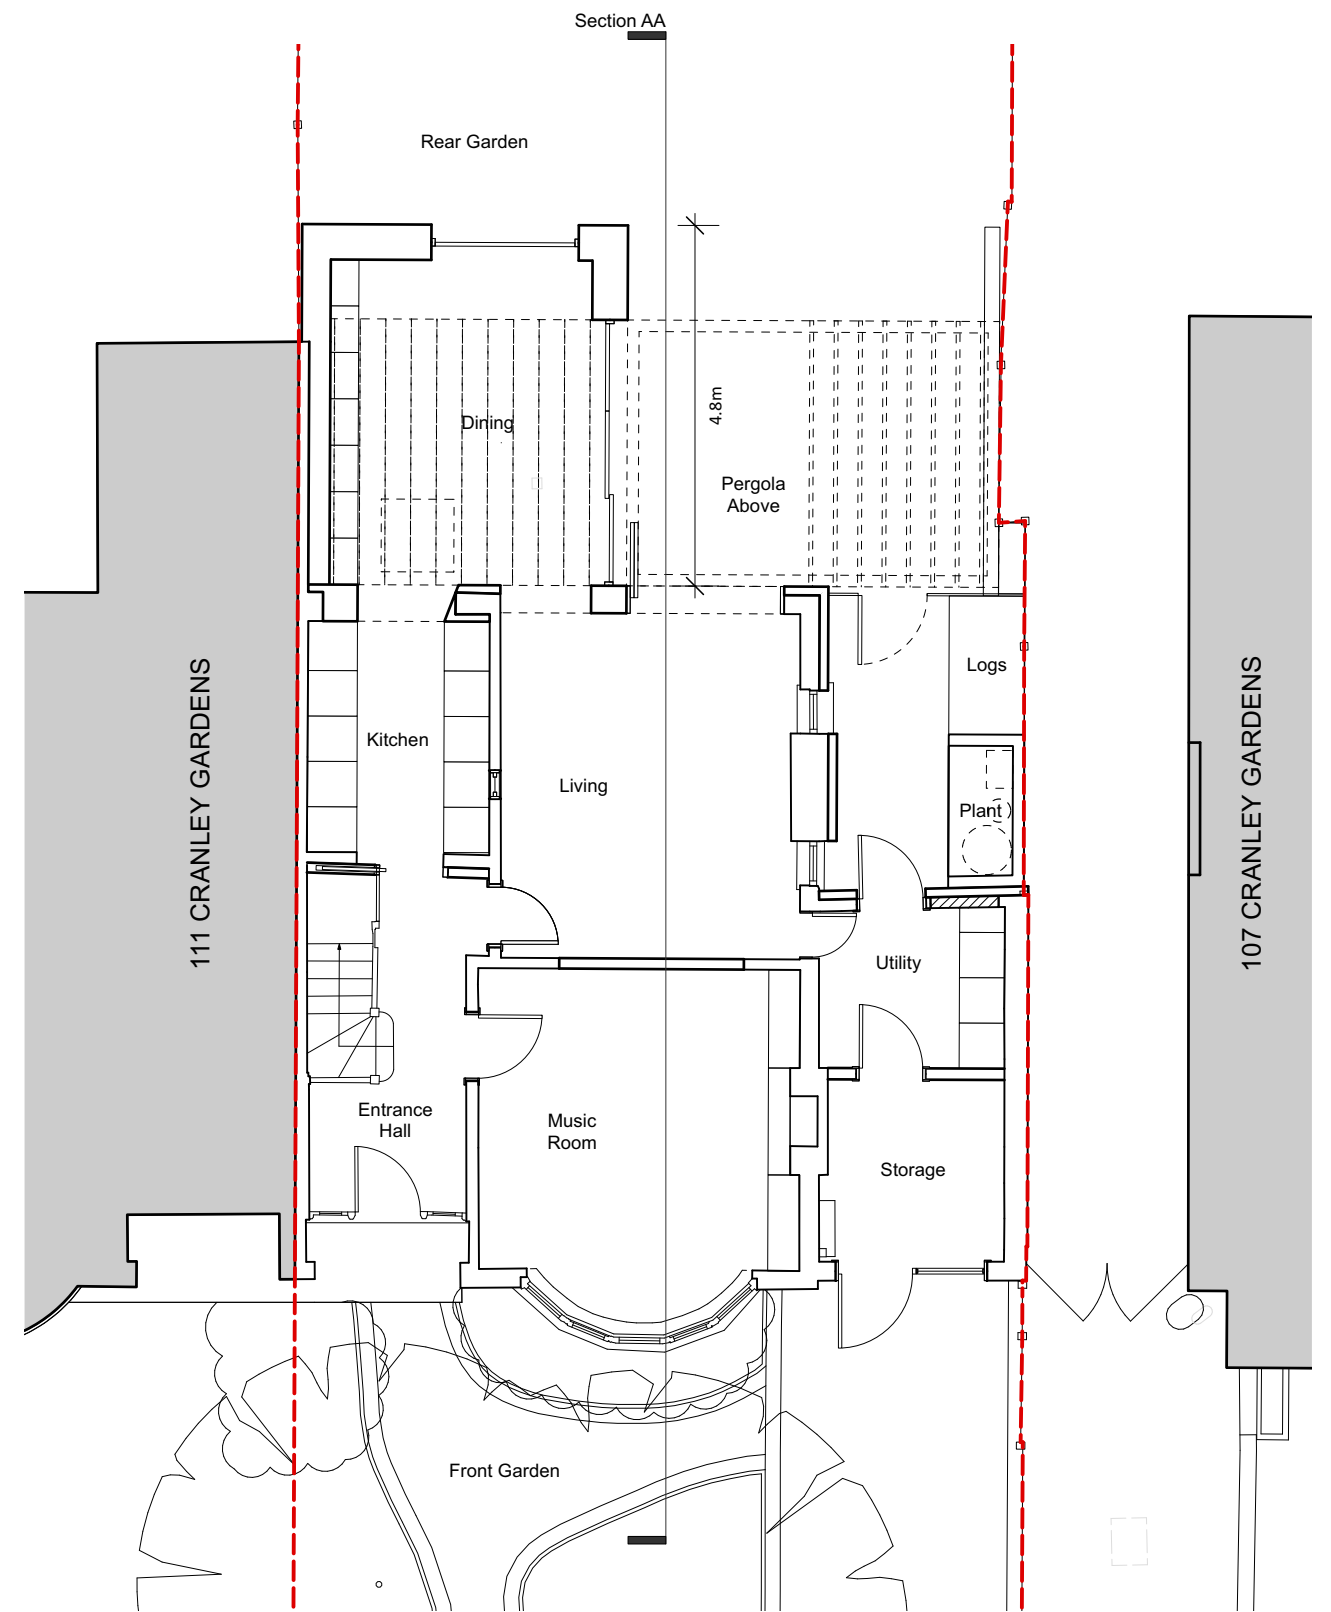

PROPOSED - GROUND FLOOR PLAN

revisions
P1

--- Boundary Line

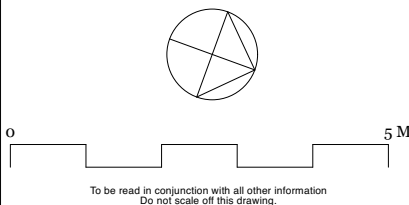

Mulroy

020 4530 9400
www.mulroyarchitects.com

project 109 Cranley Gardens, London N10 3AD
for Debbie and Edwin Burden
title Ground Floor Plan - Existing & Proposed

status RIBA Stage 3

scale 1:100	size A3	drawing number 22048-3-010	P1
----------------	------------	-------------------------------	----