

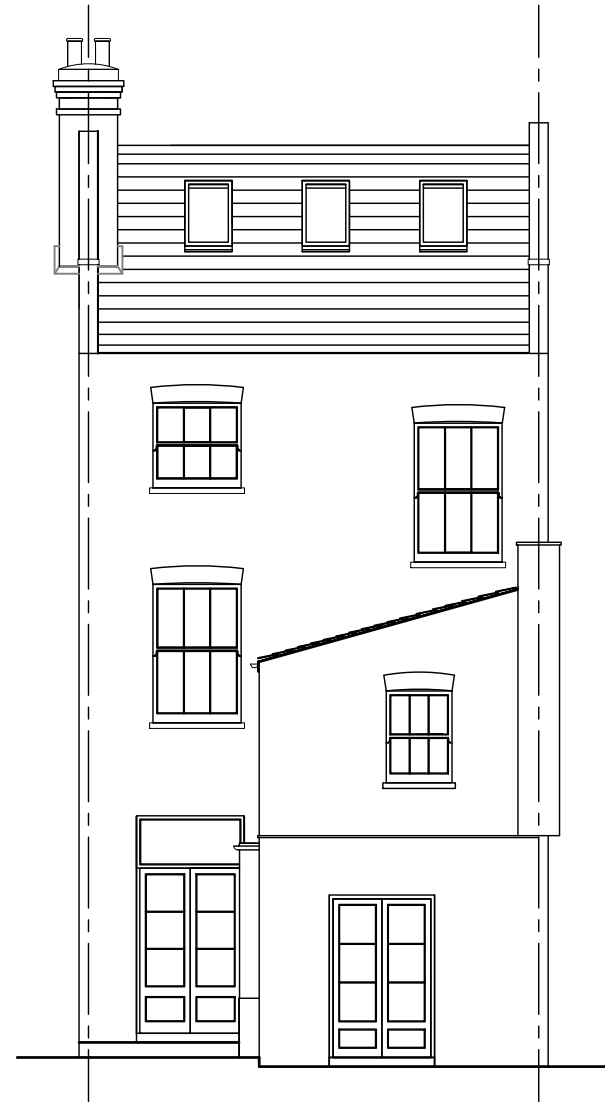


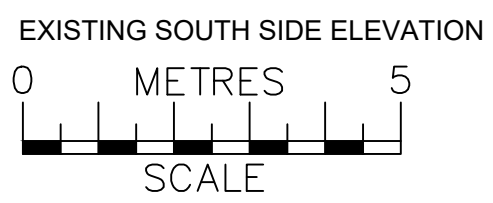

**Notes:**  
The General contractor is responsible for the verification of all dimensions on site and shall inform the contract administrator of any discrepancies.

Do not scale from this drawing. Use figure dimension only.

Existing foundations, lintels and wall to be exposed if required by Building Control for assessment and upgrading if found inadequate.

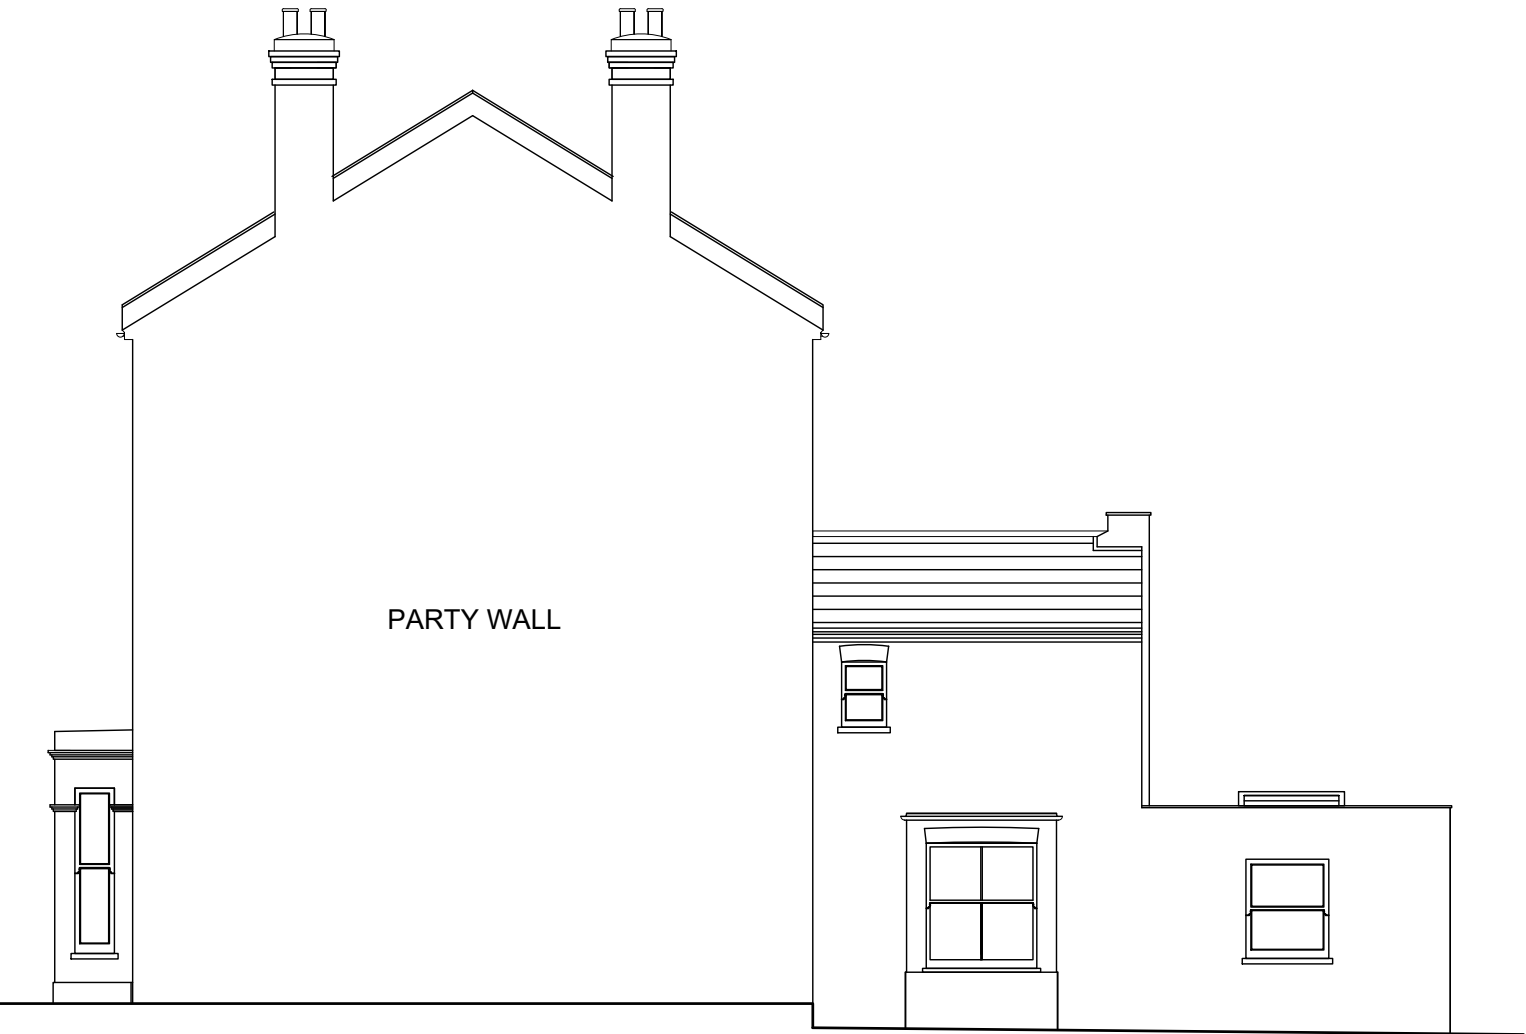

# SIMPLY EXTEND

| Date                                                                                  | Description               | Rev                |
|---------------------------------------------------------------------------------------|---------------------------|--------------------|
|                                                                                       |                           |                    |
| <b>Drawing 2</b>                                                                      |                           |                    |
| <b>Project</b><br>26 Langdon Park Road, London N6 5QG<br>Single Storey Rear Extension |                           |                    |
| <b>Client</b><br>Ben Wilkinson                                                        |                           |                    |
| <b>Title</b> Existing Side & Rear Elevations                                          |                           | <b>Revision</b>    |
| <b>Date</b><br>22-03-23                                                               | <b>Scale</b><br>1-100 @A3 | <b>Drawn</b><br>SH |
| <b>Job No.</b>                                                                        | <b>Dwg No.002</b>         | <b>Checked by</b>  |