


Notes:
The General contractor is responsible for the verification of all dimensions on site and shall inform the contract administrator of any discrepancies.

Do not scale from this drawing. Use figure dimension only.

Existing foundations, lintels and wall to be exposed if required by Building Control for assessment and upgrading if found inadequate.

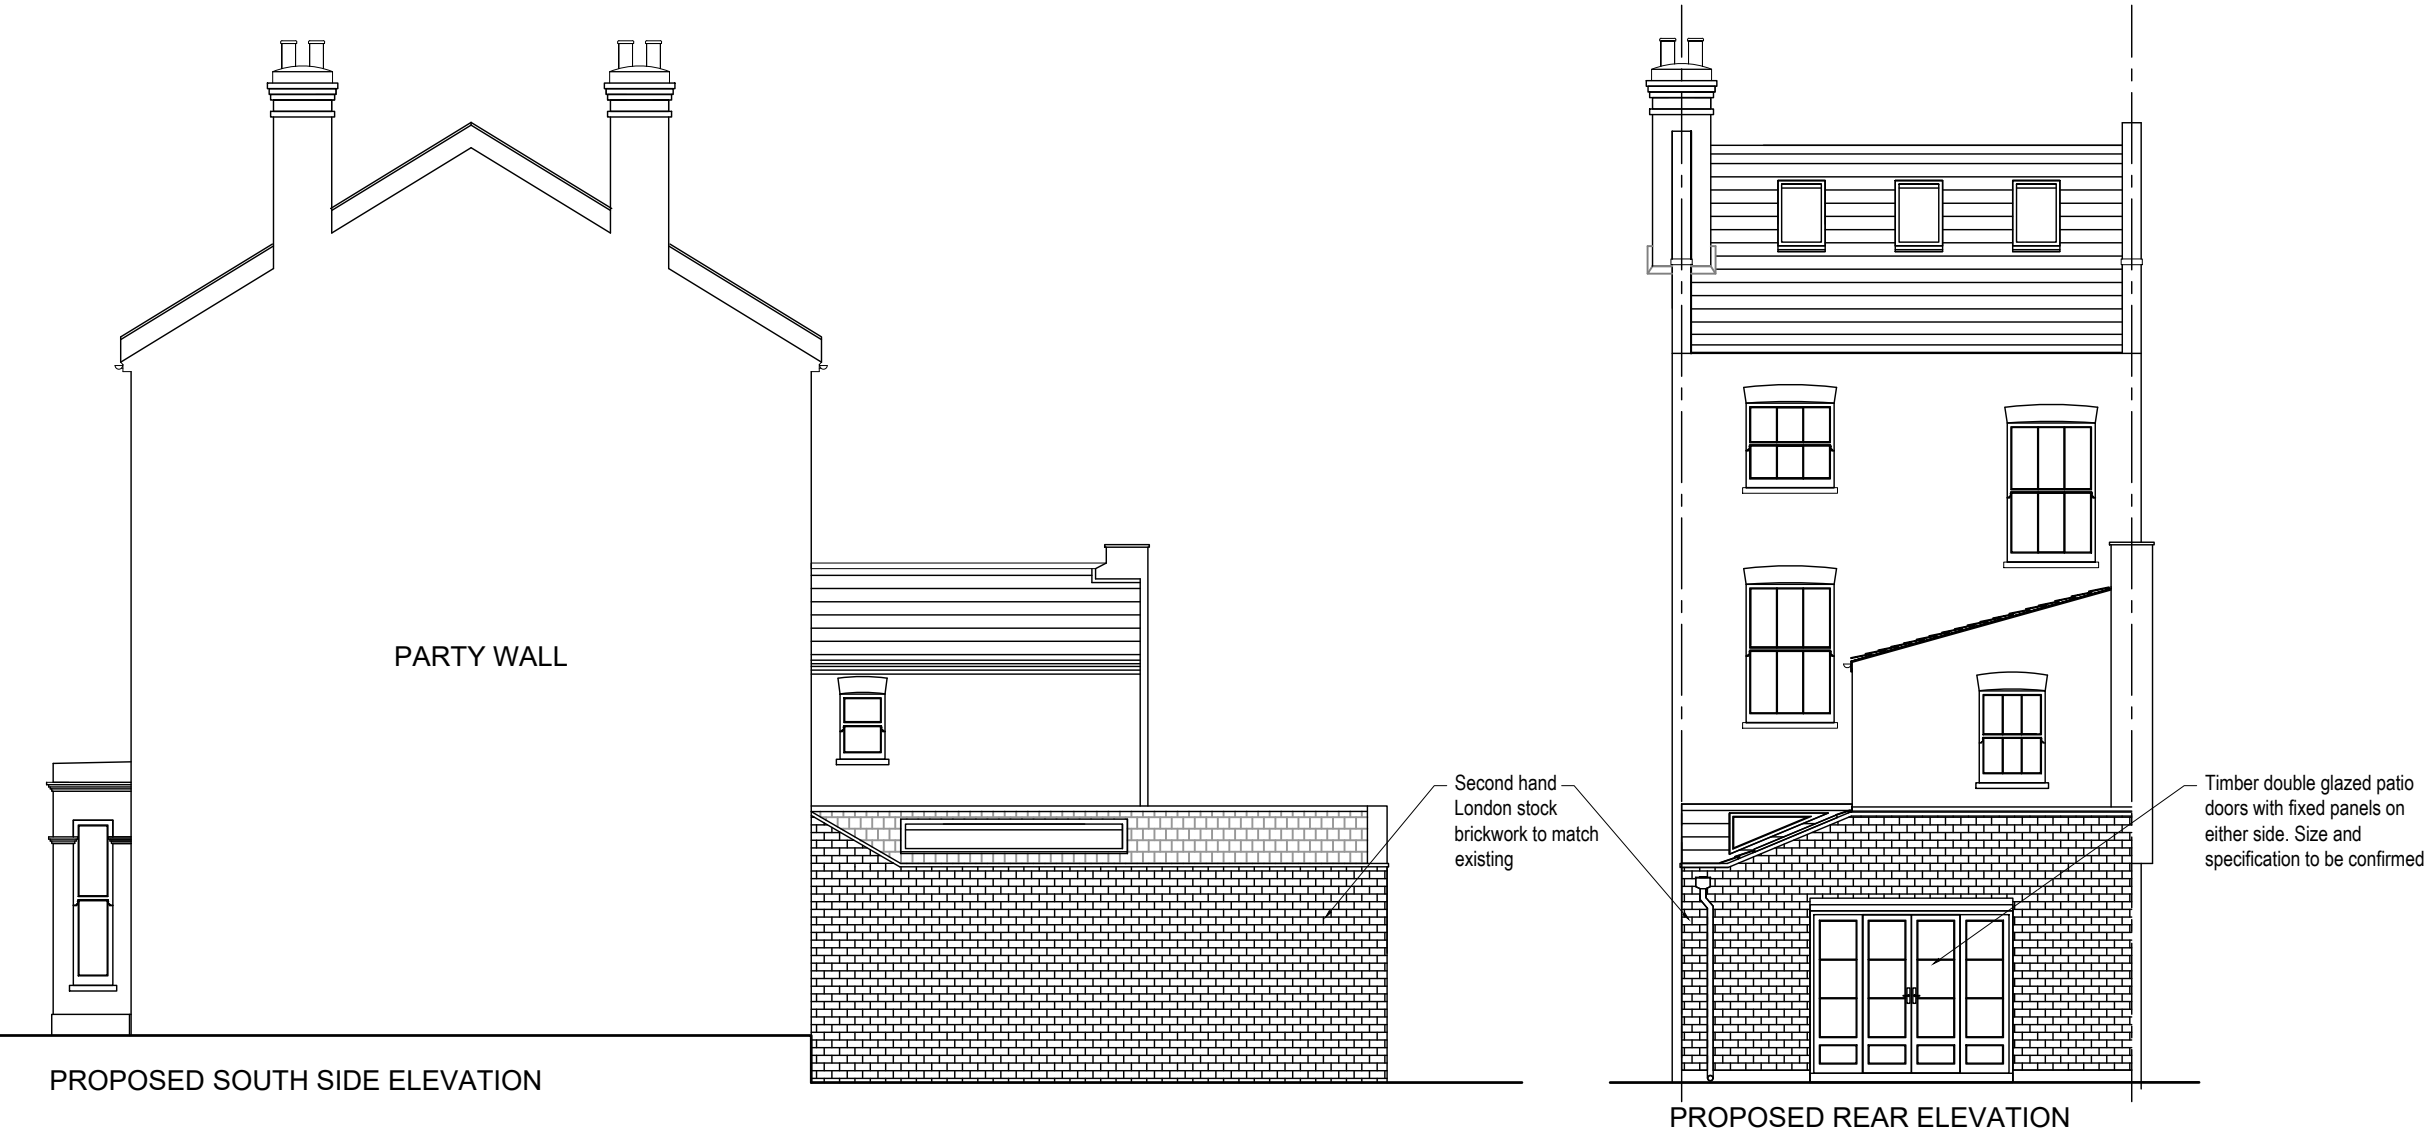

Date	Description	Rev
Drawing 3		
Project 26 Langdon Park Road, London N6 5QG Single Storey Rear Extension		
Client Ben Wilkinson		
Title Proposed Side & Rear Elevations		Revision
Date 22-03-23	Scale 1-100 @A3	Drawn SH
Job No.	Dwg No.003	Checked by