



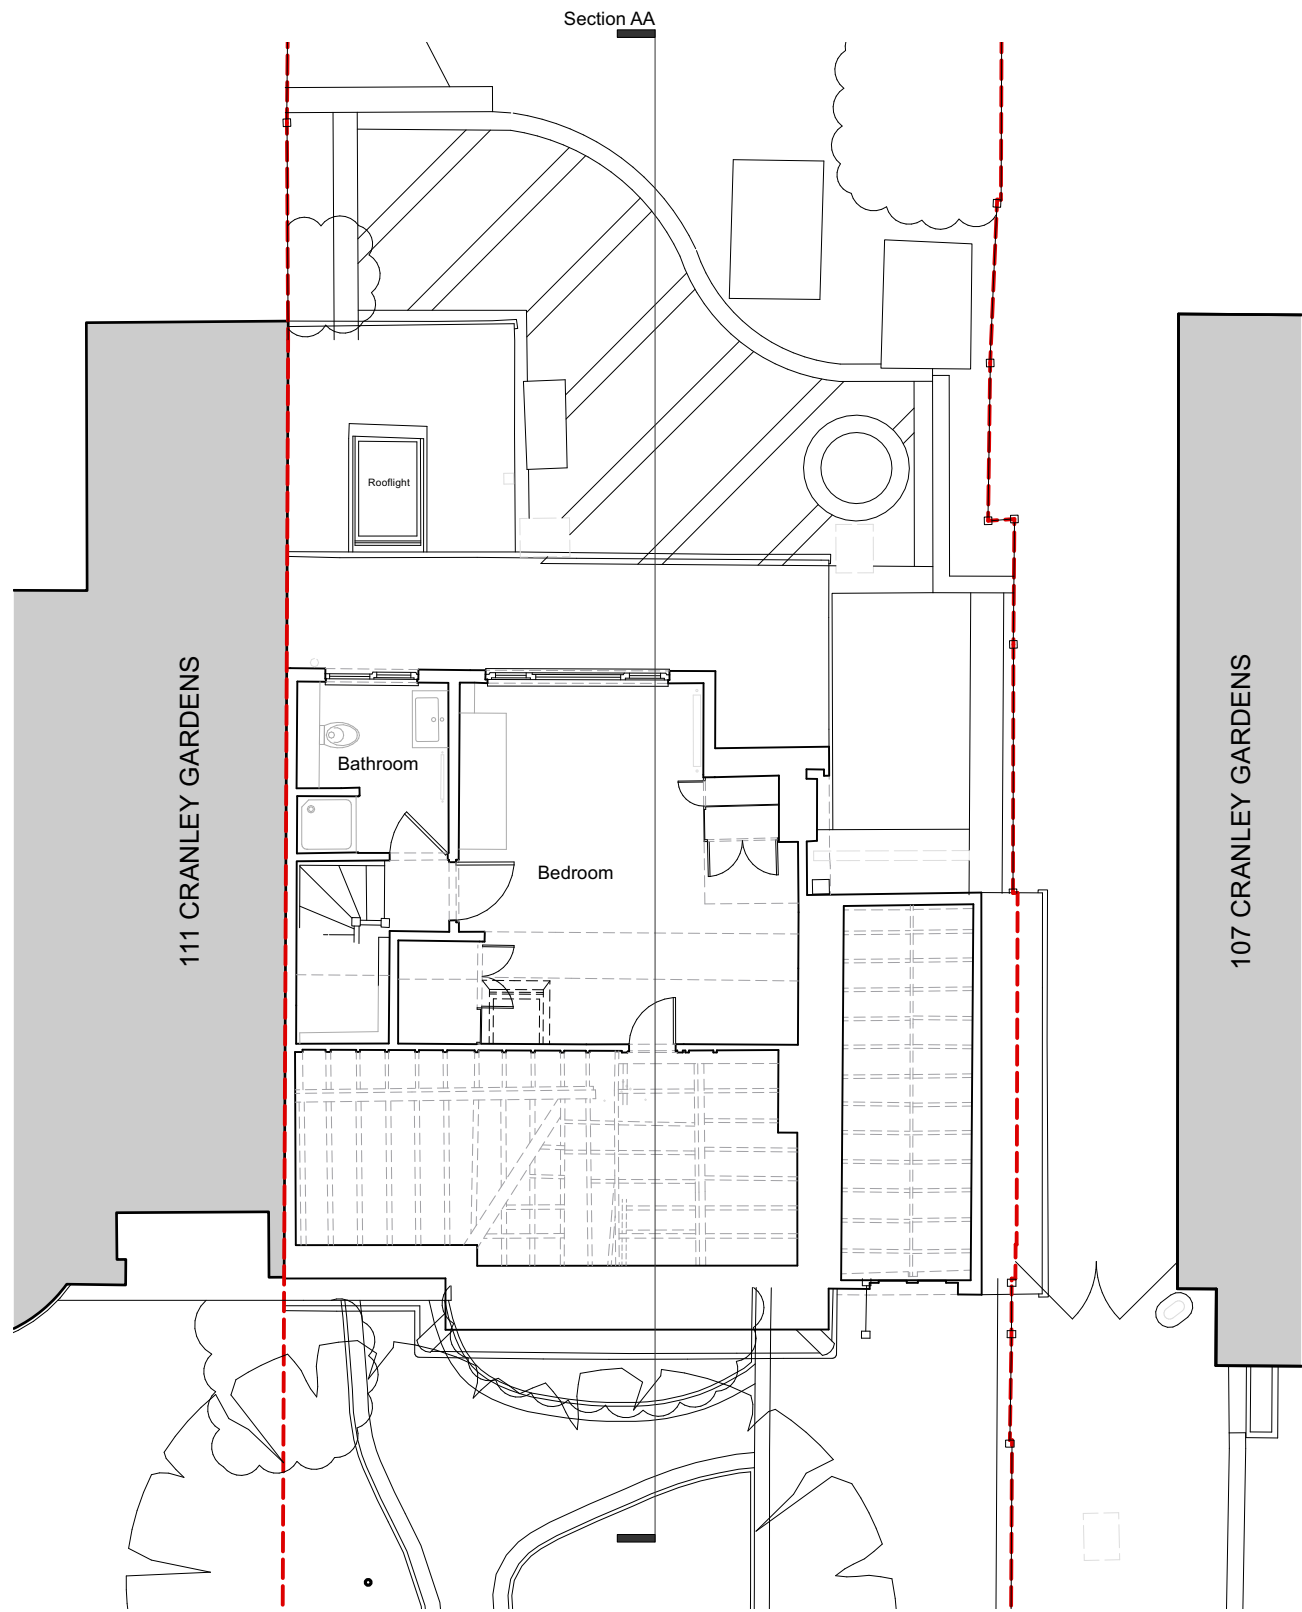


EXISTING - SECOND FLOOR PLAN

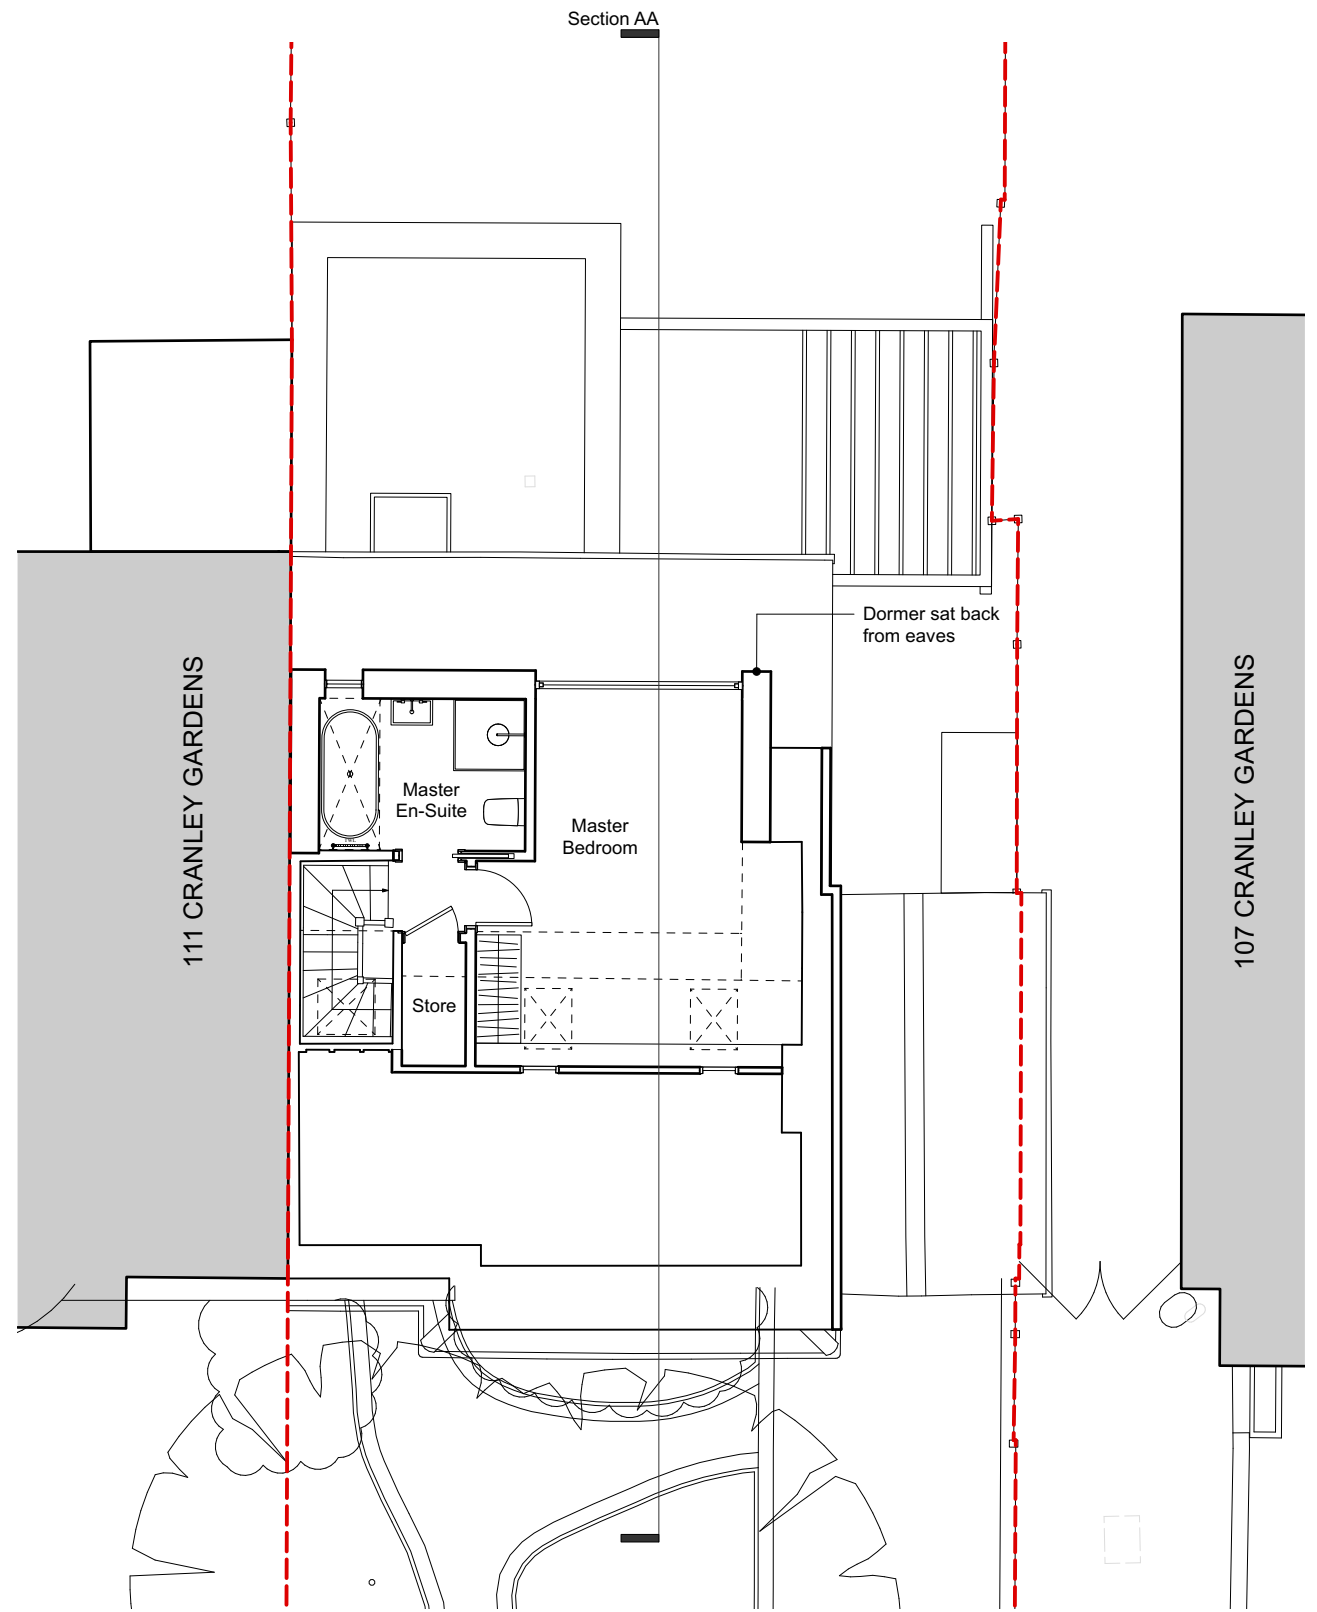

PROPOSED - SECOND FLOOR PLAN

revisions
P1

----- Boundary Line

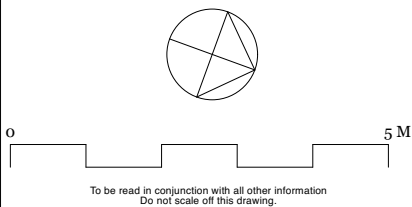

Mulroy

020 4530 9400
www.mulroyarchitects.com

project 109 Cranley Gardens, London N10 3AD
for Debbie and Edwin Burden
title Second Floor Plan - Existing & Proposed

status RIBA Stage 3

scale
1:100

size
A3

drawing number
22048-3-012

P1