



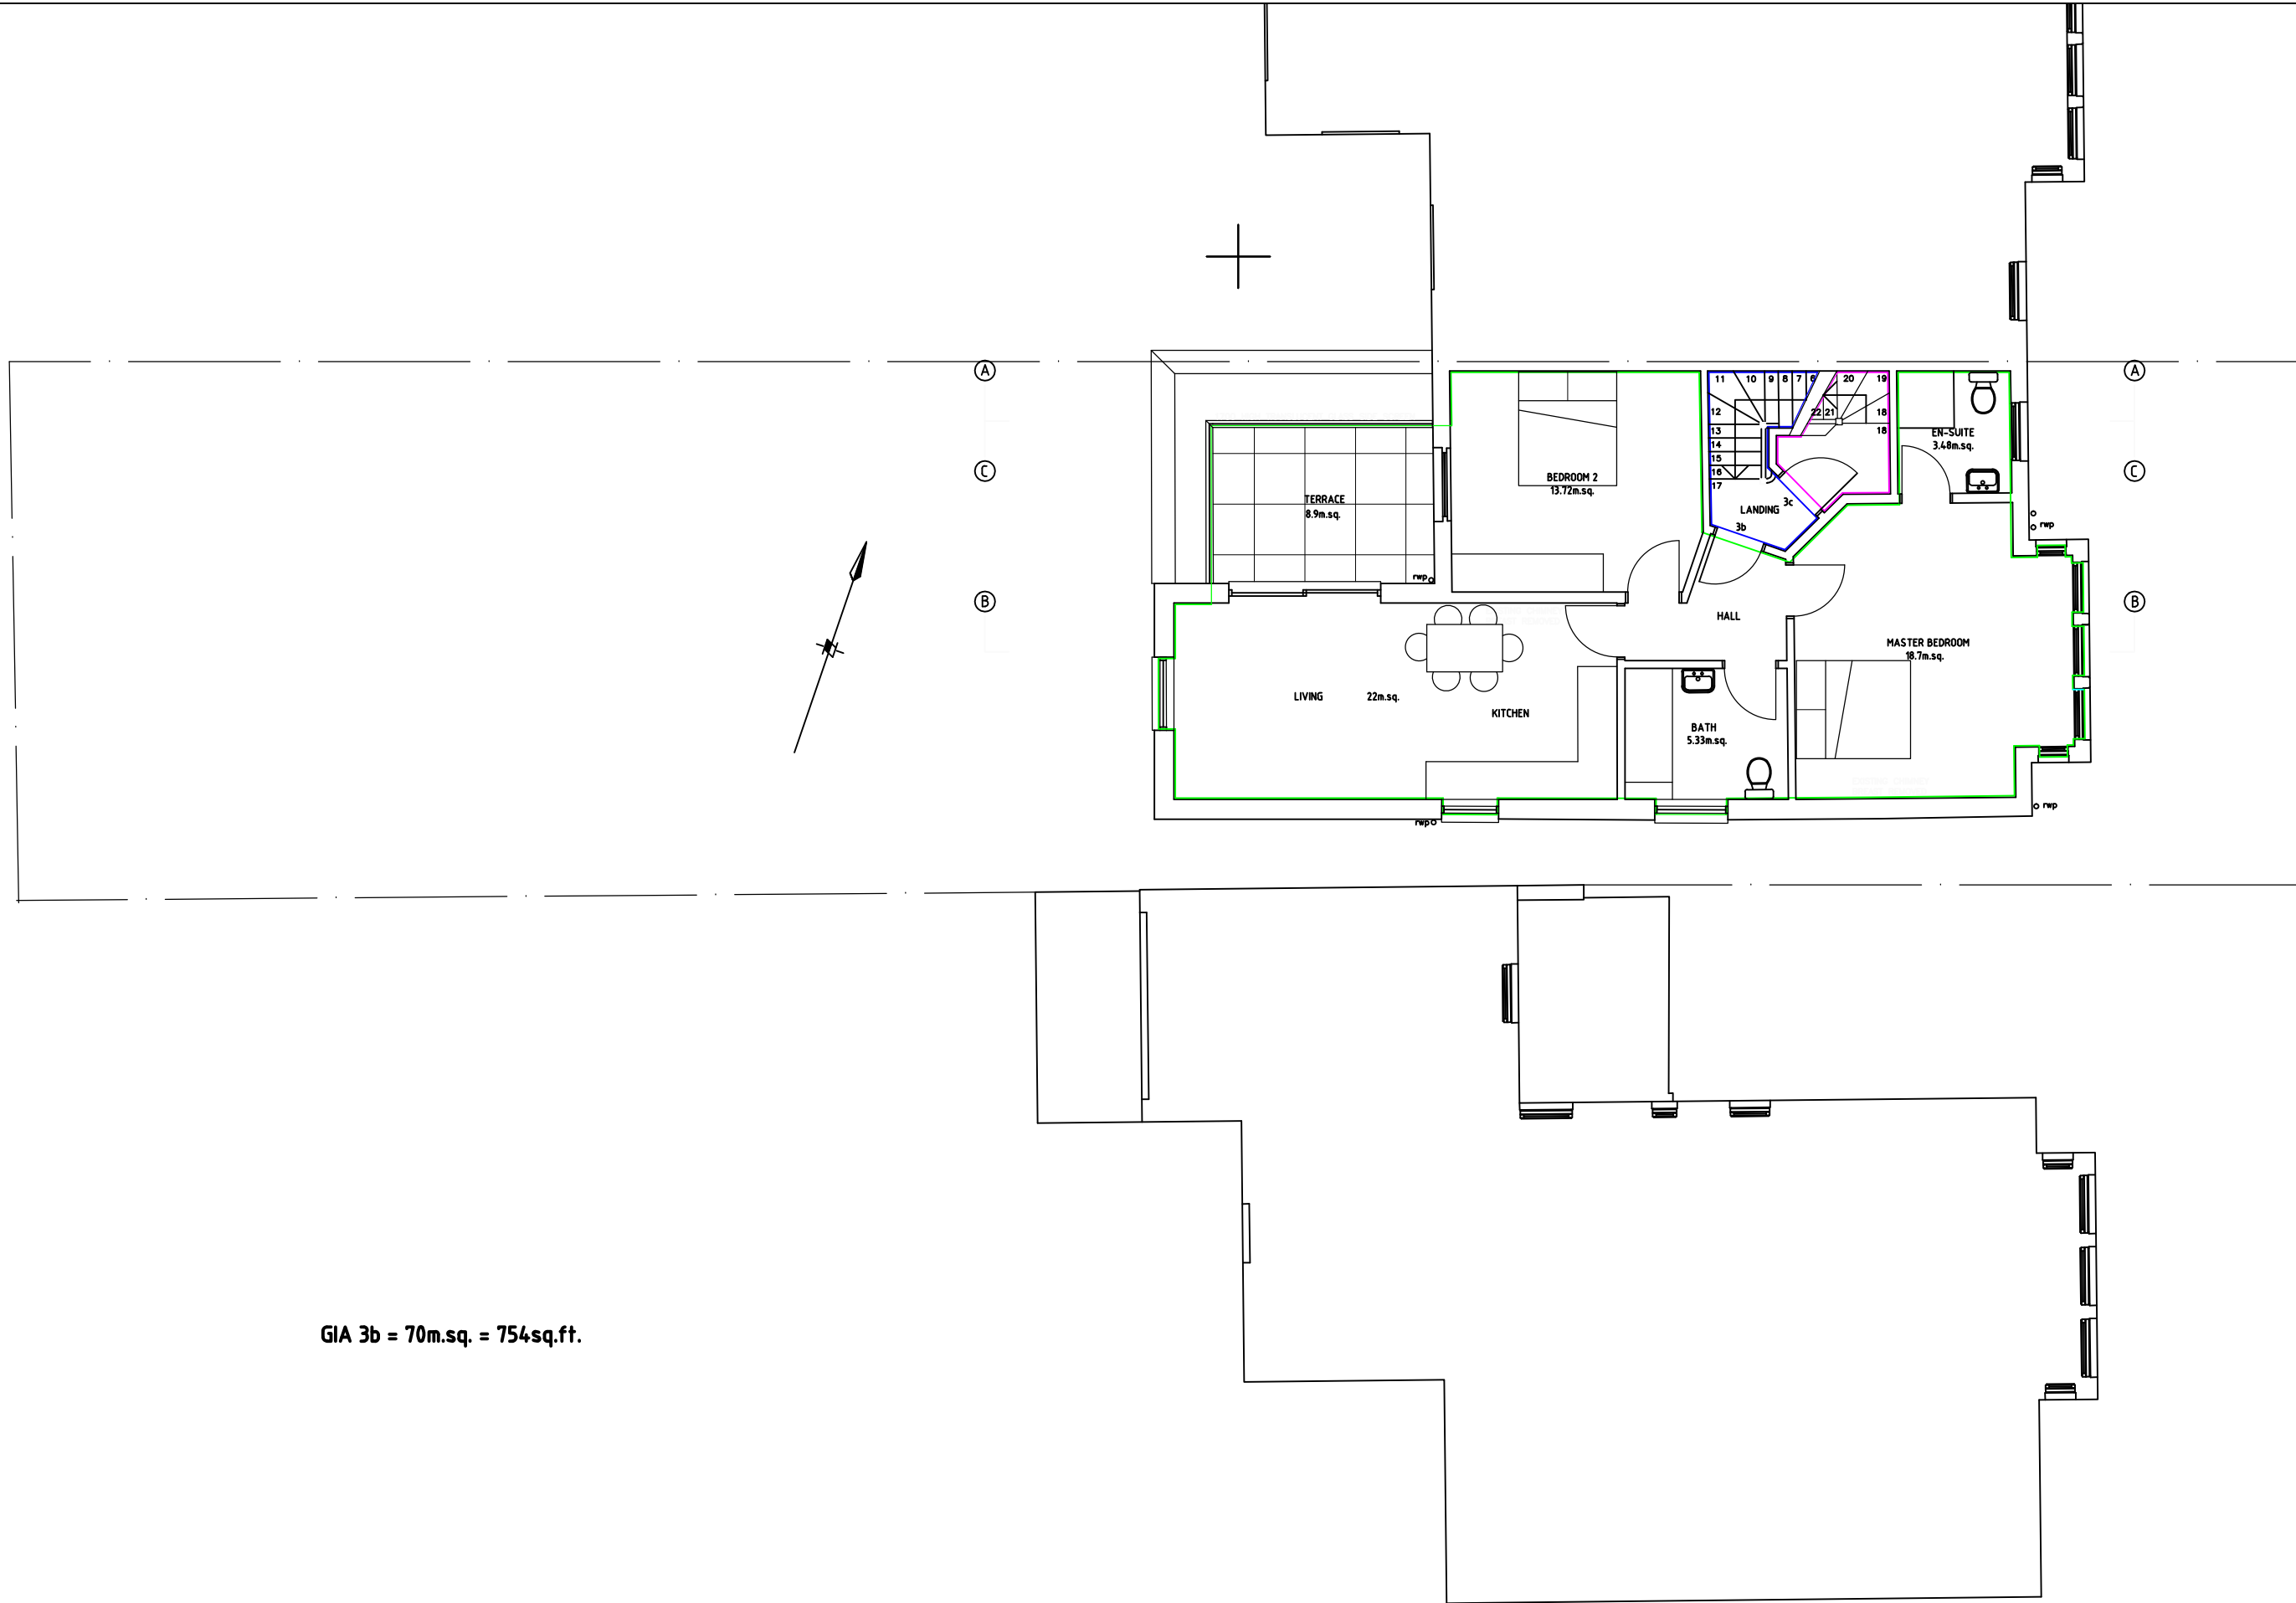

GIA 3b = 70m.sq. = 754sq.ft.

 

AMENDMENTS	
A	REVISIONS TO BE MADE TO THE DESIGN BY THE ARCHITECT & ENGINEER
B	REVISIONS TO BE MADE TO THE DESIGN BY THE ARCHITECT & ENGINEER
C	REVISIONS TO BE MADE TO THE DESIGN BY THE ARCHITECT & ENGINEER
D	REVISIONS TO BE MADE TO THE DESIGN BY THE ARCHITECT & ENGINEER
E	REVISIONS TO BE MADE TO THE DESIGN BY THE ARCHITECT & ENGINEER
F	REVISIONS TO BE MADE TO THE DESIGN BY THE ARCHITECT & ENGINEER
G	REVISIONS TO BE MADE TO THE DESIGN BY THE ARCHITECT & ENGINEER
H	REVISIONS TO BE MADE TO THE DESIGN BY THE ARCHITECT & ENGINEER
J	REVISIONS TO BE MADE TO THE DESIGN BY THE ARCHITECT & ENGINEER
K	REVISIONS TO BE MADE TO THE DESIGN BY THE ARCHITECT & ENGINEER
L	REVISIONS TO BE MADE TO THE DESIGN BY THE ARCHITECT & ENGINEER
M	REVISIONS TO BE MADE TO THE DESIGN BY THE ARCHITECT & ENGINEER
N	REVISIONS TO BE MADE TO THE DESIGN BY THE ARCHITECT & ENGINEER
P	REVISIONS TO BE MADE TO THE DESIGN BY THE ARCHITECT & ENGINEER
Q	REVISIONS TO BE MADE TO THE DESIGN BY THE ARCHITECT & ENGINEER
TGN ARCHITECTS LTD 	
21 COLDFALL AVENUE HUSKELL HILL LONDON W10 6HS T - 020 3974 1083 E - Nick.Tinson@TGNArch.co.uk	
CONTRACT: 3 CURZON ROAD, N10 3RB	
DRAWING: PROPOSED FIRST FLOOR PLAN	
SCALE: 1:100atA3	DATE: 09-22
DRAWN BY: NRLT	CHECKED:
DRAWING NO. 2203 P 3 B	