

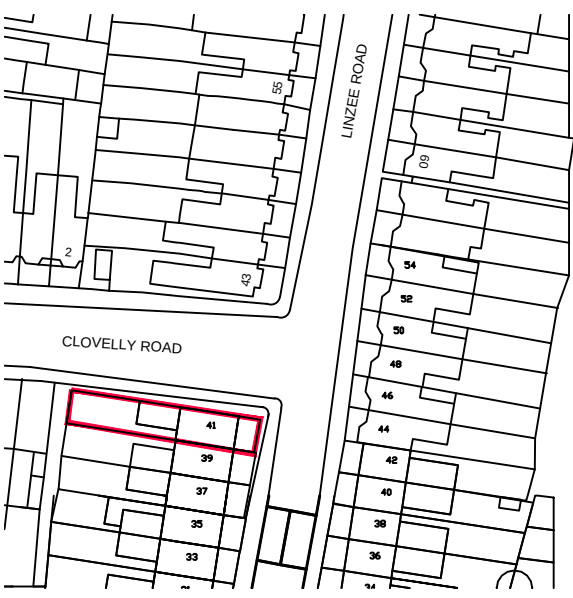
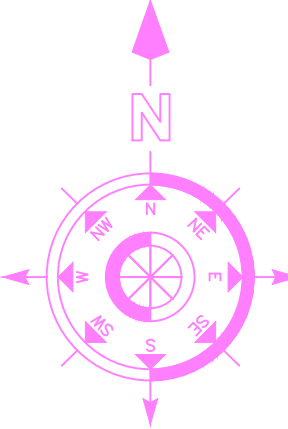



REVISION No.	REVISION NOTES	DATE
-	-	-

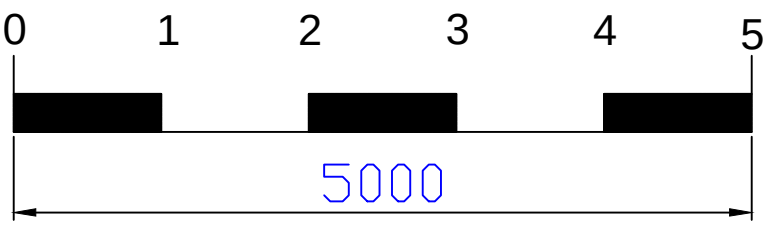


LOCATION PLAN
SCALE 1 : 1250

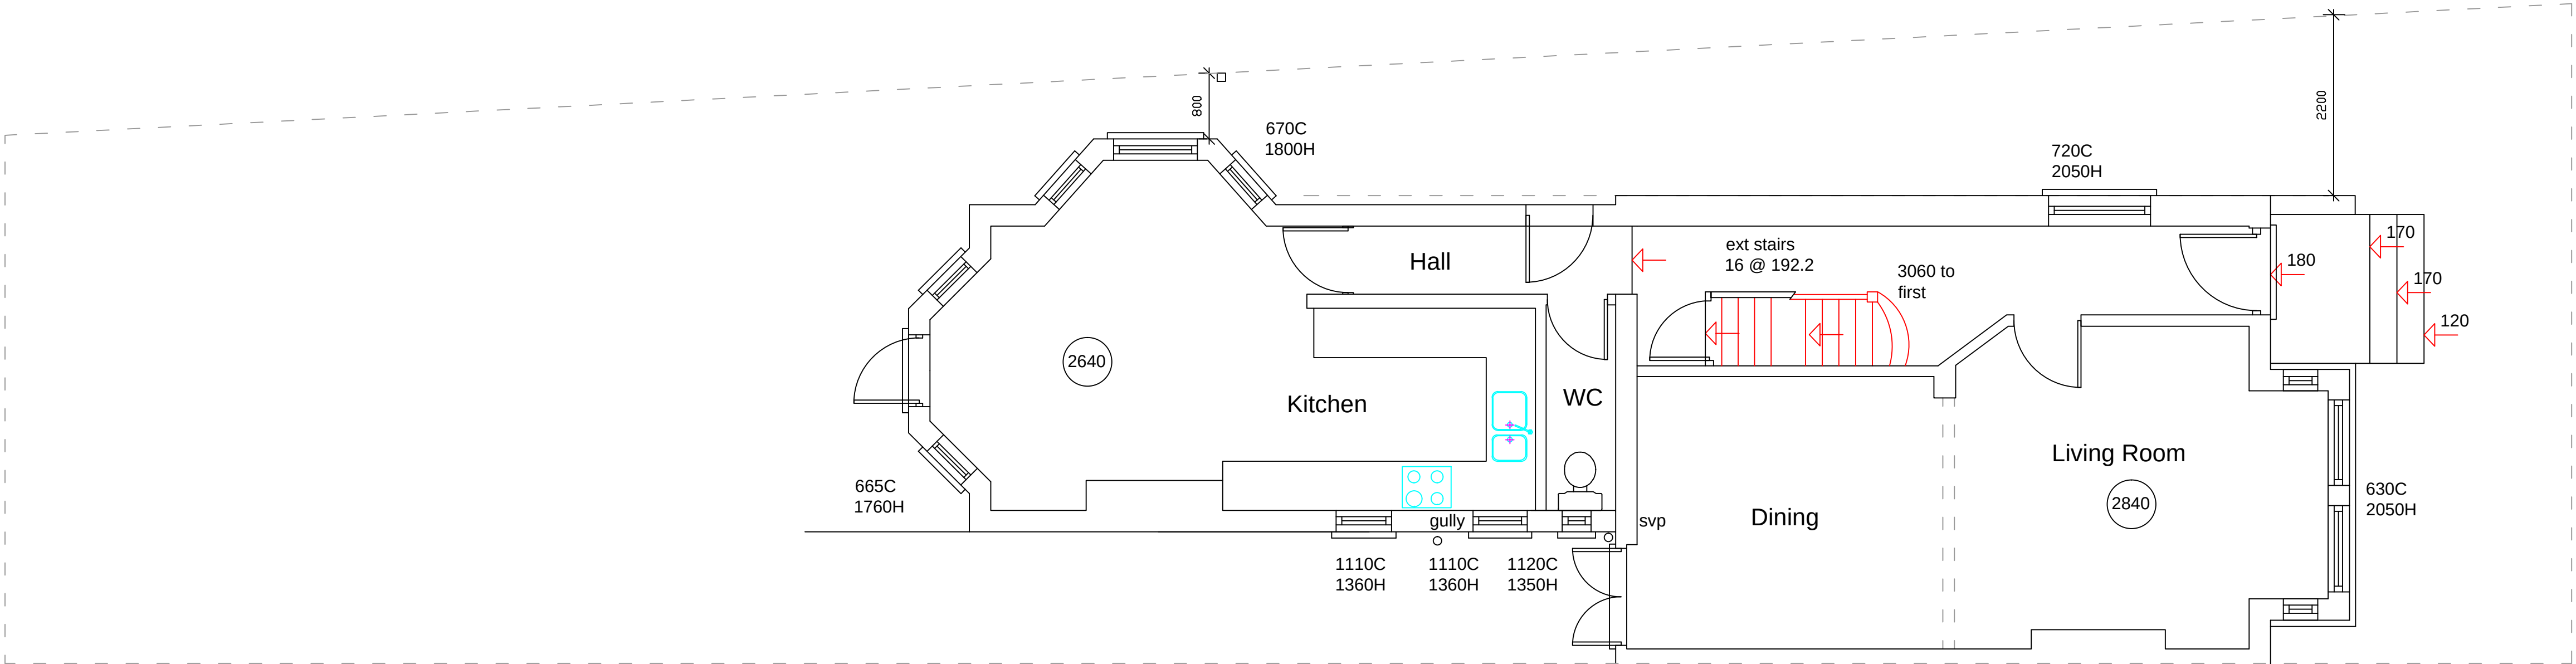


EXISTING GROUND FLOOR

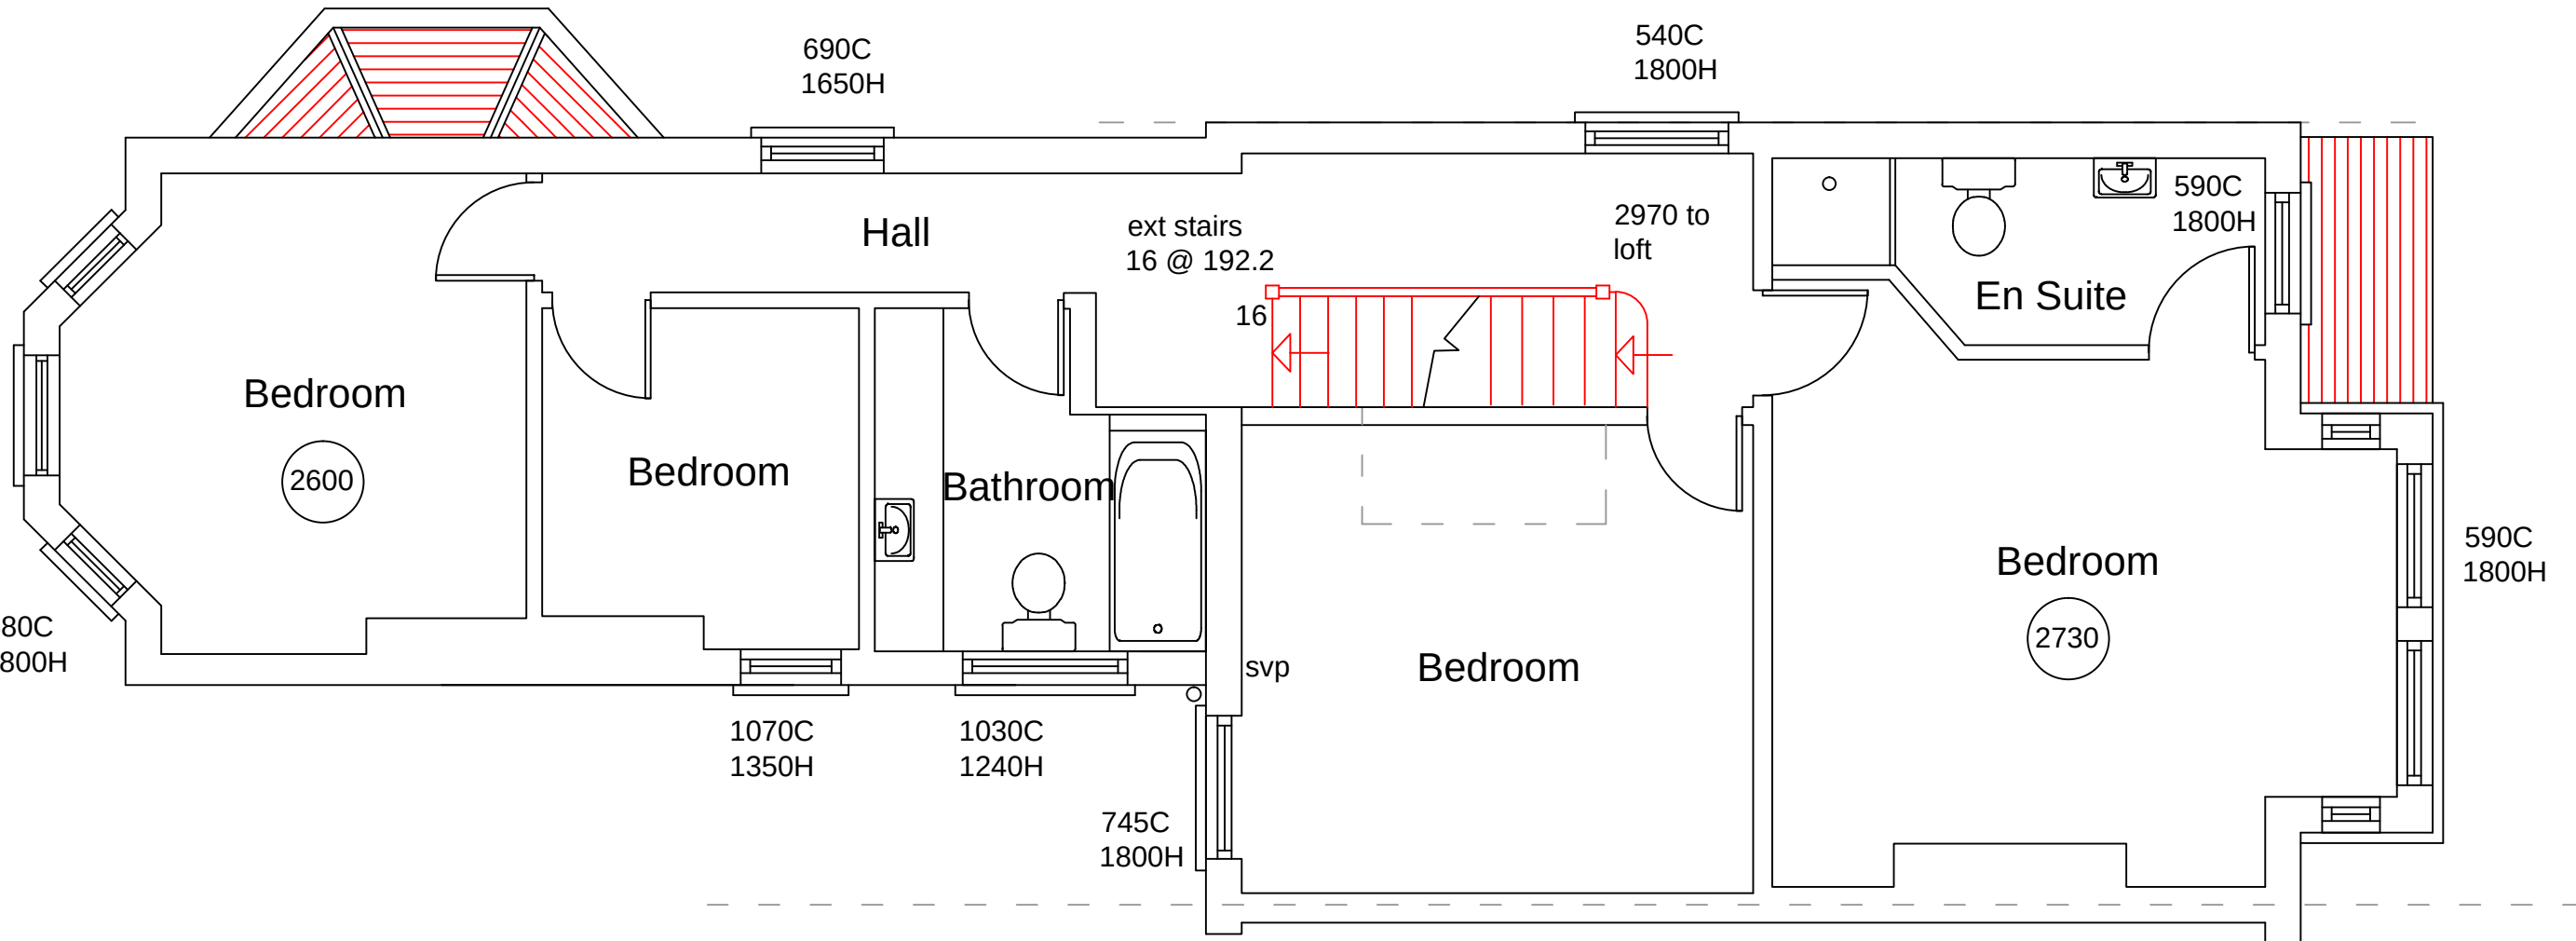

EXISTING FIRST FLOOR

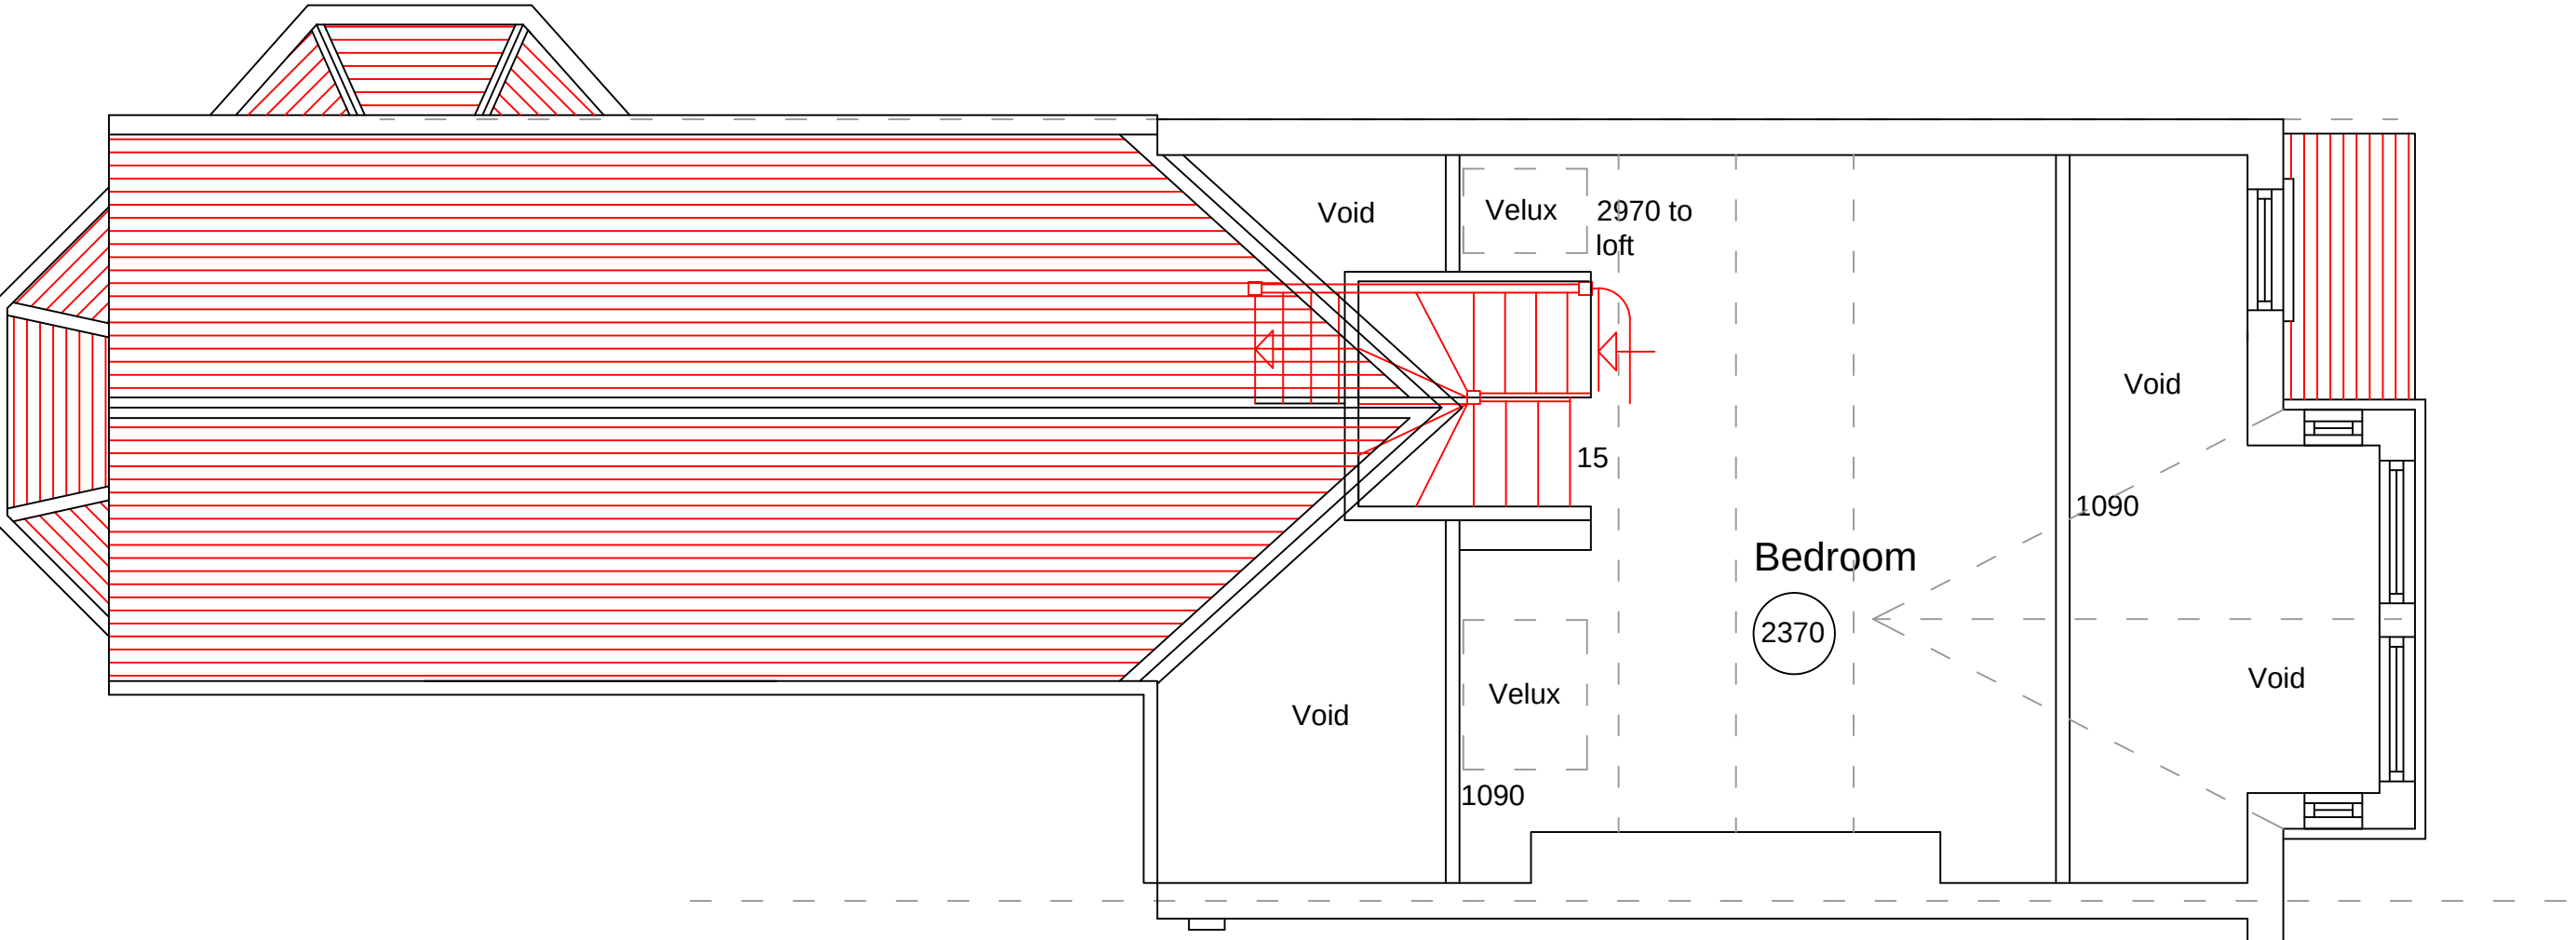

EXISTING SECOND FLOOR

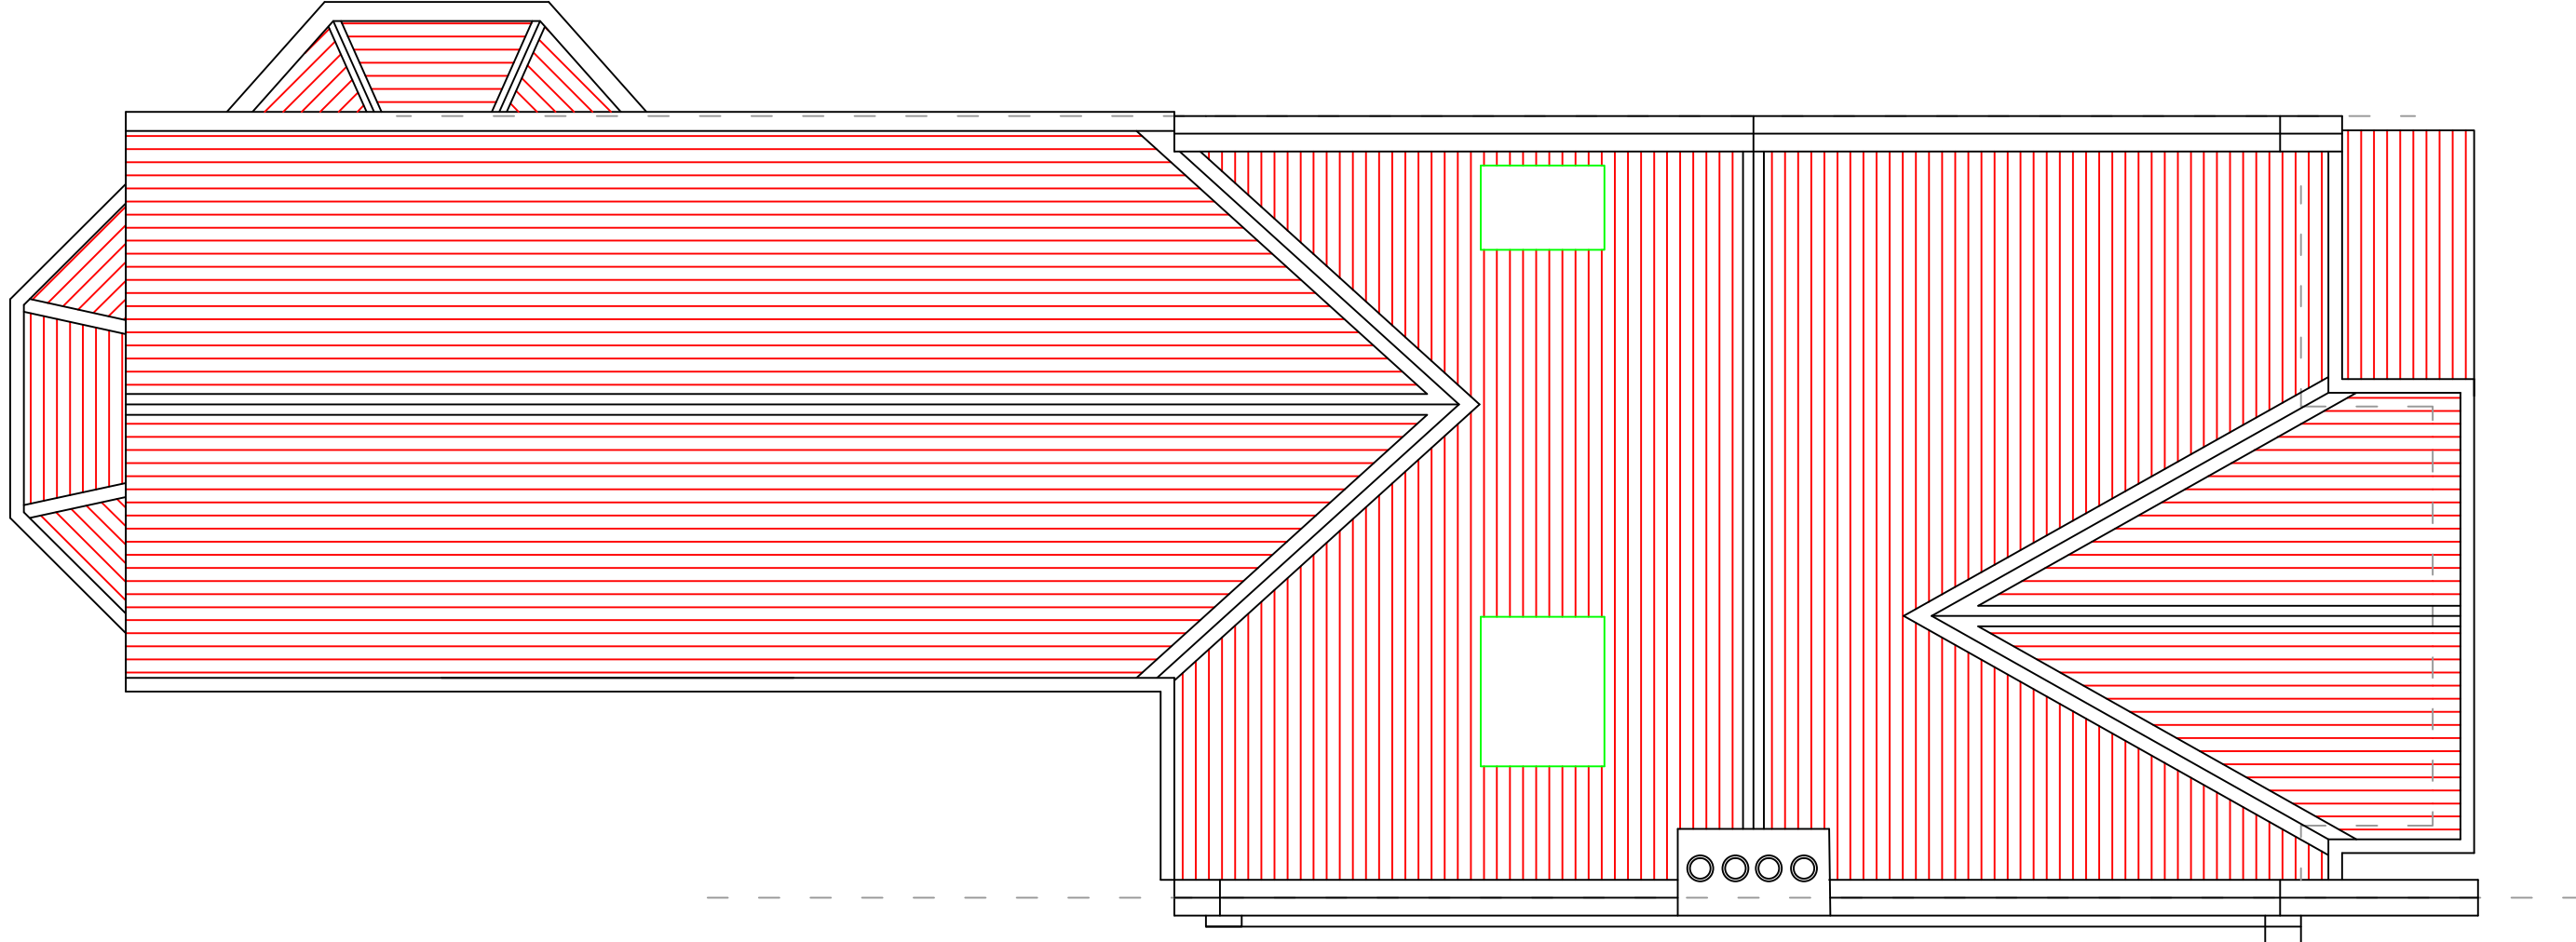

EXISTING ROOF

PLANNING ISSUE - 13/05/2023



DESIGN & PLANNING CONSULTANTS
2 TREGARON AVENUE, LONDON. N8 9EY Tel: 020 8340 9294 Mob: 07958738247
Email: bryan.connor@outlook.com

PROJECT: 41 LINZEE ROAD LONDON N8 7RG

CLIENT: MR & MRS B. HALL

DESCRIPTION: EXISTING FLOOR PLANS

DRAWING No. 2309 - 01

SCALE. 1:50 @ A1

REVISION. -

DATE. 25/04/2023

THIS DRAWING IS THE PROPERTY OF BRYAN CONNOR ASSOCIATES LTD AND MAY NOT BE REPRODUCED WITHOUT WRITTEN CONSENT