


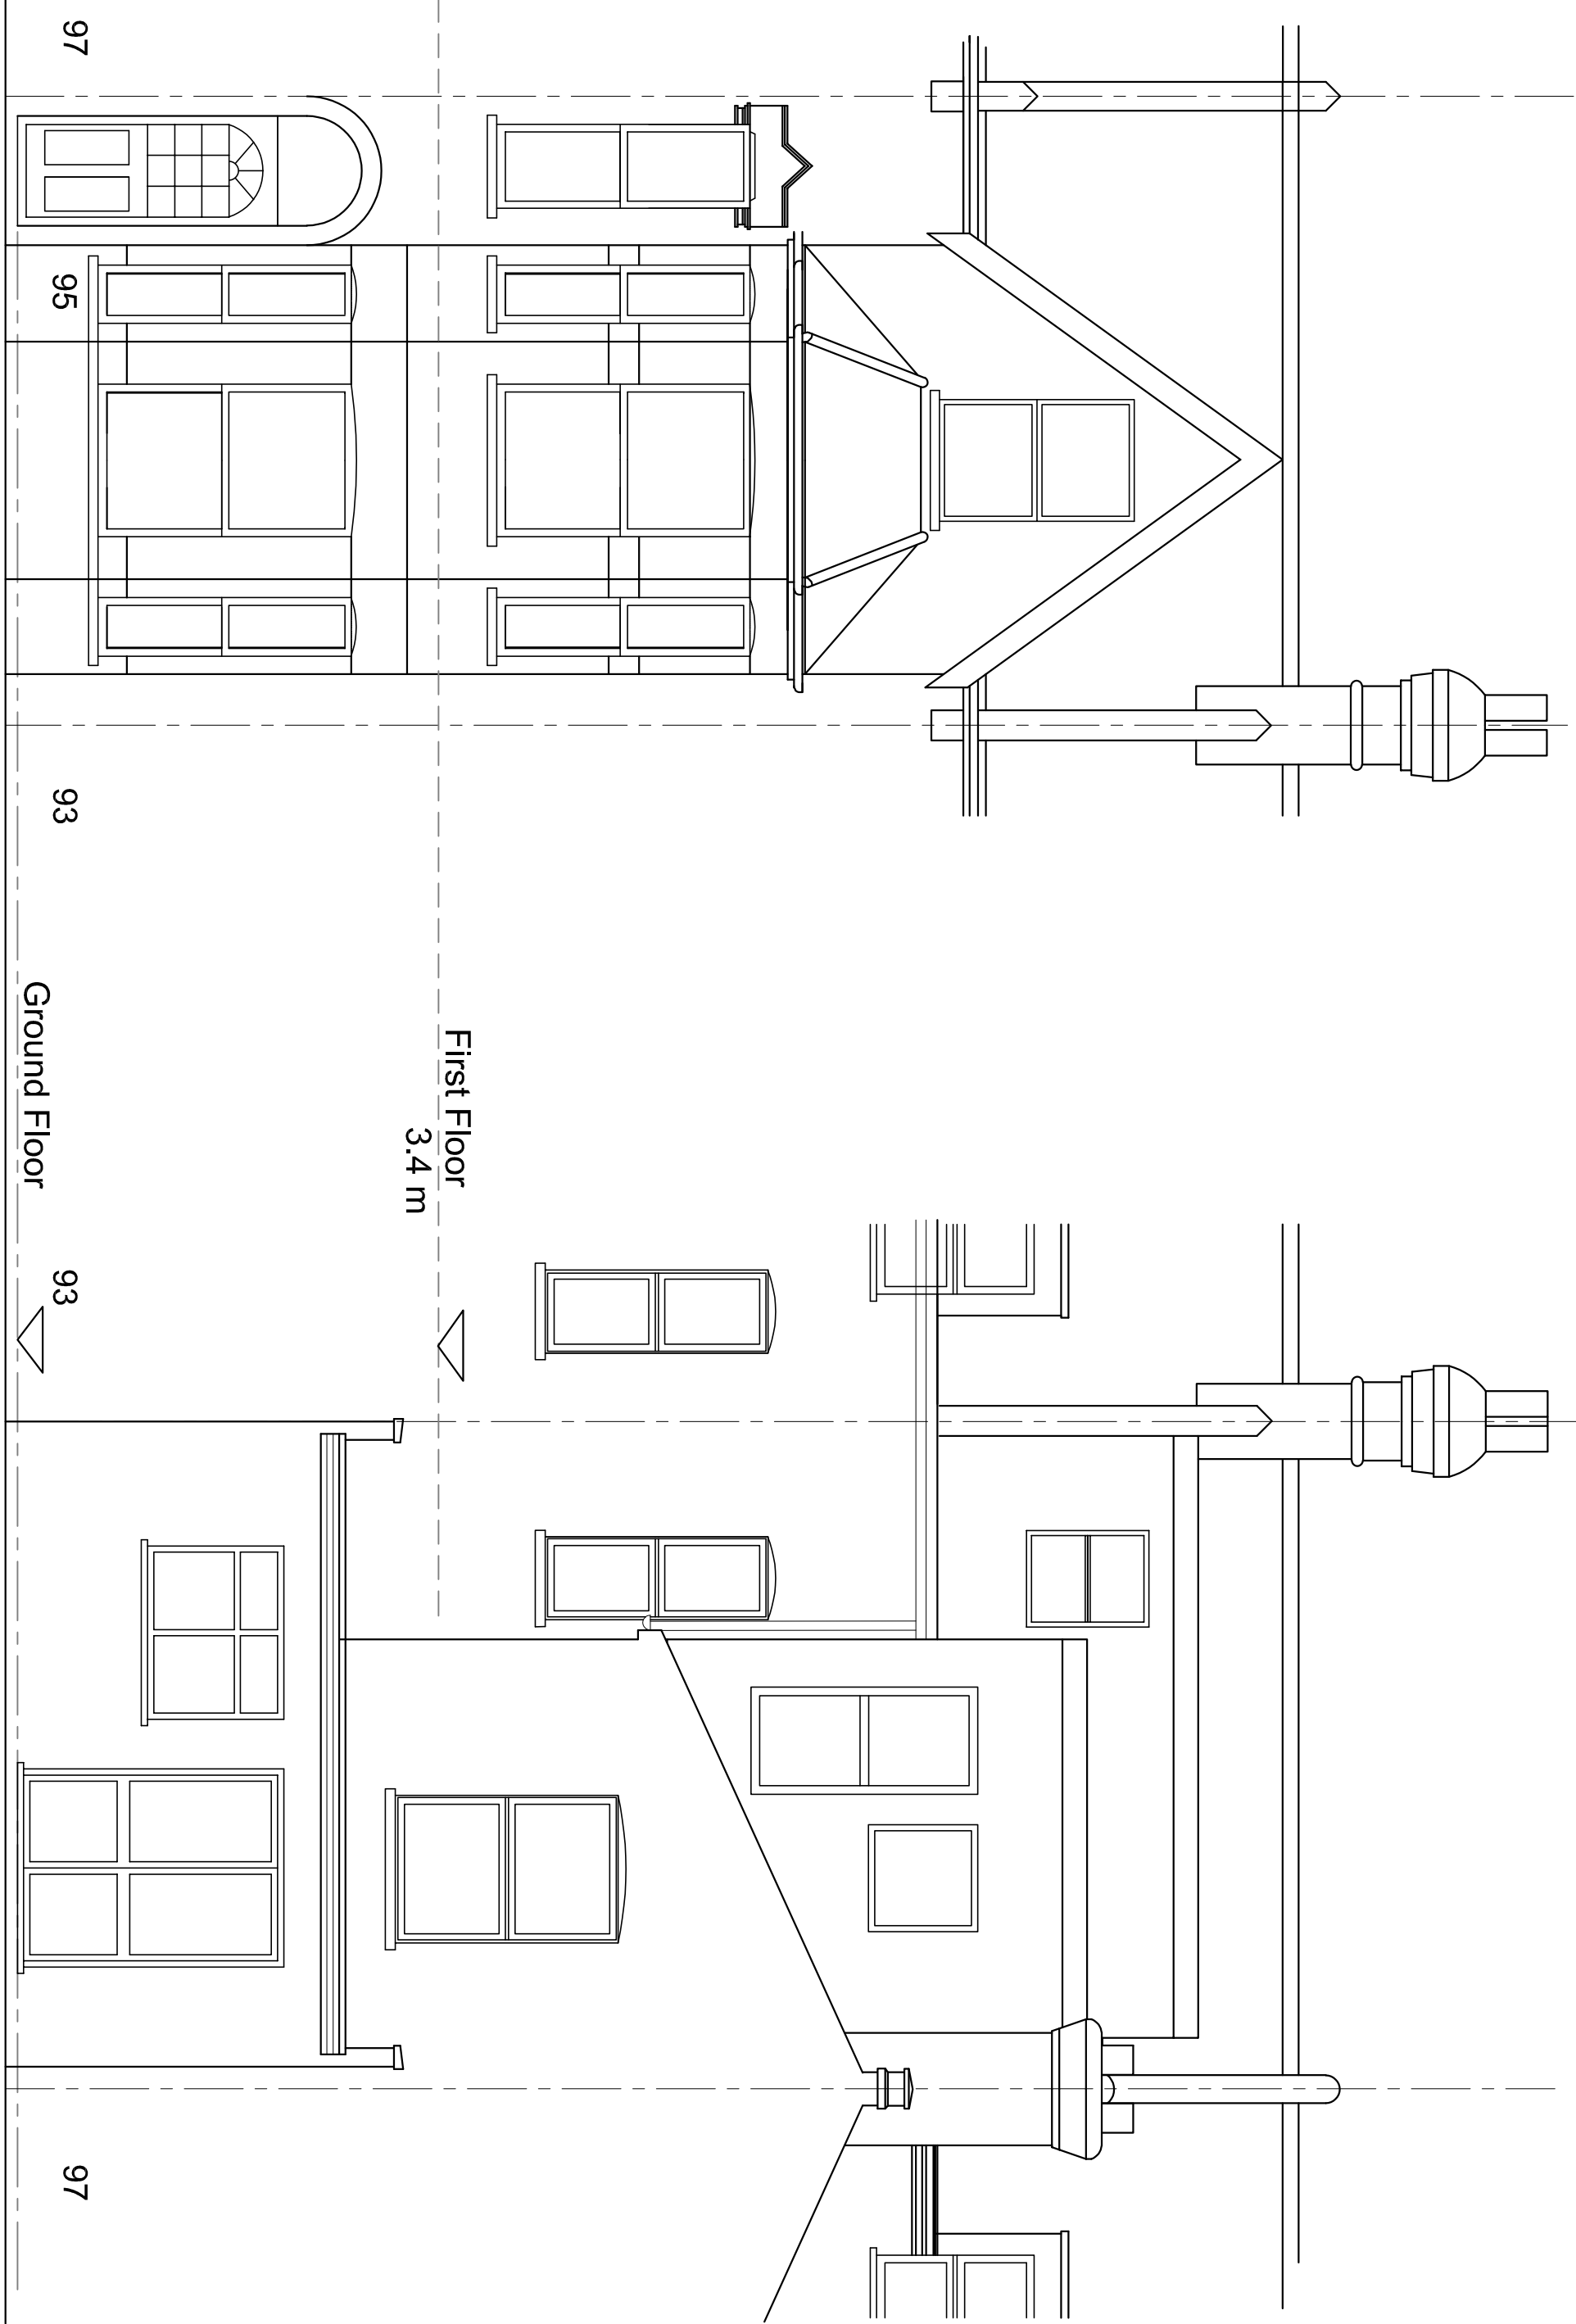


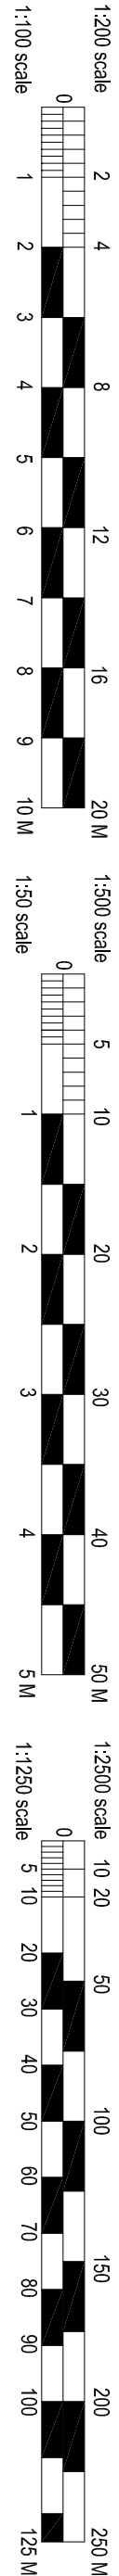


Existing Front Elevation

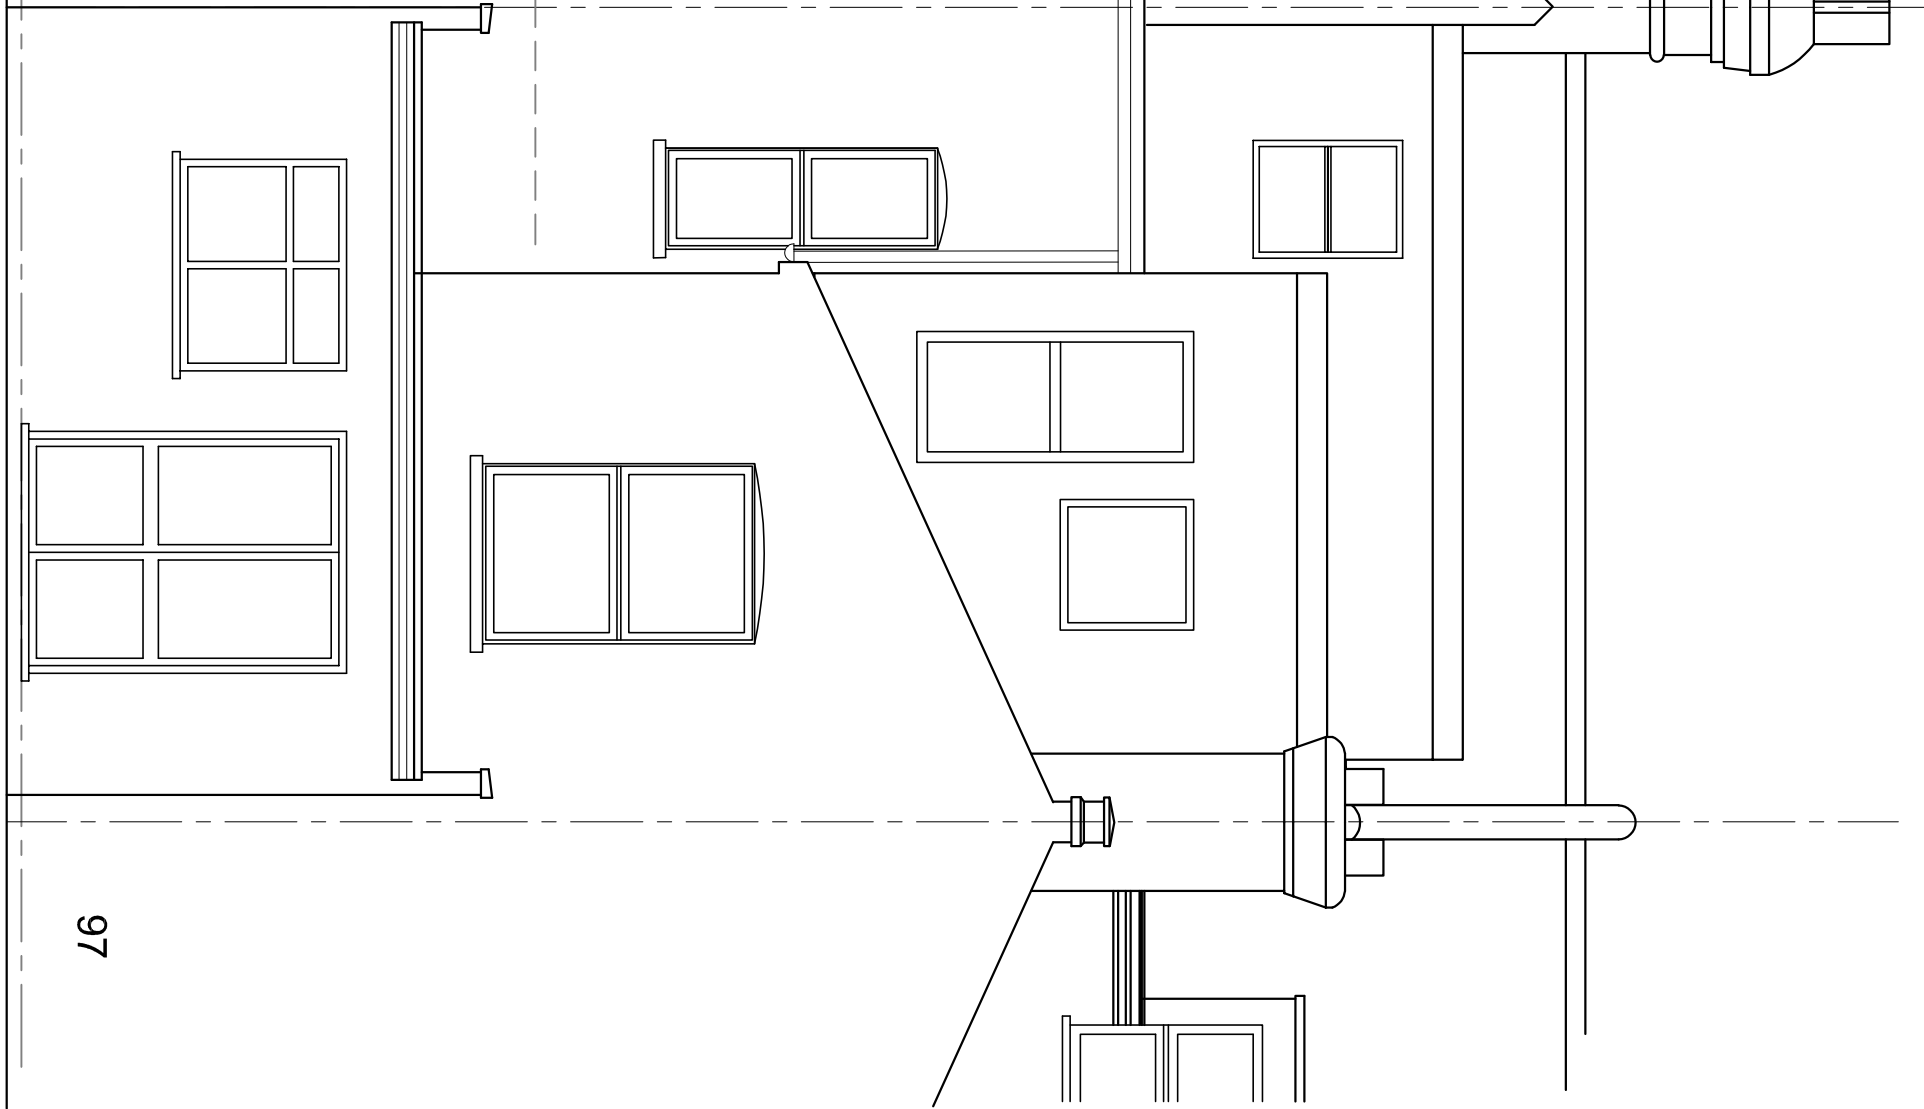


Existing Rear Elevation

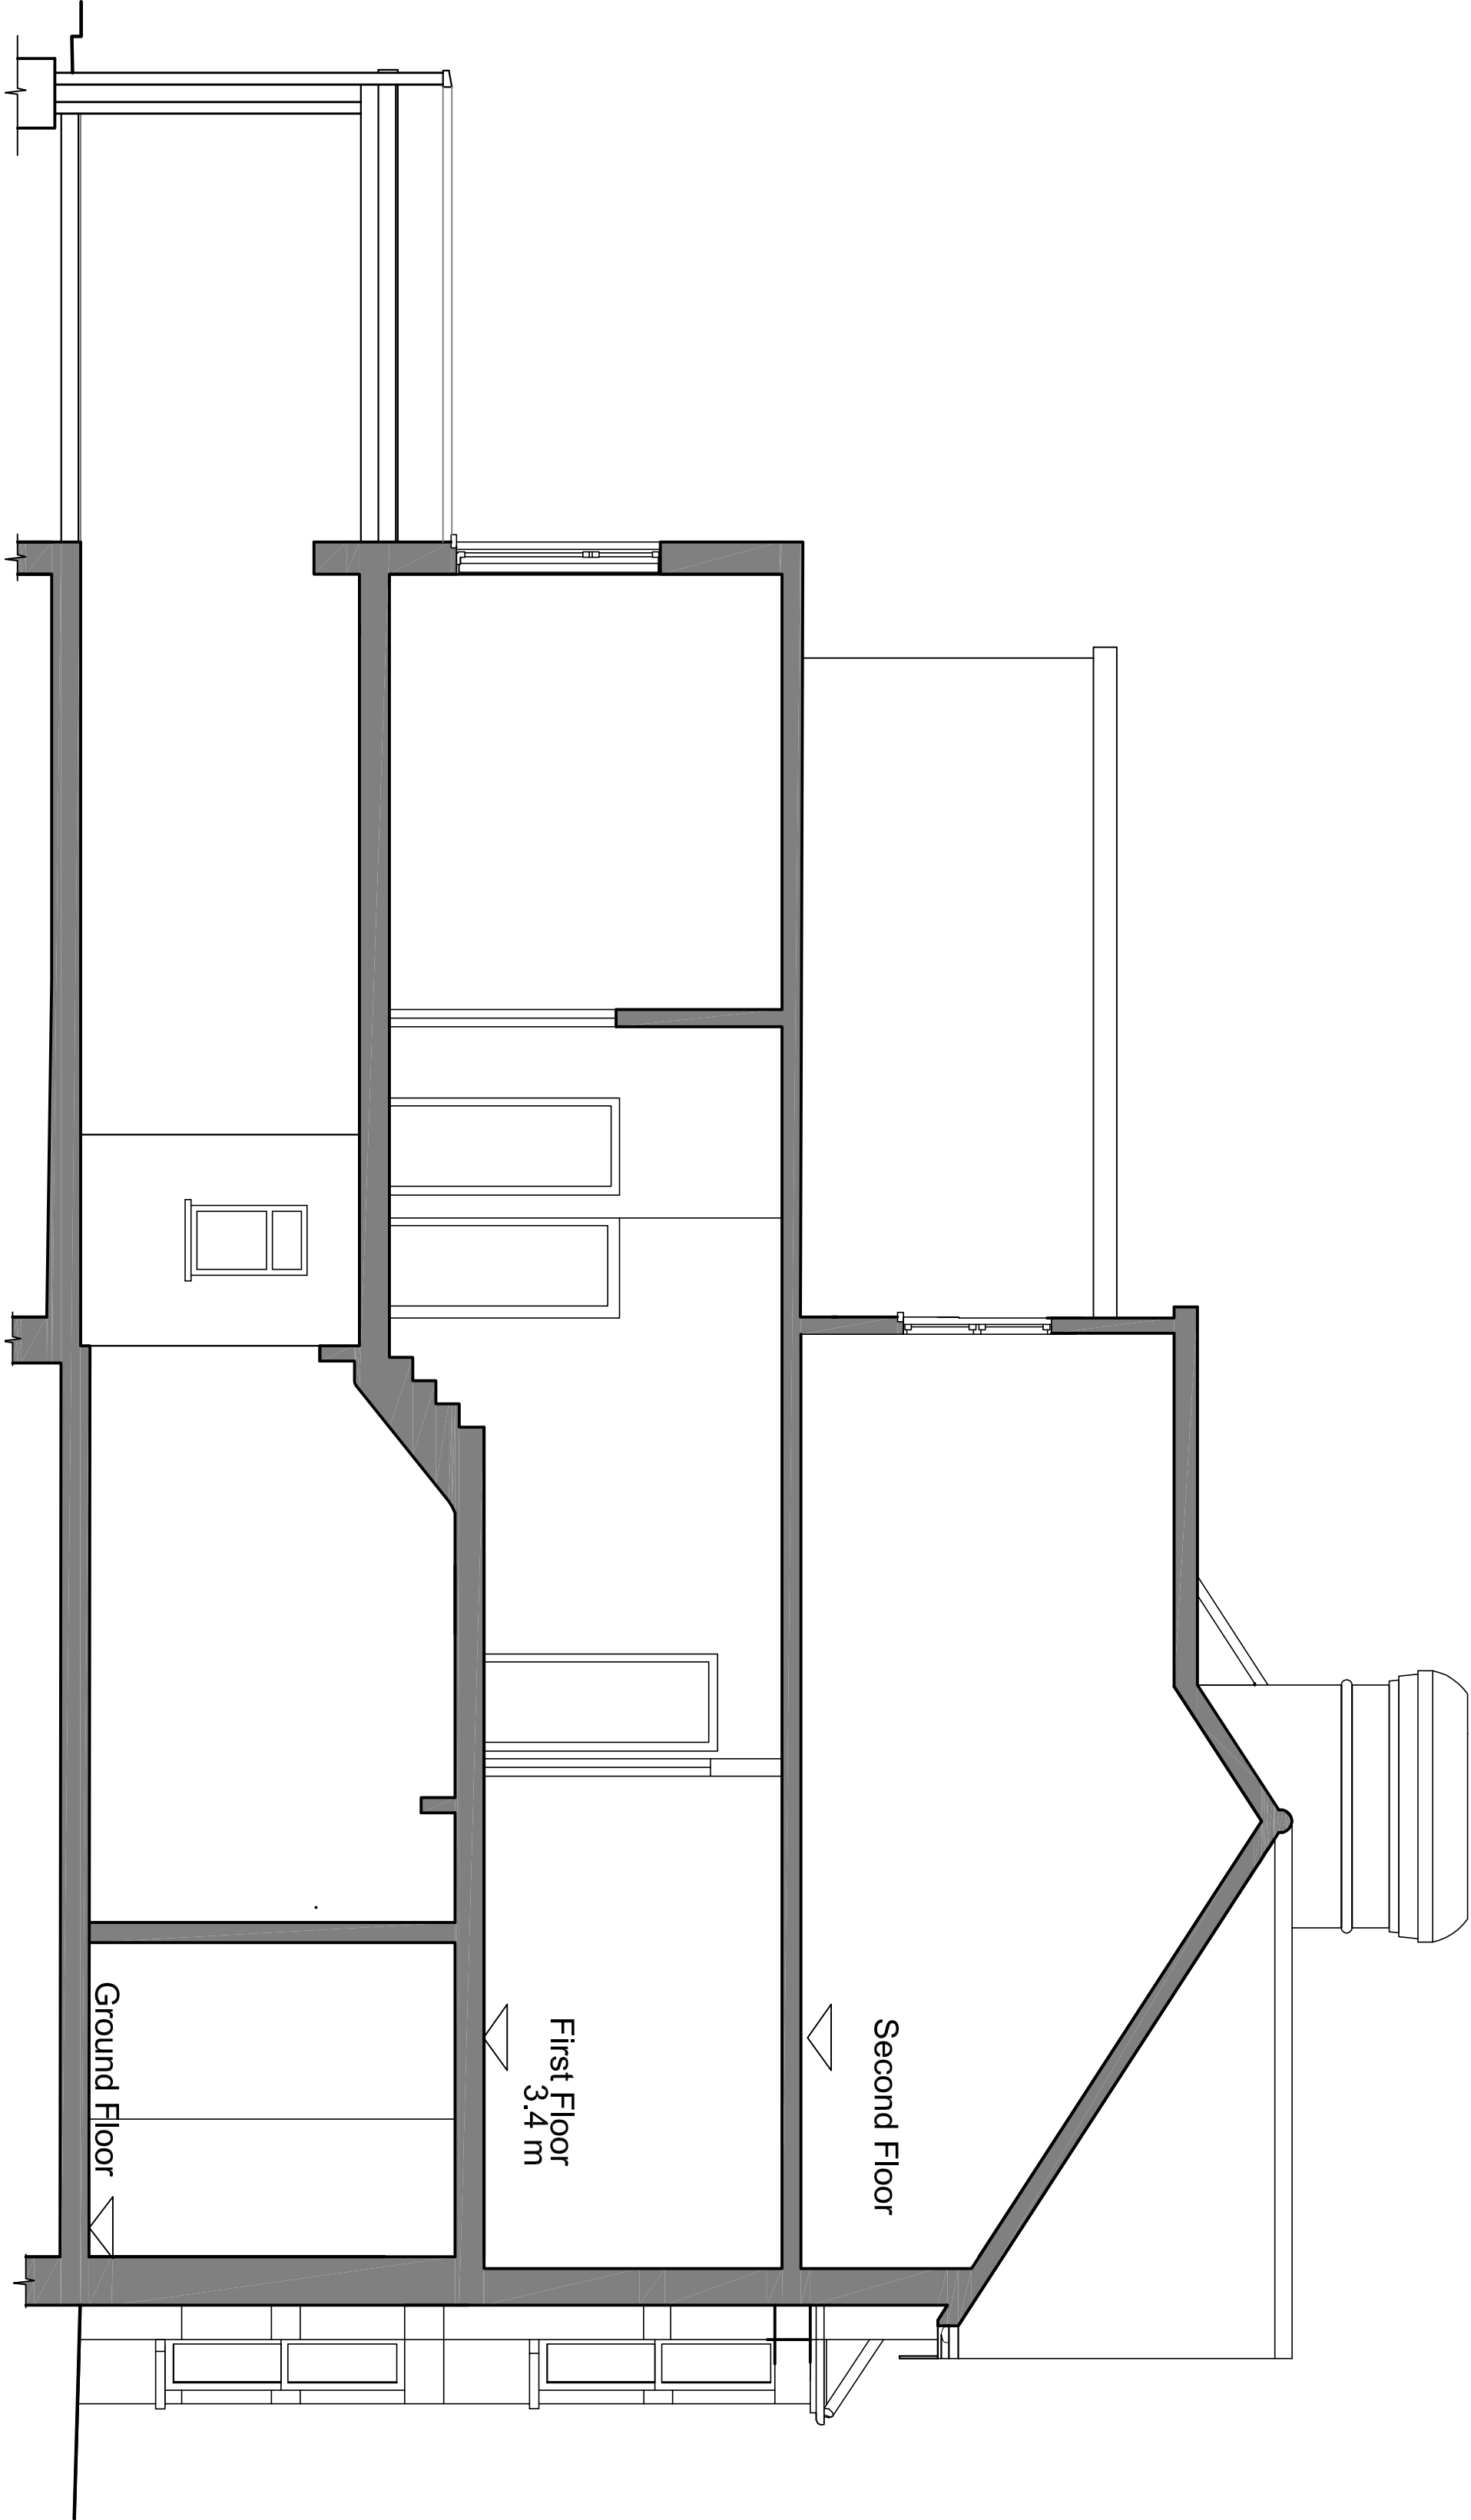

Existing section A - A

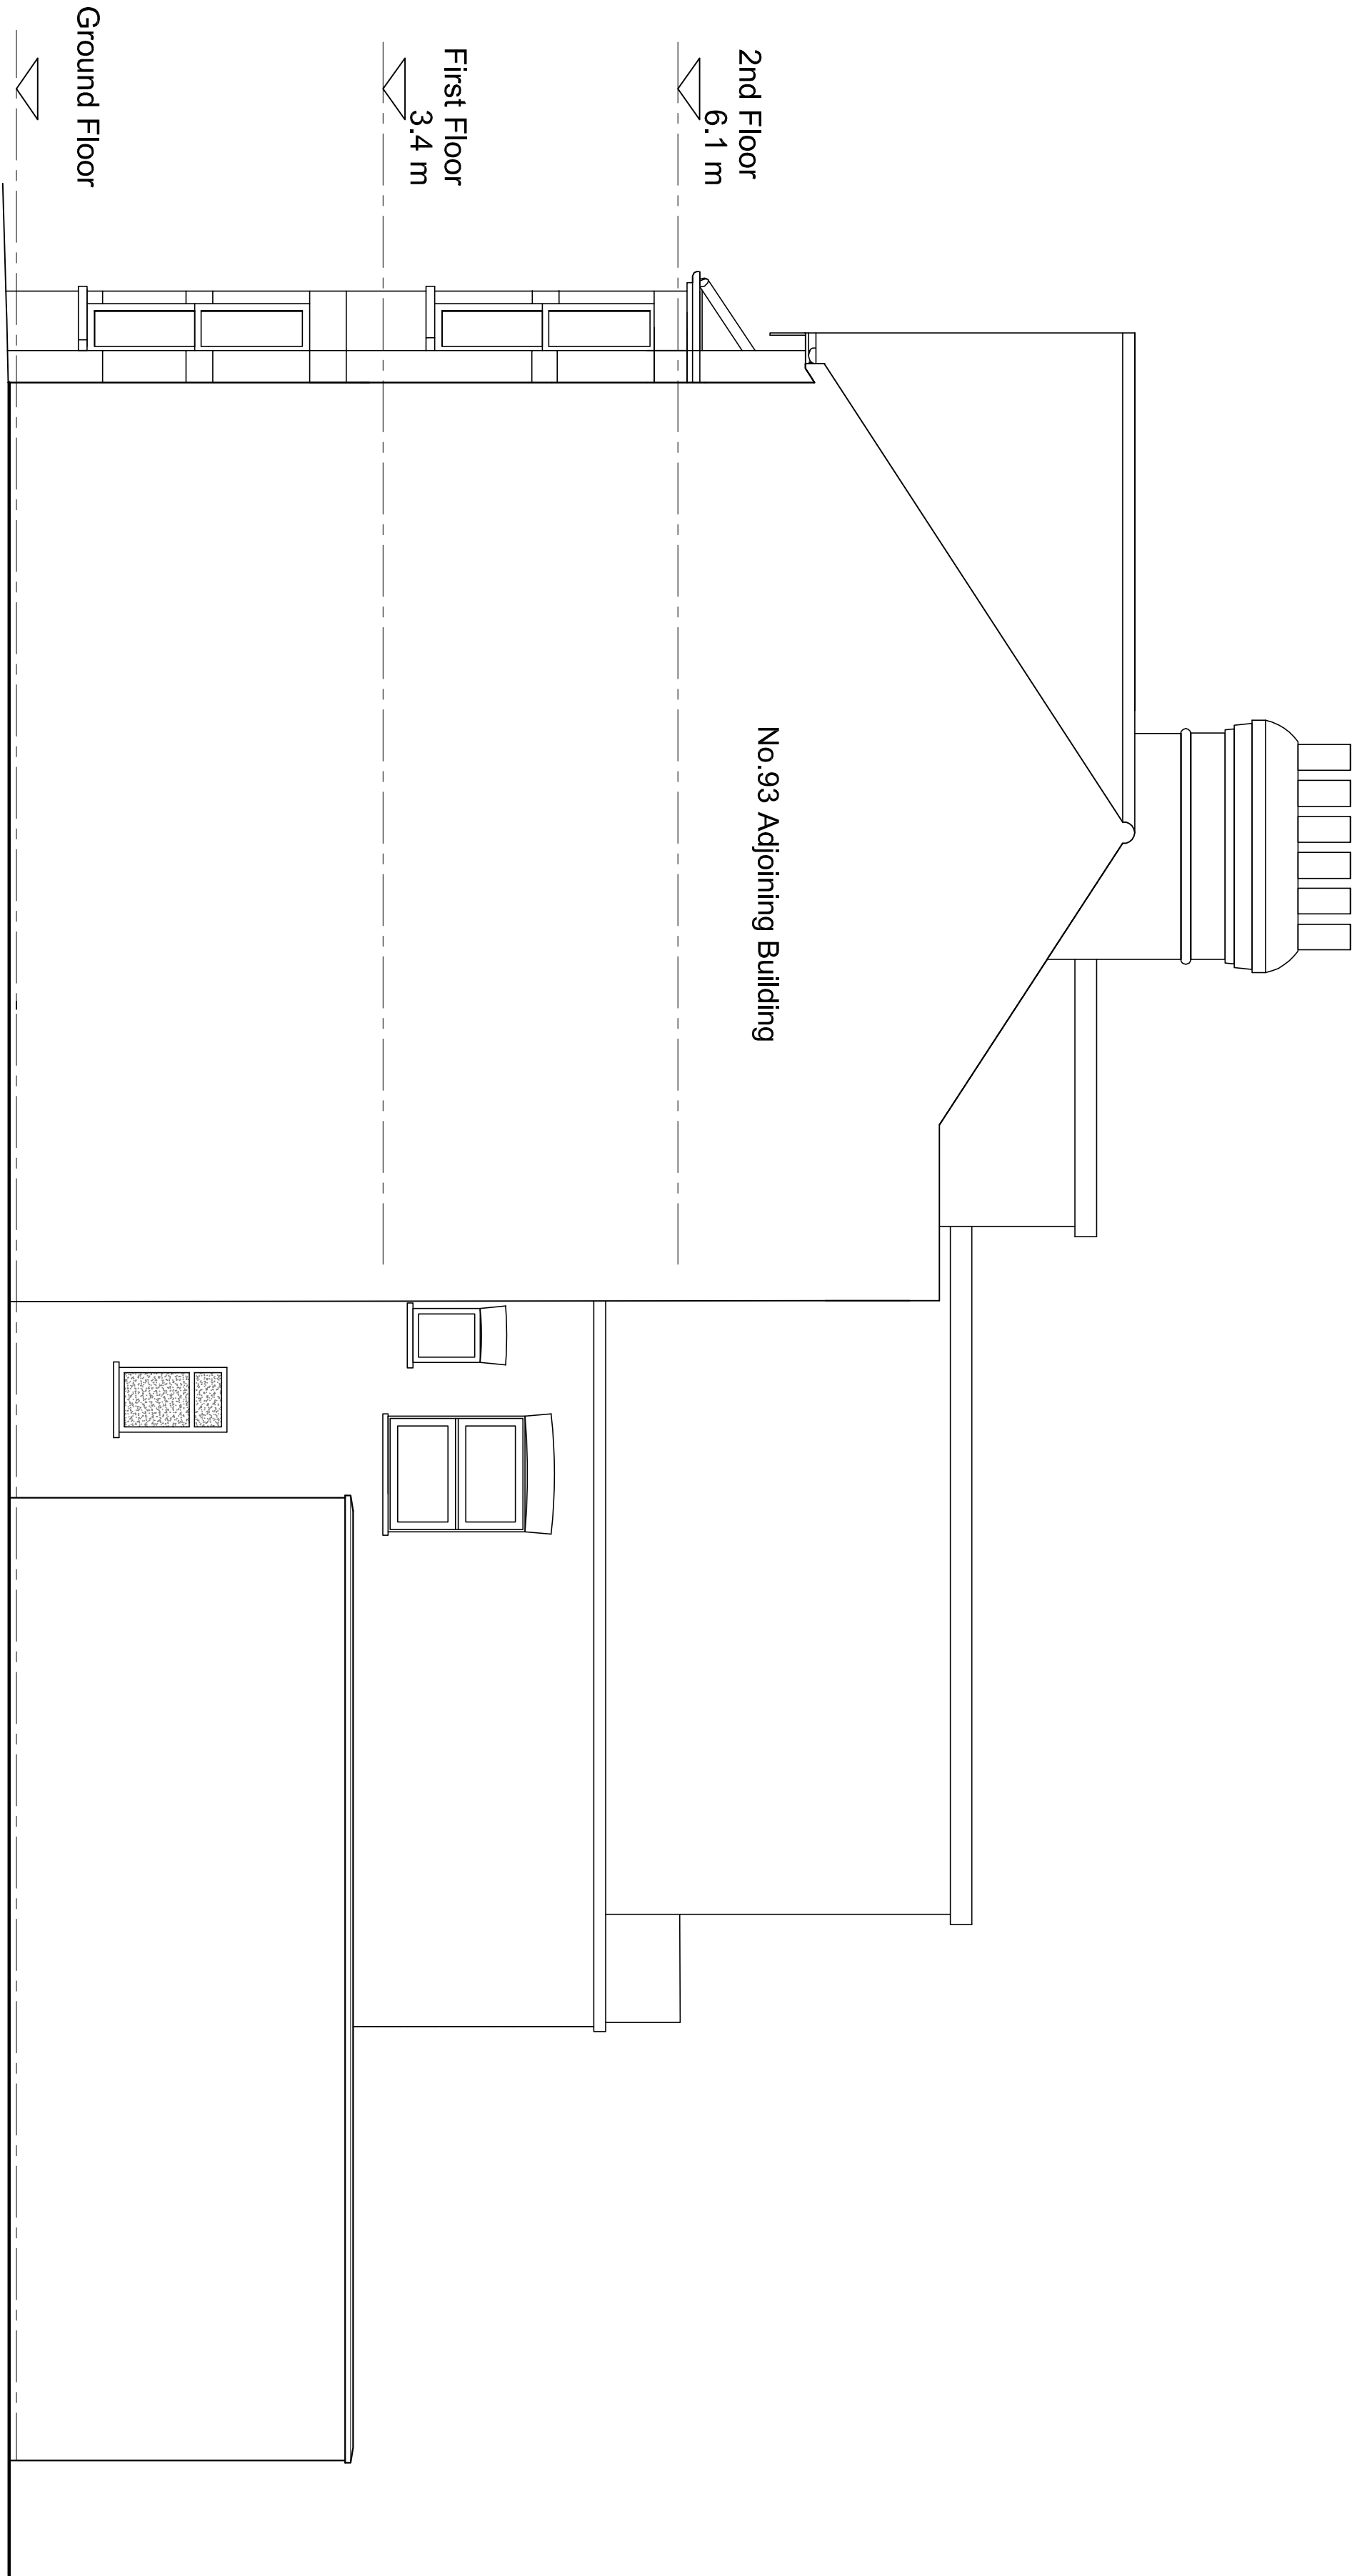

Existing West Elevation

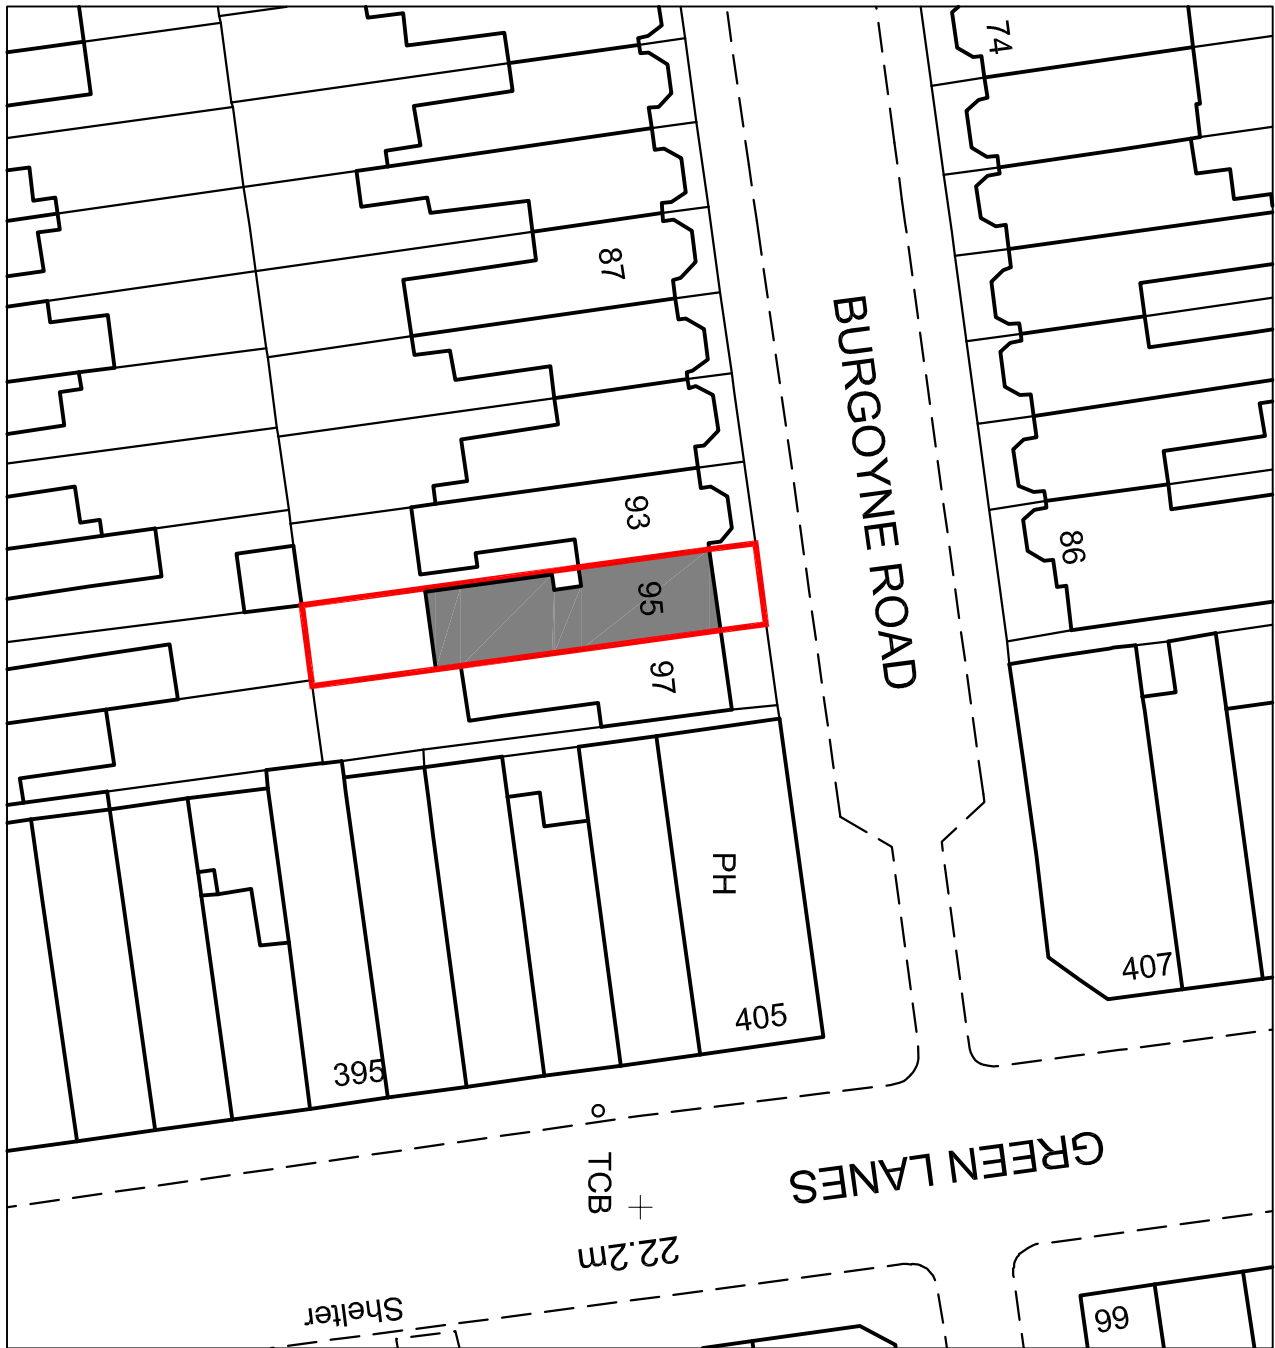

EXISTING BLOCK PLAN SCALE 1:500



EXISTING SITE LOCATION LAYOUT SCALE 1:1250



CAPITAL ARCHITECTURAL DESIGN								
Project Manager: 0203 623 2400 - Mob: 07917 865 403 Email: MAR@CAPITALARCHITECTURALDESIGN.COM 189 CAT HILL, COCKFOSTERS EN4 8HS								
PROJECT								
PROPOSED 1ST FLOOR REAR EXTENSION & CONVERSION TO 3 FLATS AT 95 BURGOYNE ROAD, LONDON N4 1AB								
CLIENT	CLIENT REF							
ADAM LAMBROU								
DRAWING								
EXISTING SECTIONS & ELEVATIONS								
SITE LOCATION LAYOUT & BLOCK PLAN								
SCALE	DATE	DRAWING NO.		REV				
1:100	FEB 2023	2023-971 / 101						
1:1250								
All dimensions must be checked on site, errors and omissions must be reported. This drawing is subject to Copyright ©								