




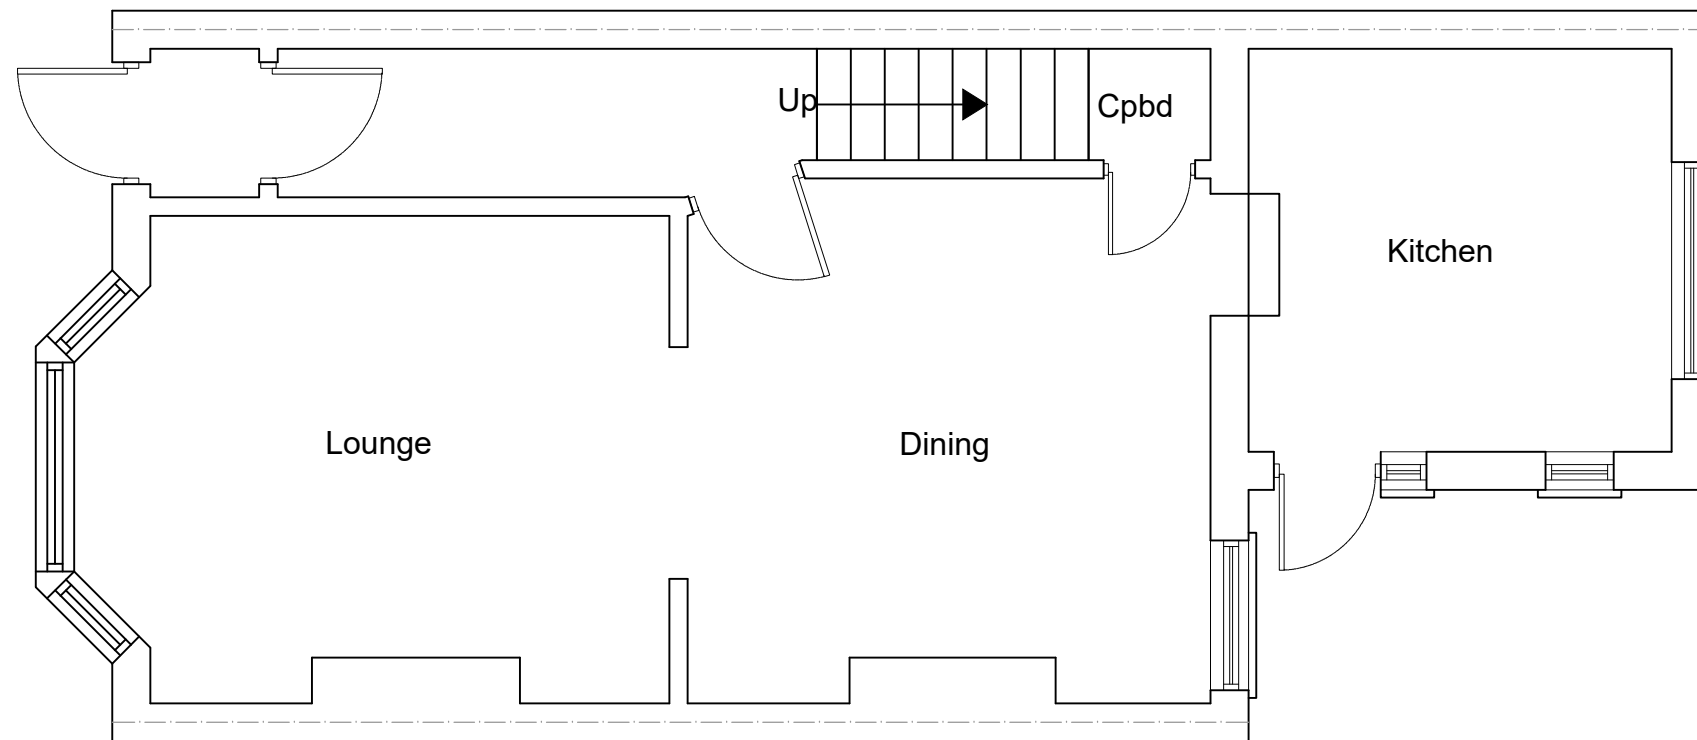

EXISTING GROUND FLOOR PLAN
SCALE 1:50

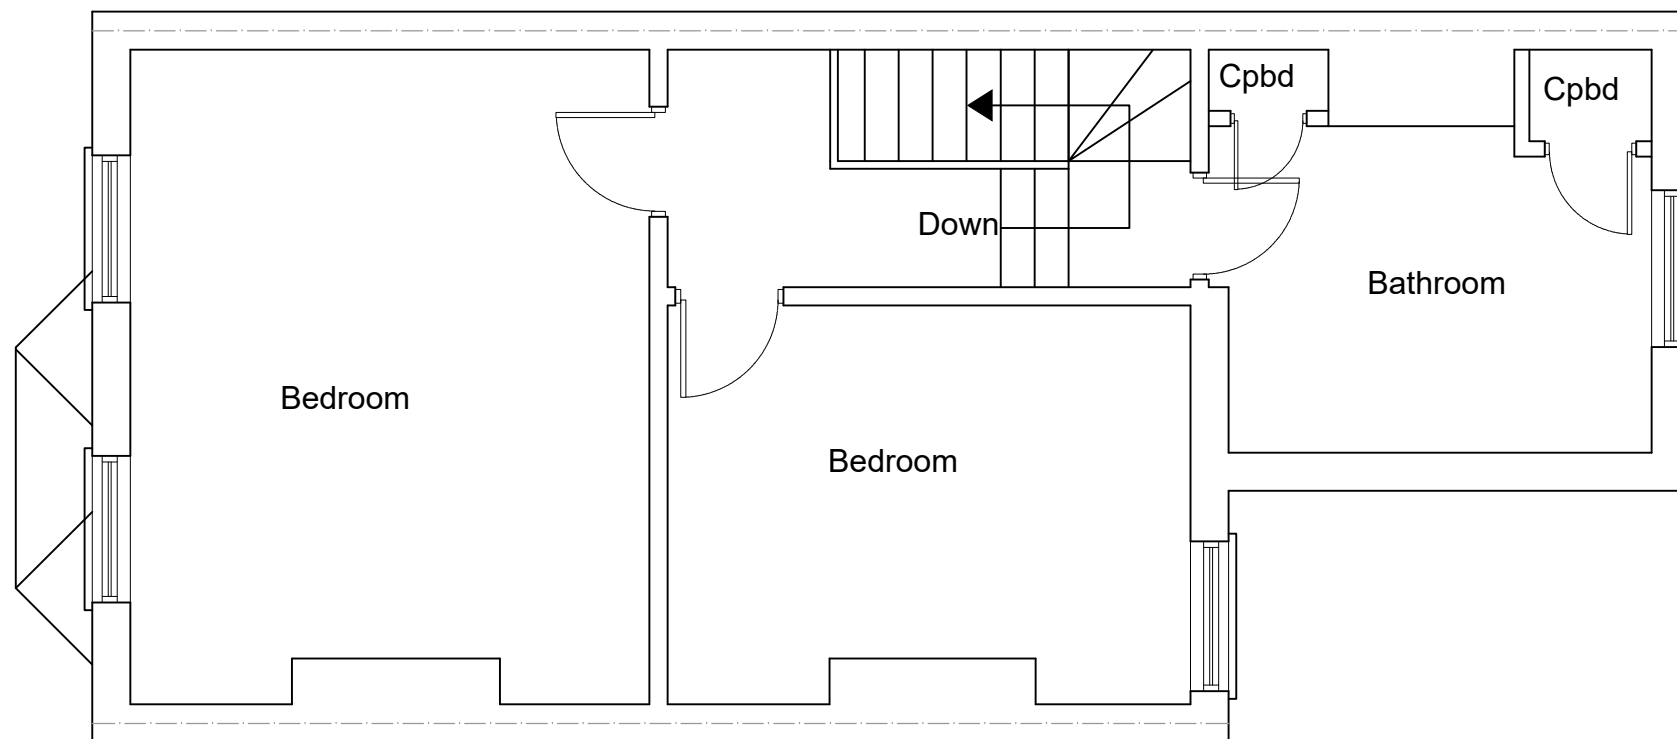

EXISTING FIRST FLOOR PLAN
SCALE 1:50

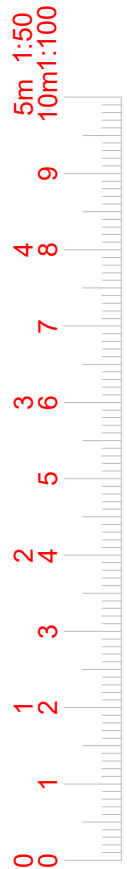

www.FastPlansUK.co.uk

Project: Loft Conversion with
Dormer to Rear.


Address: 110 CLONMELL ROAD N17 6JU

Scale: 1:50 @ A3 Dwg. no: A01


Drawn by: O.B.S Date Drawn: 28-APR-2023

For Drawings Tel: 020 3542 1777


E-mail: plans@FastPlansUK.co.uk

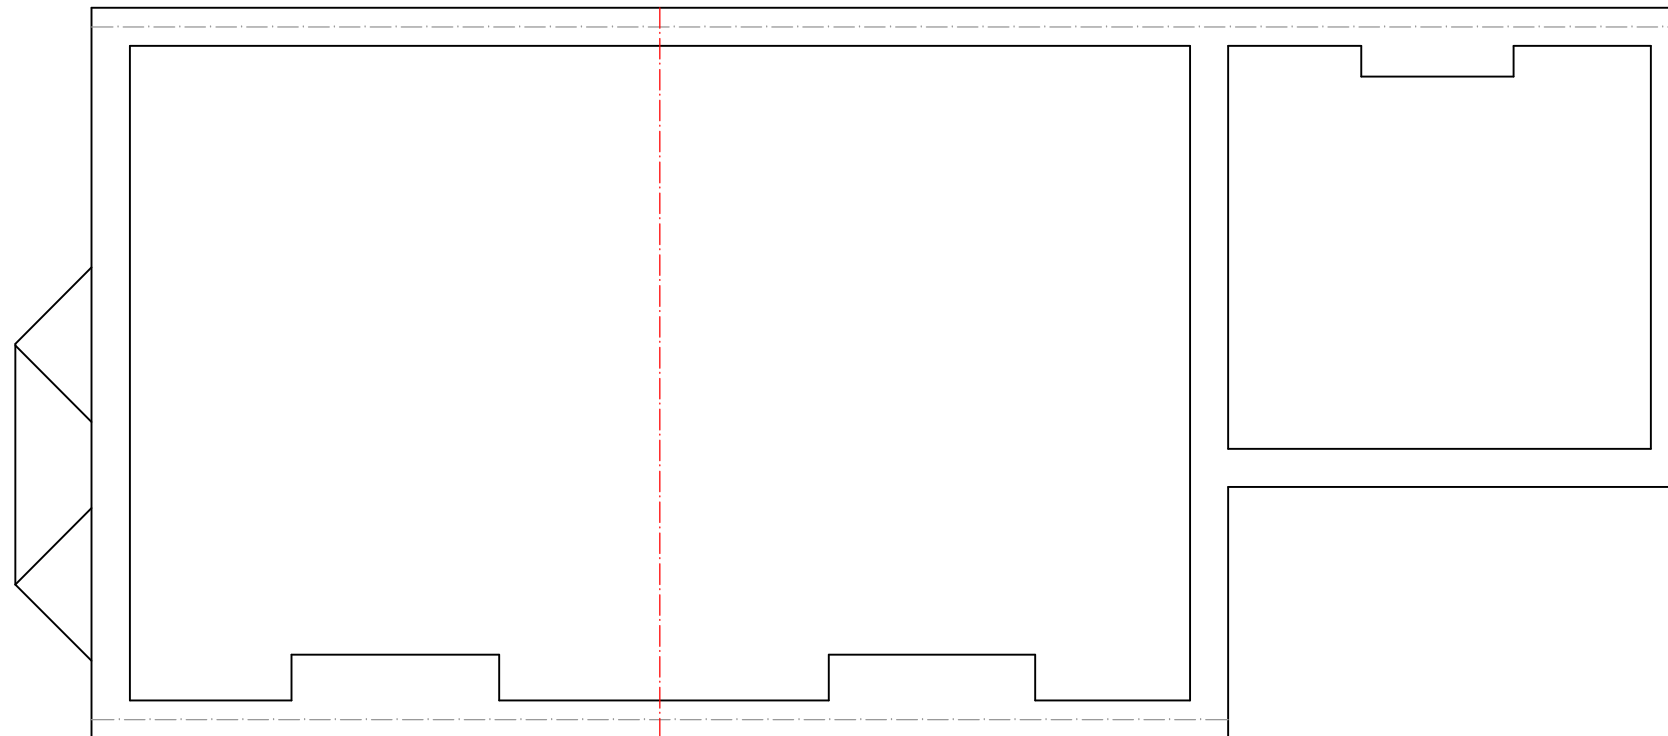

EXISTING LOFT PLAN
SCALE 1:50

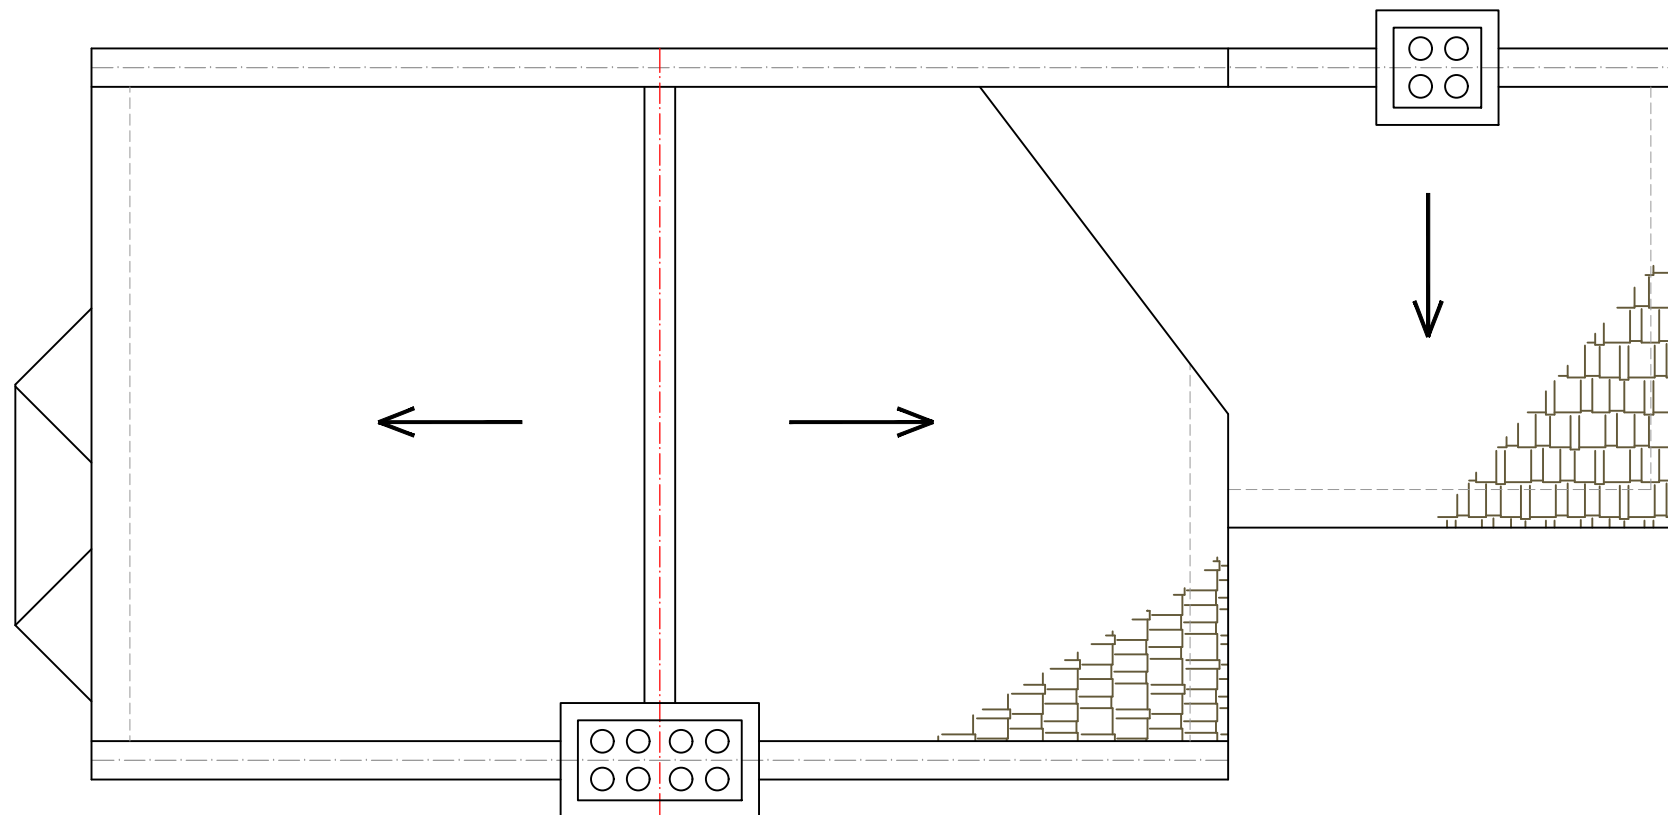

EXISTING ROOF PLAN
SCALE 1:50

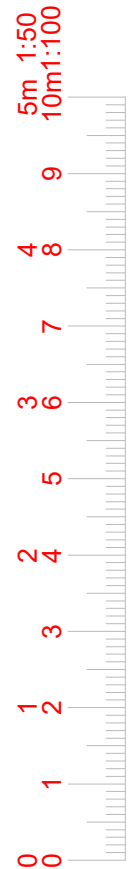

www.FastPlansUK.co.uk


Project: Loft Conversion with
Dormer to Rear.

Address: 110 CLONMELL ROAD N17 6JU


Scale: 1:50 @ A3	Dwg. no: A02
Drawn by: O.B.S	Date Drawn: 28-APR-2023

For Drawings Tel: 020 3542 1777


E-mail: plans@FastPlansUK.co.uk

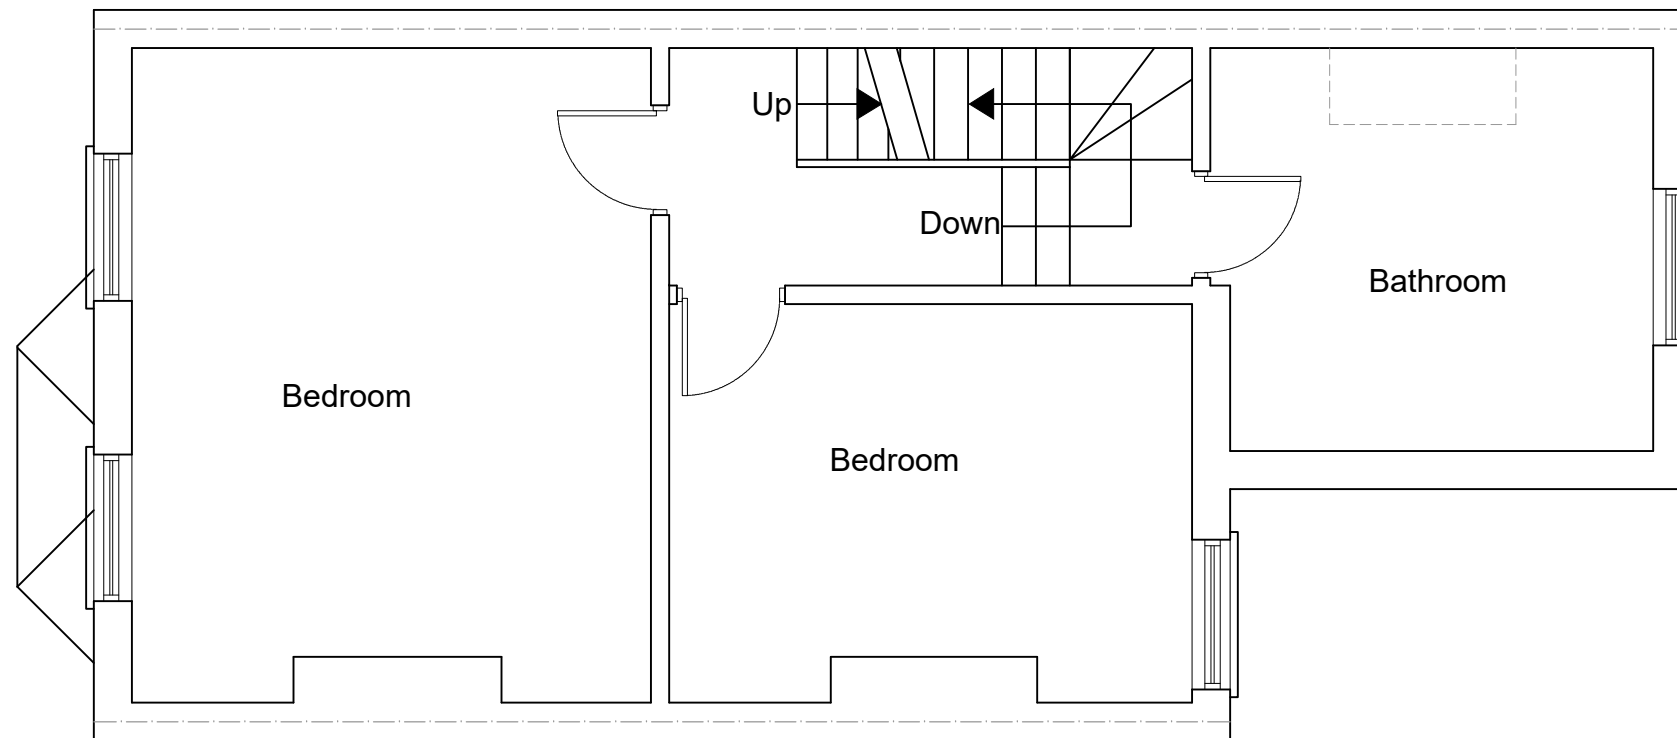

PROPOSED FIRST FLOOR PLAN
SCALE 1:50

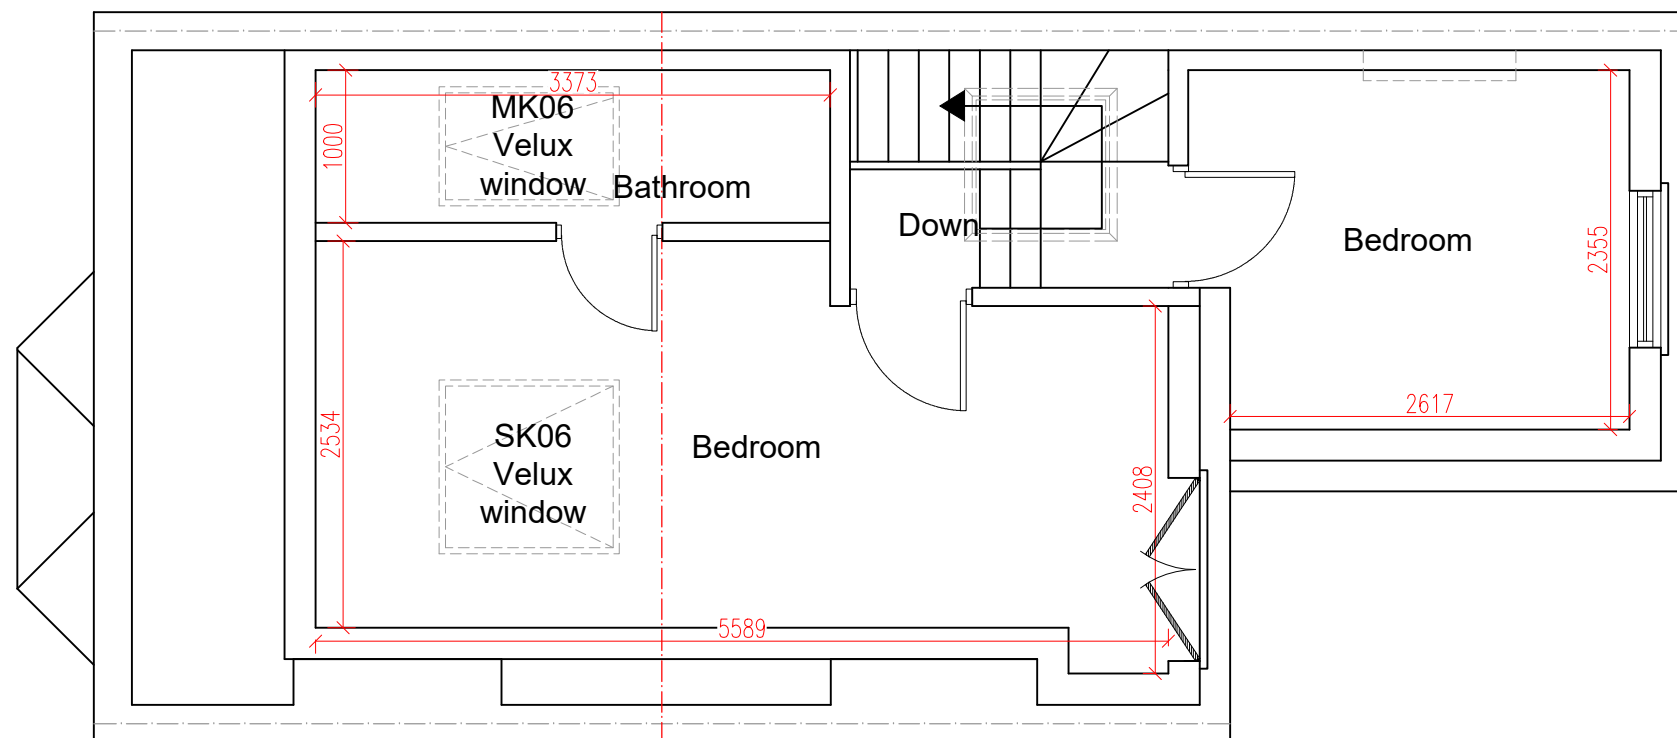

PROPOSED LOFT PLAN
SCALE 1:50

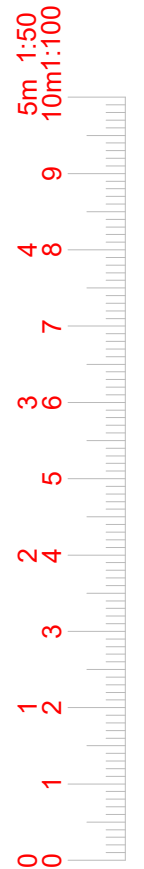

www.FastPlansUK.co.uk

Project: Loft Conversion with
Dormer to Rear.


Address: 110 CLONMELL ROAD N17 6JU

Scale: 1:50 @ A3 Dwg. no: A03

Drawn by: O.B.S Date Drawn: 28-APR-2023

For Drawings Tel: 020 3542 1777

E-mail: plans@FastPlansUK.co.uk

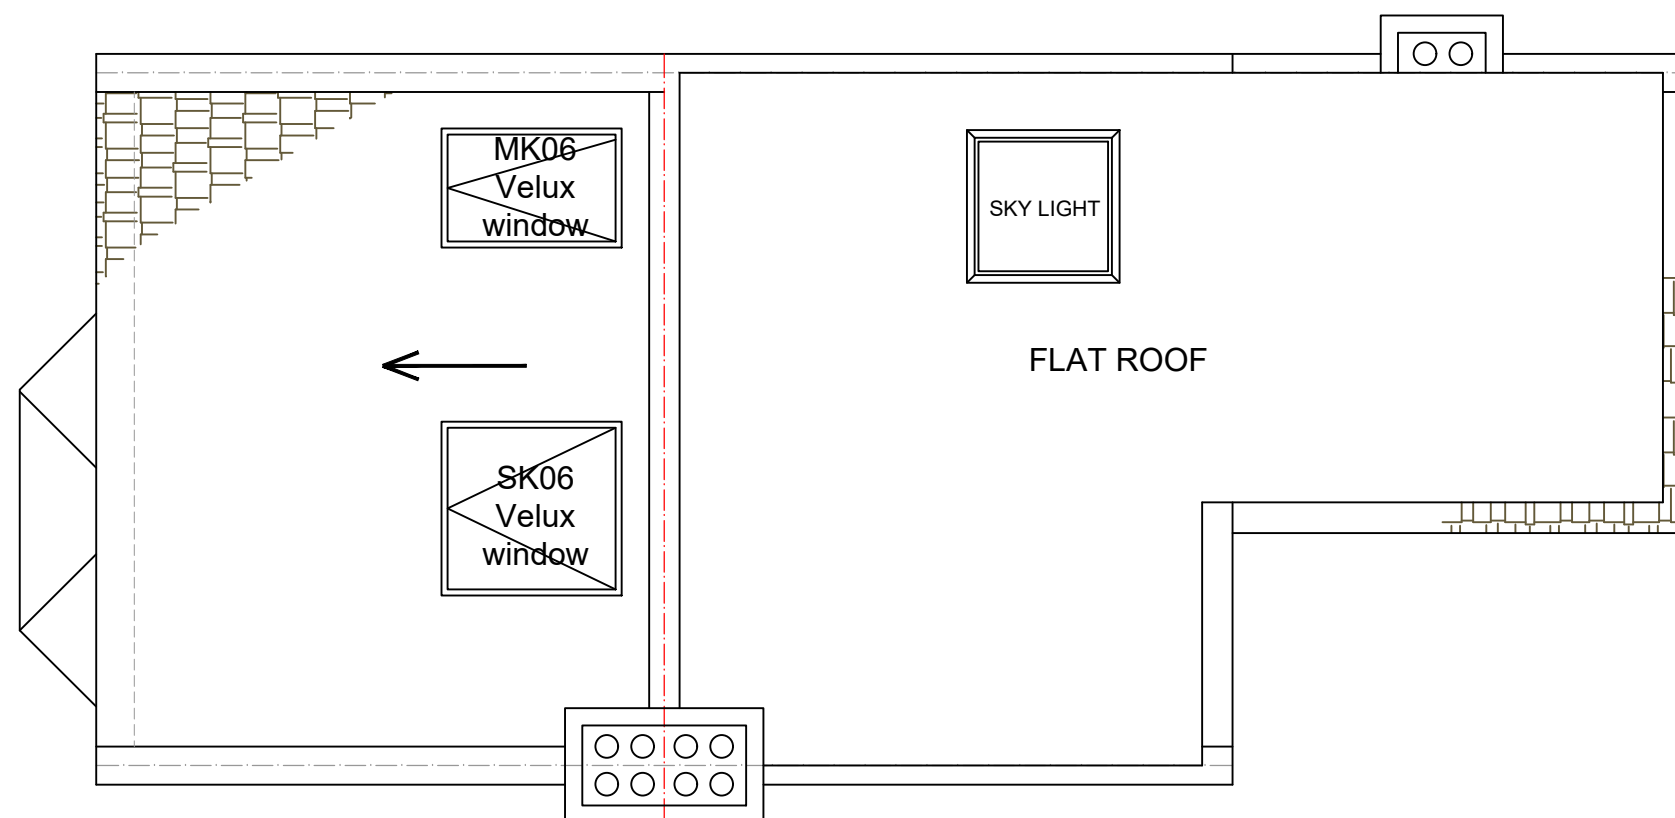

PROPOSED ROOF PLAN
SCALE 1:50



www.FastPlansUK.co.uk





Project: Loft Conversion with
Dormer to Rear.

Address: 110 CLONMELL ROAD N17 6JU

Scale: 1:50 @ A3	Dwg. no: A04
Drawn by: O.B.S	Date Drawn: 28-APR-2023

For Drawings Tel: 020 3542 1777

E-mail: plans@FastPlansUK.co.uk

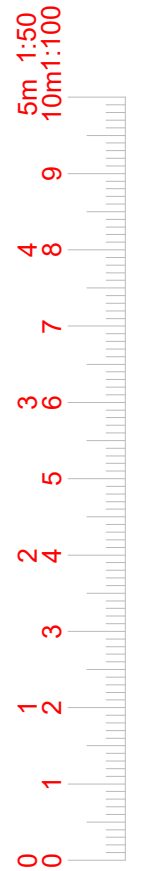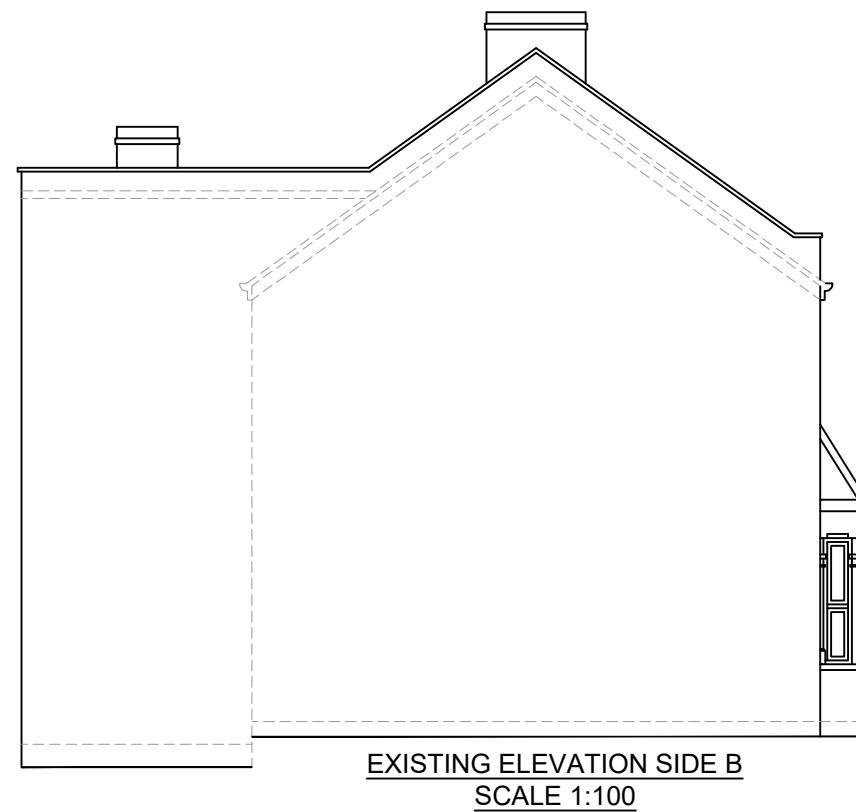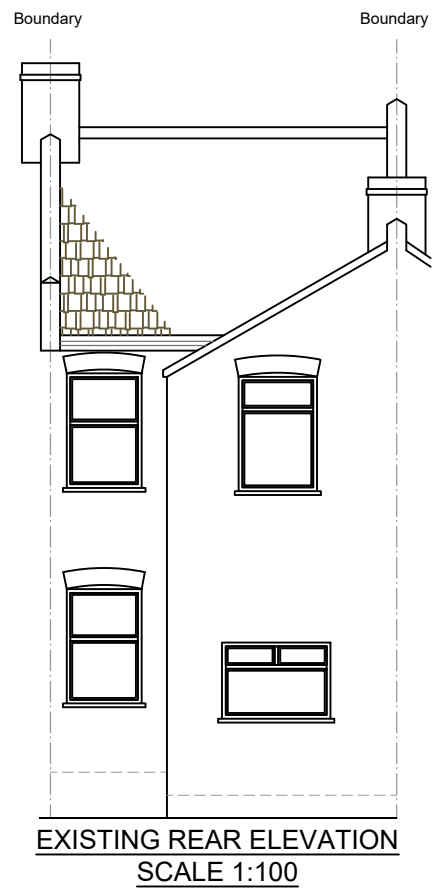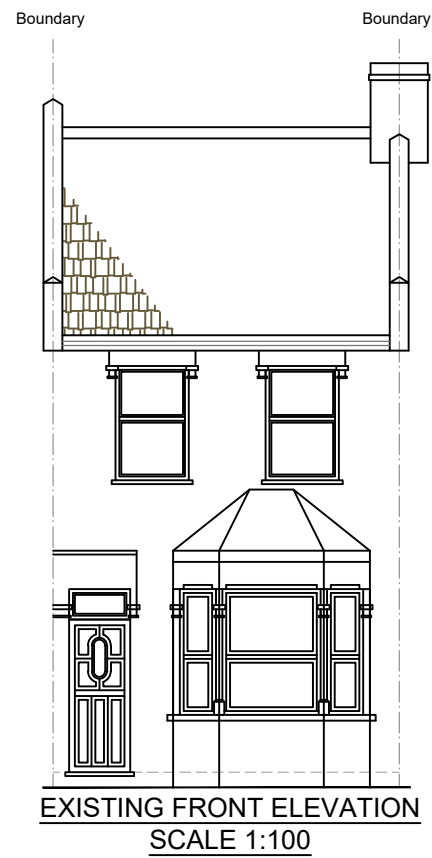

www.FastPlansUK.co.uk



Project: Loft Conversion with
Dormer to Rear.

Address: 110 CLONMELL ROAD N17 6JU

Scale: 1:100 @ A3	Dwg. no: A05
Drawn by: O.B.S	Date Drawn: 28-APR-2023

For Drawings Tel: 020 3542 1777

E-mail: plans@FastPlansUK.co.uk

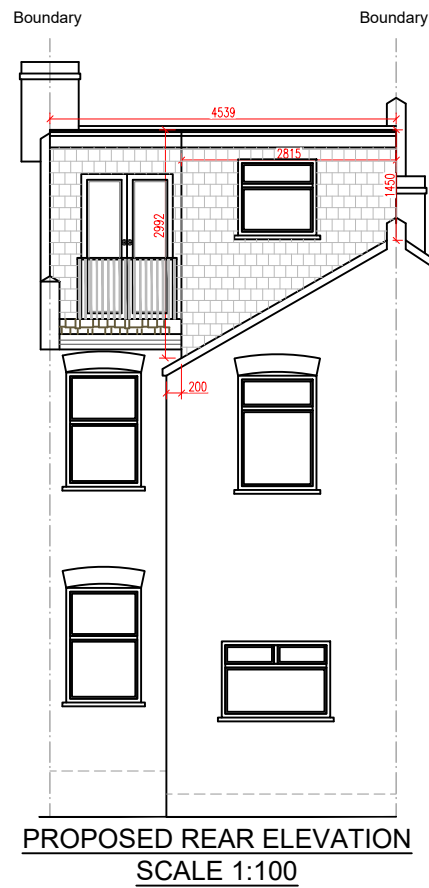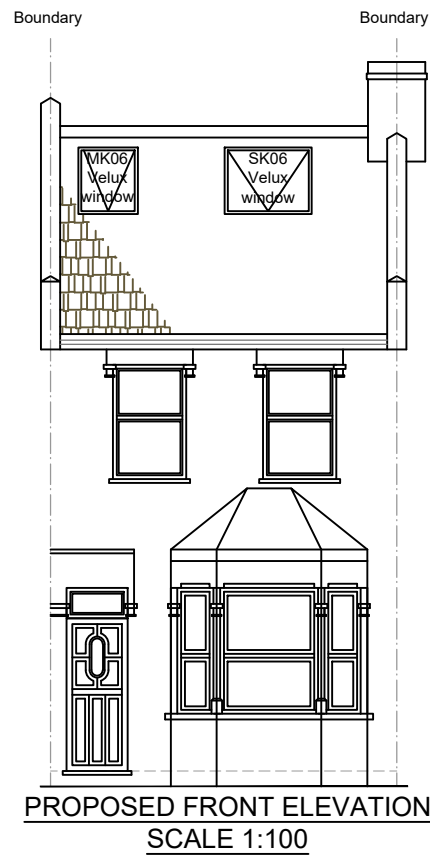

⊗ = LOFT DORMER (A)

$$\frac{\textcircled{A} \times \textcircled{B}}{2} = \frac{3.45 \times 2.47}{2} = 4.26$$

$$= 4.26 \times \textcircled{C} = 4.26 \times 4.53 = 19.29$$

⊙ = LOFT DORMER (B)

$$\frac{\textcircled{A} + \textcircled{B}}{2} = \frac{2.99 + 1.45}{2} = 2.22 \times \textcircled{C} = 2.22 \times 2.81 = 6.23$$



$$= 6.23 \times \textcircled{E} = 6.23 \times 3.02 = 18.81$$

TOTAL VOLUME

$$= X + Y$$

$$19.29 + 18.81 = 38.10$$

$$38.10\text{m}^3 < 40\text{m}^3$$

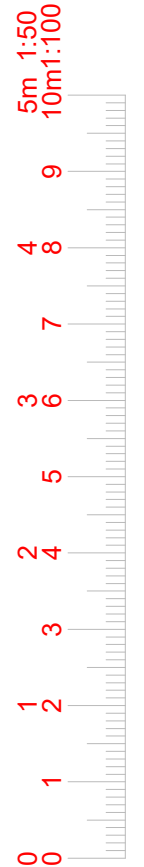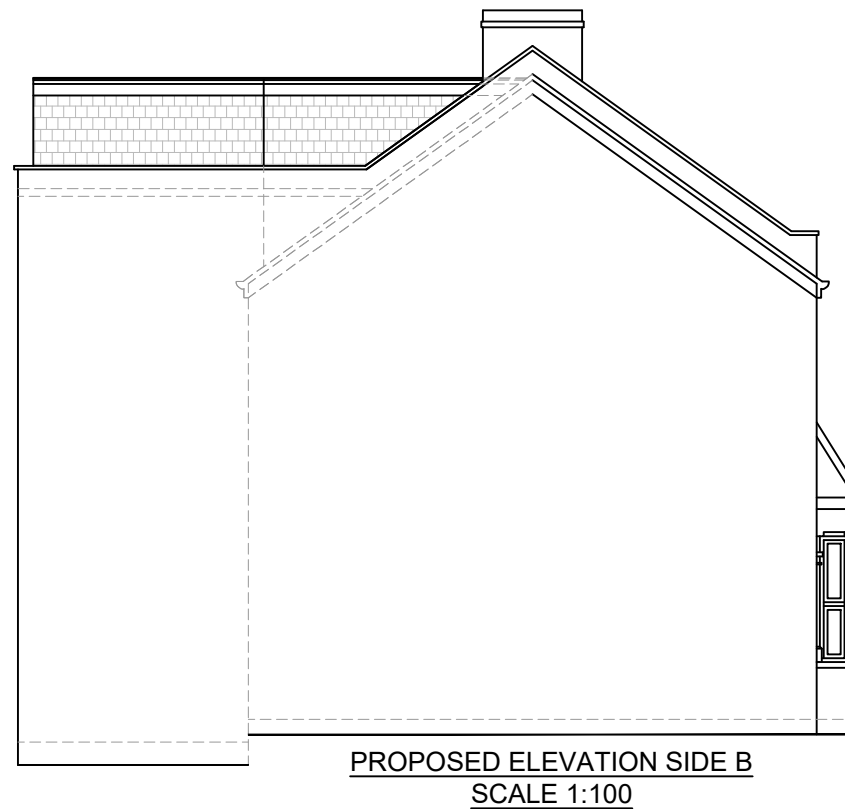

www.FastPlansUK.co.uk

Project: Loft Conversion with
Dormer to Rear.


Address: 110 CLONMELL ROAD N17 6JU

Scale: 1:100 @ A3 Dwg. no: A06


Drawn by: O.B.S. Date Drawn: 28-APR-2023

For Drawings Tel: 020 3542 1777

E-mail: plans@FastPlansUK.co.uk

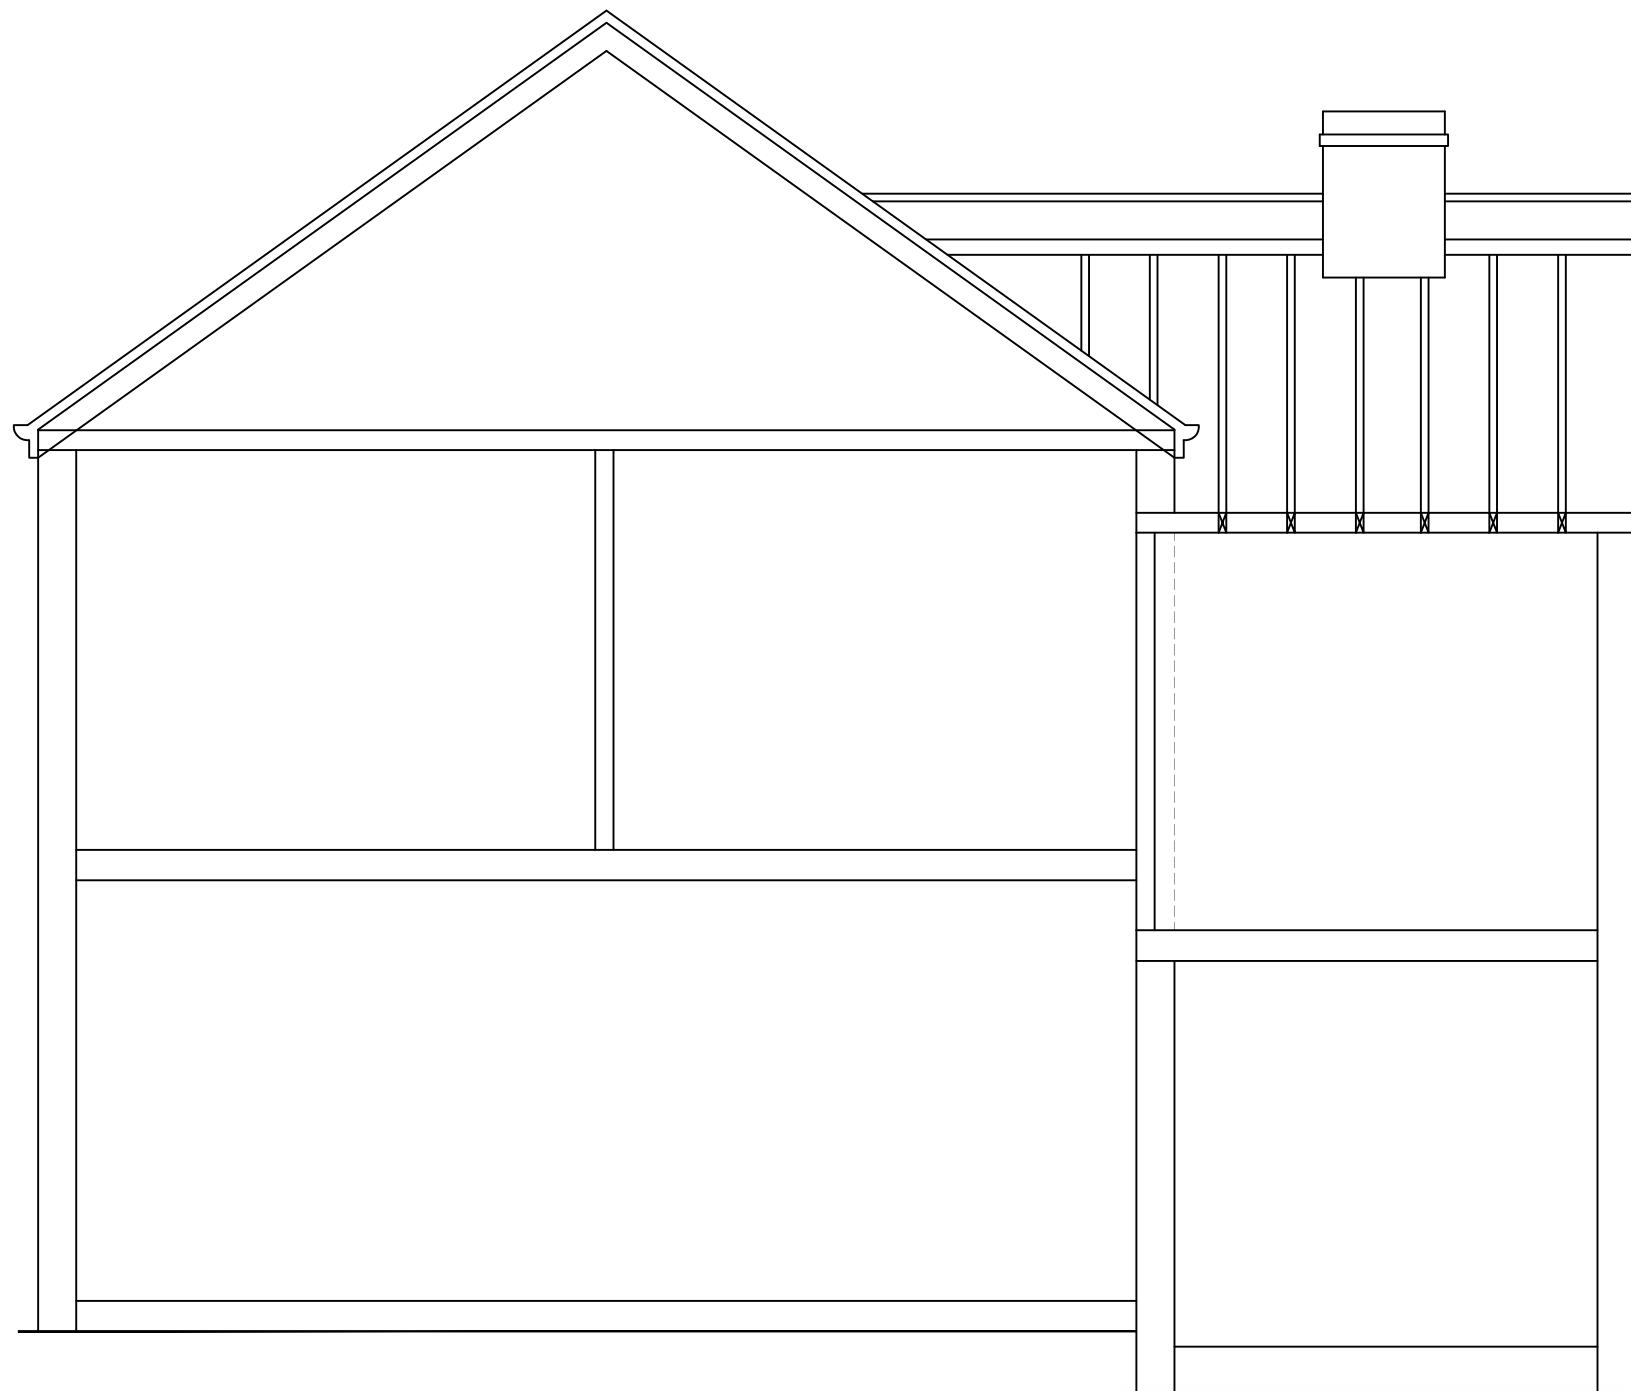

EXISTING SECTION AA
SCALE 1:50

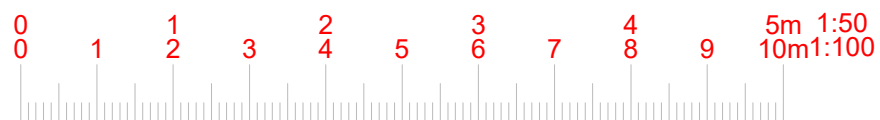

www.FastPlansUK.co.uk

Project: Loft Conversion with
Dormer to Rear.


Address:
110 CLONMELL ROAD N17 6JU

Scale:	Dwg. no:
1:50 @ A3	A07


Drawn by:	Date Drawn:
O.B.S	28-APR-2023

For Drawings Tel: 020 3542 1777

E-mail: plans@FastPlansUK.co.uk

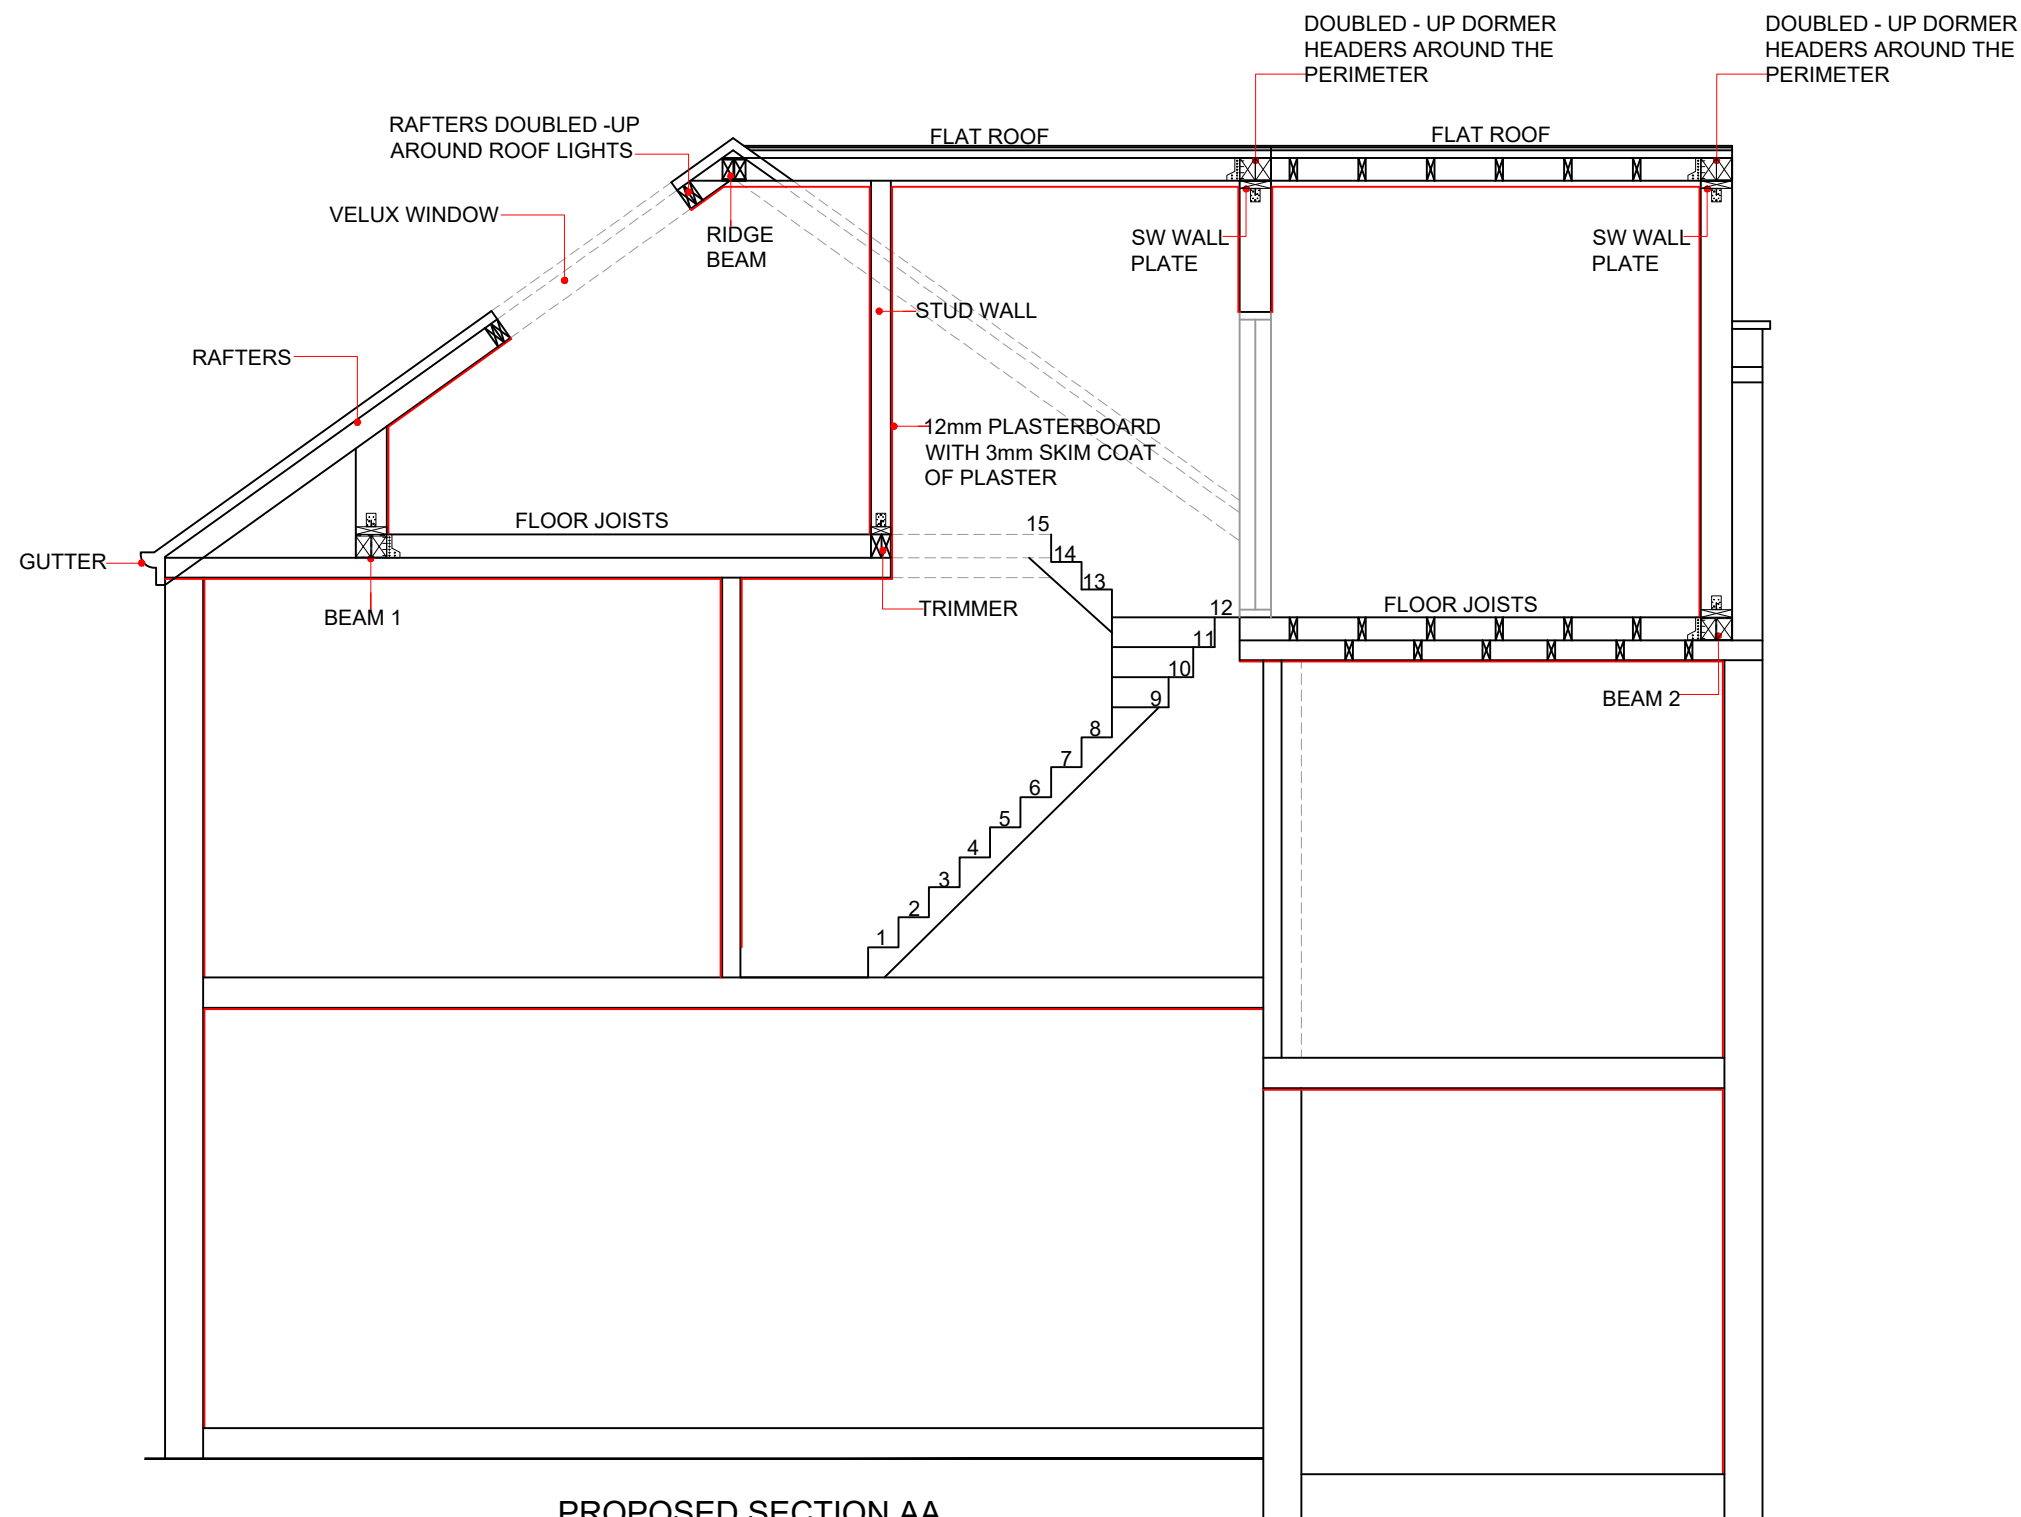

PROPOSED SECTION AA
SCALE 1:50

 

www.FastPlansUK.co.uk

Project: Loft Conversion with
Dormer to Rear.

Address: 110 CLONMELL ROAD N17 6JU

Scale: 1:50 @ A3 Dwg. no: A08

Drawn by: O.B.S Date Drawn: 28-APR-2023

For Drawings Tel: 020 3542 1777


E-mail: plans@FastPlansUK.co.uk



BLOCK PLAN
SCALE 1:500



LOCATION PLAN
SCALE 1:1250

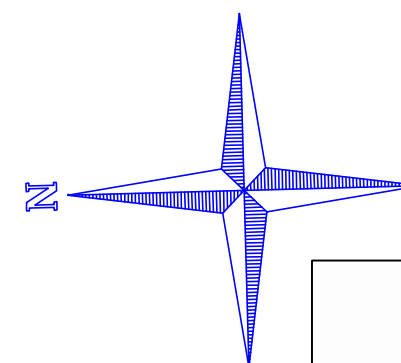

www.FastPlansUK.co.uk

Project: Loft Conversion with
Dormer to Rear.

Address: 110 CLONMELL ROAD N17 6JU

Scale: 1:500 @ A3 Dwg. no: A09

Drawn by: O.B.S Date Drawn: 28-APR-2023

For Drawings Tel: 020 3542 1777

E-mail: plans@FastPlansUK.co.uk