

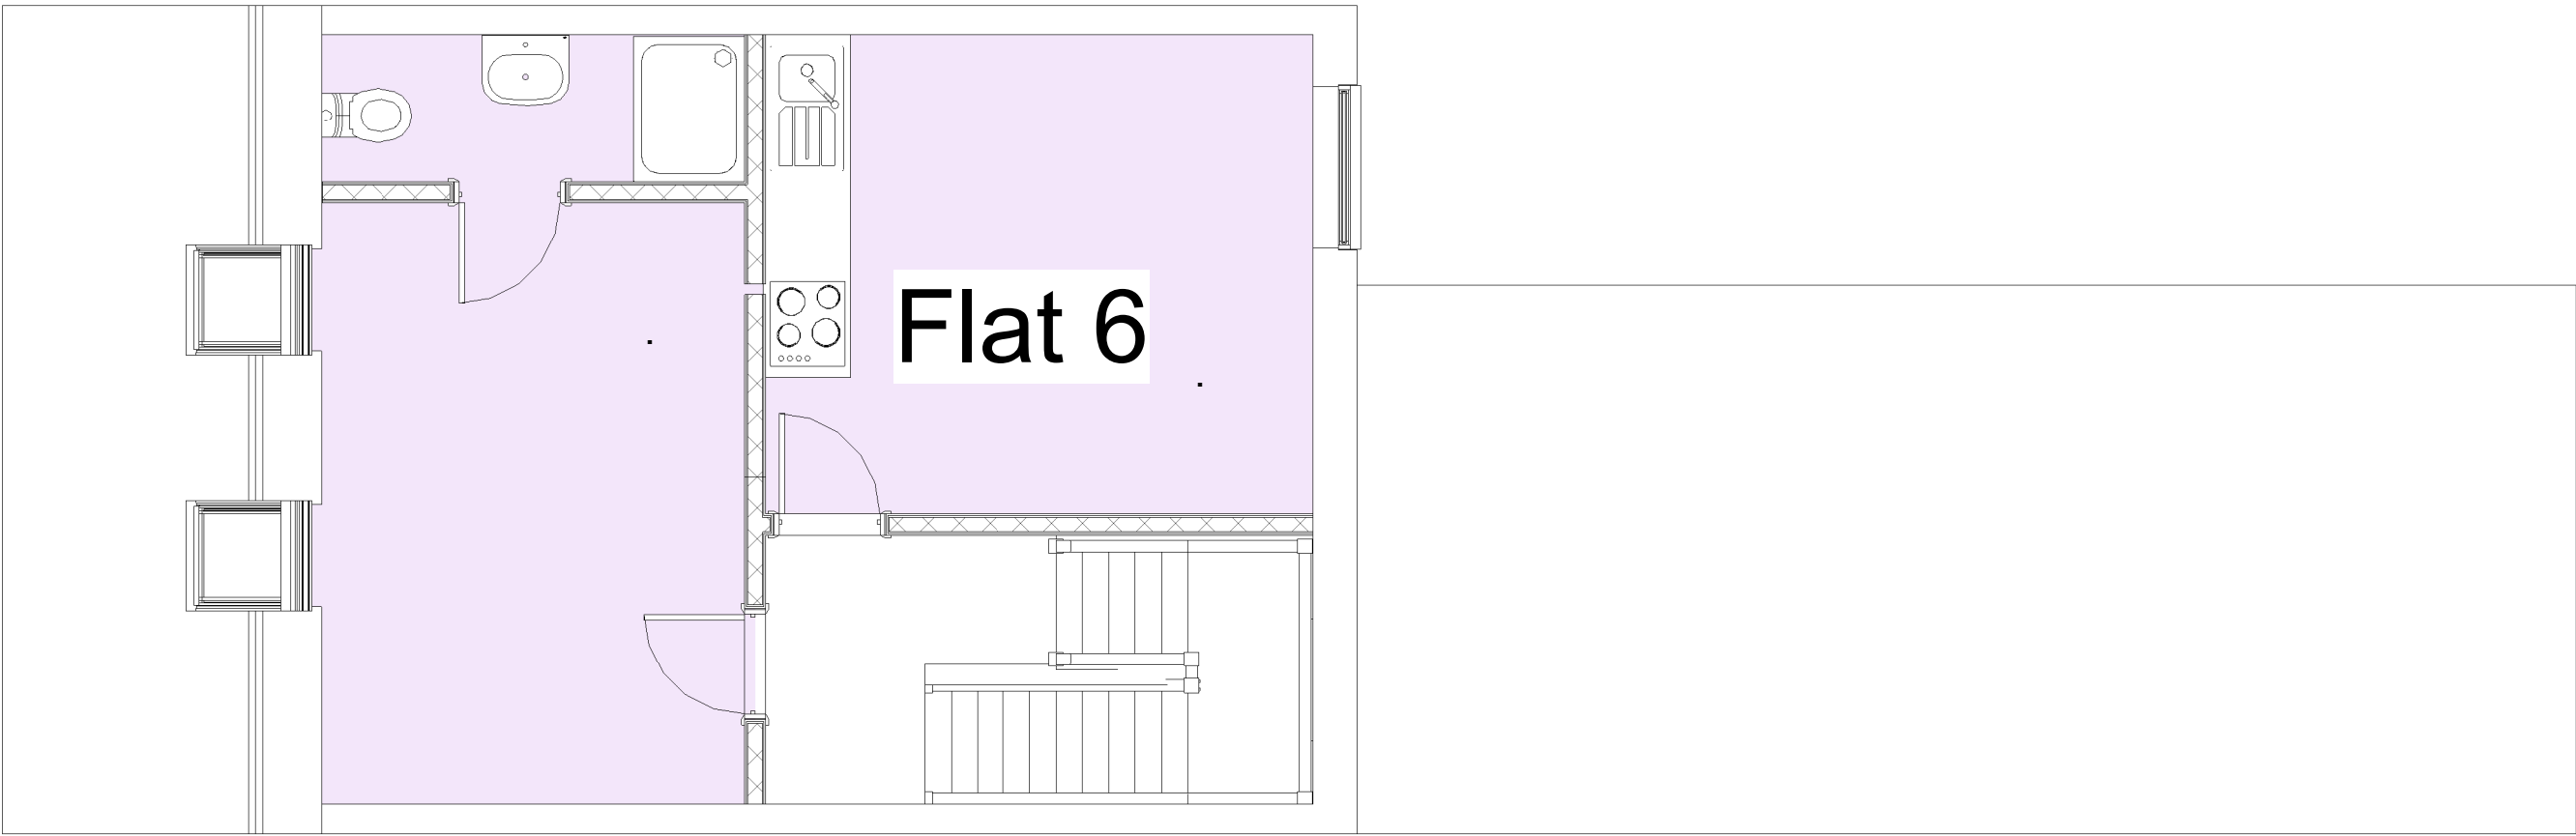


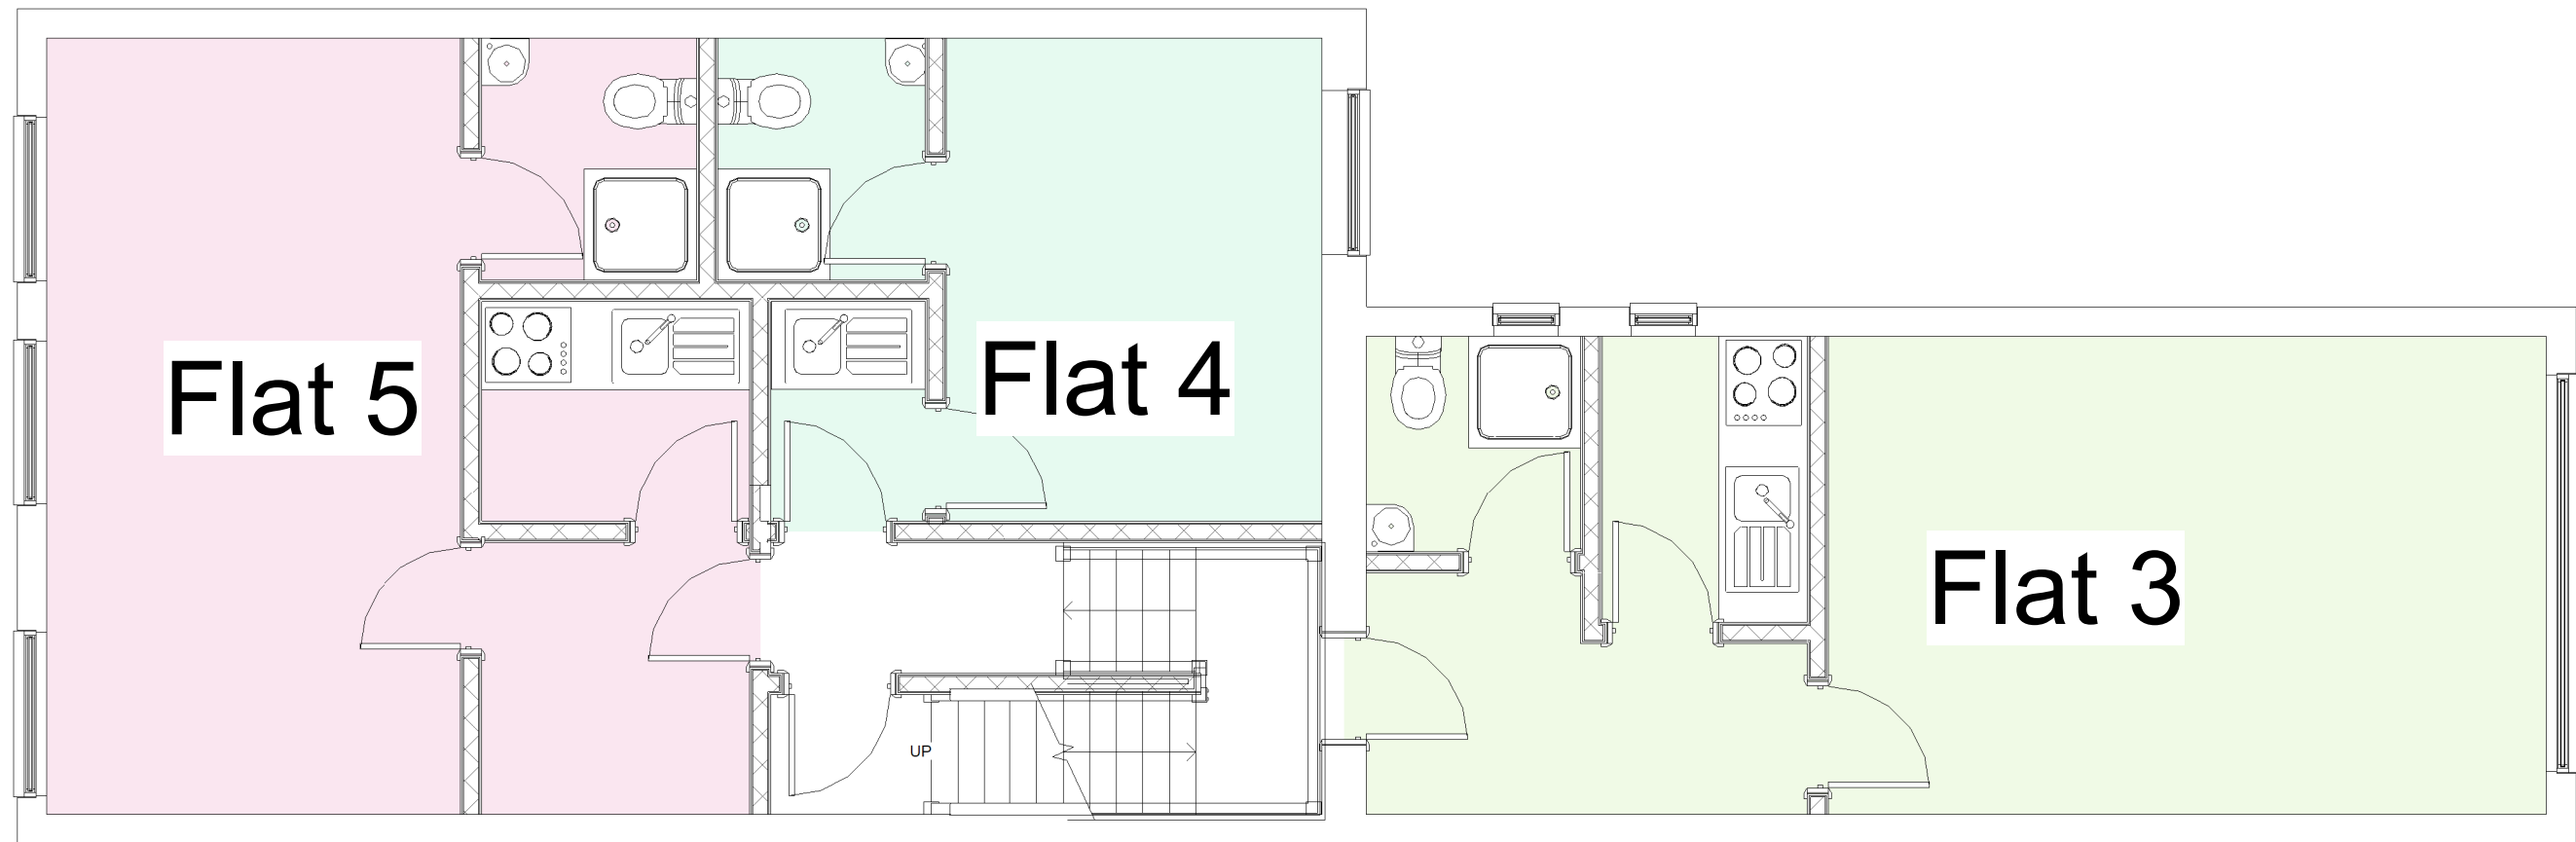


Third Floor Plan

1 : 50

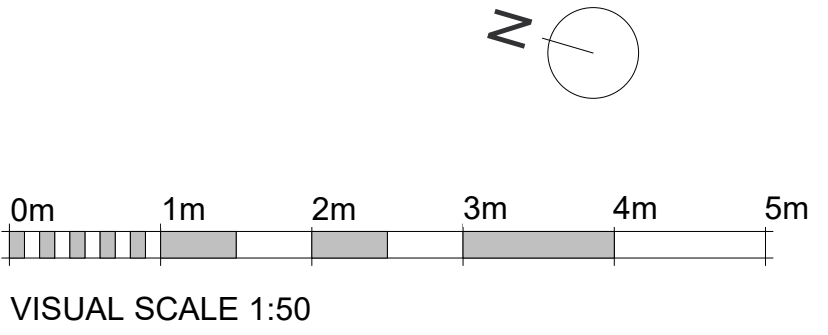

Second Floor Plan

1 : 50

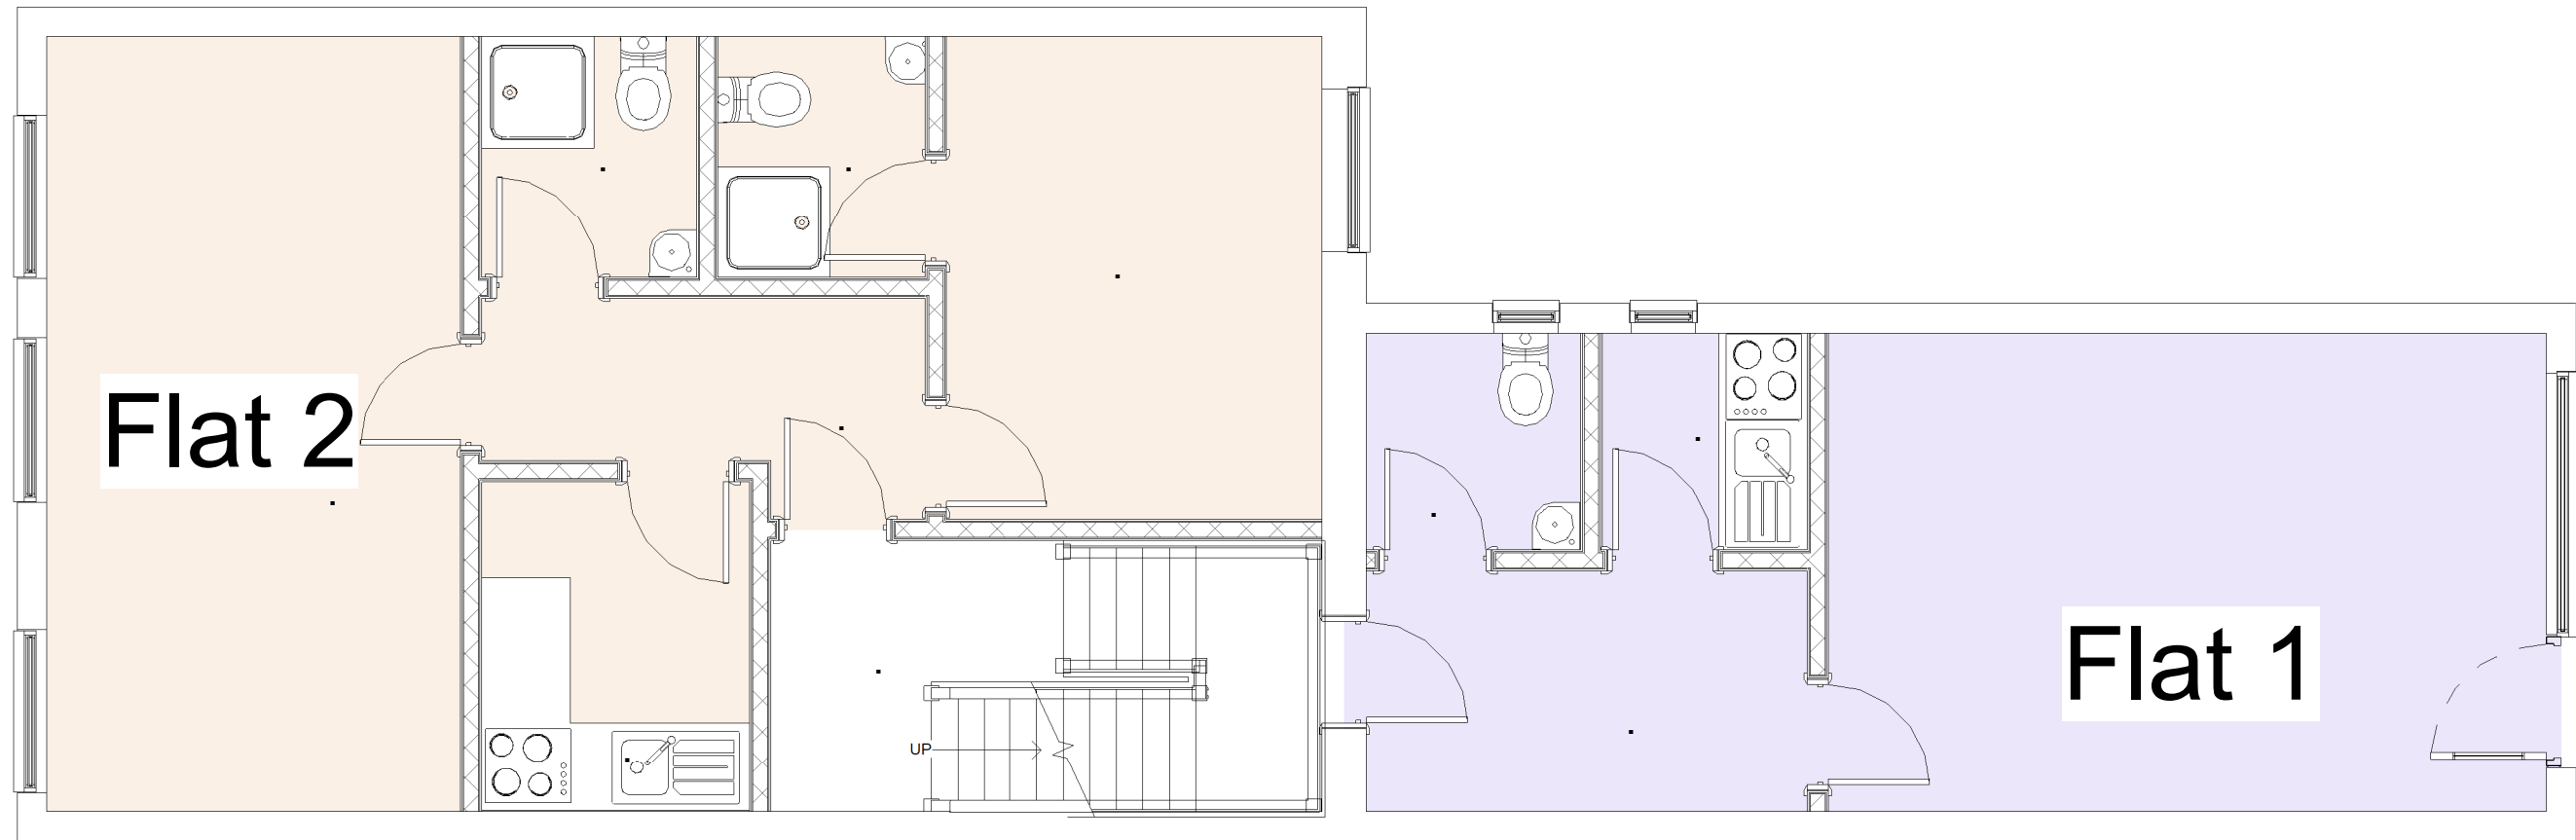

First Floor Plan

1 : 50

DRAWING REVISIONS				
REV	DESCRIPTION	DATE	BY	CHK
A	Revised as per client markups	03.05.23	NJ	AT
B	Revised Flat 6 layout	05.05.23	NJ	AT
C	Revised Flat 2 Layout	10.05.23	NJ	AT

NOTES

DO NOT SCALE. USE FIGURED DIMENSIONS ONLY.

ALL DIMENSIONS TO BE VERIFIED ON SITE PRIOR TO THE COMMENCEMENT OF ANY WORK OR THE PRODUCTION OF ANY SHOP DRAWING. ALL DISCREPANCIES TO BE REPORTED TO THE ARCHITECT.

THIS DRAWING IS TO BE READ IN CONJUNCTION WITH ALL RELATED ARCHITECTS AND ENGINEERS DRAWINGS AND ANY OTHER RELEVANT INFORMATION.

THIS DRAWING IS COPYRIGHT © OF DWA ARCHITECTS (LONDON) LTD.



DWA Architects (London) Ltd
Cyclops House
Link Business Park
York
United Kingdom
YO10 3JB

01904 544 400
dwa@dwa-architects.co.uk
www.dwa-architects.co.uk

CLIENT

Precious Homes

PROJECT

97 Turnpike Lane

DRAWING TITLE

Floor Plans

DRAWING STATUS

FOR COMMENT

SCALE	DATE	
1 : 50 @ A1	26/04/23	
DRAWN BY	CHECKED BY	
AT	NMJ	
JOB NO.	DWG NO.	REV
XXXX	001	C