



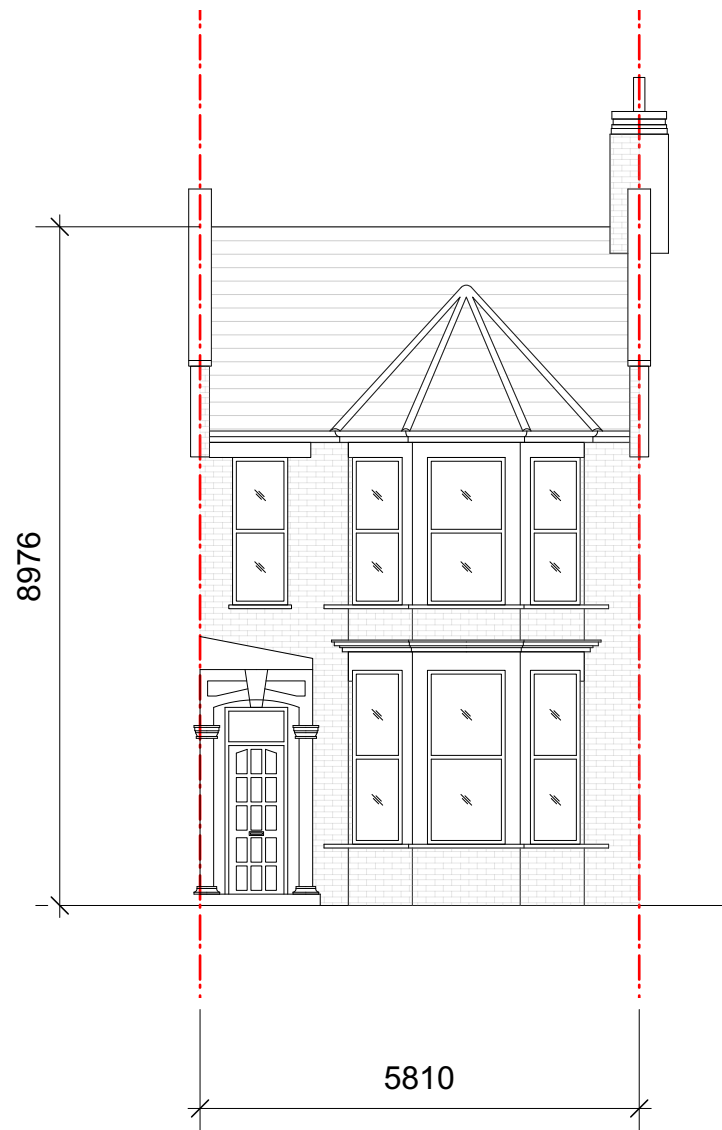

Existing Front Elevation

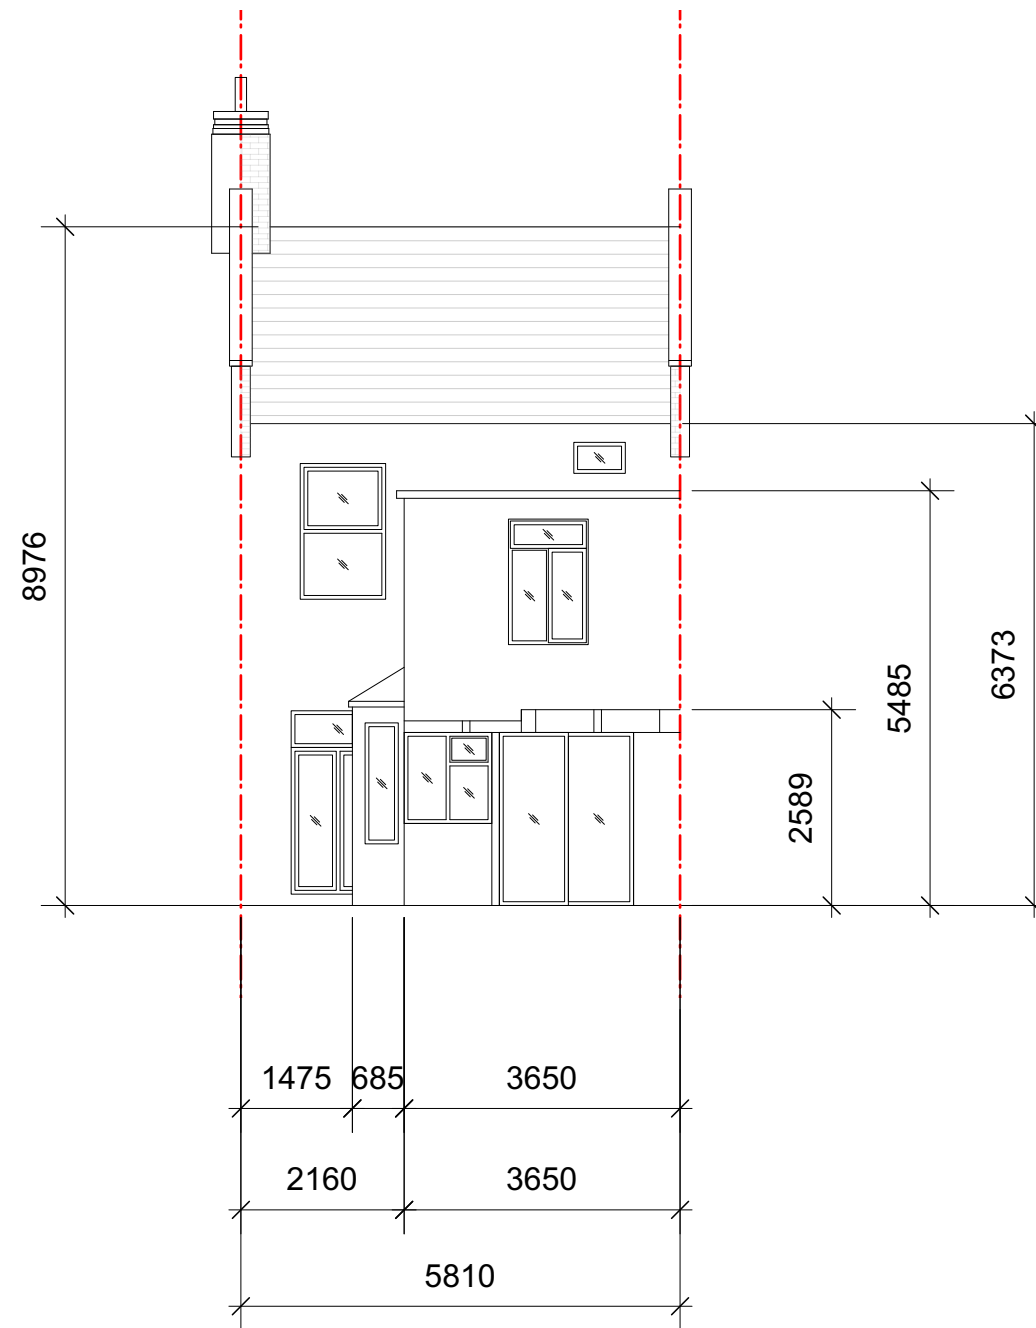

Existing Rear Elevation

01	10/05/2023	Planning Updt	DS	HM
00	13/02/2023	Initial issue	DS	HM
REV	DATE	COMMENT	DRW	CHK



NOTES
These drawings are for planning purposes only. All dimensions indicated are subject to alterations on site. Confirm all dimensions prior to ordering materials and commencing construction.

My-architect

My-architect Studio LLP
ARK coworking
All Saints Church Hall
Carnegie St
London
N1 9QW
T 07912325101 E harry.molyneux@my-architect.io


PROJECT
70 Duckett Road, London, N4 1BW

DRAWING
Existing Elevations

SCALE
1:100 @ A3

STATUS
Planning

DRAWING No.	REVISION
3432/01/200	P01

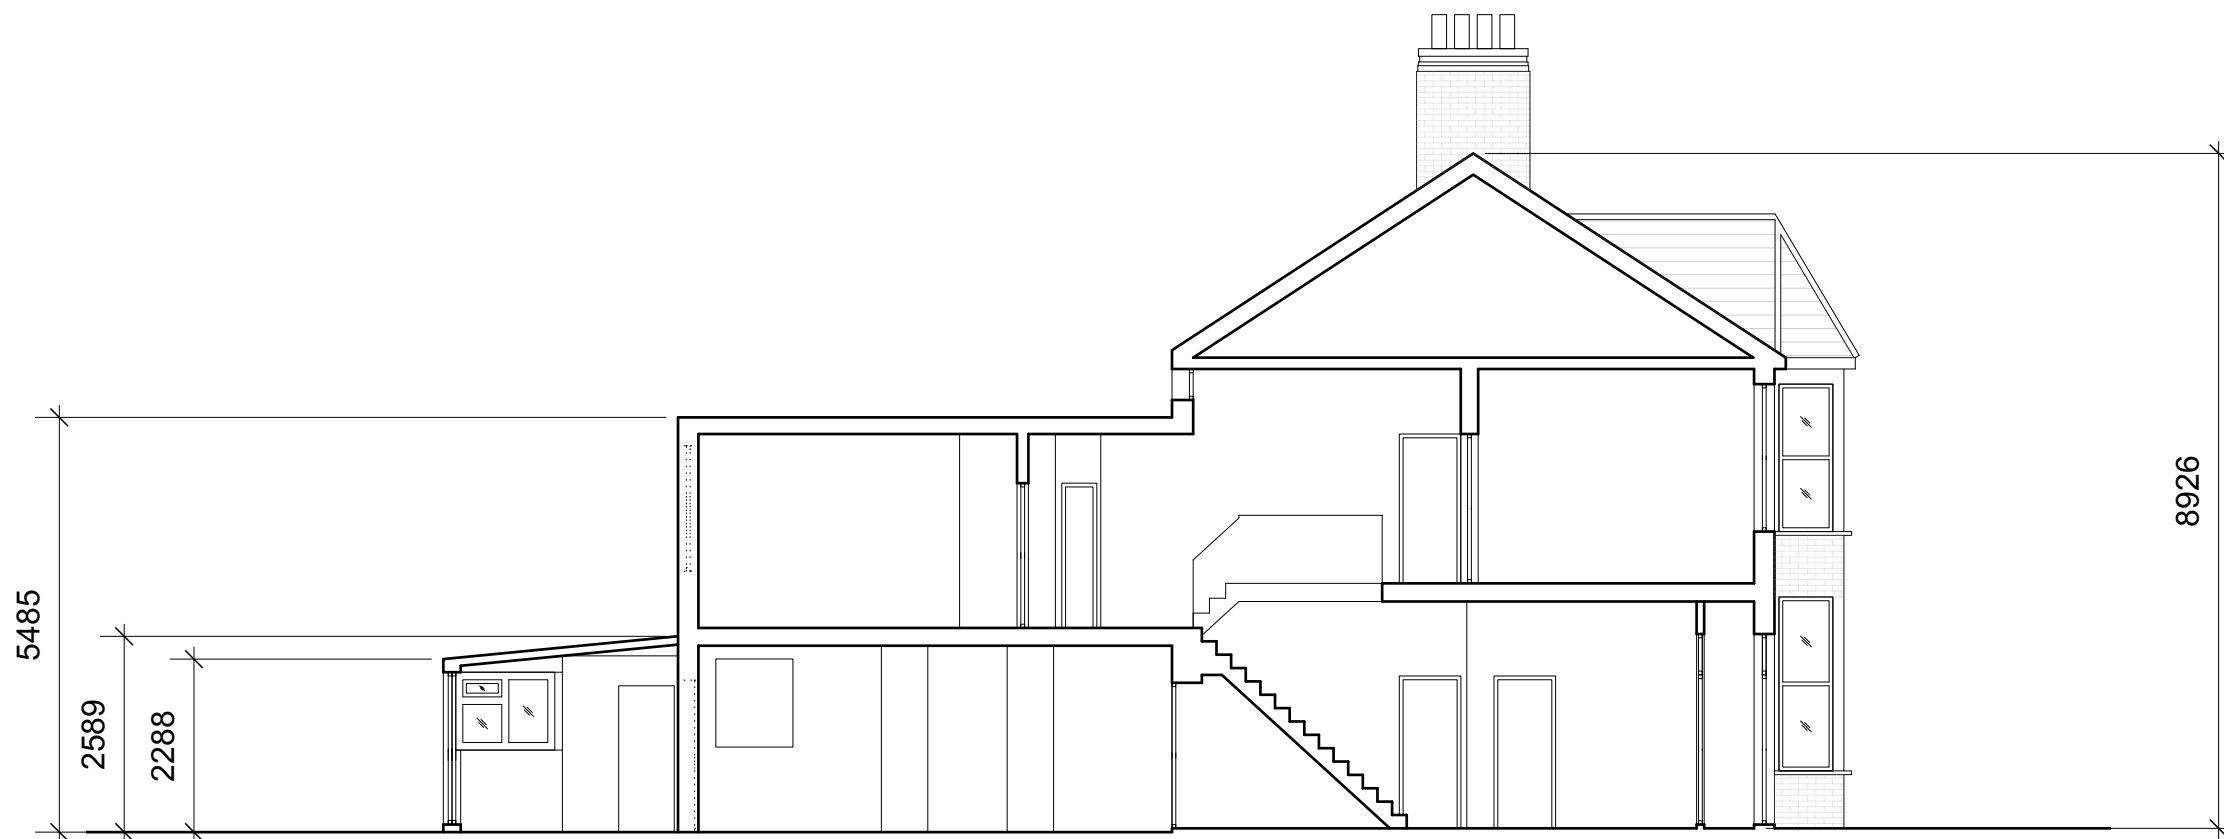

Existing Section AA

01	10/05/2023	Planning Updt	DS	HM
00	13/02/2023	Initial issue	DS	HM
REV	DATE	COMMENT	DRW	CHK



NOTES
These drawings are for planning purposes only. All dimensions indicated are subject to alterations on site. Confirm all dimensions prior to ordering materials and commencing construction.

My-architect

My-architect Studio LLP
ARK coworking
All Saints Church Hall
Carnegie St
London
N1 9QW
T 07912325101 E harry.molyneux@my-architect.io


PROJECT
70 Duckett Road, London, N4 1BW

DRAWING
Existing Sections


SCALE
1:100 @ A3

STATUS
Planning

DRAWING No.	REVISION
3432/01/201	P01

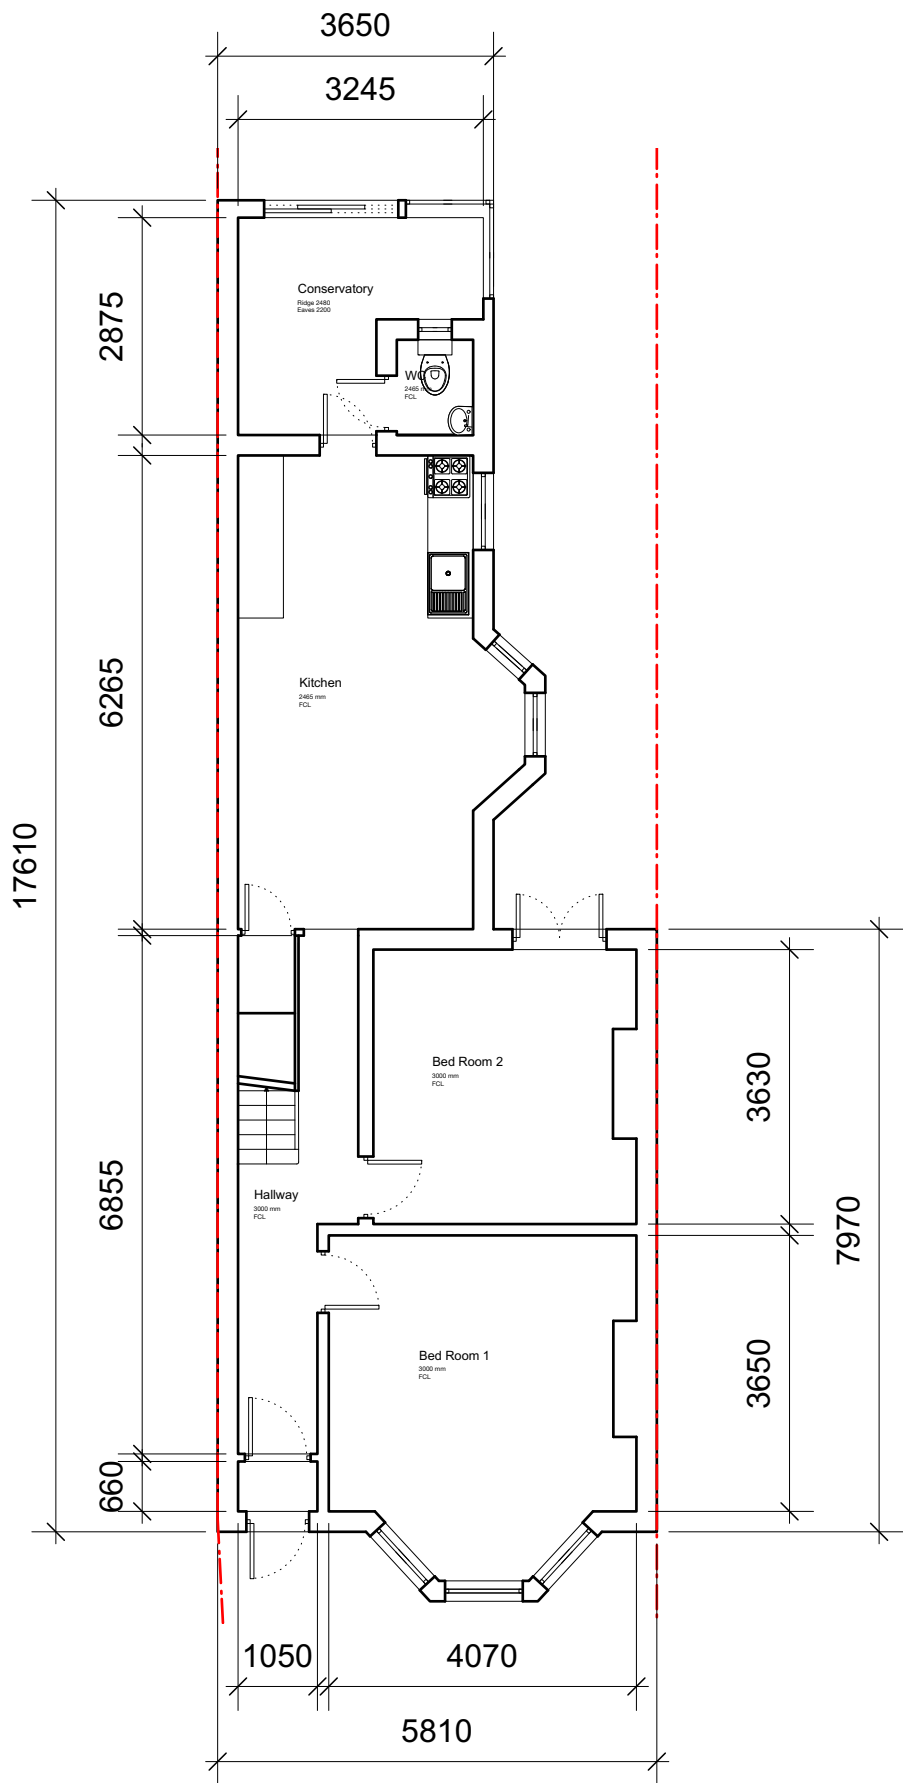


Existing Ground Floor Plan

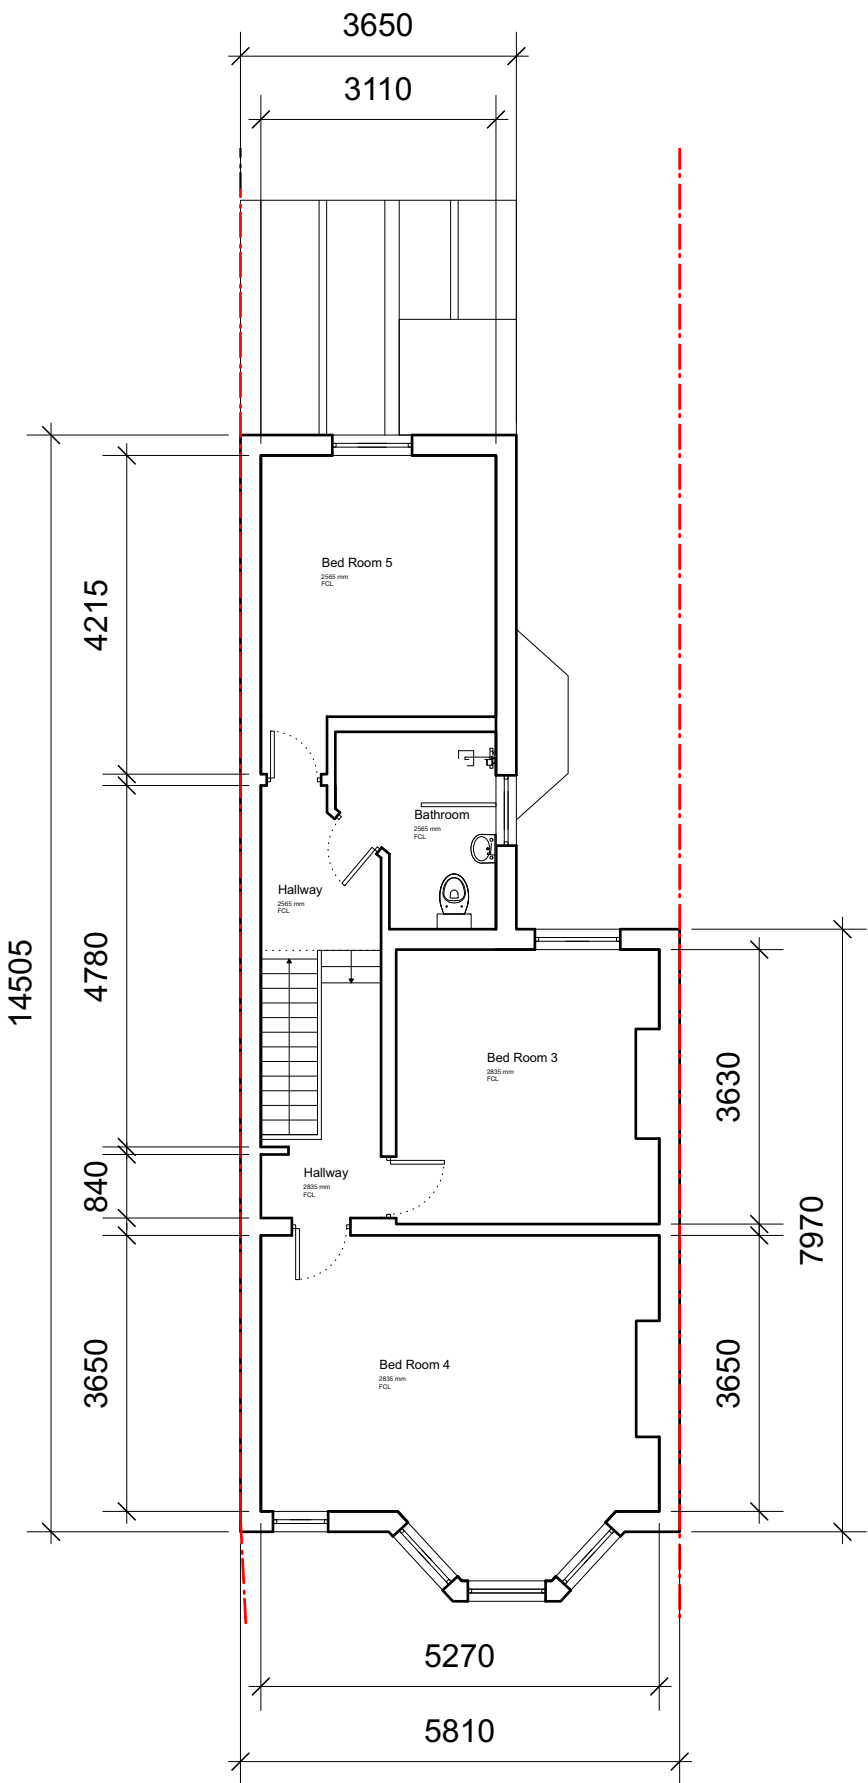

Existing First Floor Plan


01	10/05/2023	Planning Updt	DS	HM
00	13/02/2023	Initial issue	DS	HM
REV	DATE	COMMENT	DRW	CHK

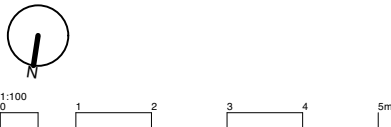


NOTES
These drawings are for planning purposes only. All dimensions indicated are subject to alterations on site. Confirm all dimensions prior to ordering materials and commencing construction.

My-architect
My-architect Studio LLP
ARK coworking
All Saints Church Hall
Carnegie St
London
N1 9QW
T 07912325101 E harry.molyneux@my-architect.io

PROJECT
70 Duckett Road, London, N4 1BW
DRAWING
Existing Floor Plans
SCALE
1:100 @ A3
STATUS
Planning

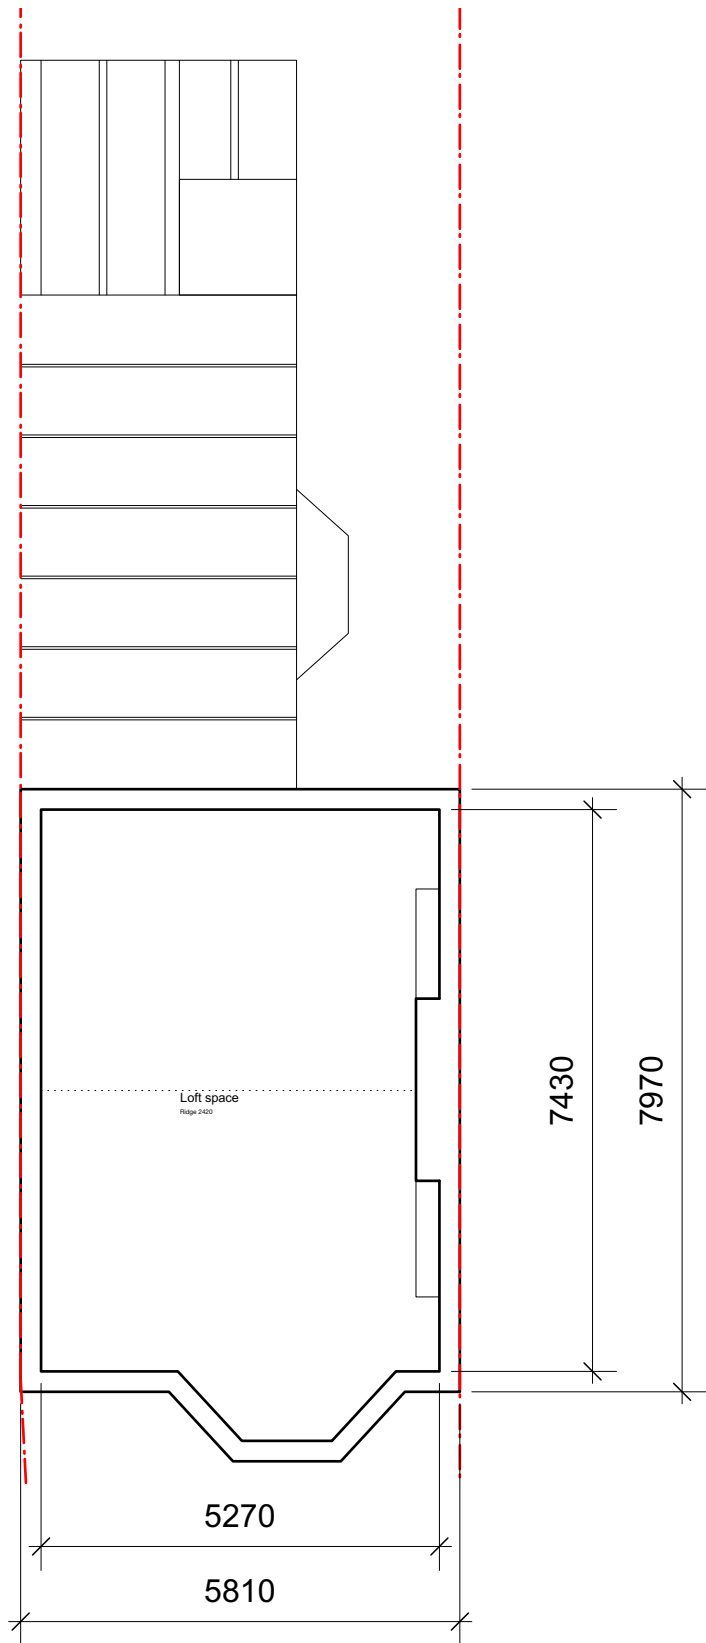


Existing Loft Floor Plan

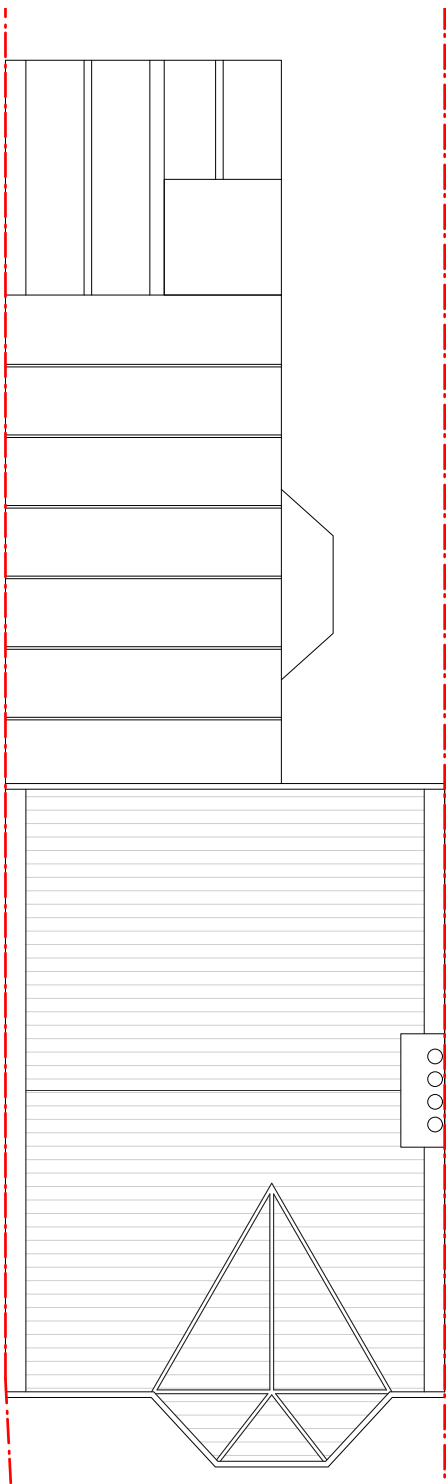

Existing Roof Plan

01	10/05/2023	Planning Updt	DS	HM
00	13/02/2023	Initial issue	DS	HM
REV	DATE	COMMENT	DRW	CHK

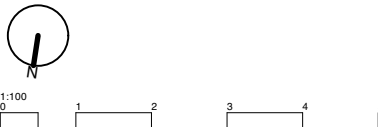

NOTES
These drawings are for planning purposes only. All dimensions indicated are subject to alterations on site. Confirm all dimensions prior to ordering materials and commencing construction.

My-architect

My-architect Studio LLP
ARK coworking
All Saints Church Hall
Carnegie St
London
N1 9QW
T 07912325101 E harry.molyneux@my-architect.io


PROJECT
70 Duckett Road, London, N4 1BW

DRAWING
Existing Floor Plans


SCALE
1:100 @ A3

STATUS
Planning

DRAWING No. REVISION
3432/01/401 P01

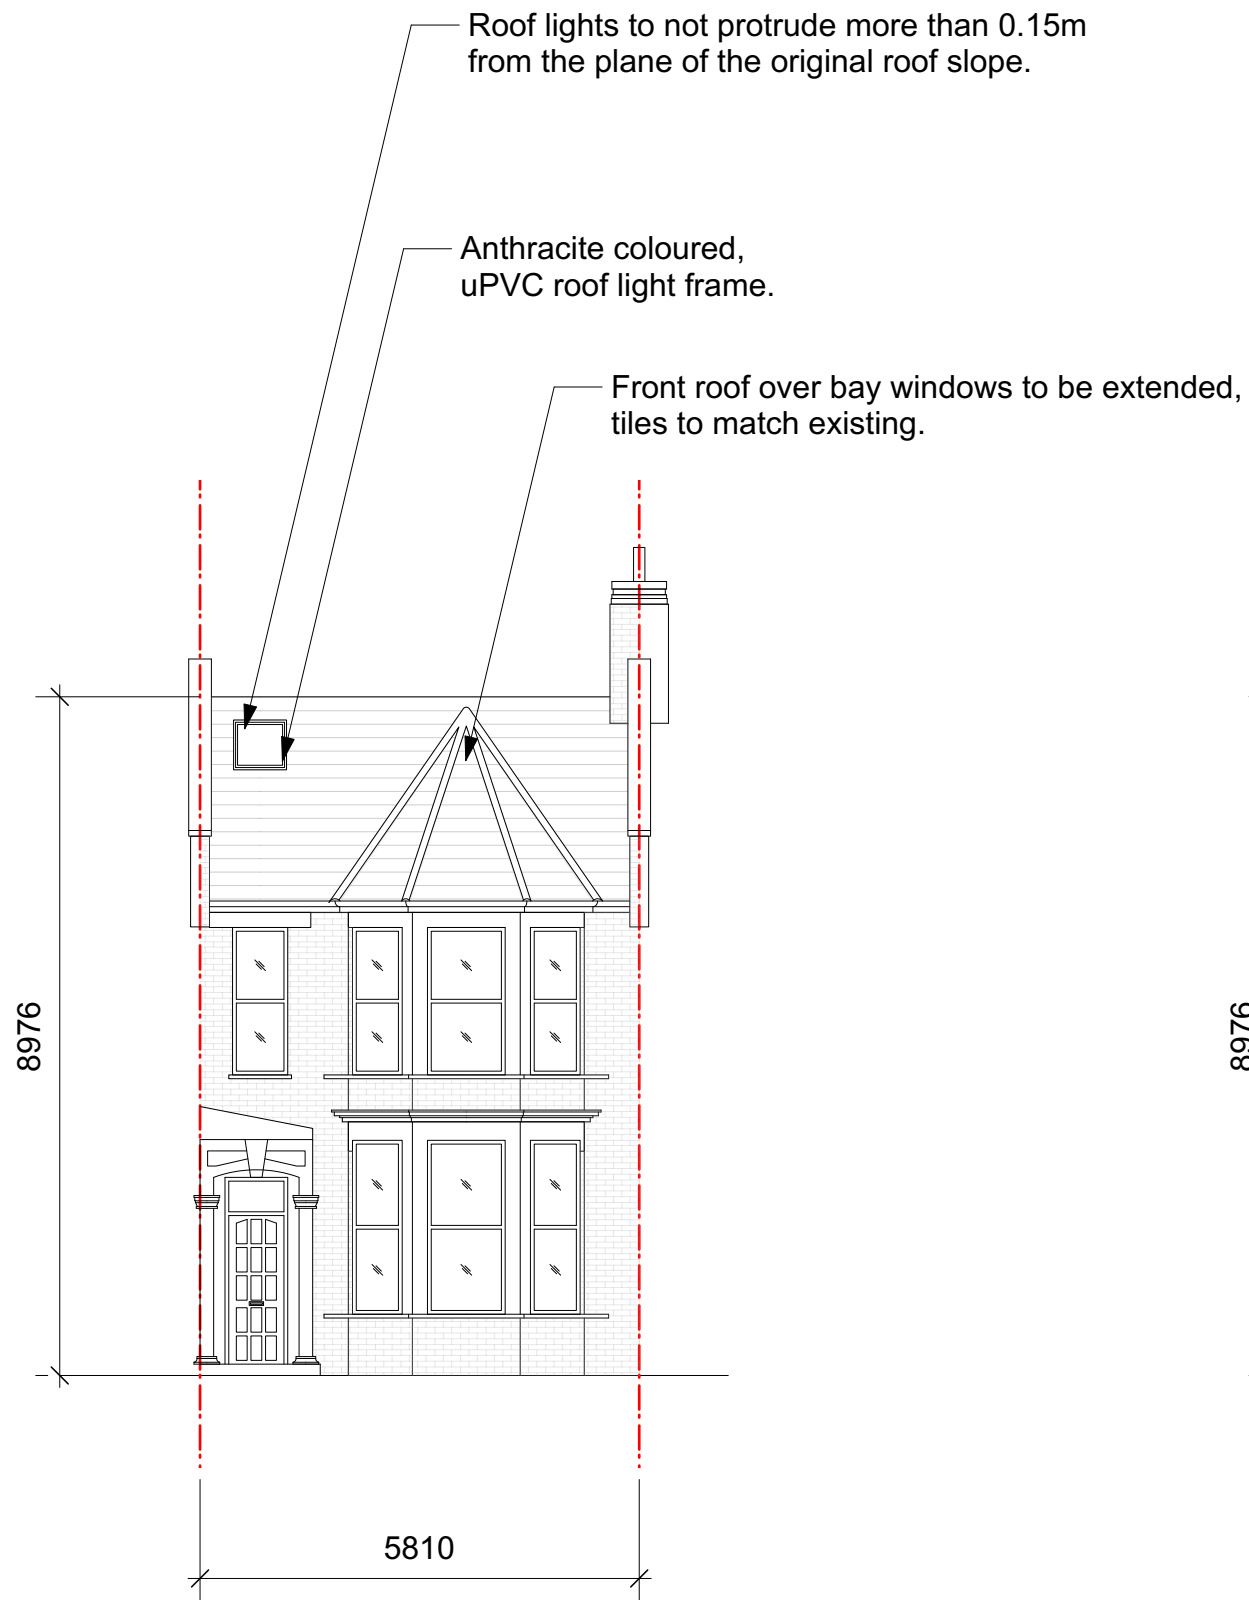


Proposed Front Elevation

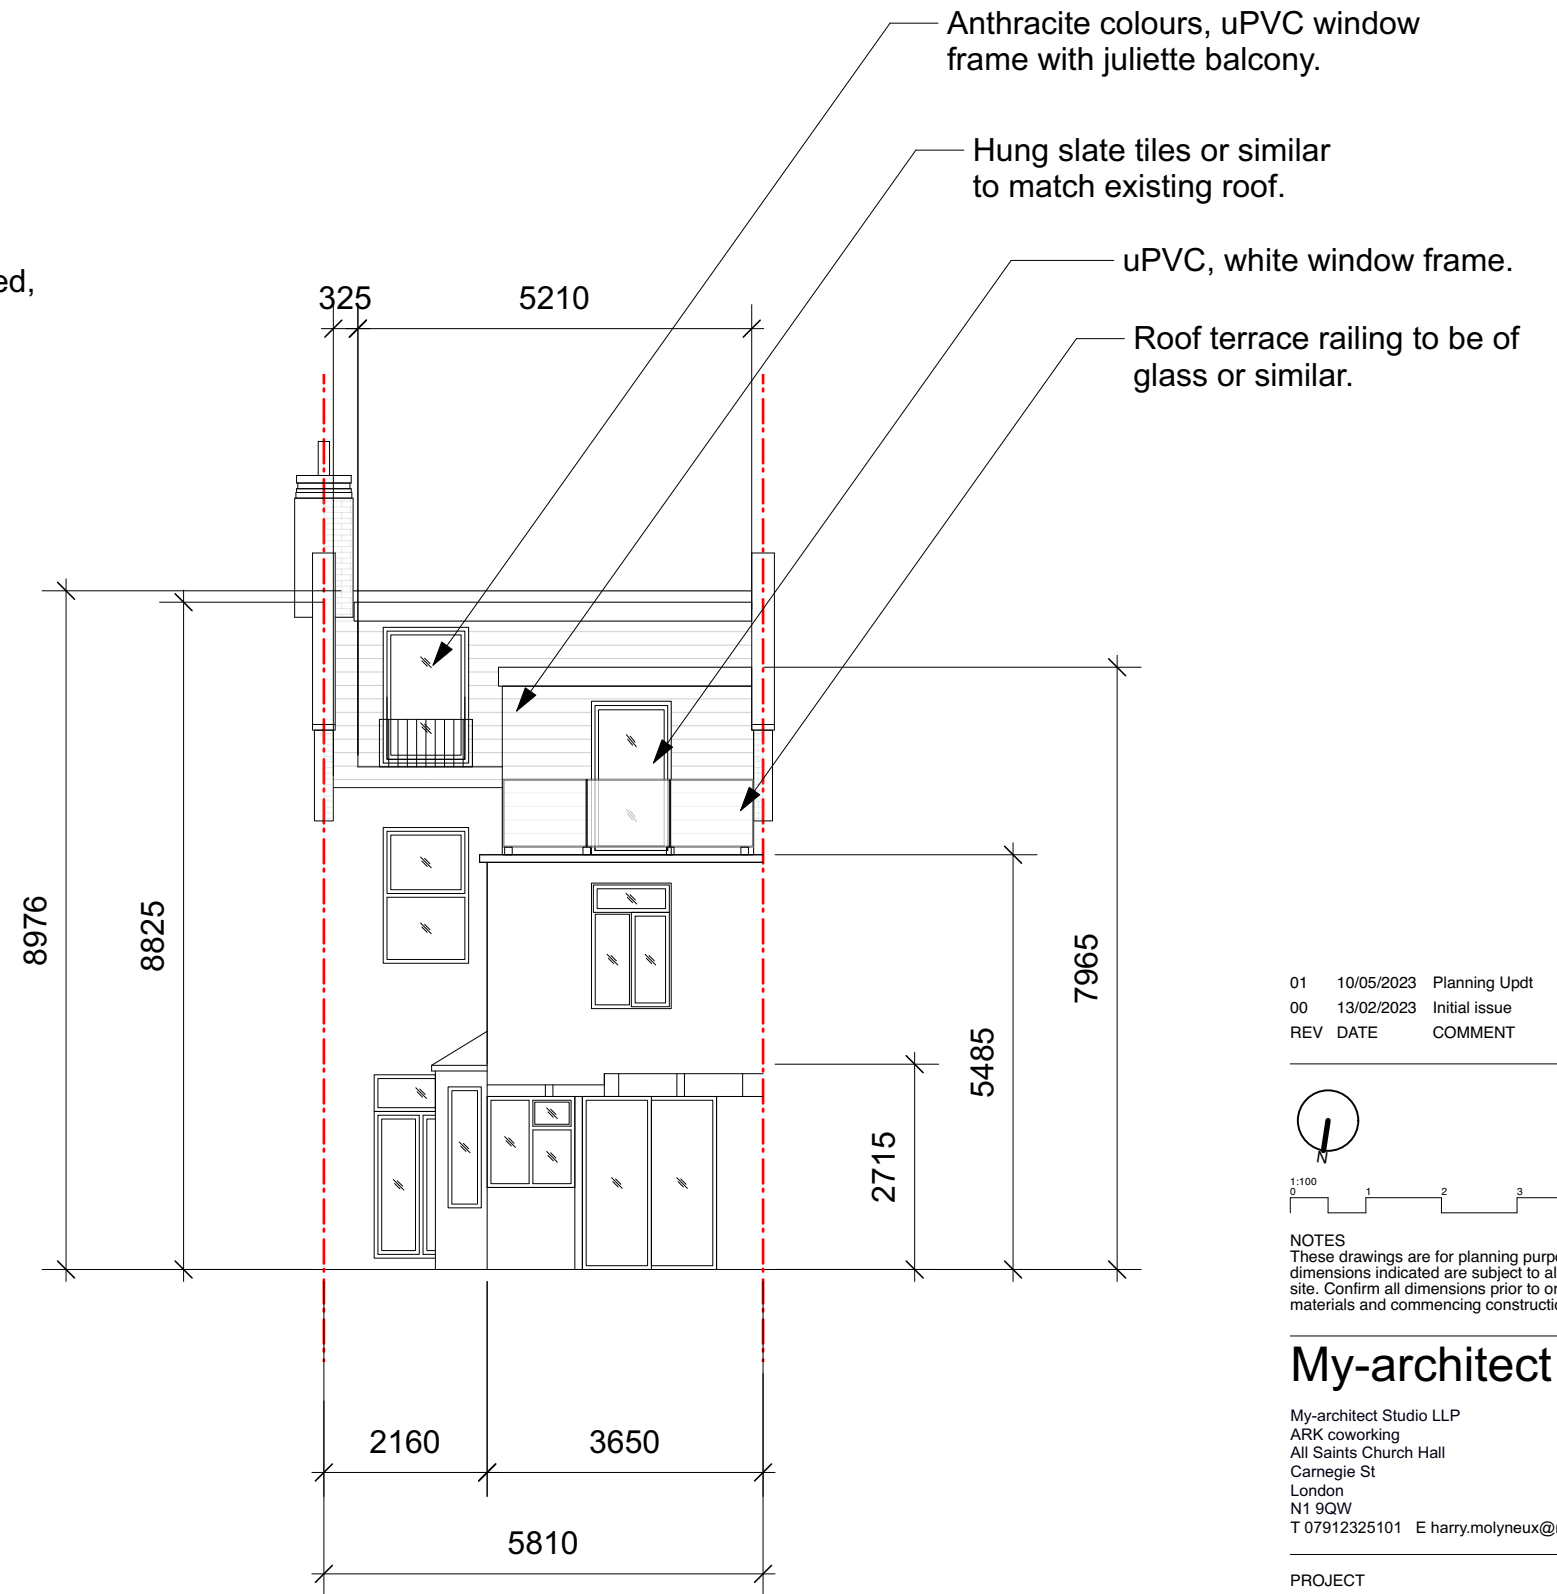

Proposed Rear Elevation

01	10/05/2023	Planning Updt	DS	HM
00	13/02/2023	Initial issue	DS	HM
REV	DATE	COMMENT	DRW	CHK

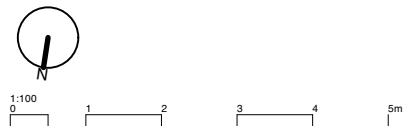

NOTES
These drawings are for planning purposes only. All dimensions indicated are subject to alterations on site. Confirm all dimensions prior to ordering materials and commencing construction.

My-architect

My-architect Studio LLP
ARK coworking
All Saints Church Hall
Carnegie St
London
N1 9QW
T 07912325101 E harry.molyneux@my-architect.io


PROJECT
70 Duckett Road, London, N4 1BW

DRAWING
Proposed Elevations

SCALE
1:100 @ A3


STATUS
Planning

DRAWING No. REVISION
3432/03/200 P01

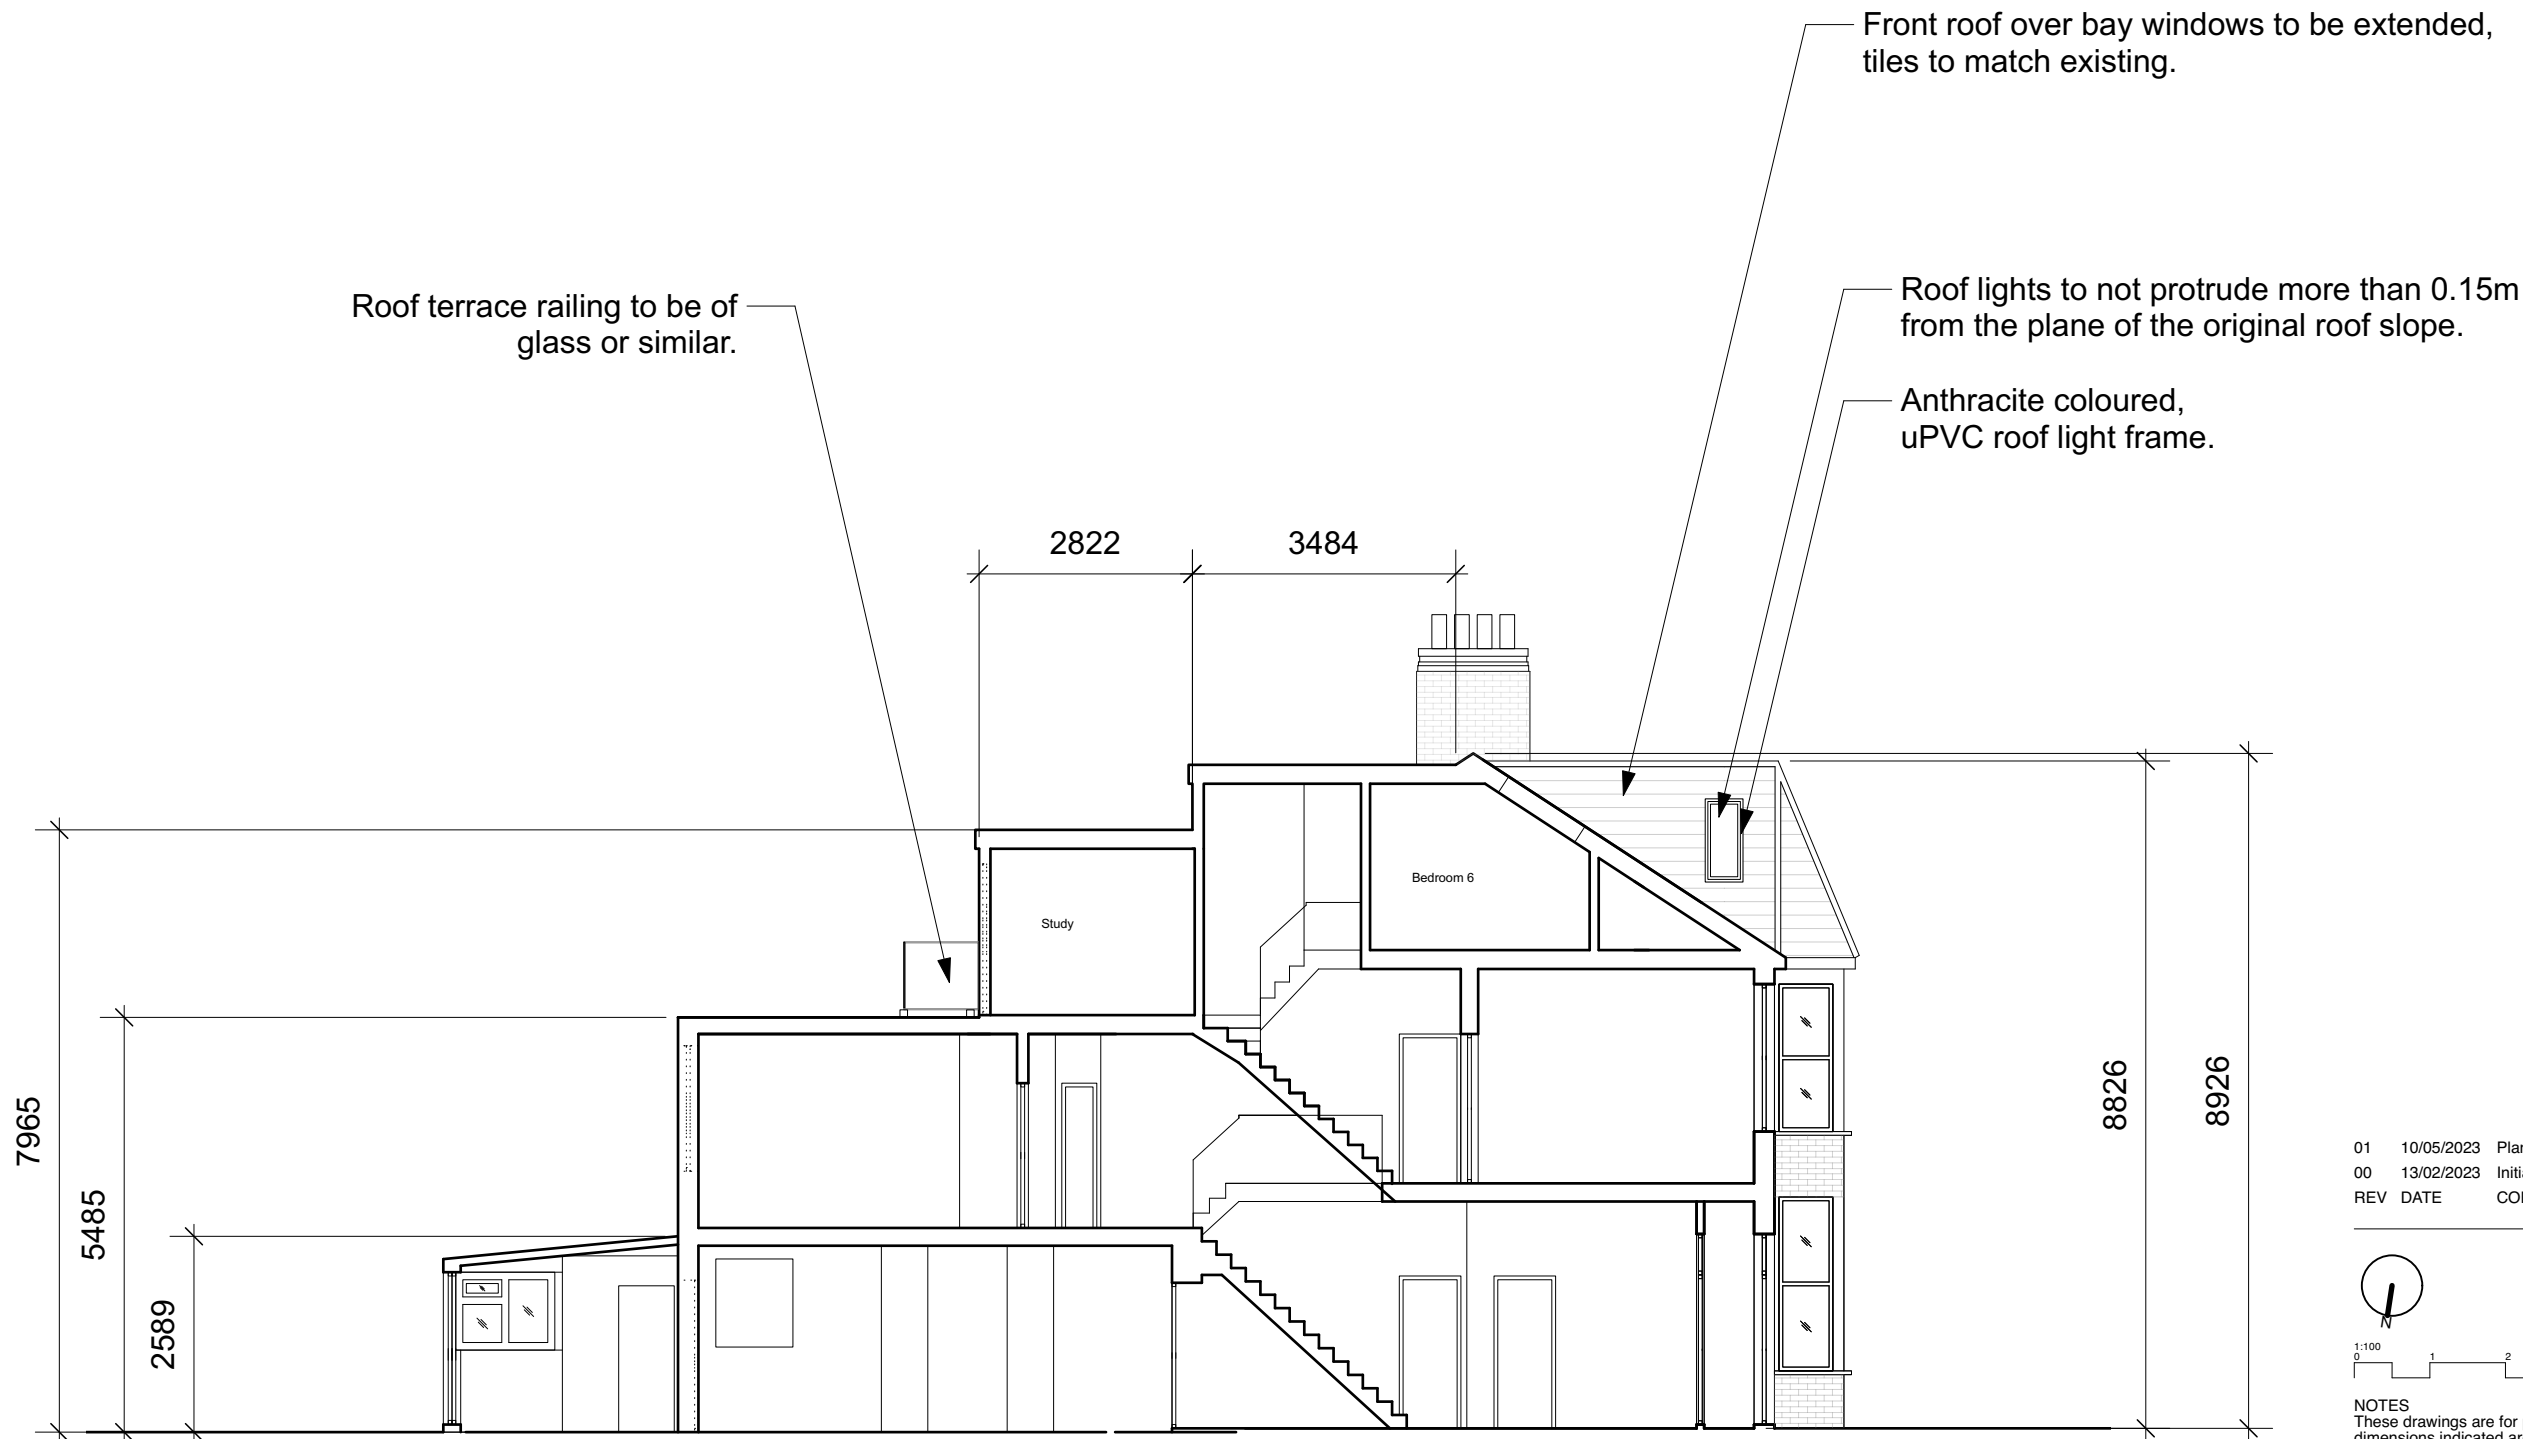

Proposed Section AA

01	10/05/2023	Planning Updt	DS	HM
00	13/02/2023	Initial issue	DS	HM
REV	DATE	COMMENT	DRW	CHK

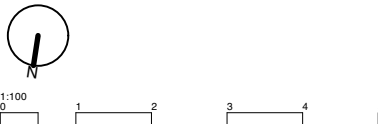


NOTES
These drawings are for planning purposes only. All dimensions indicated are subject to alterations on site. Confirm all dimensions prior to ordering materials and commencing construction.


My-architect
My-architect Studio LLP
ARK coworking
All Saints Church Hall
Carnegie St
London
N1 9QW
T 07912325101 E harry.molyneux@my-architect.io

PROJECT
70 Duckett Road, London, N4 1BW
DRAWING
Proposed Sections
SCALE
1:100 @ A3
STATUS
Planning

DRAWING No. 3432/03/201 REVISION P01

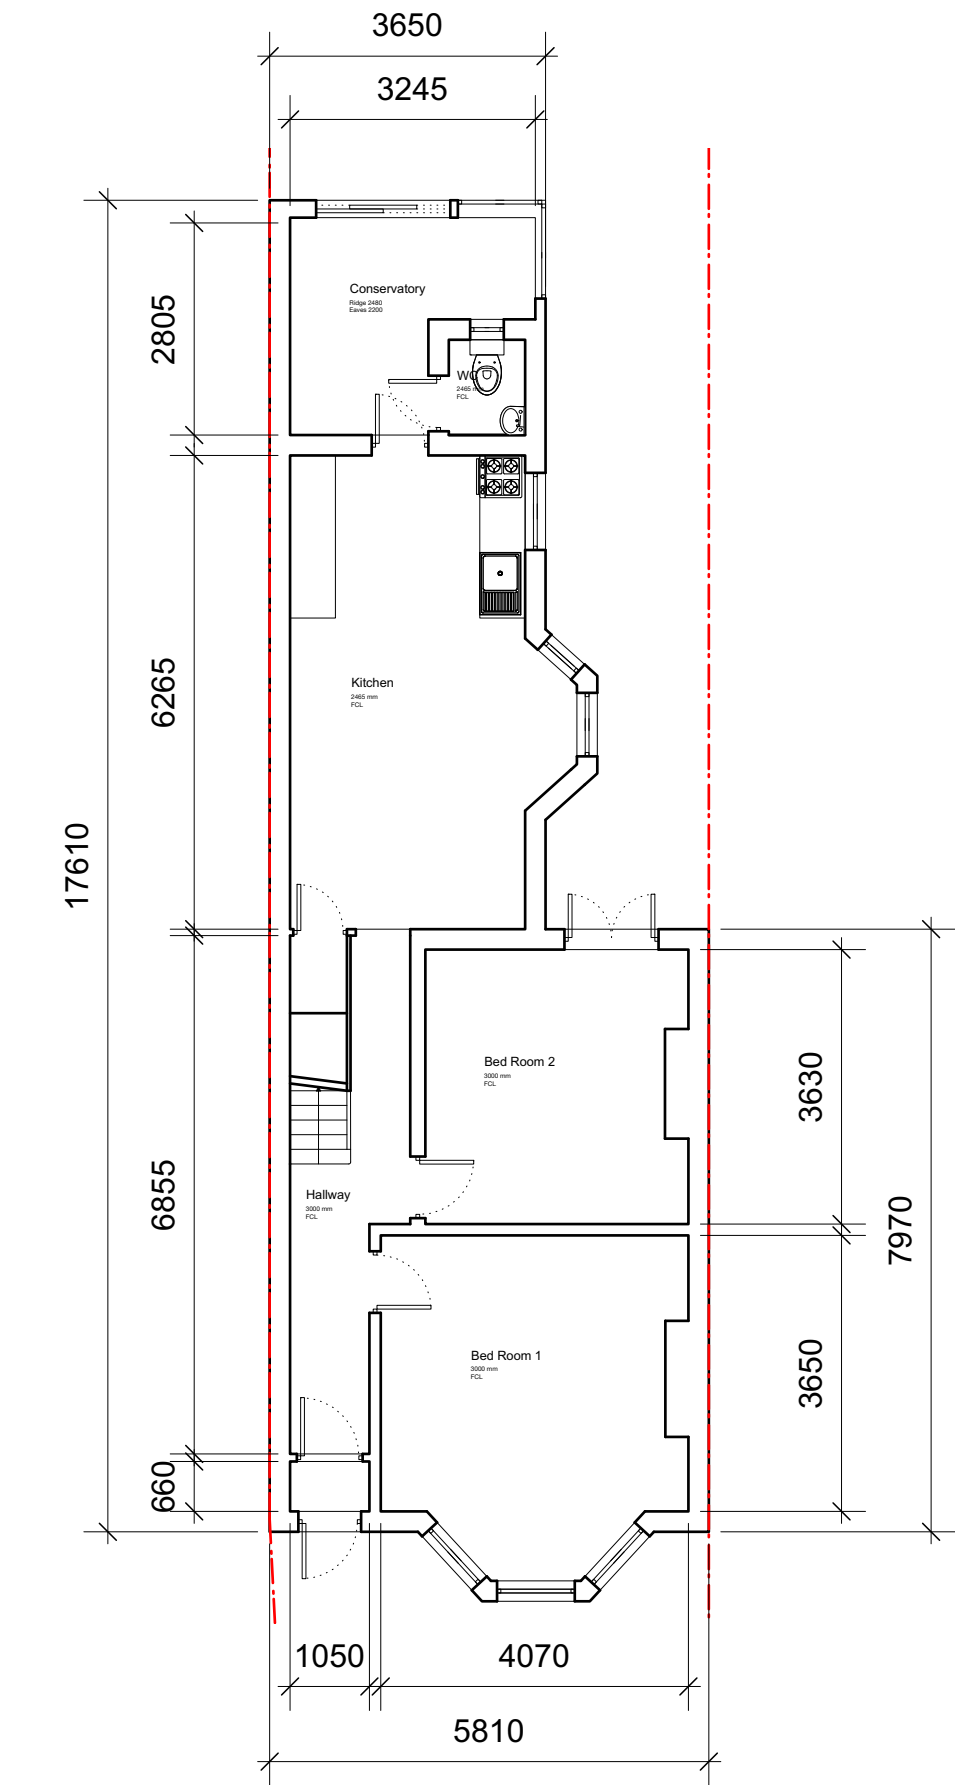


Proposed Ground Floor Plan

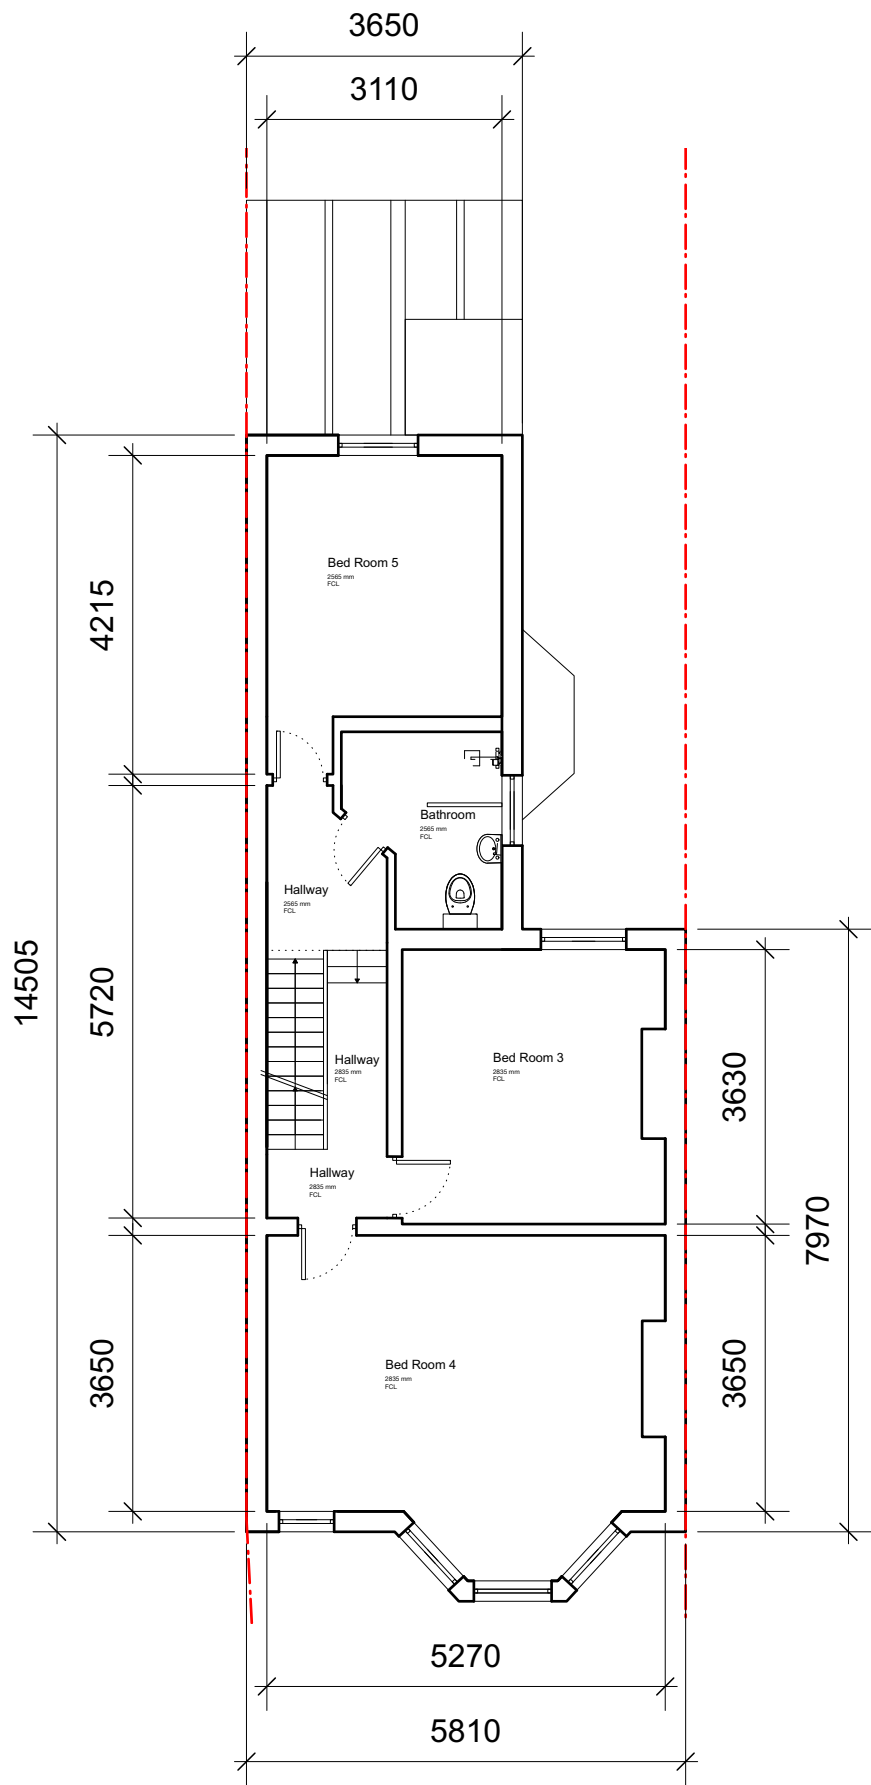

Proposed First Floor Plan

01	10/05/2023	Planning Updt	DS	HM
00	13/02/2023	Initial issue	DS	HM
REV	DATE	COMMENT	DRW	CHK

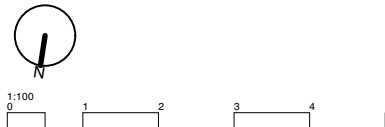

NOTES
These drawings are for planning purposes only. All dimensions indicated are subject to alterations on site. Confirm all dimensions prior to ordering materials and commencing construction.

My-architect

My-architect Studio LLP
ARK coworking
All Saints Church Hall
Carnegie St
London
N1 9QW
T 07912325101 E harry.molyneux@my-architect.io


PROJECT
70 Duckett Road, London, N4 1BW

DRAWING
Proposed Floor Plans


SCALE
1:100 @ A3

STATUS
Planning

DRAWING No. 3432/03/400 REVISION P01

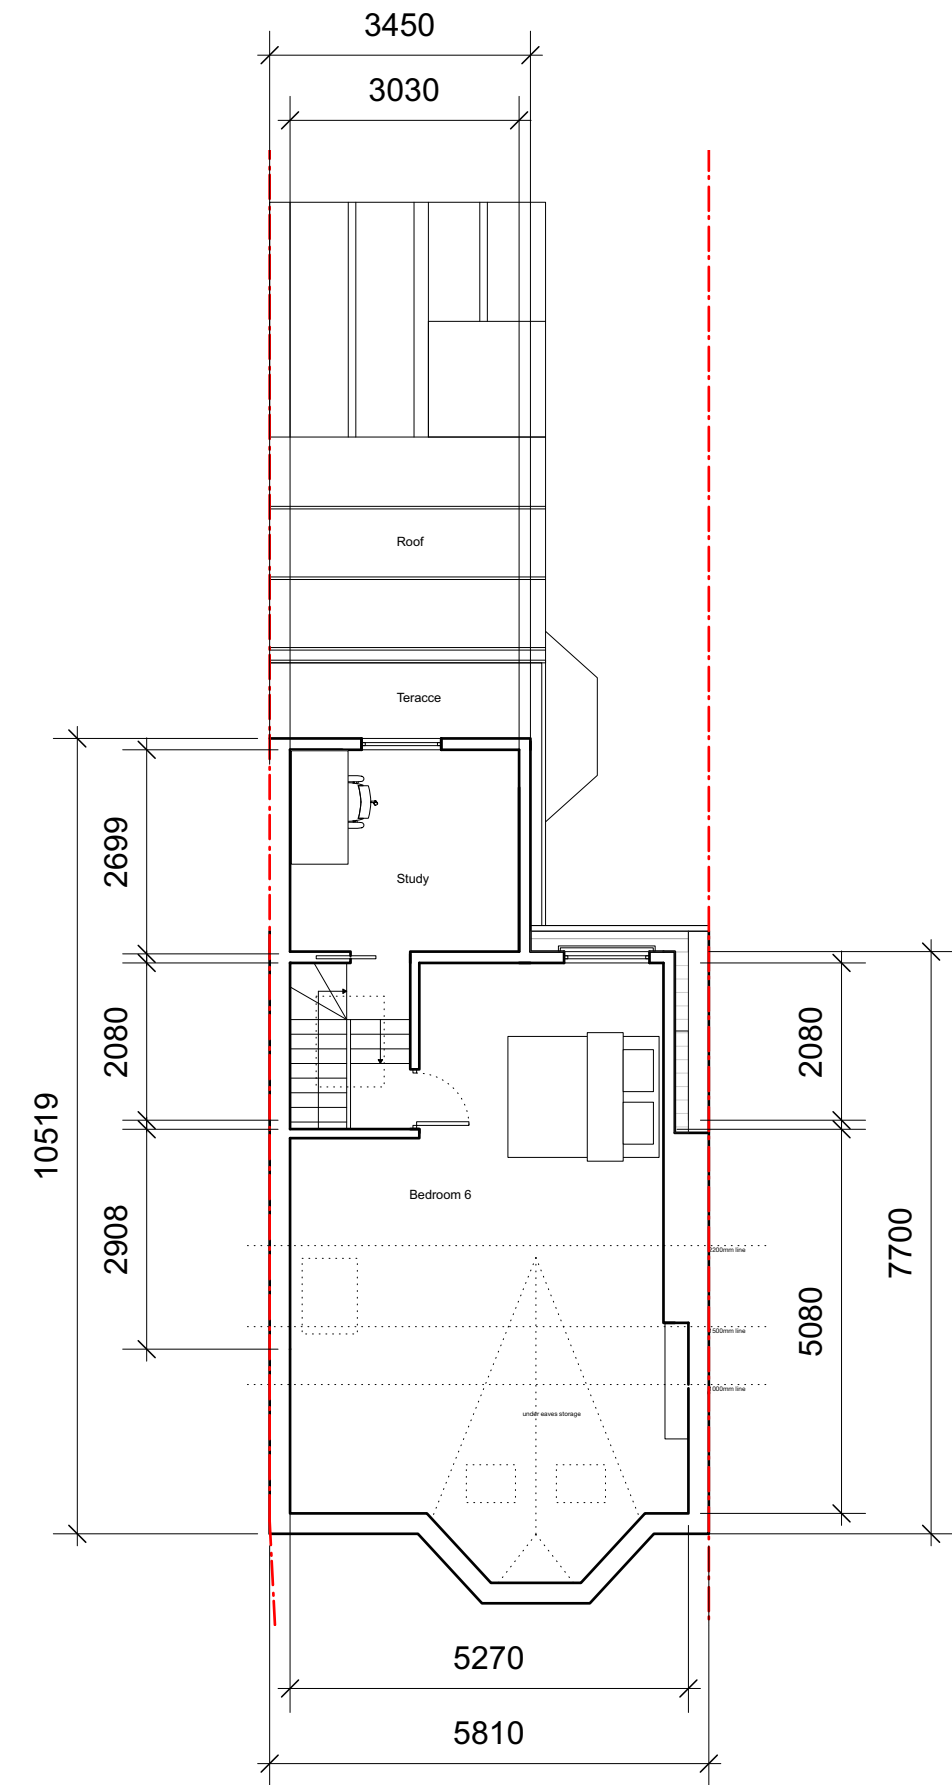


Proposed Loft Floor Plan

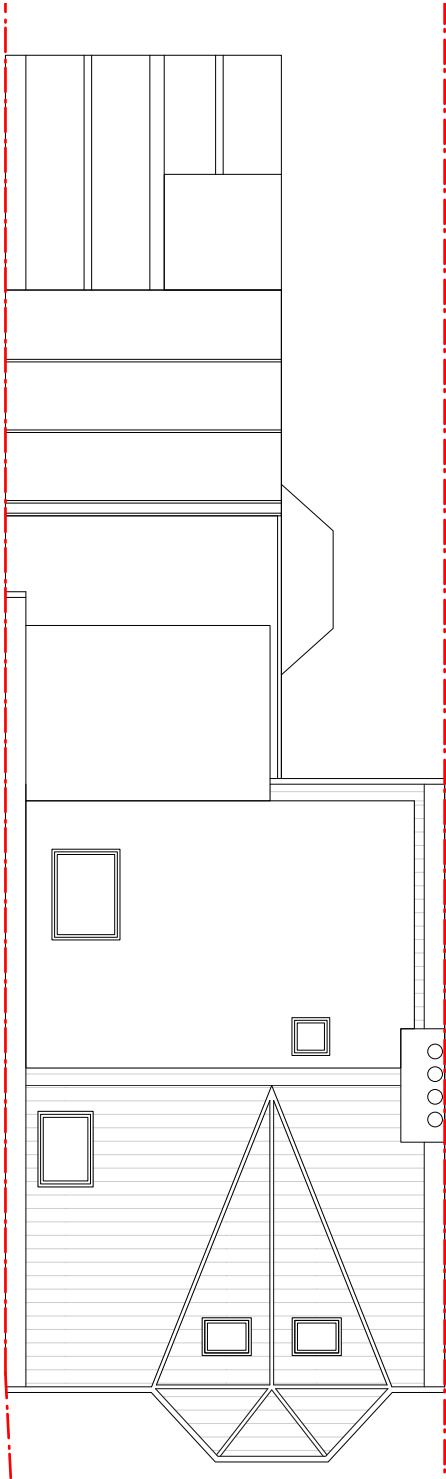

Proposed Roof Plan


01	10/05/2023	Planning Updt	DS	HM
00	13/02/2023	Initial issue	DS	HM
REV	DATE	COMMENT	DRW	CHK

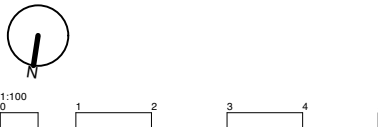


NOTES
These drawings are for planning purposes only. All dimensions indicated are subject to alterations on site. Confirm all dimensions prior to ordering materials and commencing construction.

My-architect
My-architect Studio LLP
ARK coworking
All Saints Church Hall
Carnegie St
London
N1 9QW
T 07912325101 E harry.molyneux@my-architect.io

PROJECT
70 Duckett Road, London, N4 1BW
DRAWING
Proposed Floor Plans
SCALE
1:100 @ A3
STATUS
Planning

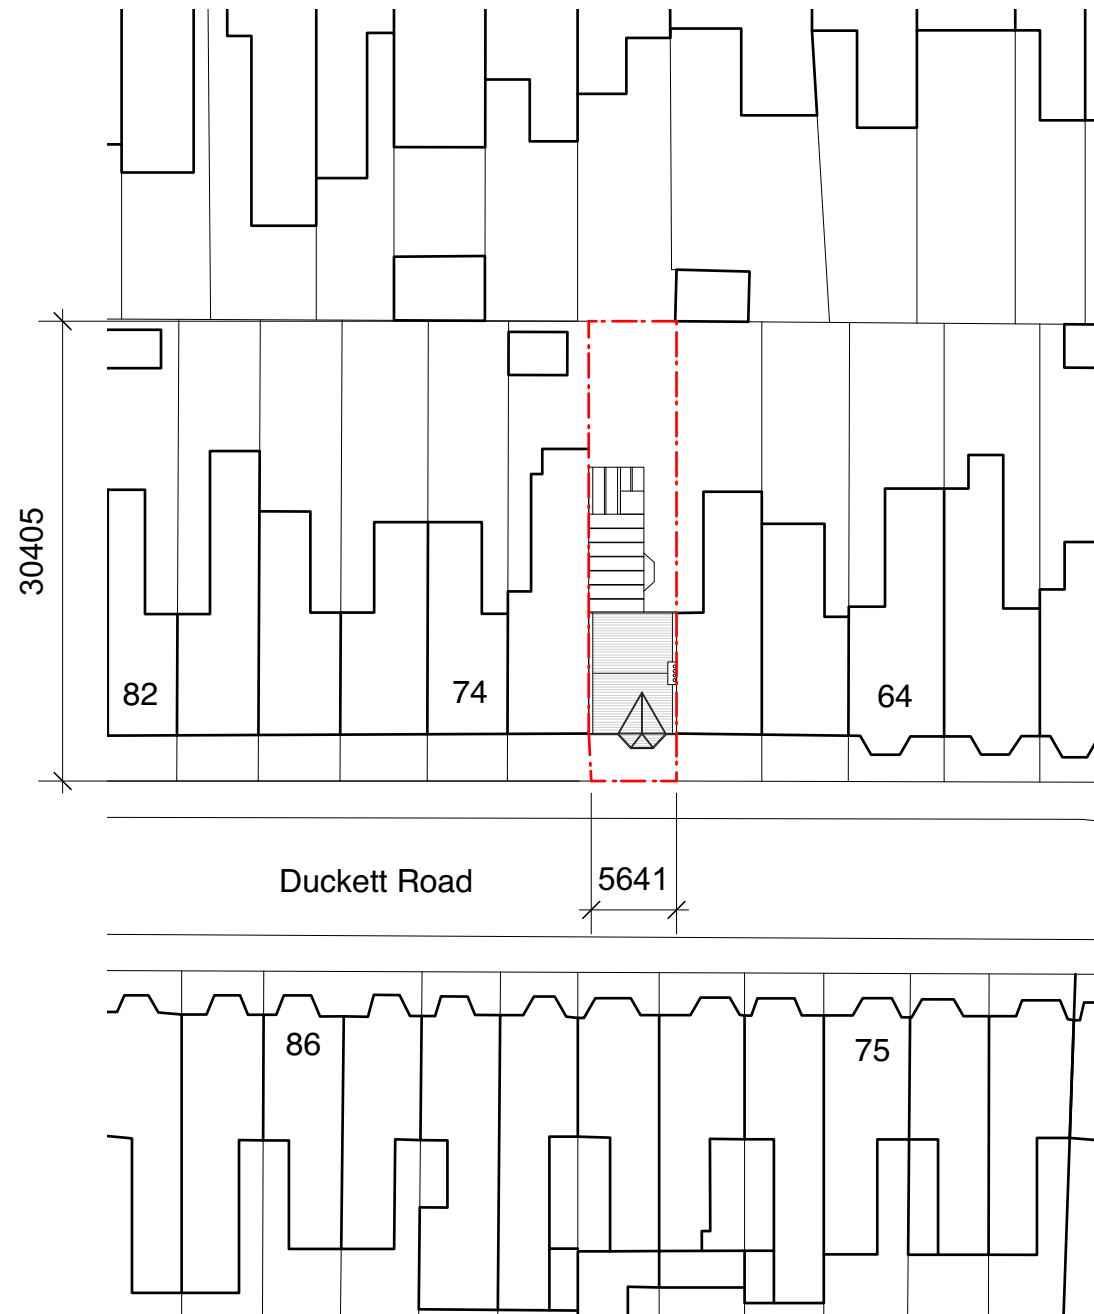

Existing Block Plan

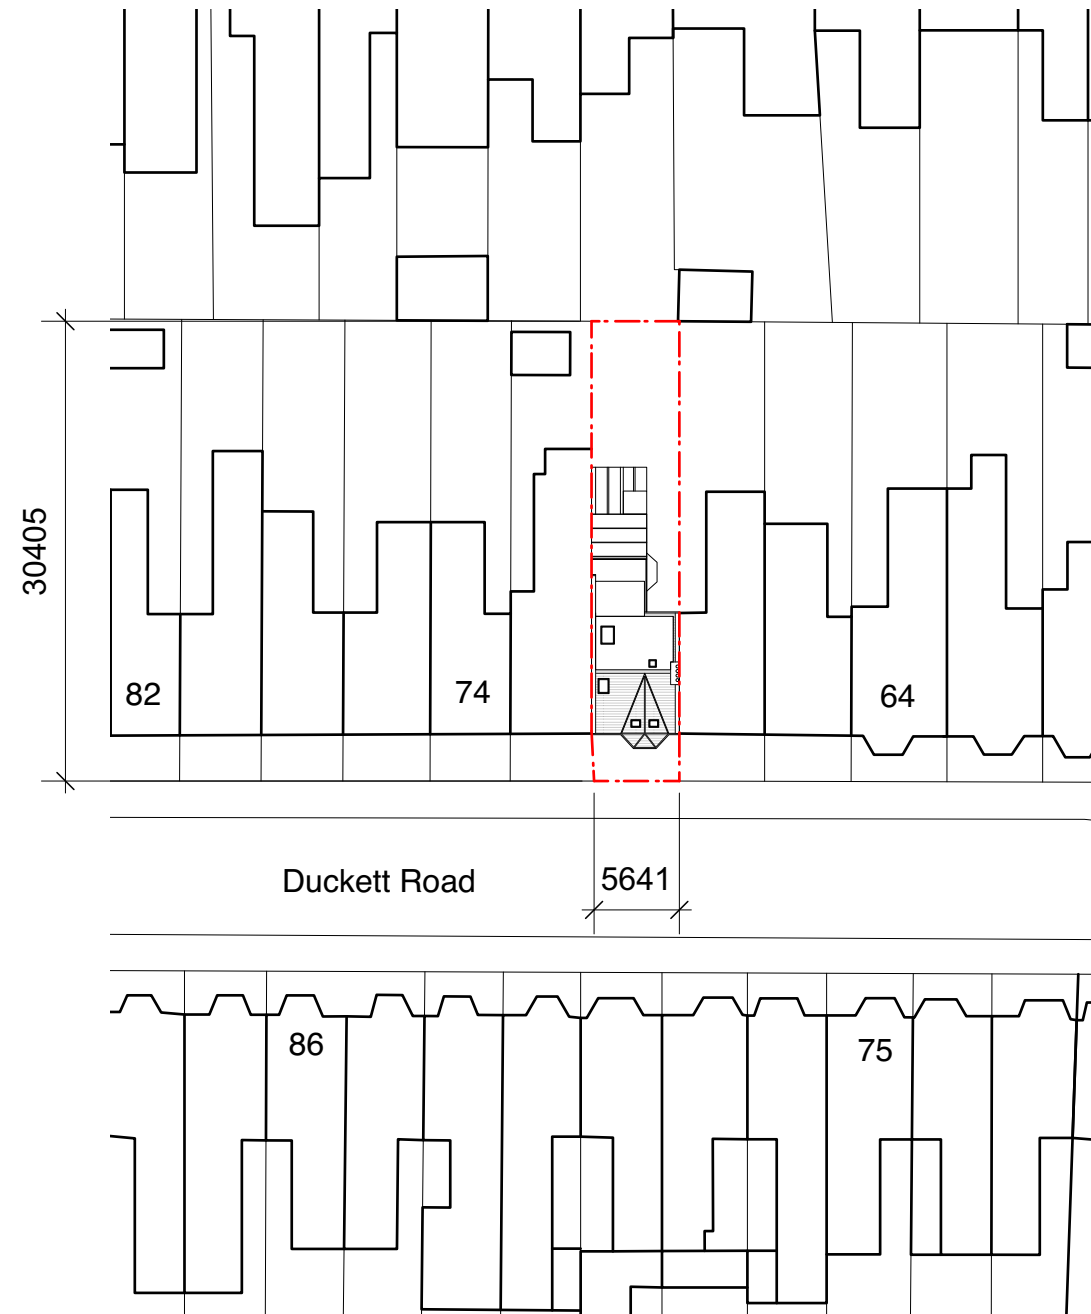

Proposed Block Plan

01	10/05/2023	Planning Updt	DS	HM
00	13/02/2023	Initial issue	DS	HM
REV	DATE	COMMENT	DRW	CHK



NOTES
These drawings are for planning purposes only. All dimensions indicated are subject to alterations on site. Confirm all dimensions prior to ordering materials and commencing construction.

My-architect

My-architect Studio LLP
ARK coworking
All Saints Church Hall
Carnegie St
London
N1 9QW
T 07912325101 E harry.molyneux@my-architect.io

PROJECT
70 Duckett Road, London, N4 1BW

DRAWING
Block Plans

SCALE
1:500 @ A3

STATUS
Planning

DRAWING No. REVISION
3432/01/500 P01